


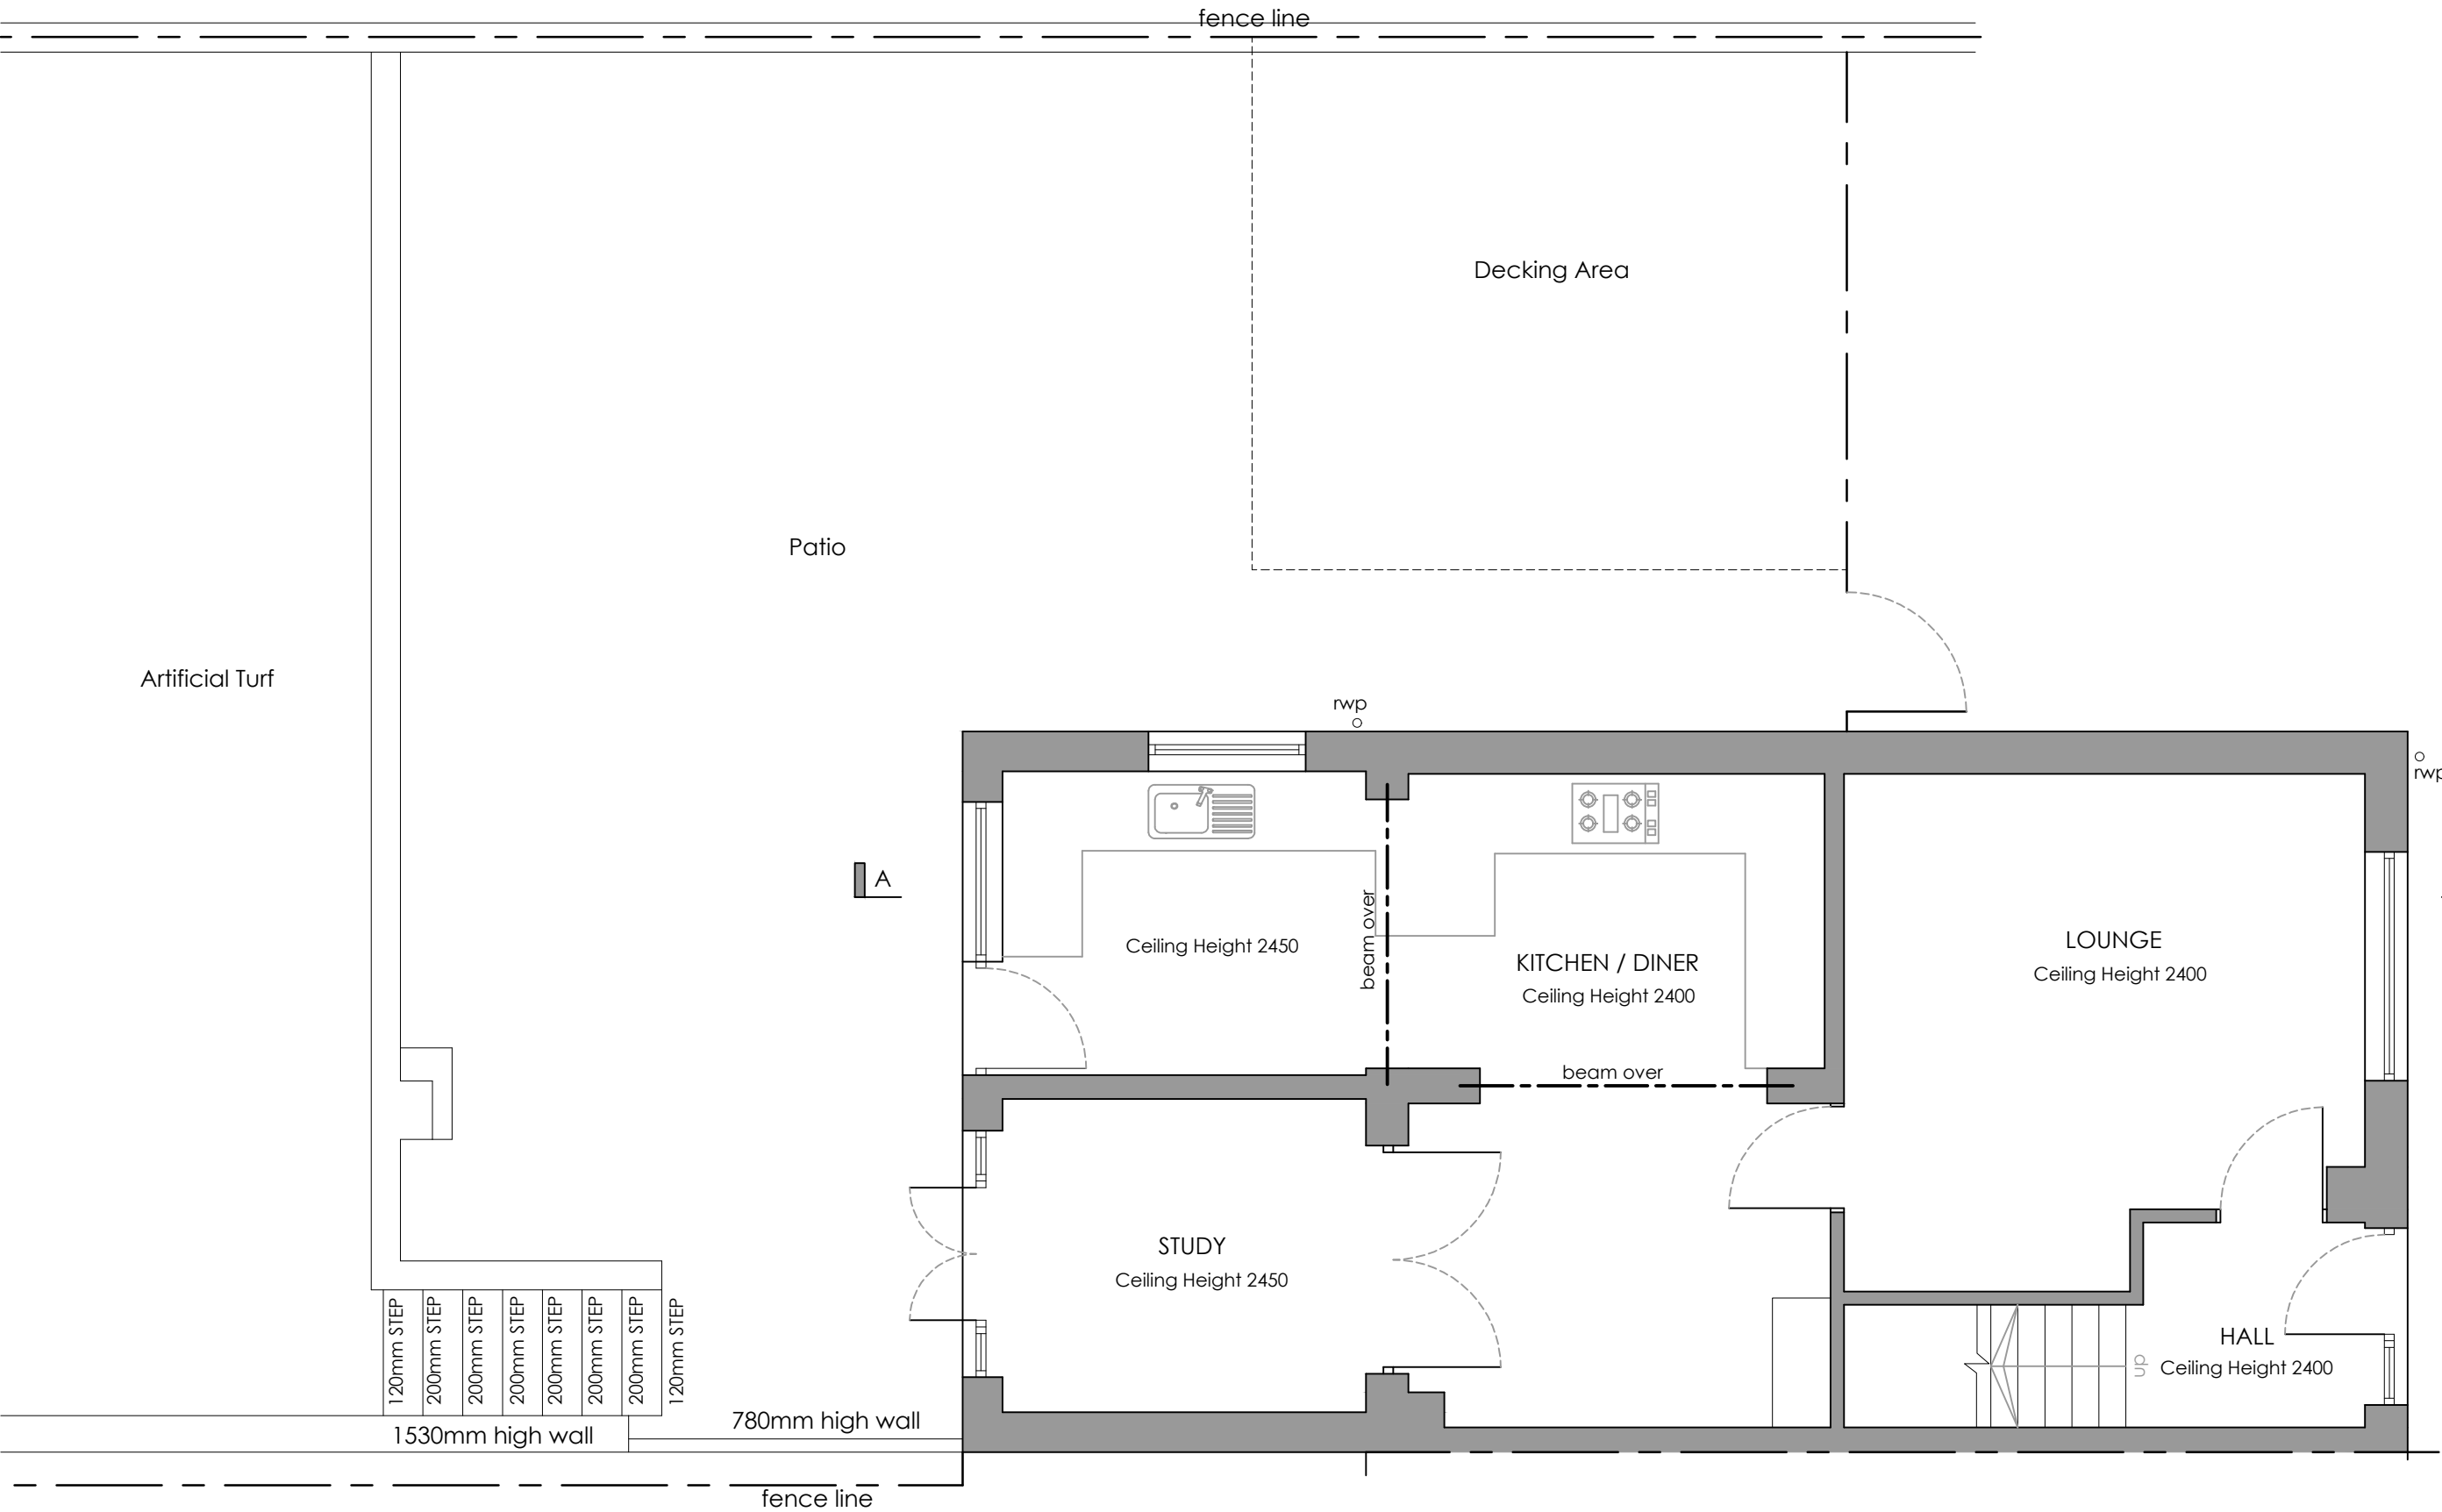

EXISTING GROUND FLOOR

Scale 1:50