


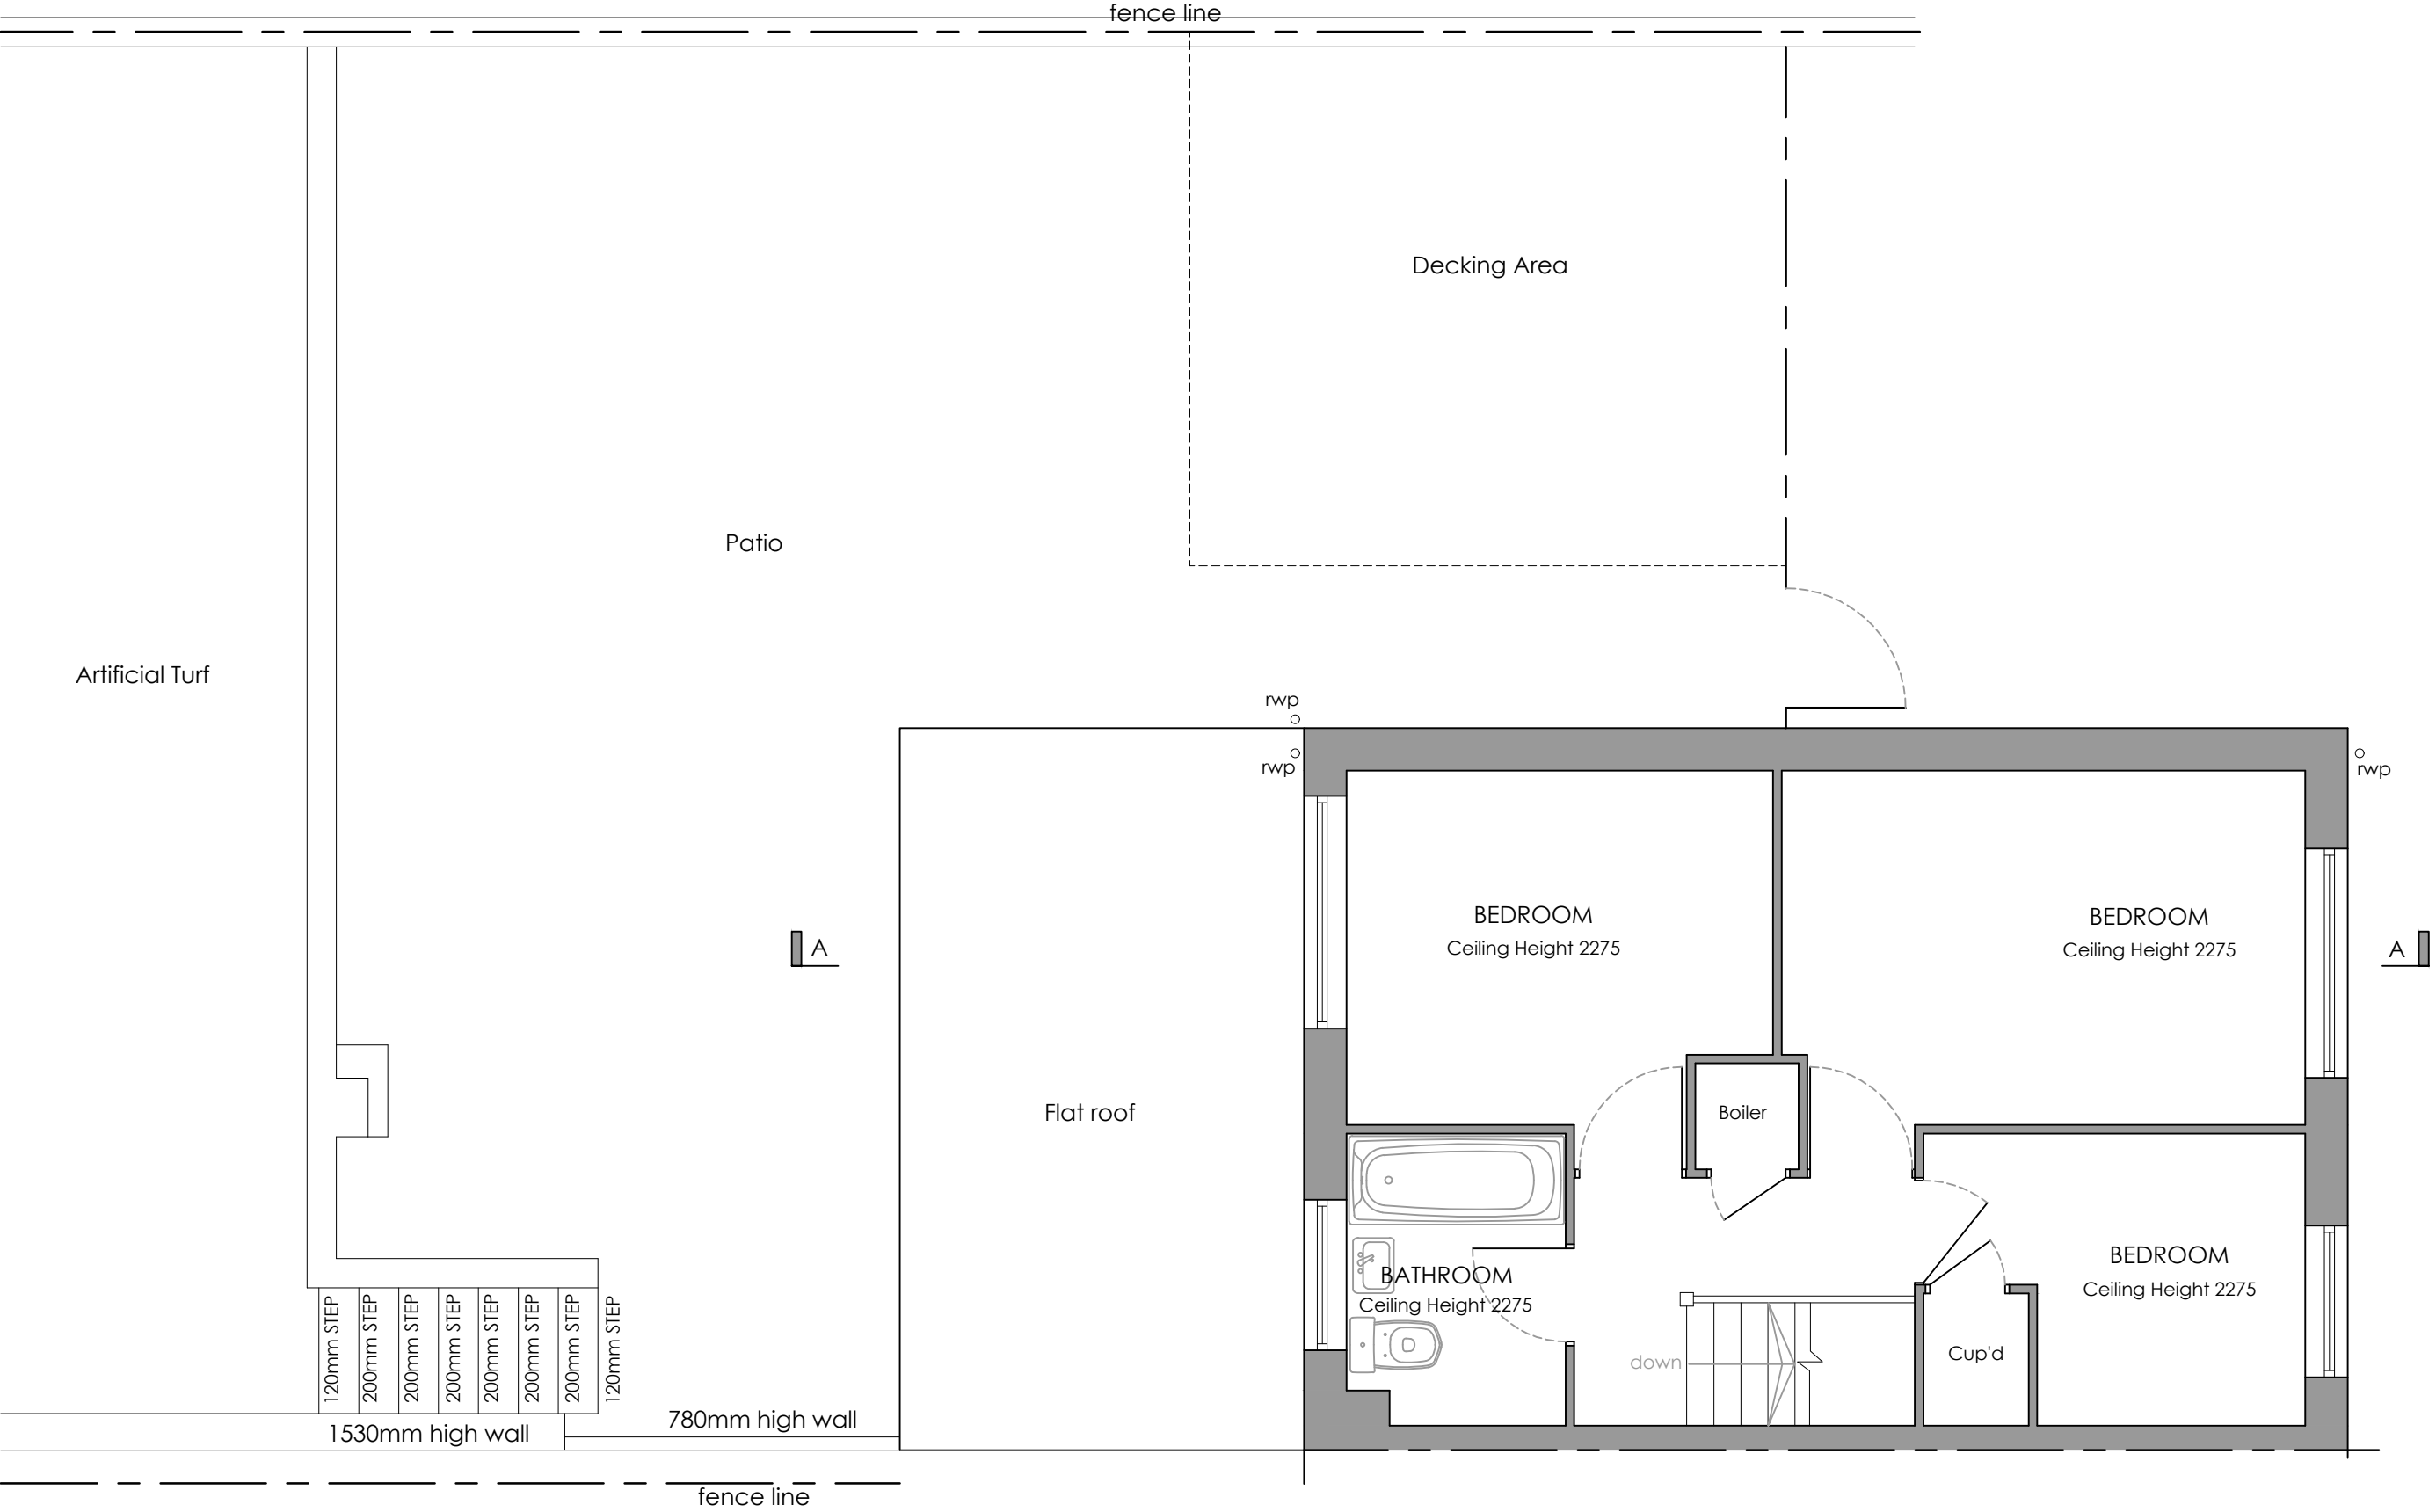

EXISTING FIRST FLOOR

Scale 1:50