





1 Existing Illustration A

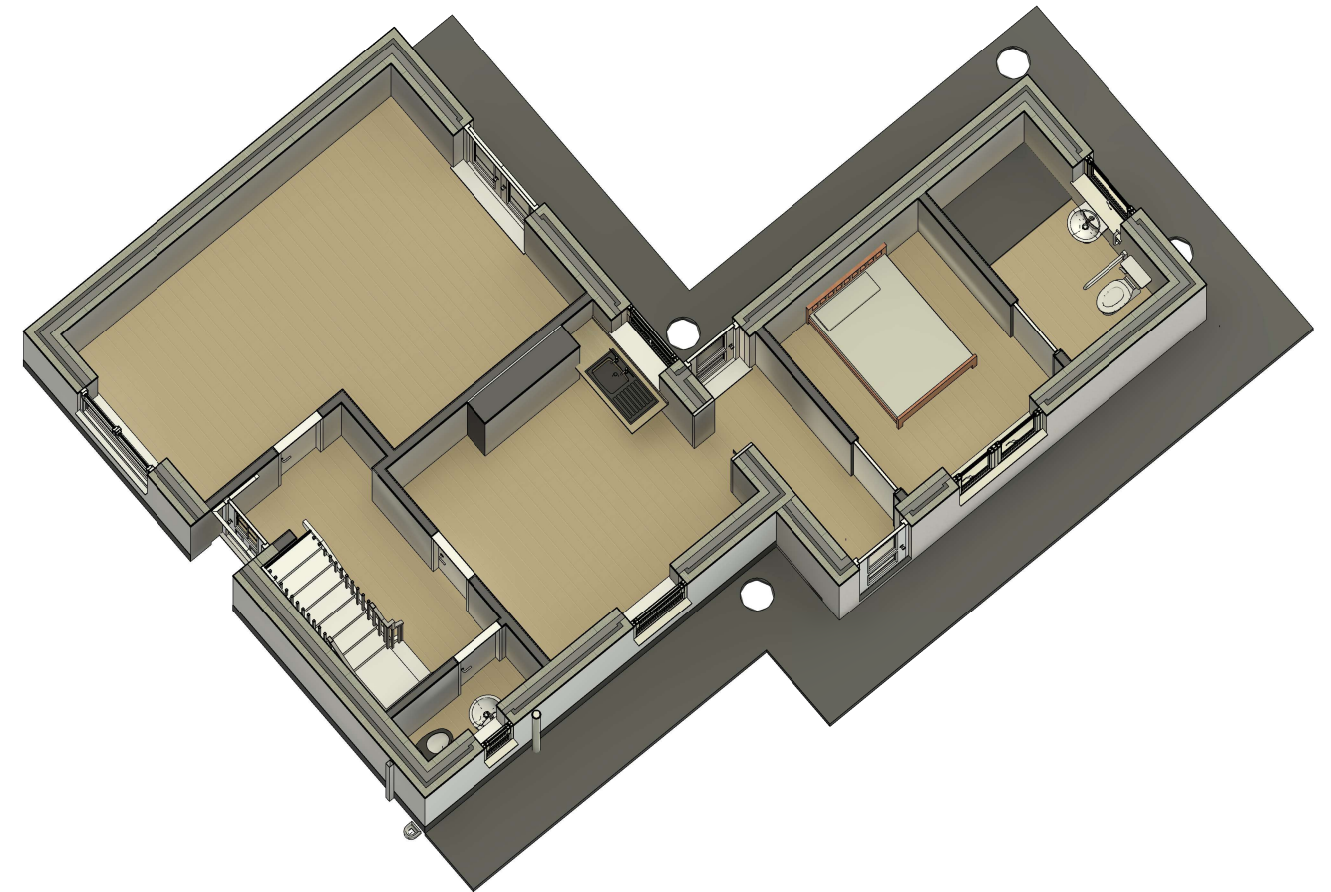

3 Proposed Cutaway GF

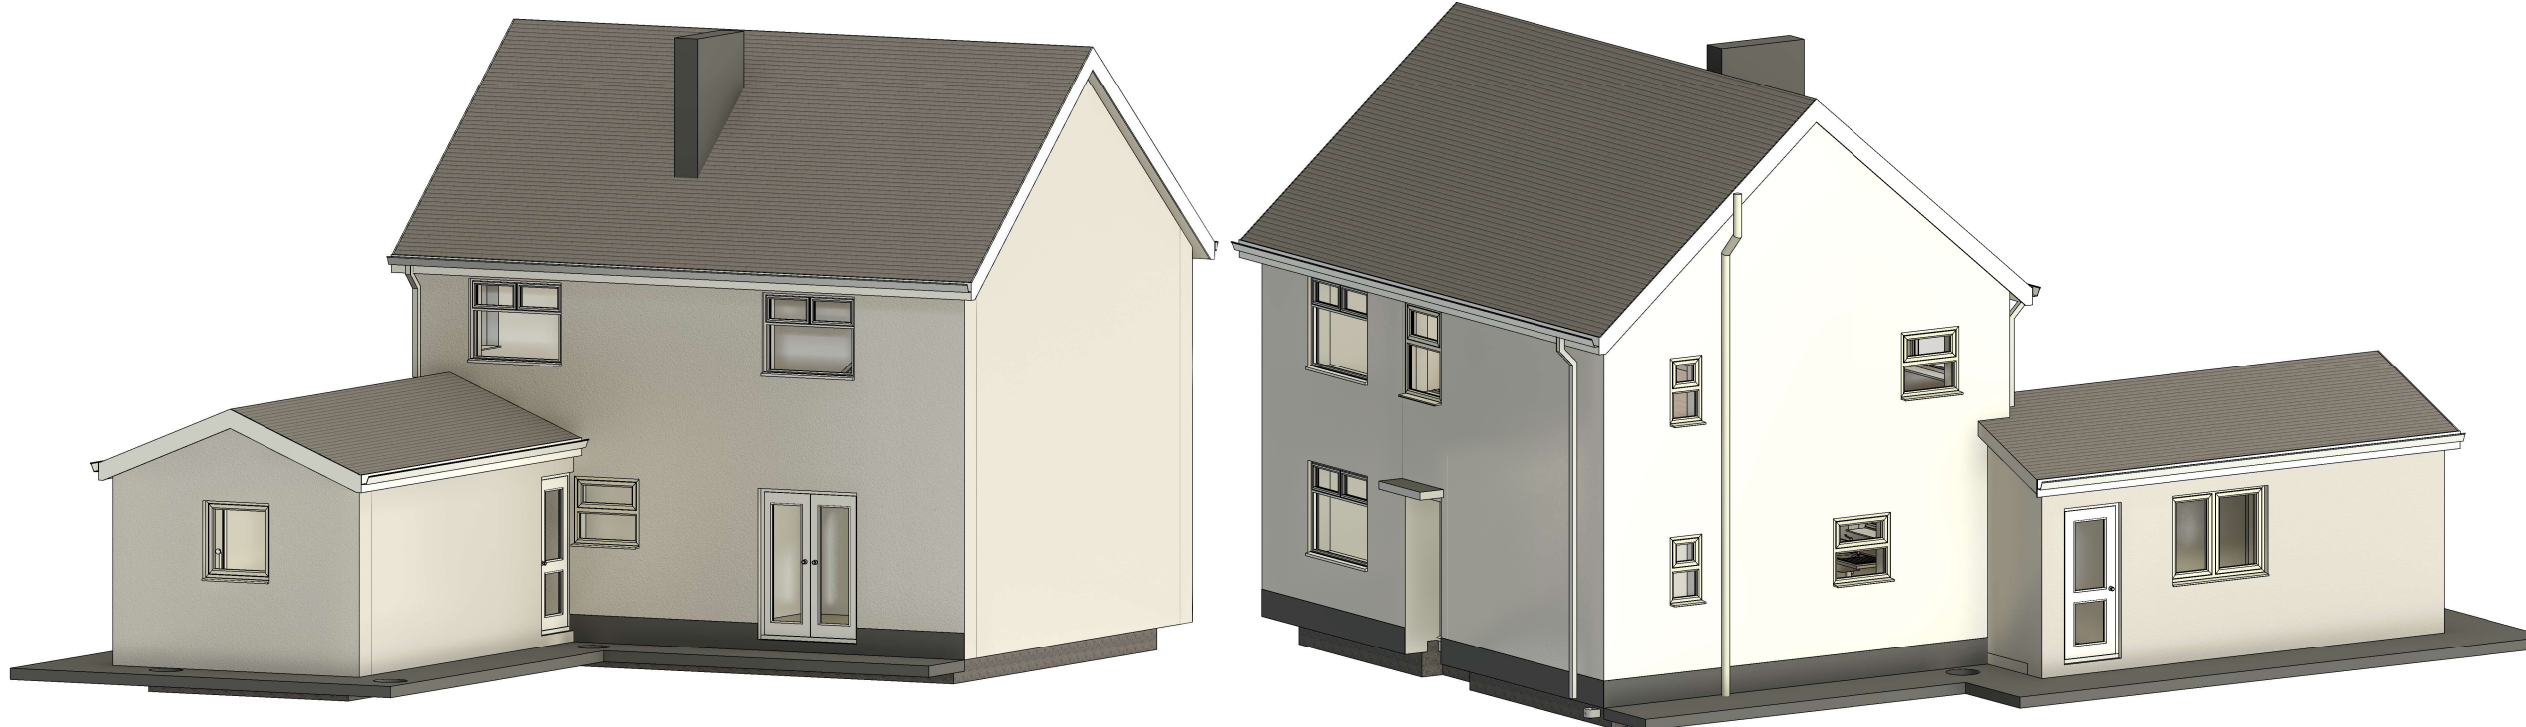

2 Proposed Illustration A

4 Proposed Illustration B

INDIGO DESIGN (Part of 3dcadwales Ltd) 5 Ashlea Drive, Merthyr Tydfil, CF47 0NY Tele 01685 385746 Mob - 07940913216 Email: philip@3dcadwales.co.uk		
This Drawing is Copyright, Dimensions to be checked on site and not scaled from this drawing		 Indigo 3d Design
PURPOSE OF ISSUE	DRAWING NUMBER	
Planning Approval	AG-05	
PROJECT Single storey rear extension		
SHEET Illustrations		
Address 4 Ash Grove, Trefechan, Merthyr Tydfil. CF48 2EG		
Checked by JH	Drawn by PH	Scale (@ A3)
Rev No	Description	Date
A	Issue	12/03/2026