


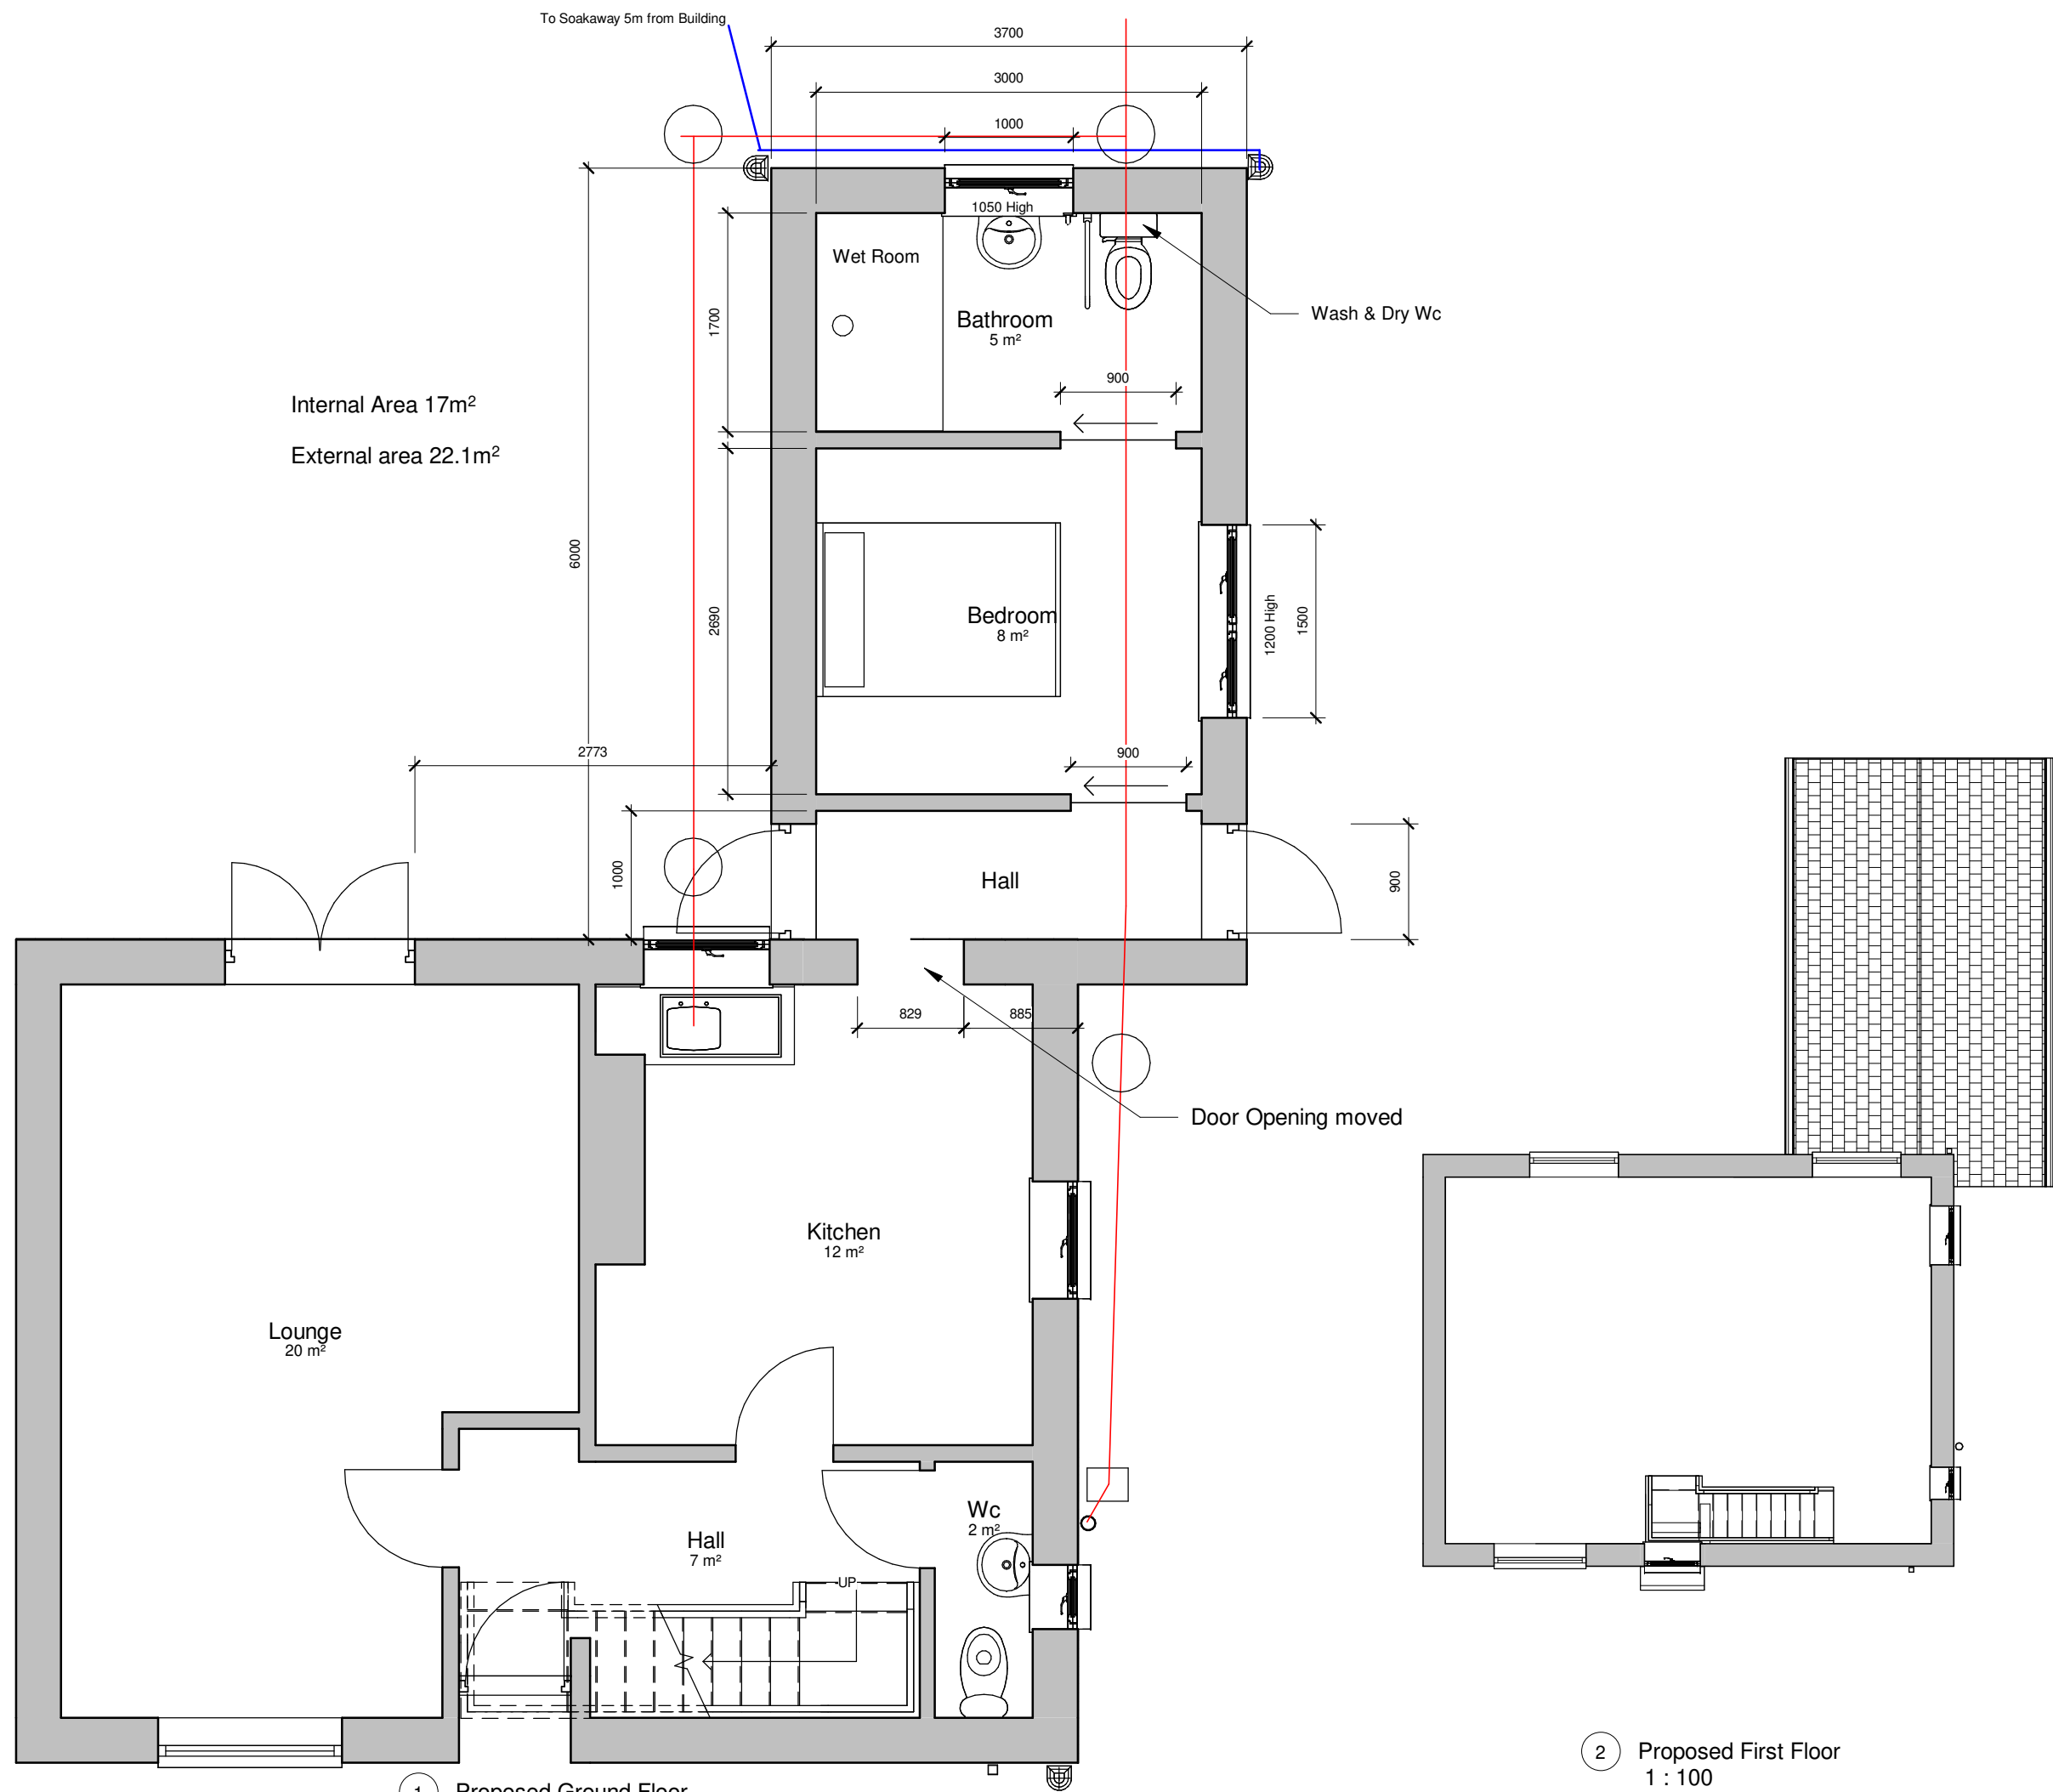

1 Proposed Ground Floor
1 : 50

INDIGO DESIGN (Part of 3dcadwales Ltd) 5 Ashlea Drive,
Merthyr Tydfil, CF47 0NY Tele 01685 385746 Mob -
07940913216 Email: philip@3dcadwales.co.uk

This Drawing is Copyright.
Dimensions to be checked
on site and not scaled from
this drawing



PURPOSE OF ISSUE	DRWAING NUMBER
Planning Approval	AG-02

PROJECT	Single storey rear extension
---------	------------------------------

SHEET	Proposed Plans
-------	----------------

Address	4 Ash Grove, Trefechan, Merthyr Tydfil. CF48 2EG
---------	---

Checked by	Drawn by	Scale (@ A3)
JH	PH	As indicated

Rev No	Description	Date
A	Issue	12/03/2026