


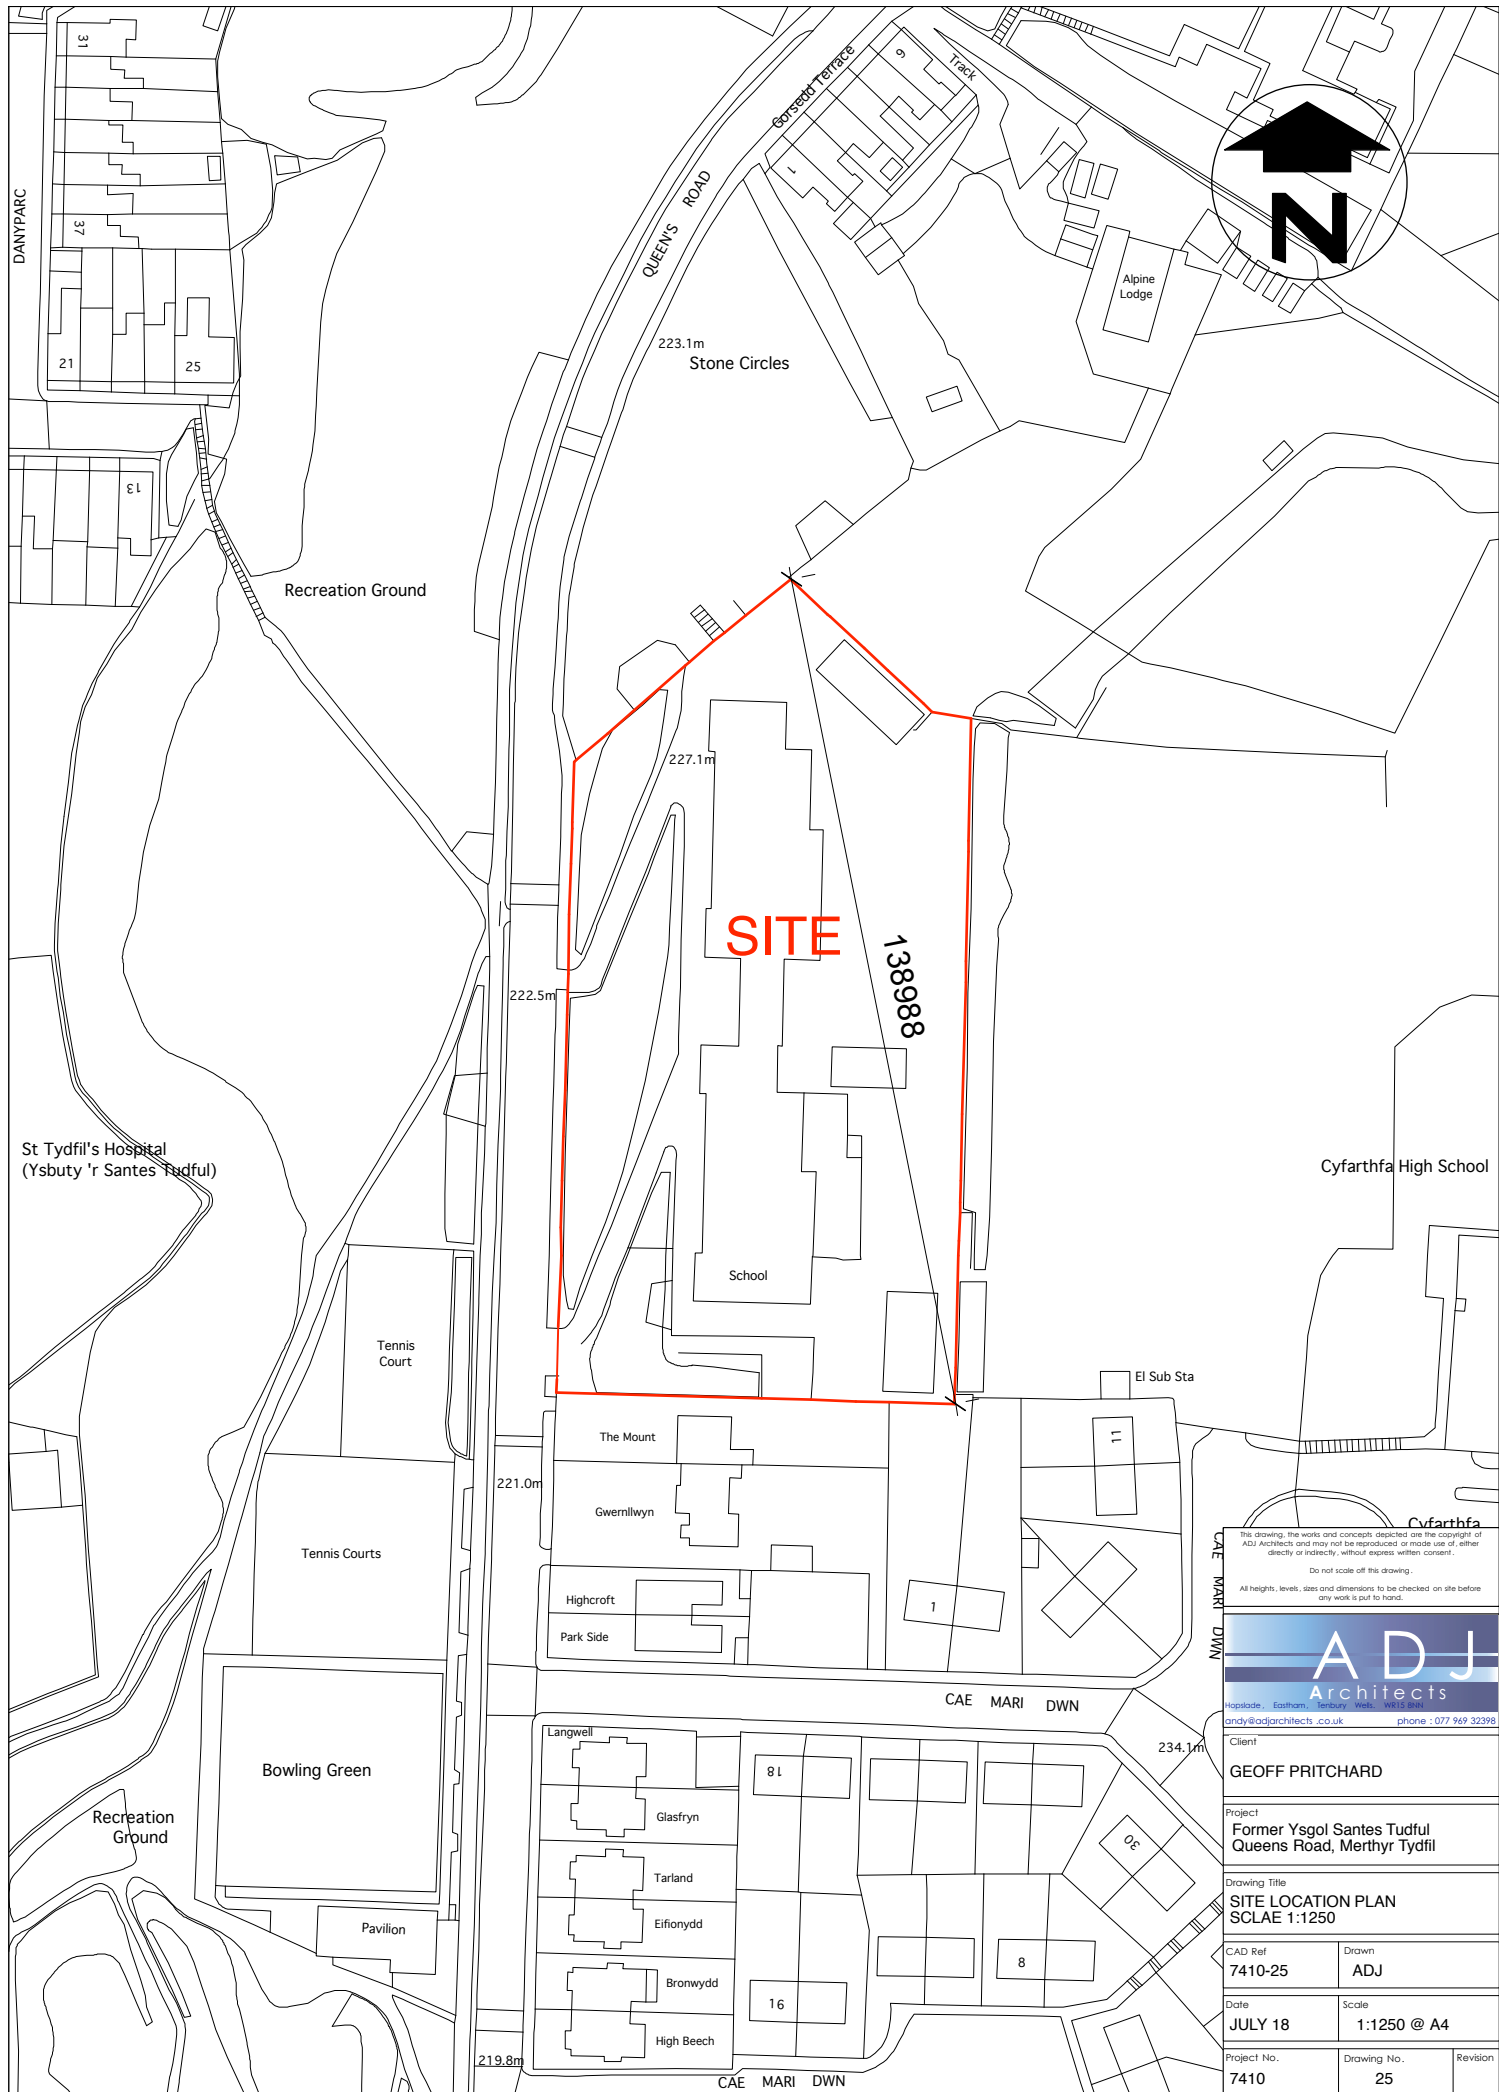

CAE MARI DWN

ADJ Architects
Hopkiss, Eastham, Merthyr Tydfil, Wales
andy@adjarchitects.co.uk phone: 077 969 32398

Client
GEOFF PRITCHARD

Project
**Former Ysgol Santes Tudful
Queens Road, Merthyr Tydfil**

Drawing Title
**SITE LOCATION PLAN
SCLAE 1:1250**

CAD Ref 7410-25	Drawn ADJ	
Date JULY 18	Scale 1:1250 @ A4	
Project No. 7410	Drawing No. 25	Revision