




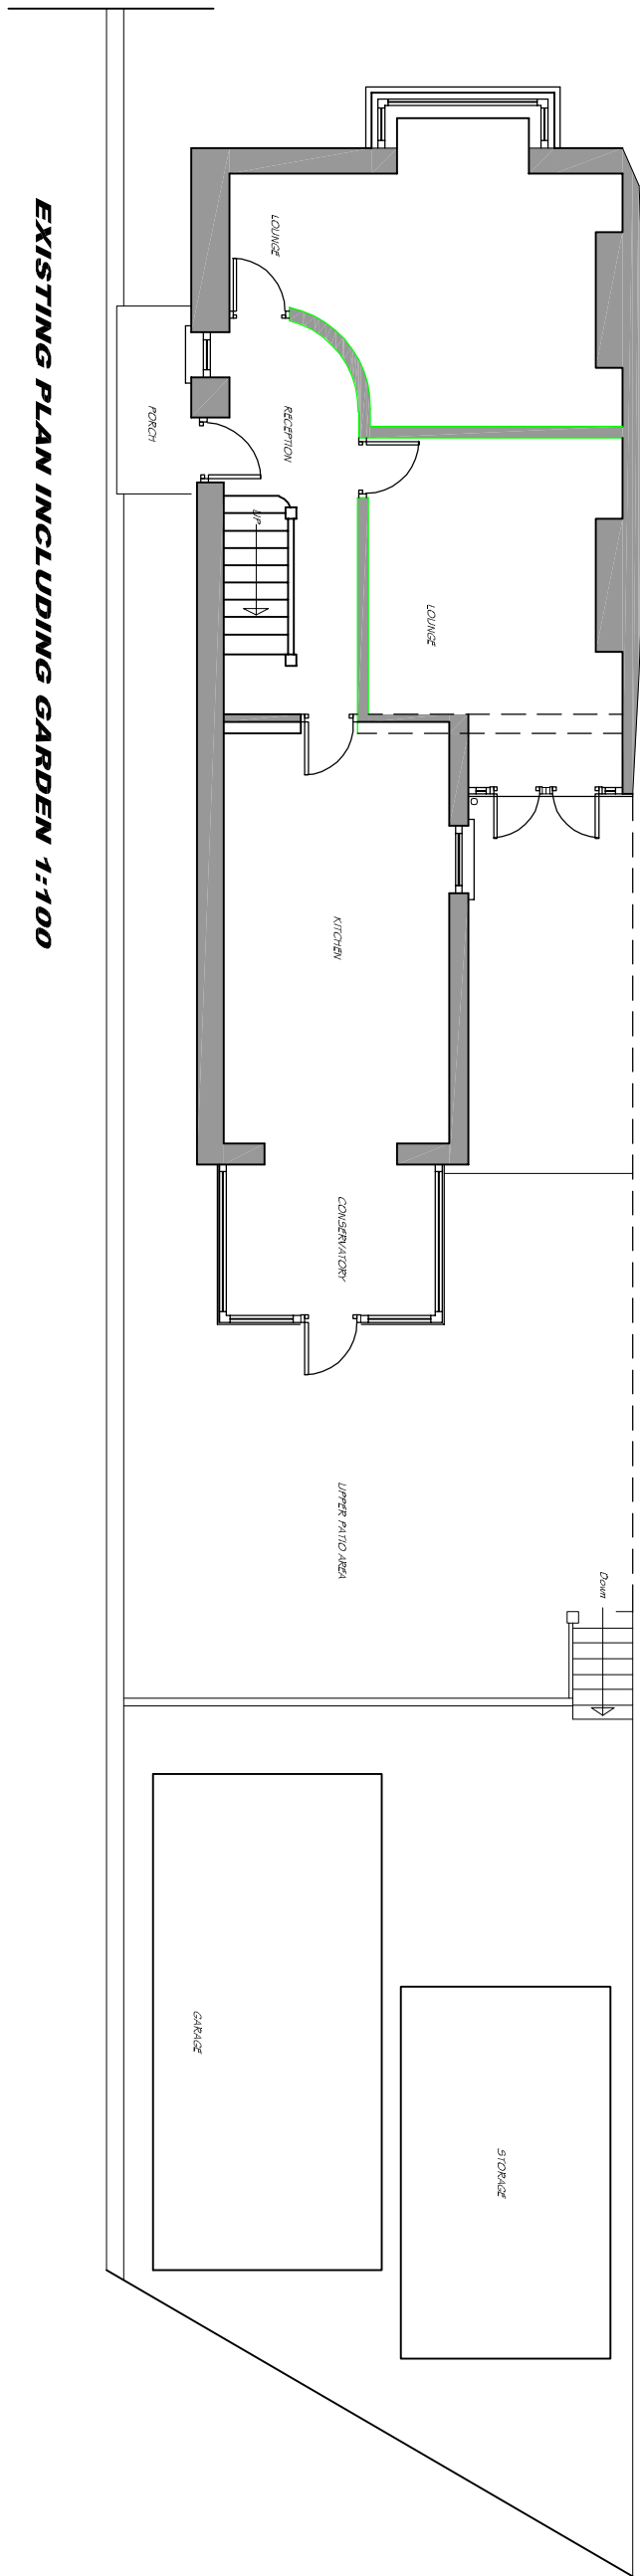


EXISTING PLAN INCLUDING GARDEN 1:100

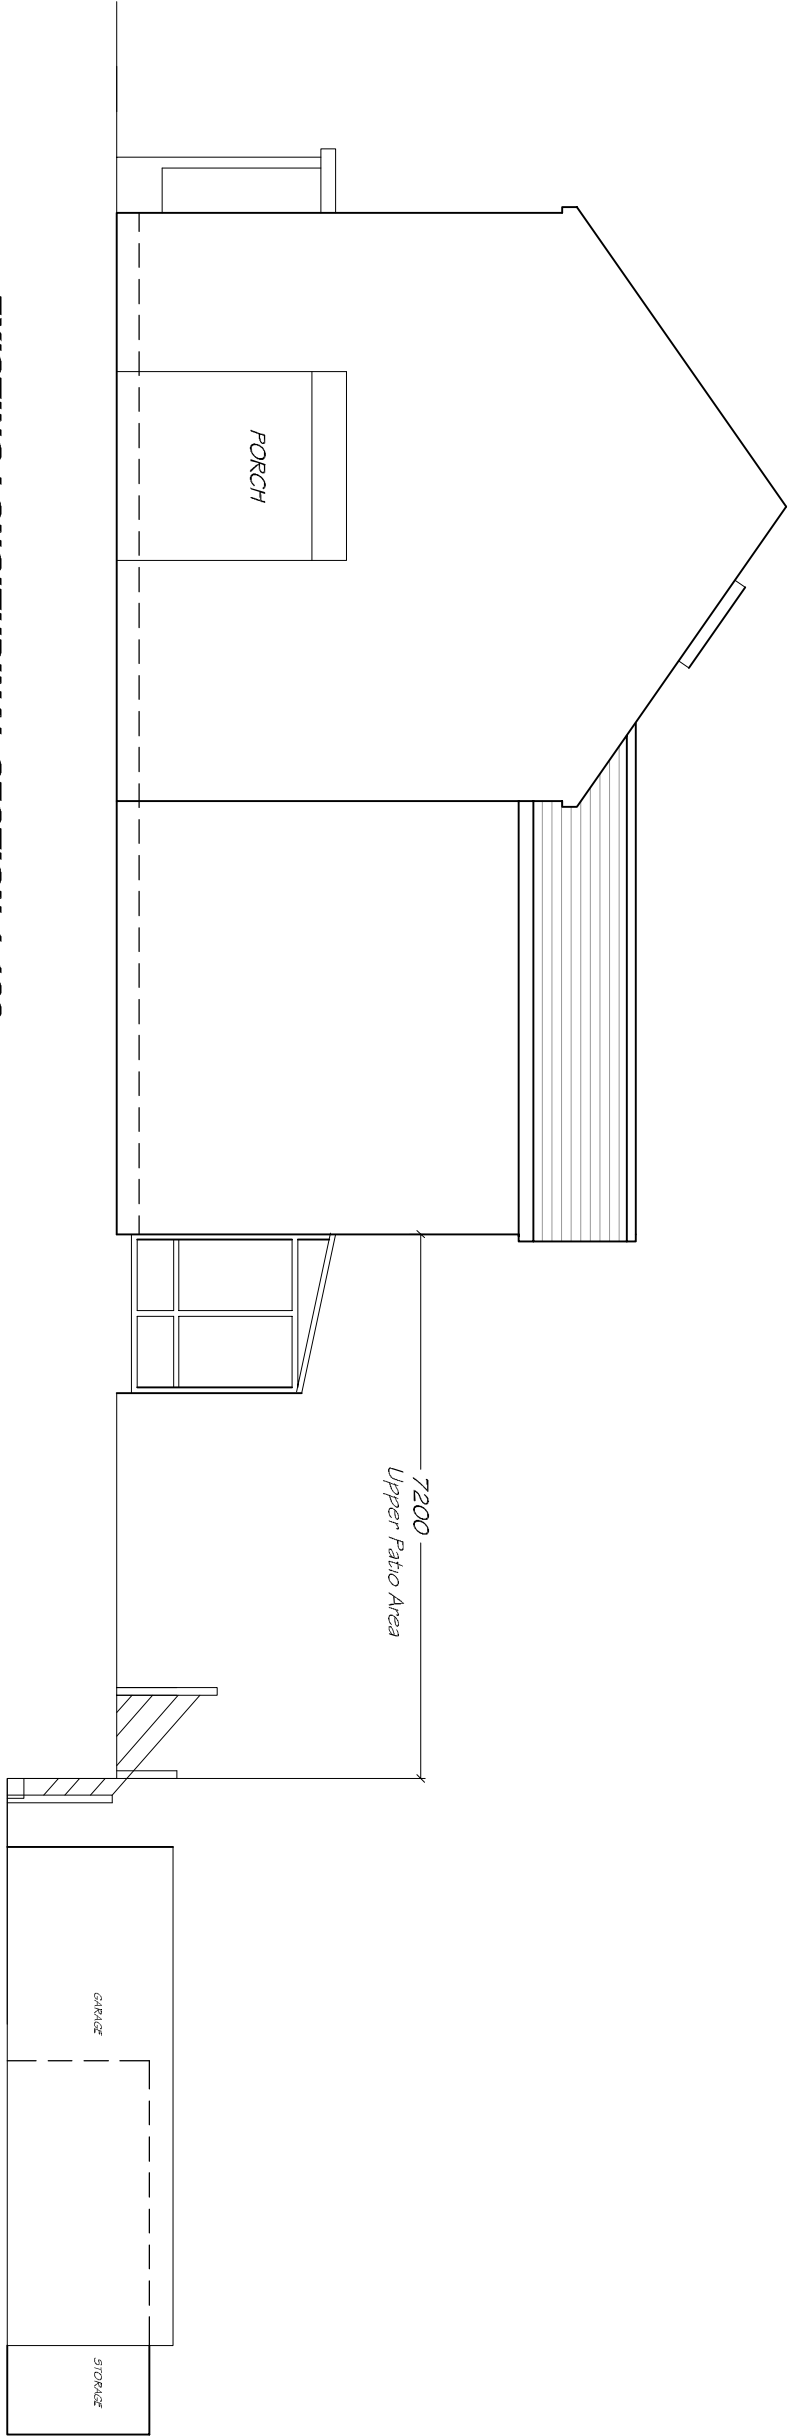


EXISTING LONGITUDINAL SECTION 1:100

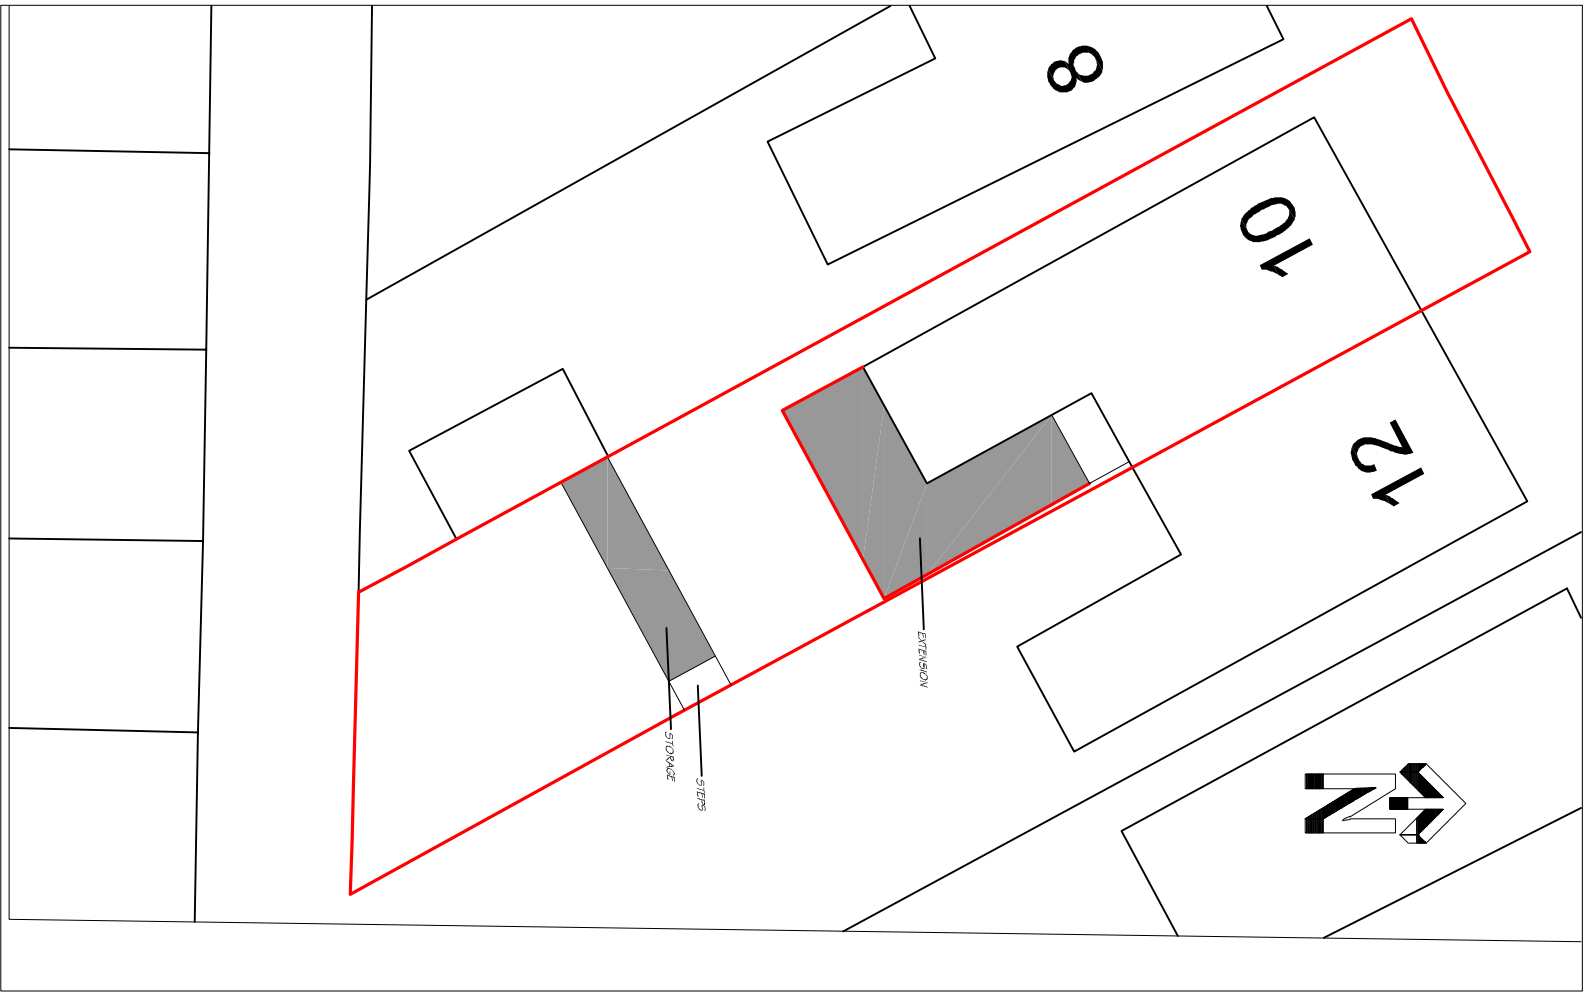

PROPOSED REAR GARDEN 1:200

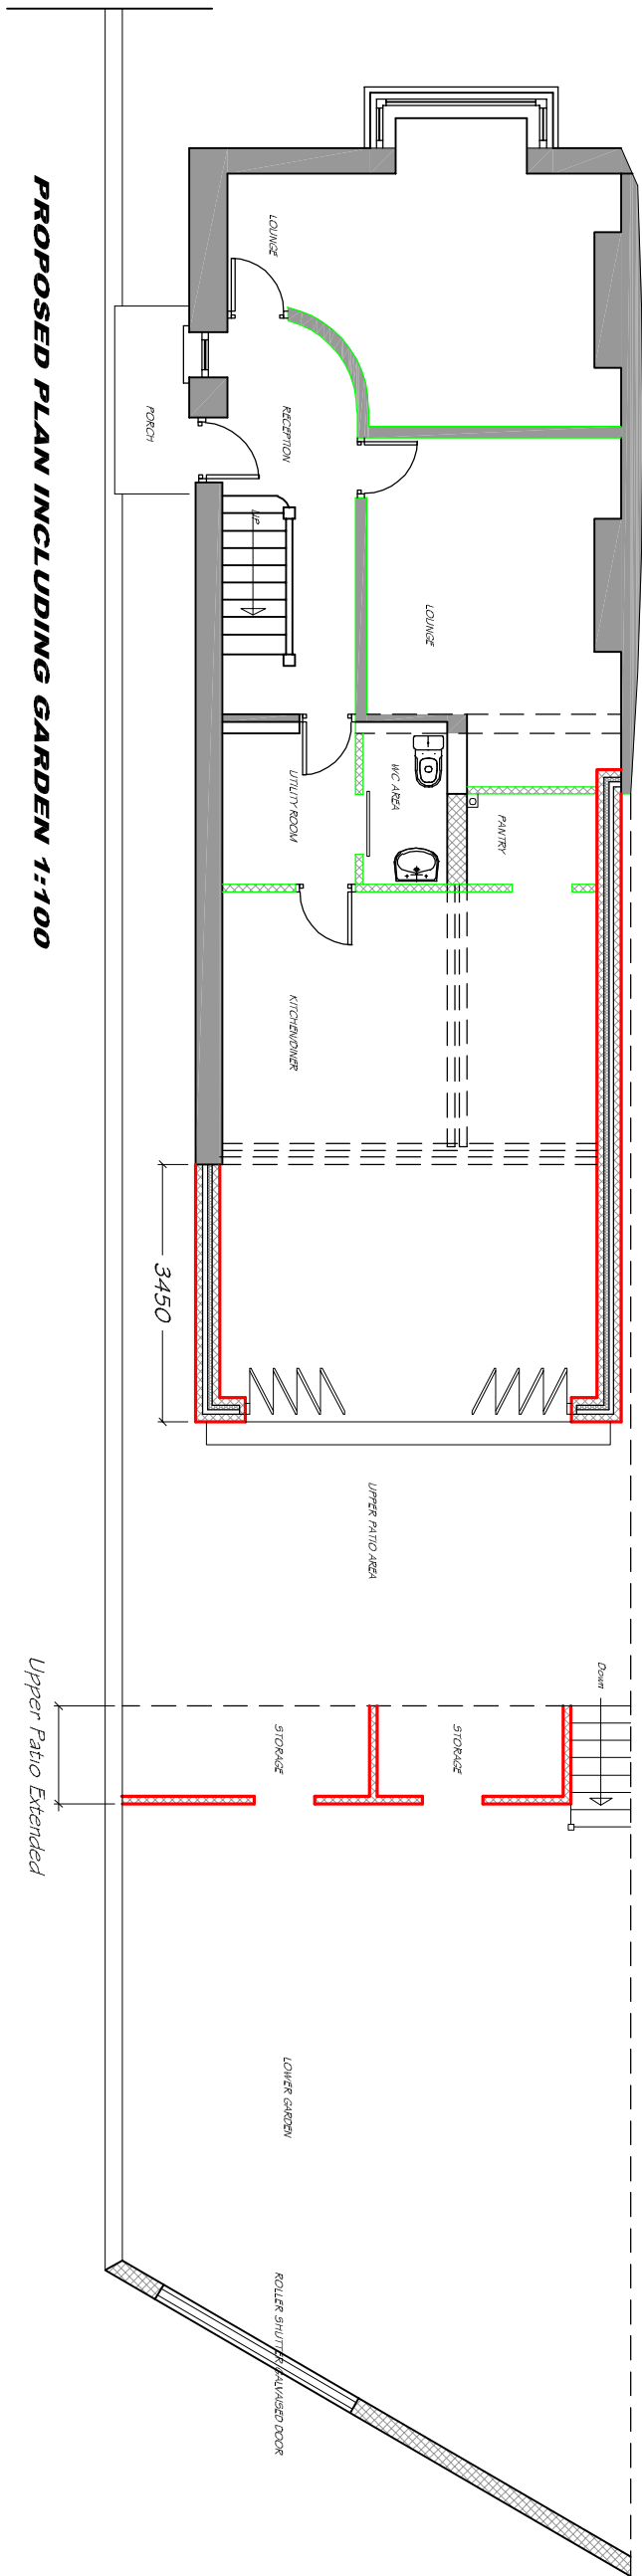

PROPOSED PLAN INCLUDING GARDEN 1:100

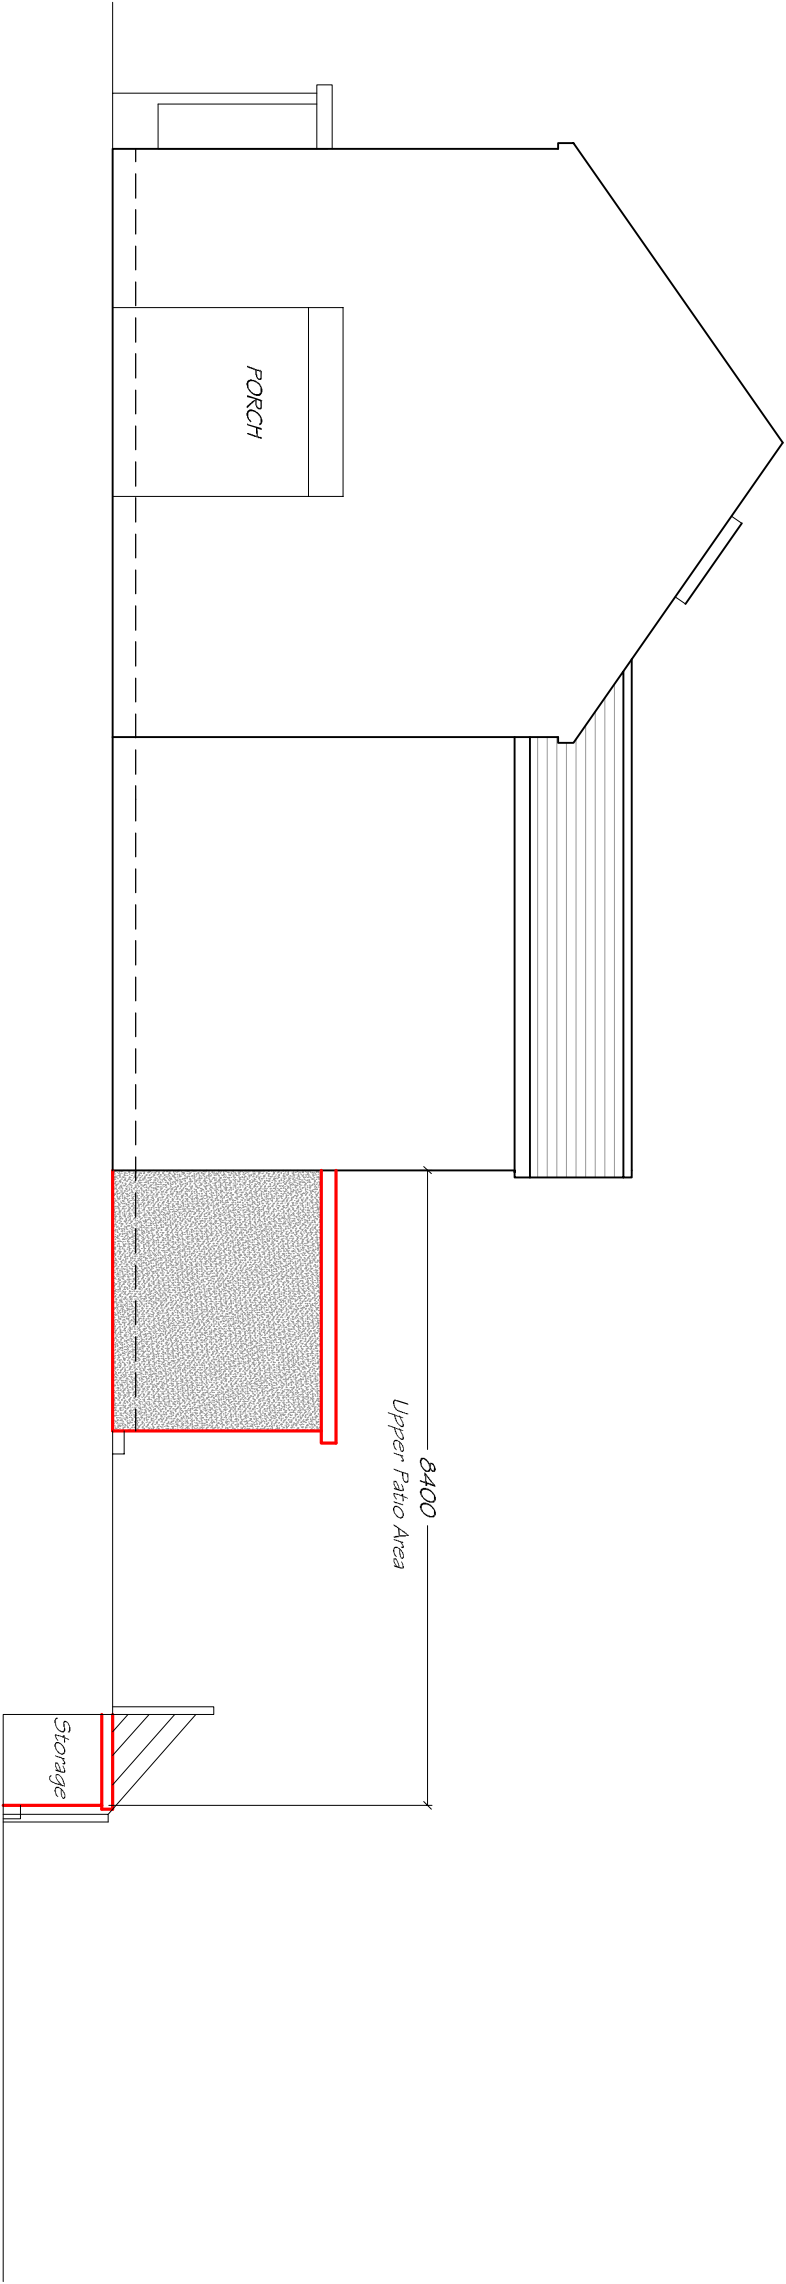

PROPOSED LONGITUDINAL SECTION 1:100



LOCATION PLAN 1:1250