



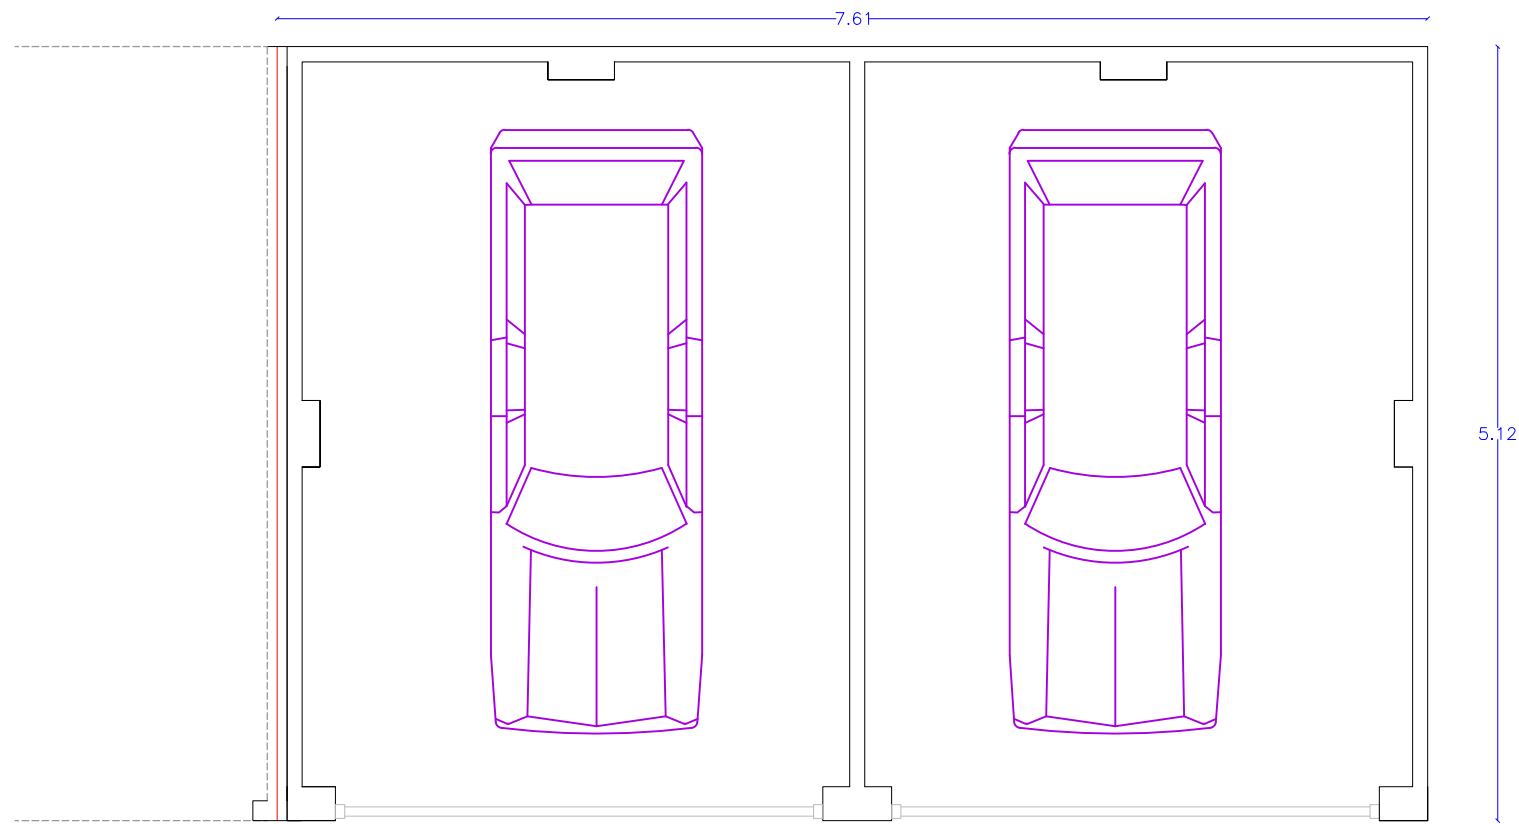

Proposed Ground Floor
1:50




Site Plan
1:100

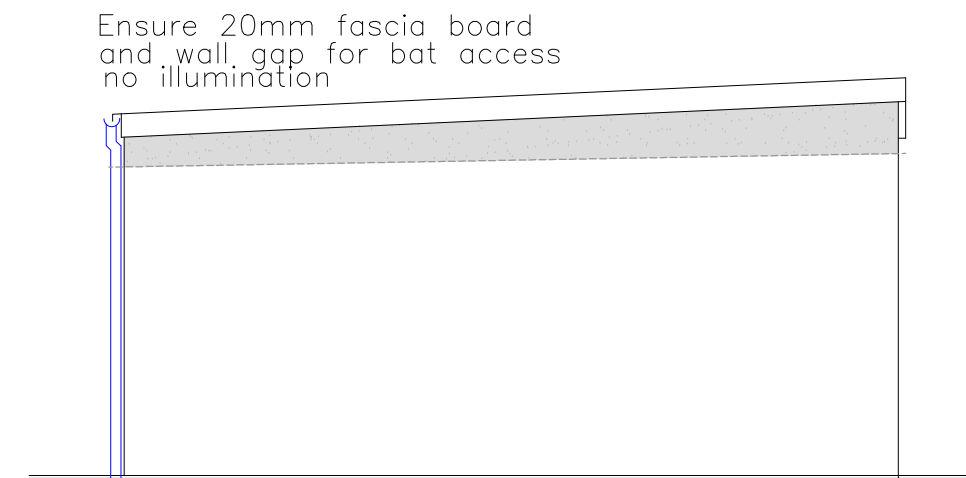


Proposed End Elev
1:50




Woodstone Estella Sparrow
Nest Box

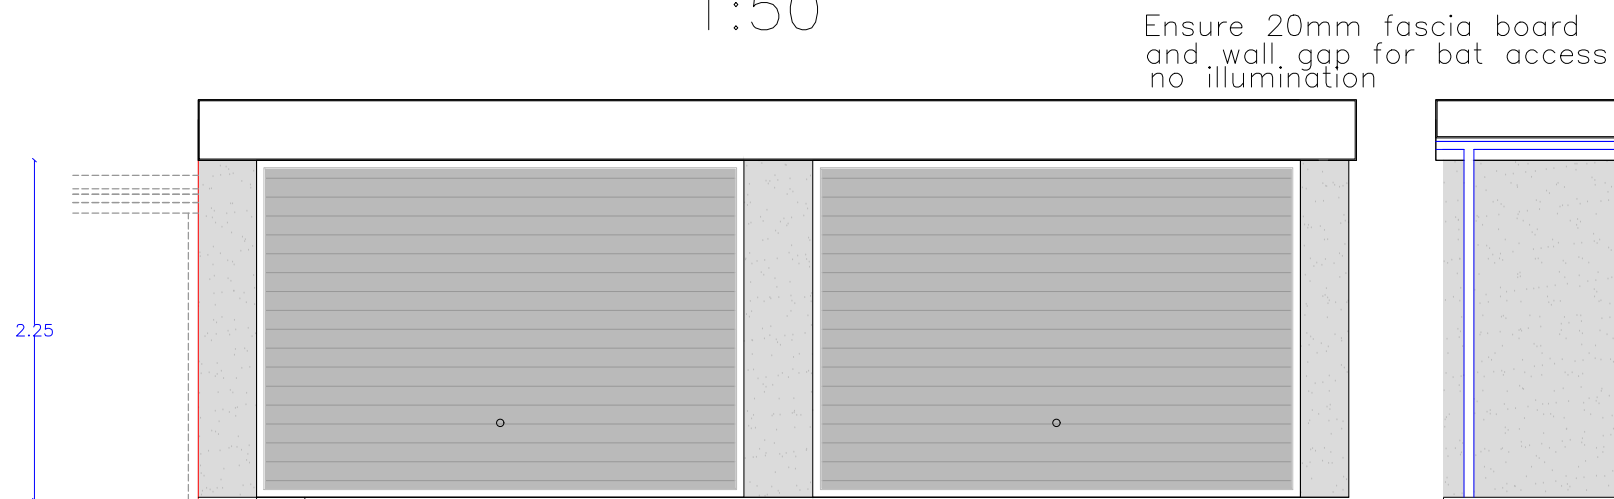


Proposed Front Elev
1:50

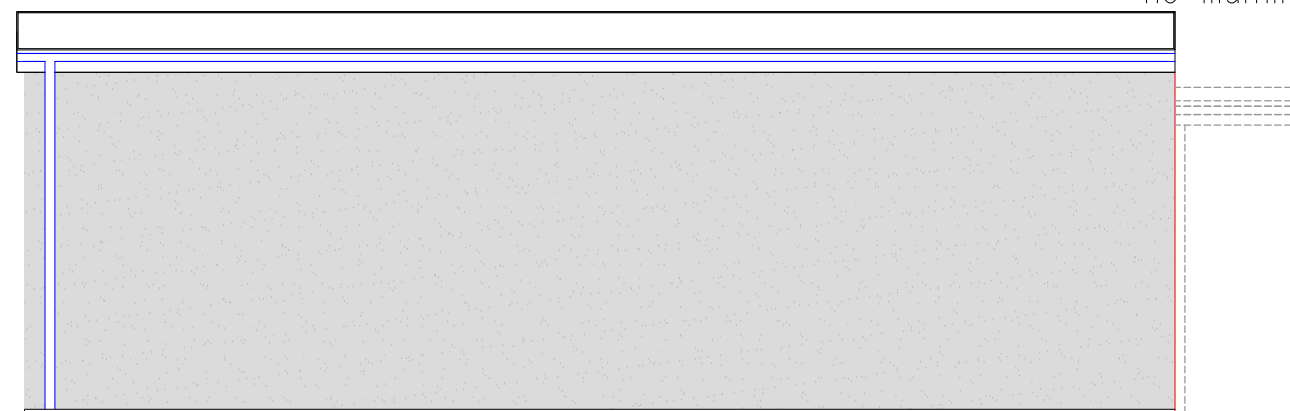


Proposed Rear Elev
1:50

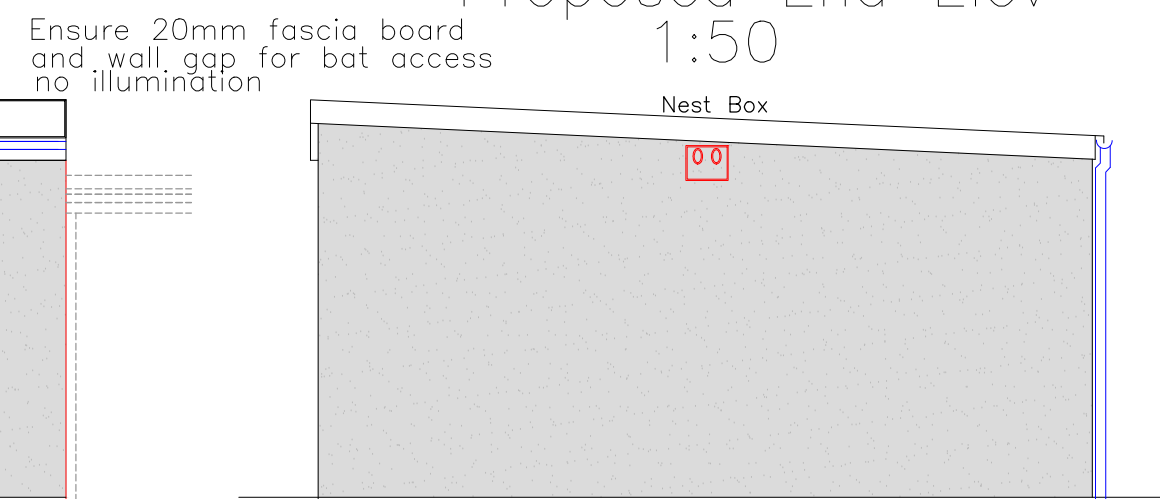


Proposed End Elev
1:50

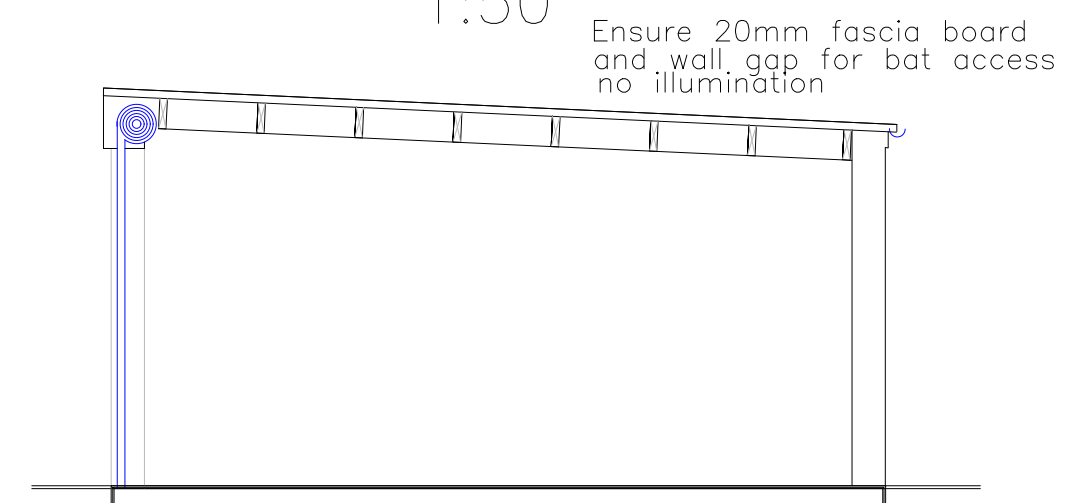


Proposed Section
1:50

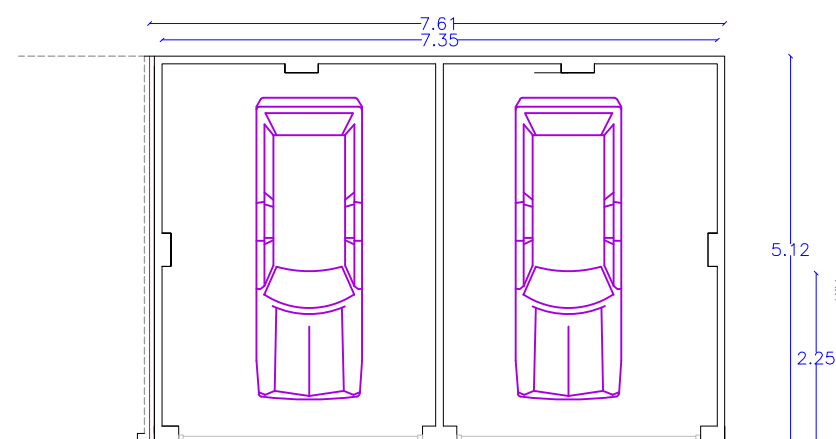


Proposed Ground Floor
1:100

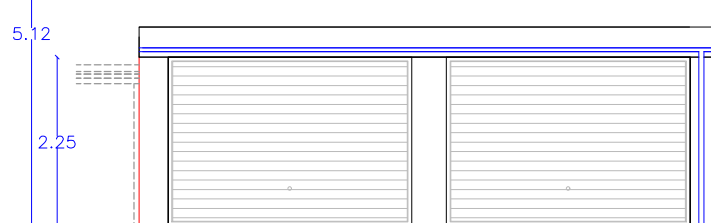


Proposed Front Elev
1:100

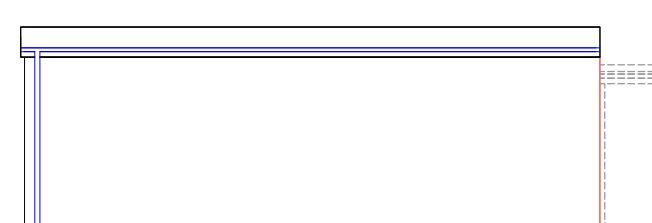


Proposed Rear Elev
1:100

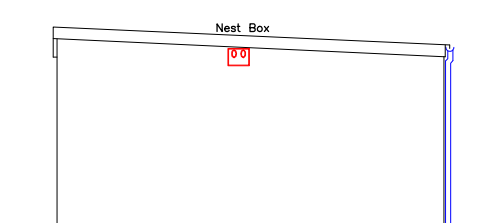


Proposed End Elev
1:100

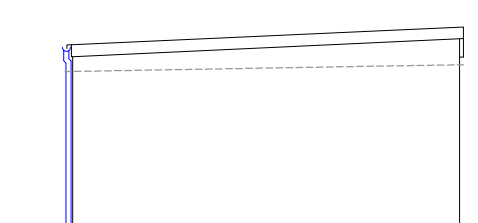


Proposed End Elev
1:100

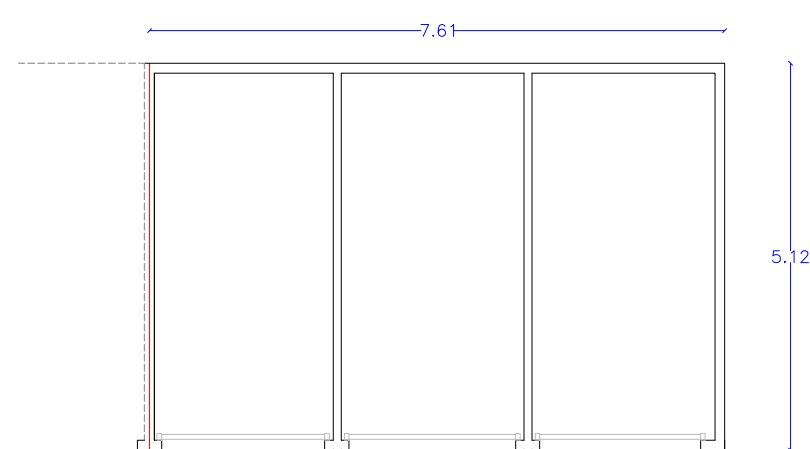


Existing Ground Floor
1:100

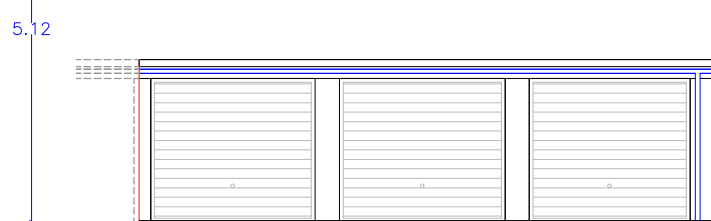


Existing Front Elev
1:100

 

Existing Rear Elev
1:100

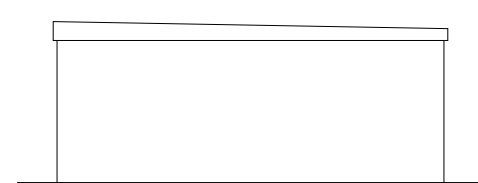

Existing End Elev
1:100

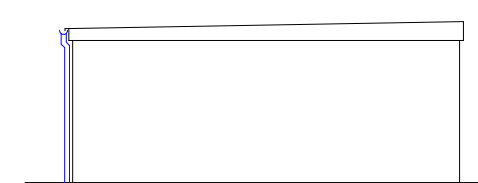

Existing End Elev
1:100

Finishes	
Roof:	Grey Plastic Coated Steel
External walls:	Render in Grey
Fascia/RWG's:	Black uPVC
All dimensions are between structural components All dimensions, levels & sewer runs to be checked on site by contractor	



Address

Garages 1, 2 & 3 Opposite
47, Pontycapel Road
Cefn Coed
Merthyr Tydfil
CF48 2RD

Project Title

Demolition of 3 Existing Garages
with Erection of 2 New Garages

Paper

A2

Scale

Drwg Num

1:50

1:100

PONTYCAPEL 47 GAR FP_01A