


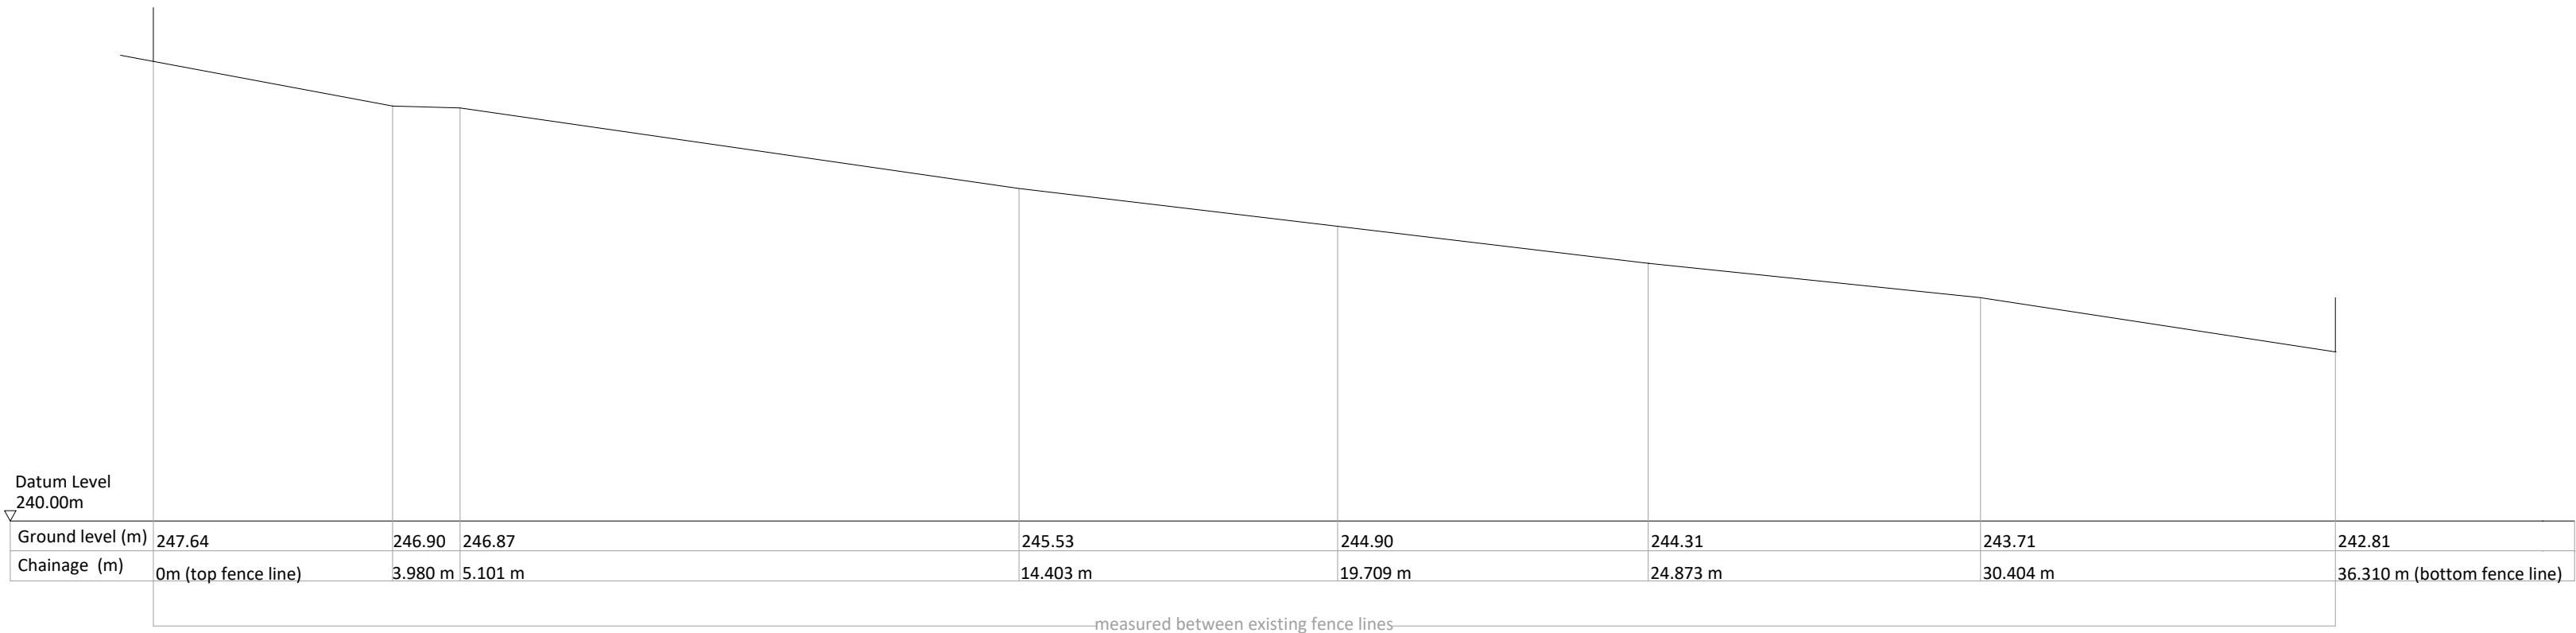


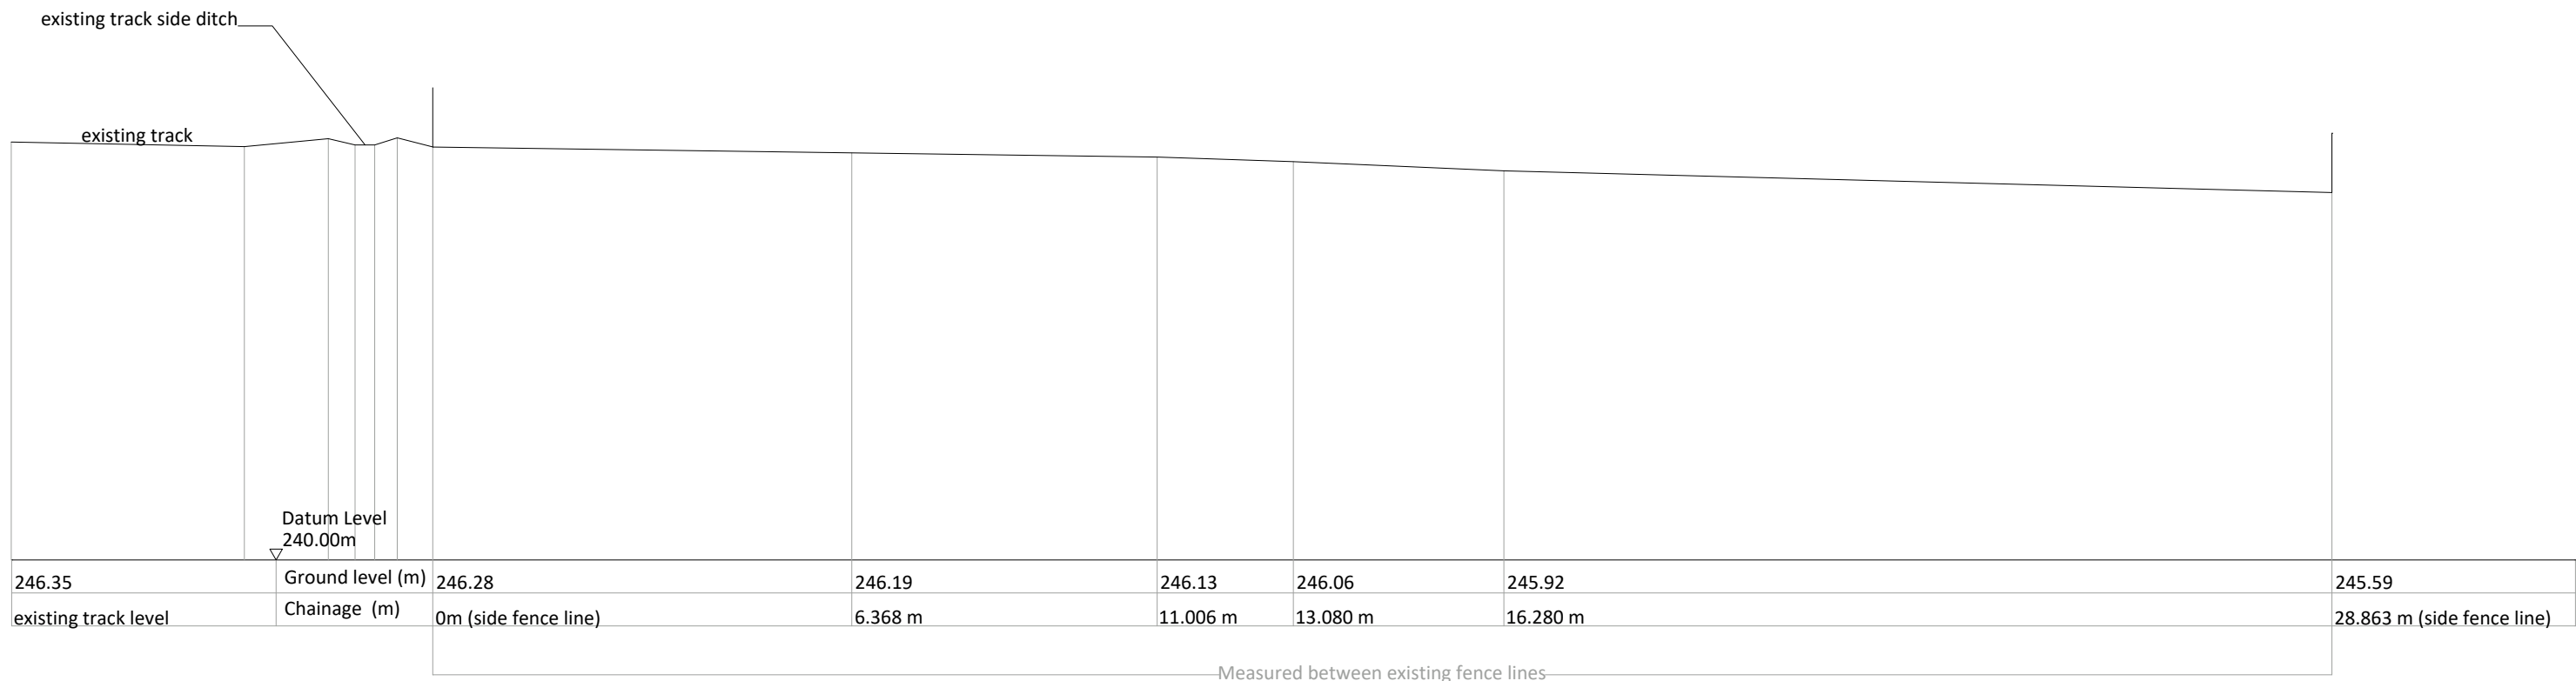

EXISTING SECTION A/A

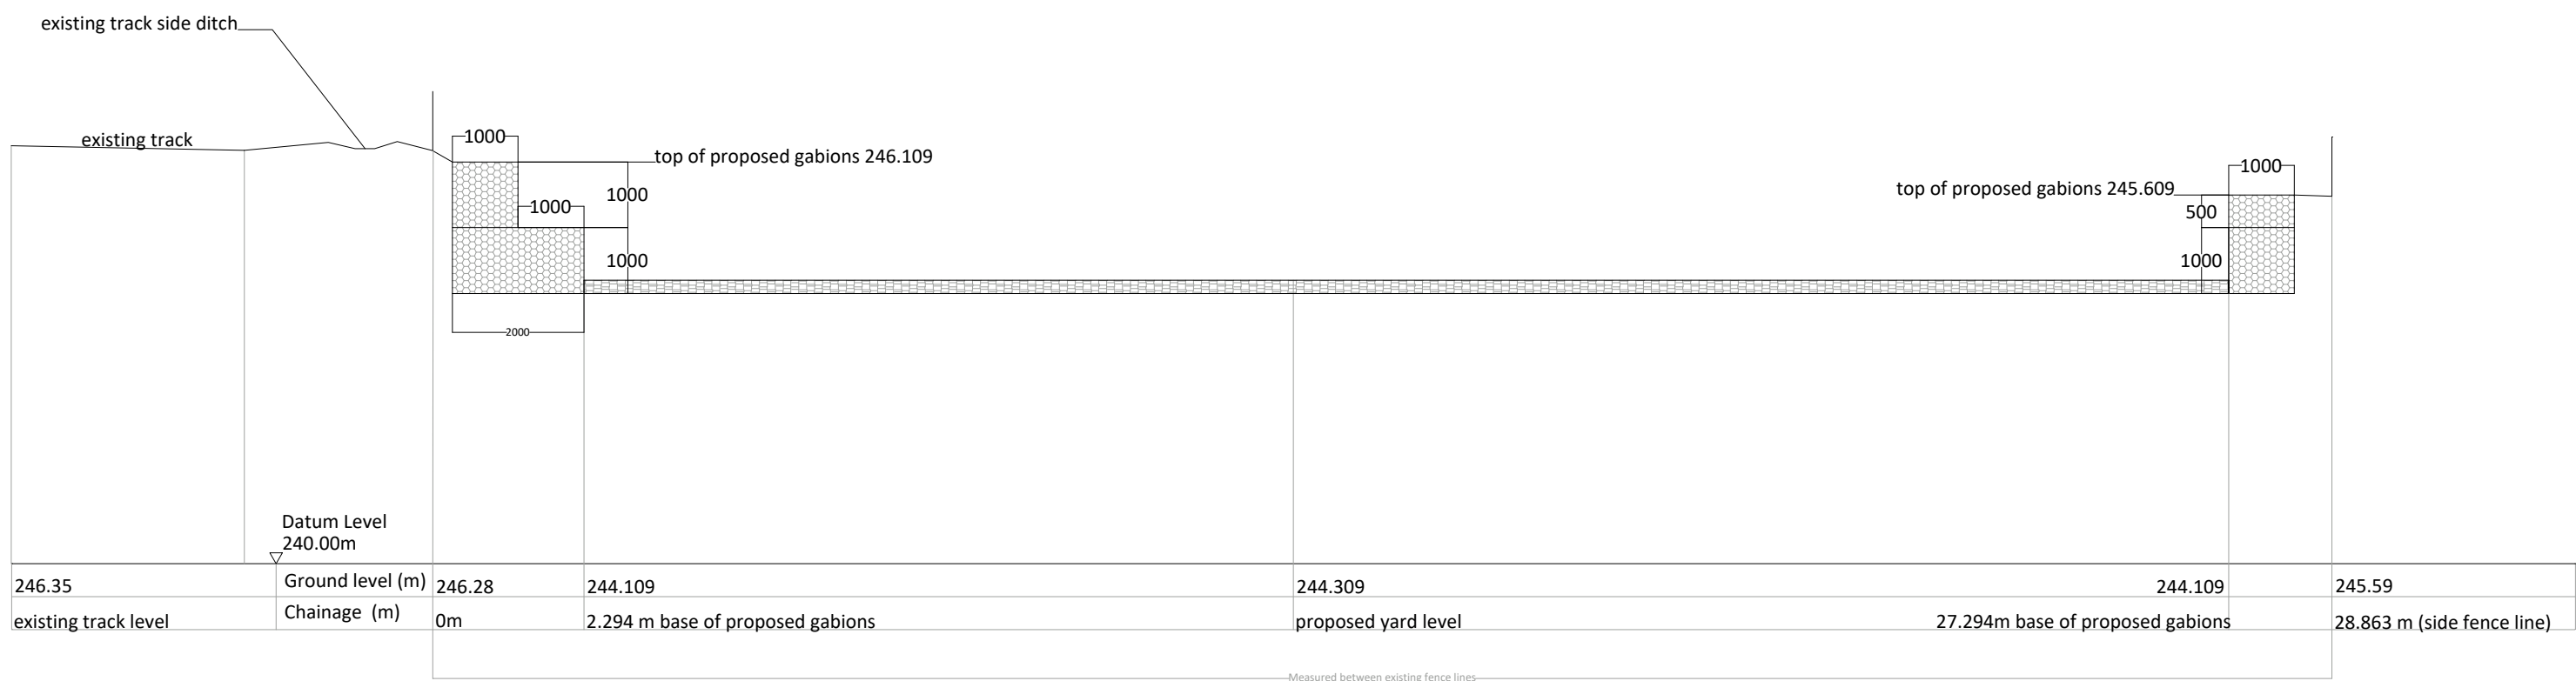

EXISTING SECTION B/B

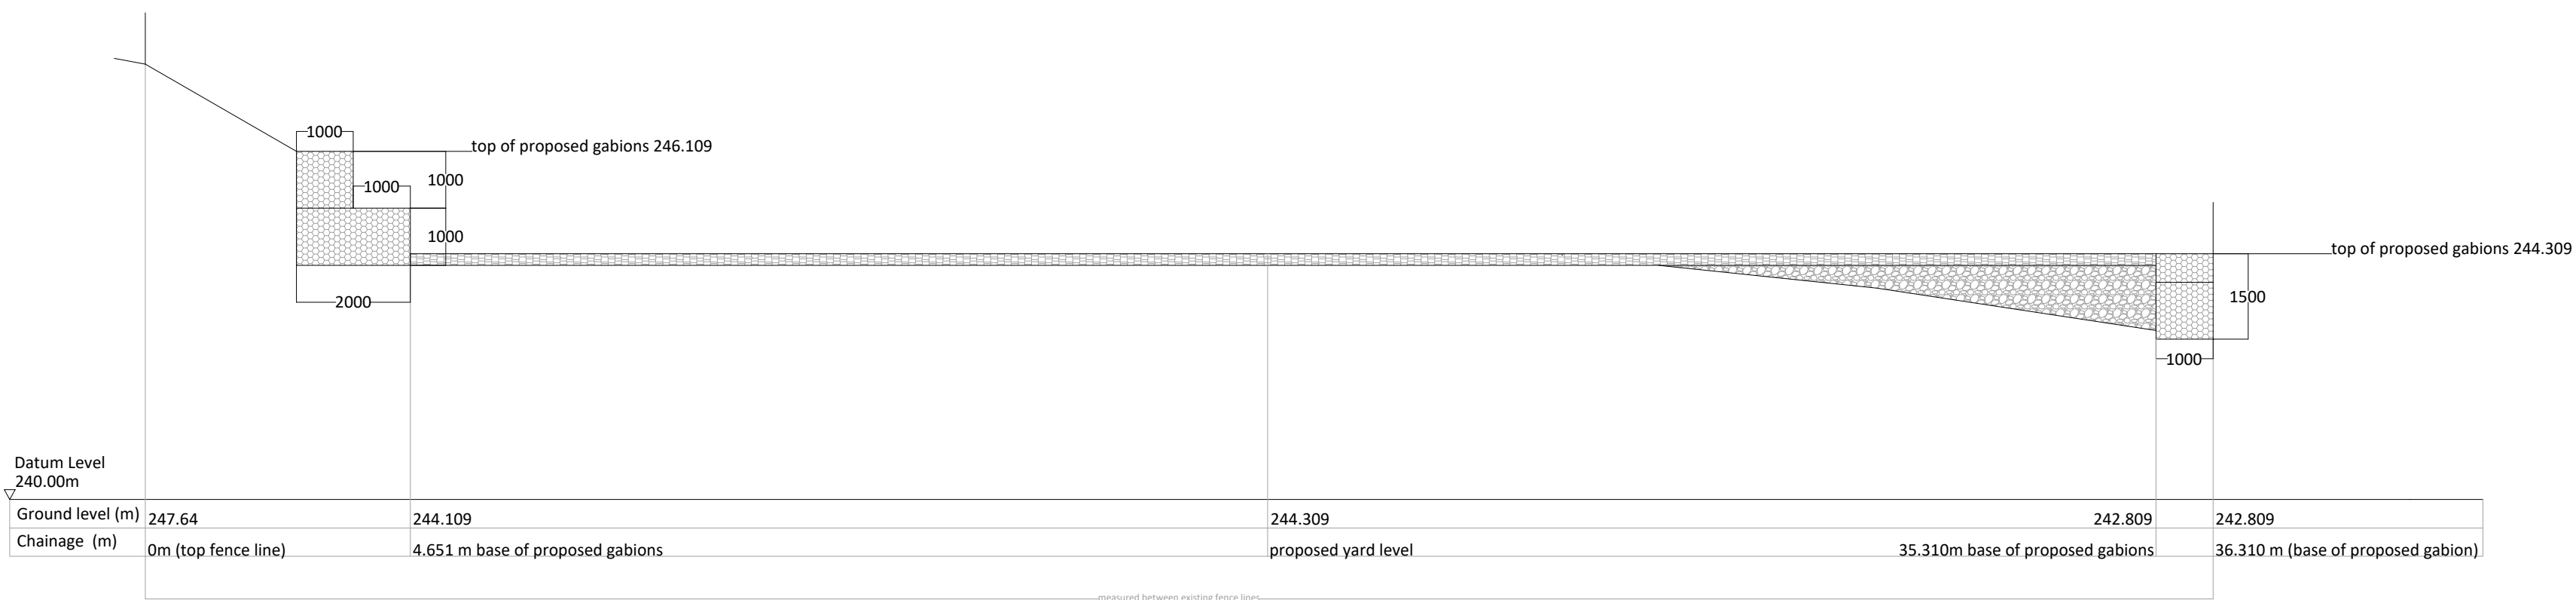

|   |                                                                                         |                                                         |
|---|-----------------------------------------------------------------------------------------|---------------------------------------------------------|
|   |                                                                                         |                                                         |
| <b>H. D. WILLIAMS Ltd.</b>   |                                                                                         |                                                         |
| F.R.I.C.S.   |                                                                                         |                                                         |
| CHARTERED QUANTITY SURVEYOR   |                                                                                         |                                                         |
| MAINTFESURWR SIARTREDIG   |                                                                                         |                                                         |
| 123, Trealaw Road, Tonypandy,<br>Mid Glam., CF40 2NP.<br>Tel. (01443) 441078 Fax (01443) 434191<br>email: hdwilliams1@hotmail.co.uk |                                                                                         |                                                         |
| Client   | Mr Michael Keogh<br>The Paddocks<br>Nant-y Feddw, Bedlinog.<br>Merthyr Tydfil. CF46 6UF |                                                         |
| Project   | Proposed Exercise Yard                                                                  |                                                         |
| Title   | Existing & Proposed Section lines<br>A/A & B/B                                          |                                                         |
| Date   | June, 2020                                                                              | Scale<br>1:100 @ A1                                     |
| Drawing Number   | hdw.ph.mk2.03                                                                           | Job Ref.                                                |
| Revision   |                                                                                         |                                                         |
|                                                |                                                                                         | the mark of<br>property<br>professionalism<br>worldwide |