


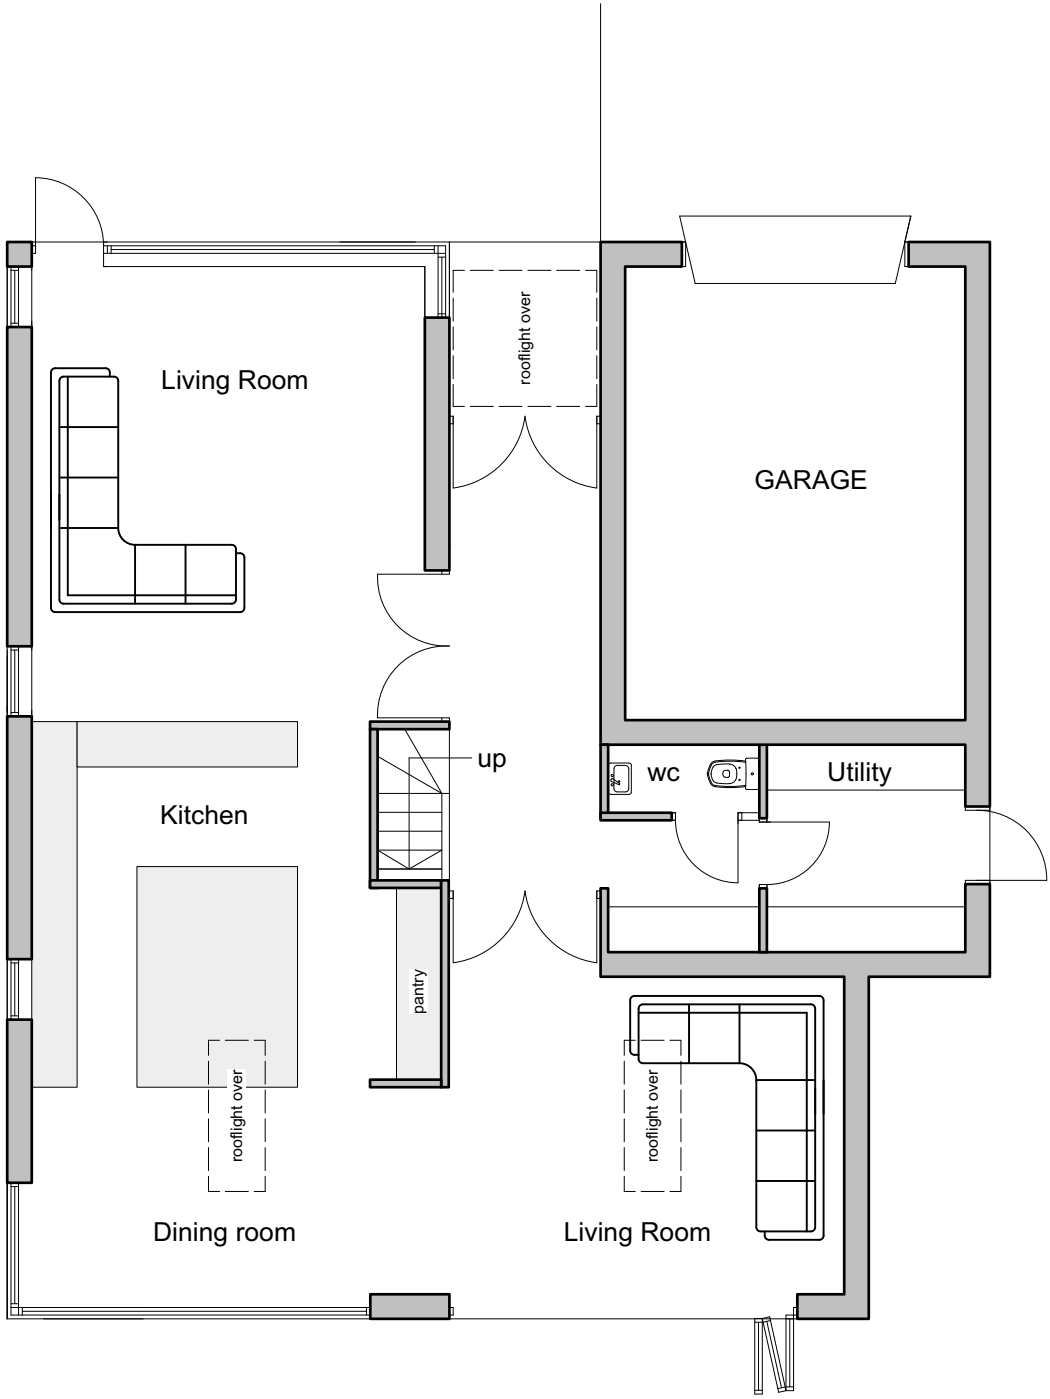


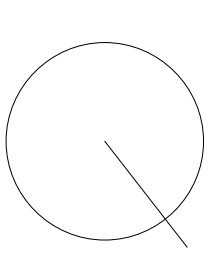


GROUND FLOOR PLAN

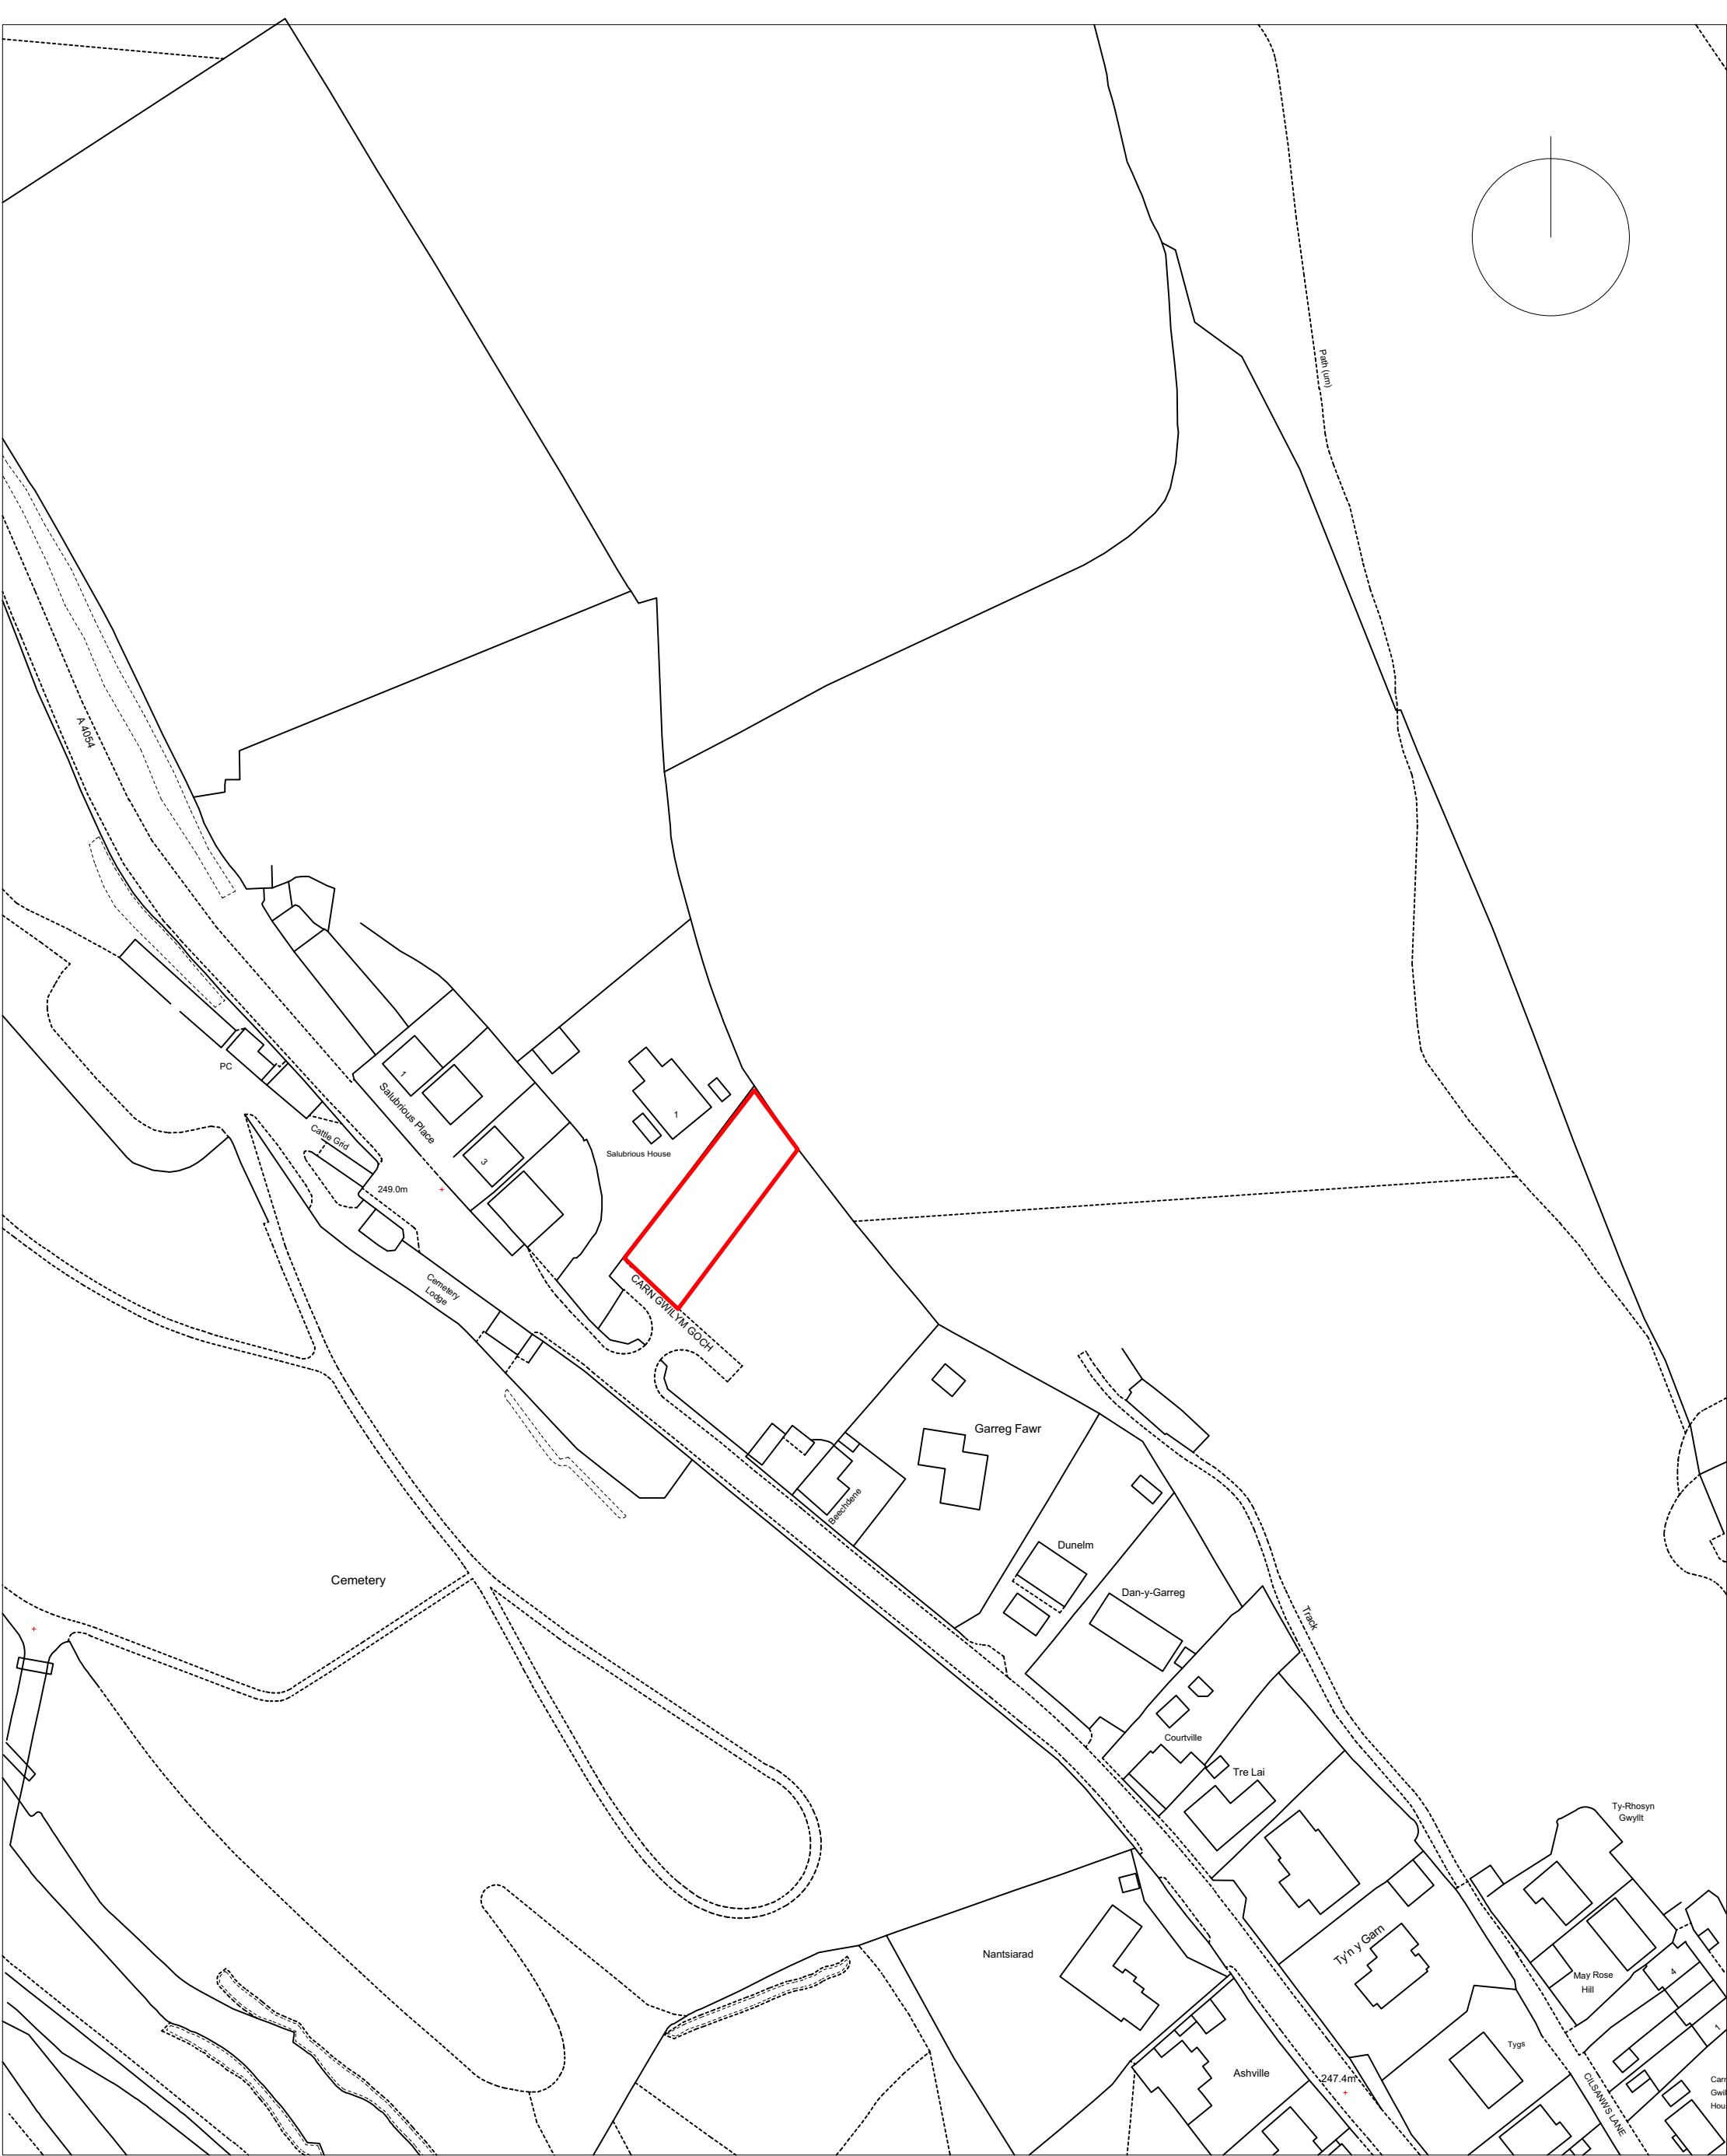

OSMAP 1:1250

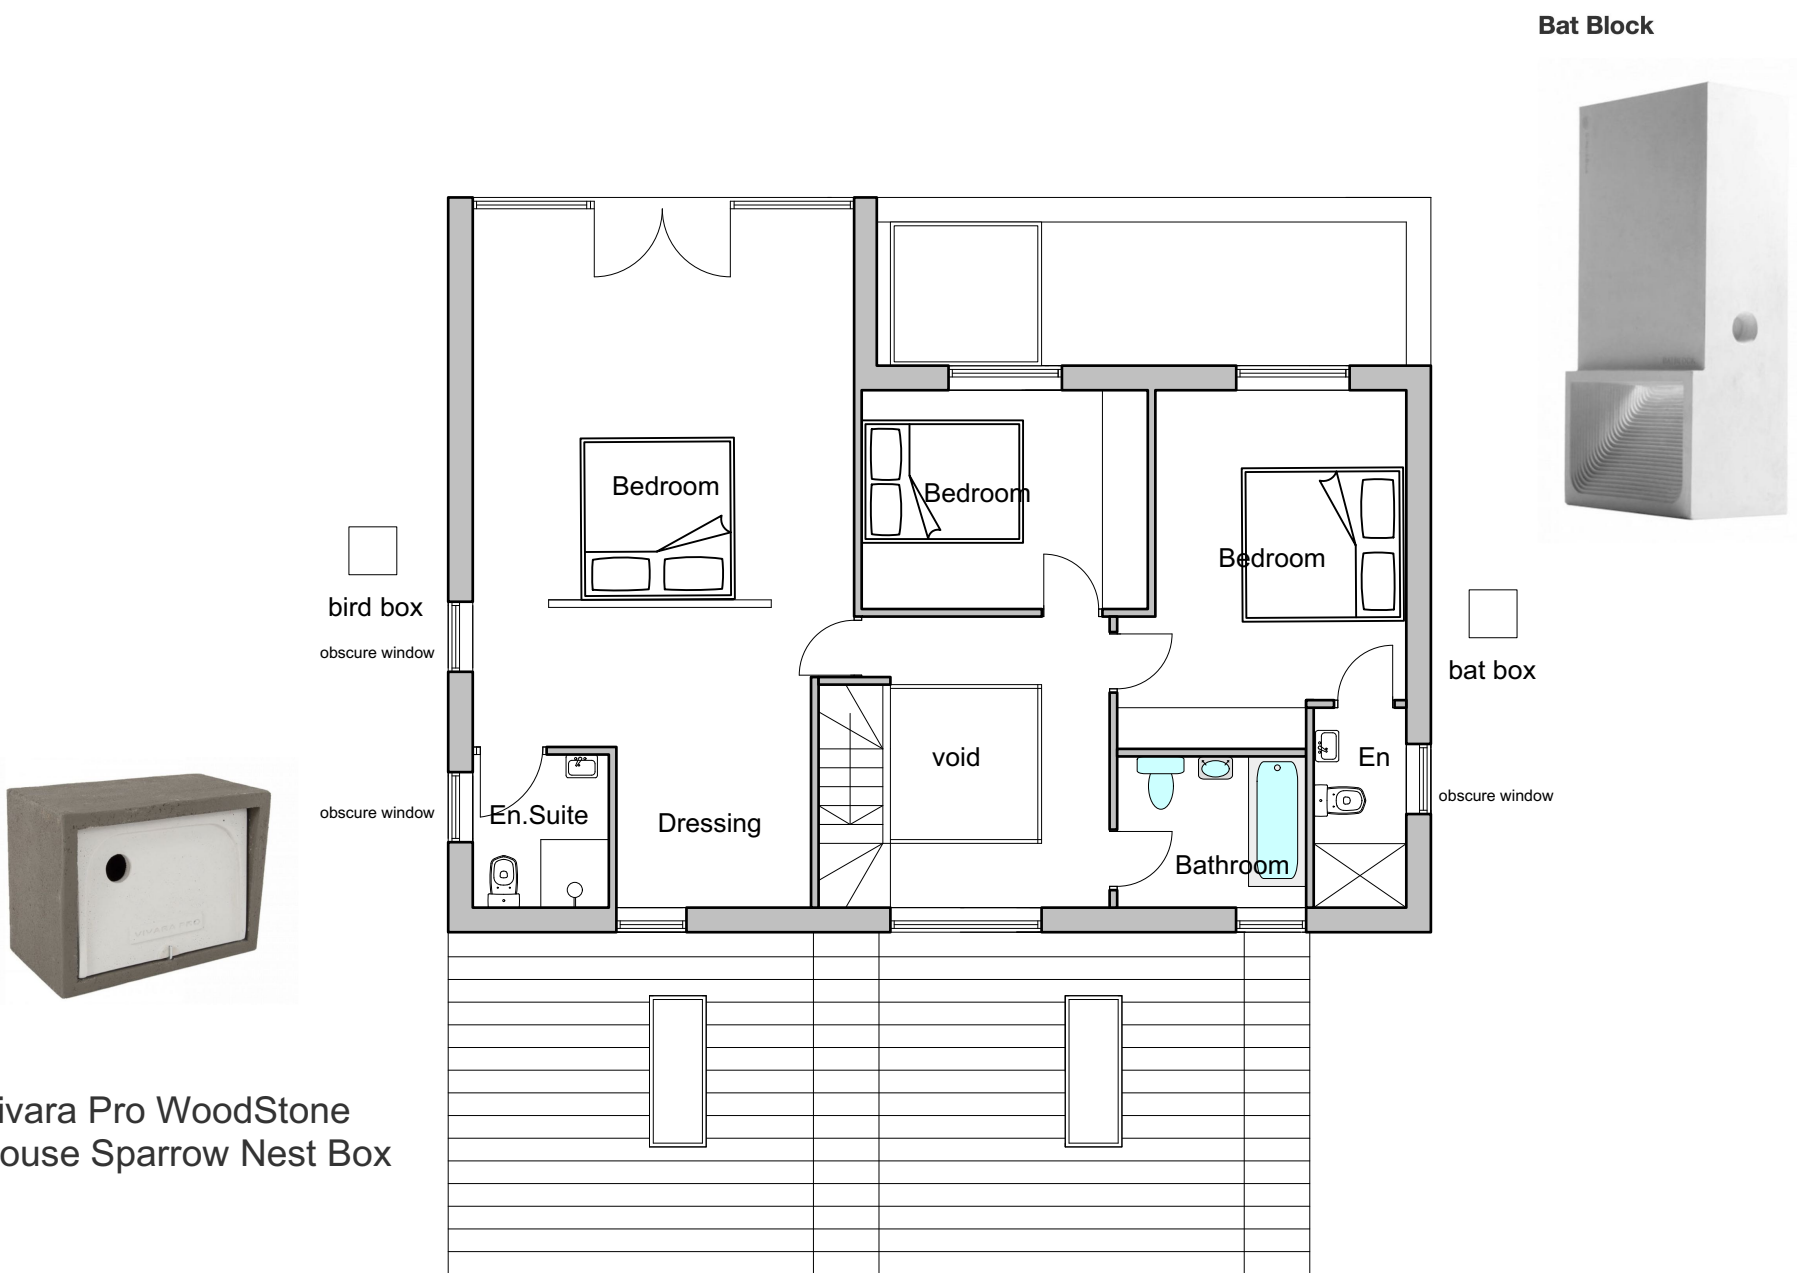


FIRST FLOOR PLAN

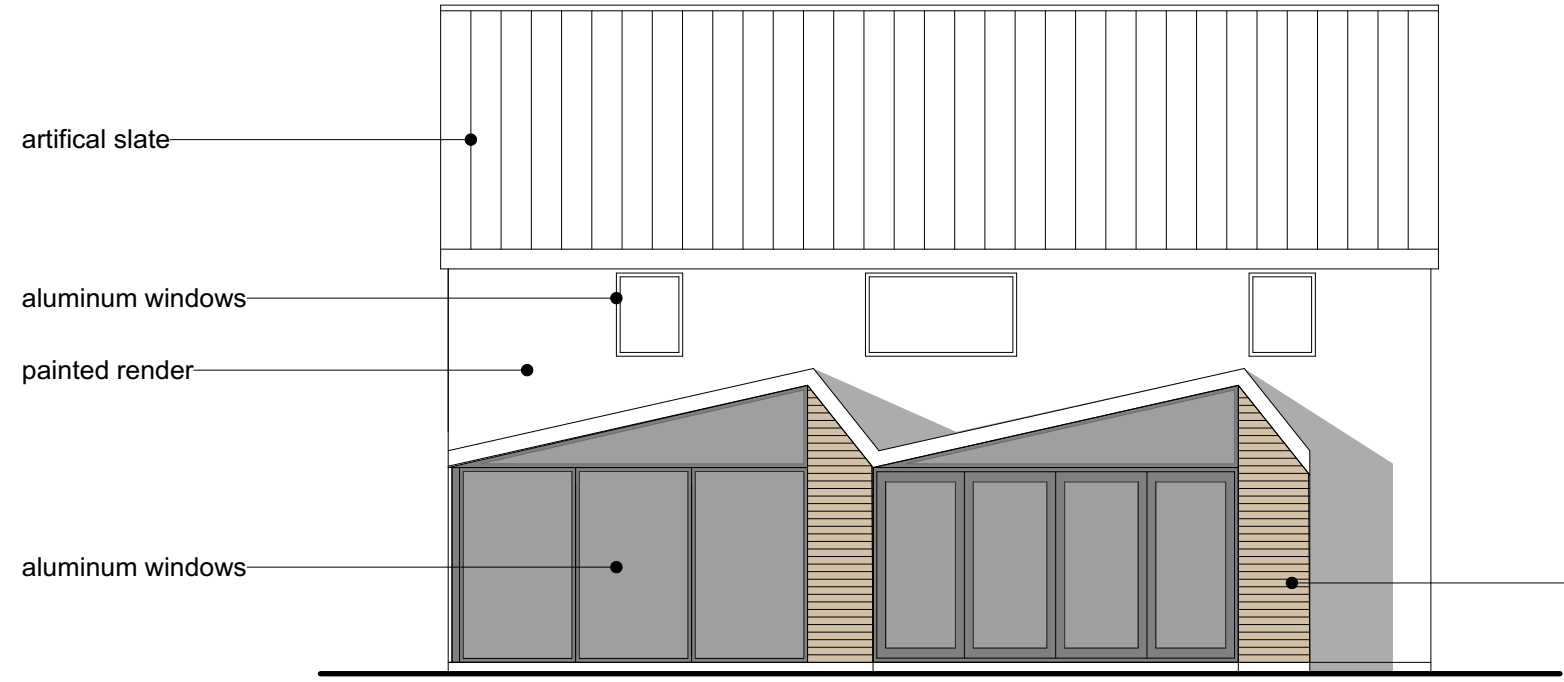


REAR ELEVATION




FRONT ELEVATION

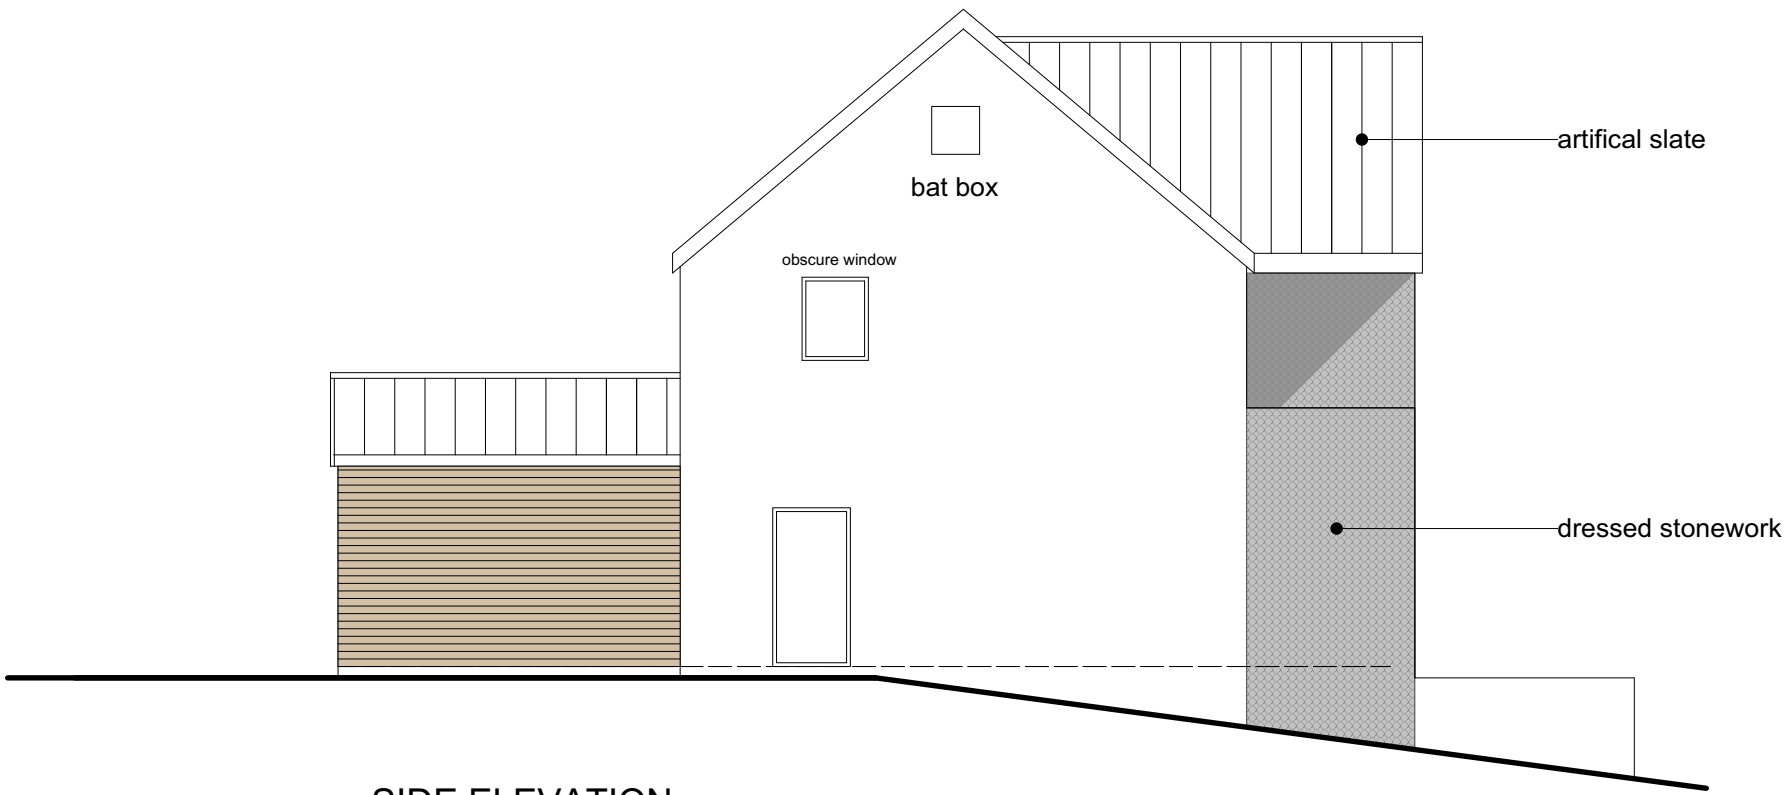

SIDE ELEVATION

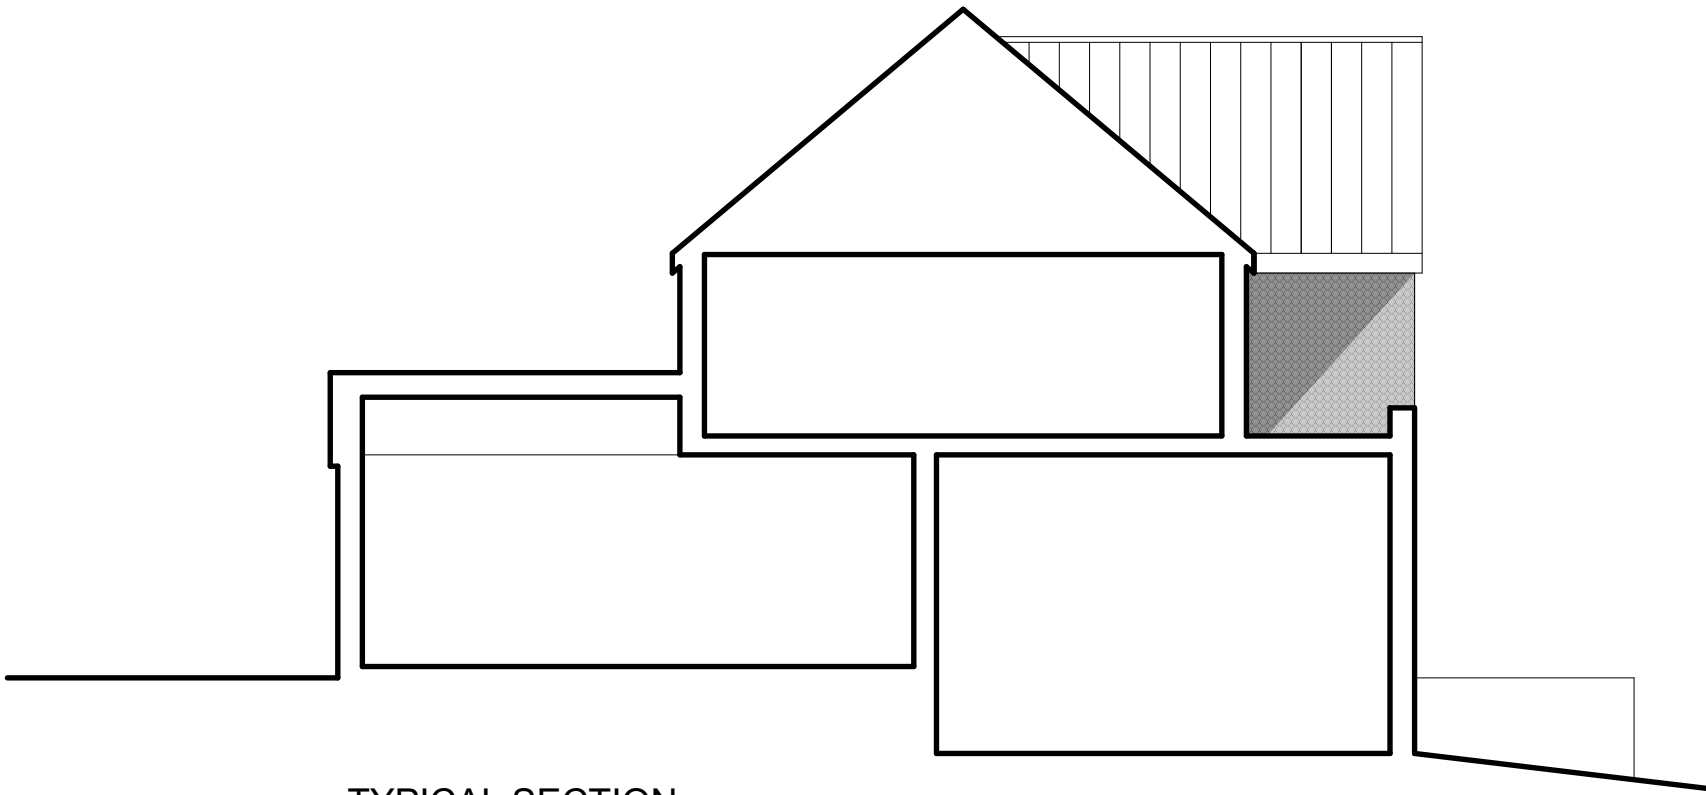

TYPICAL SECTION

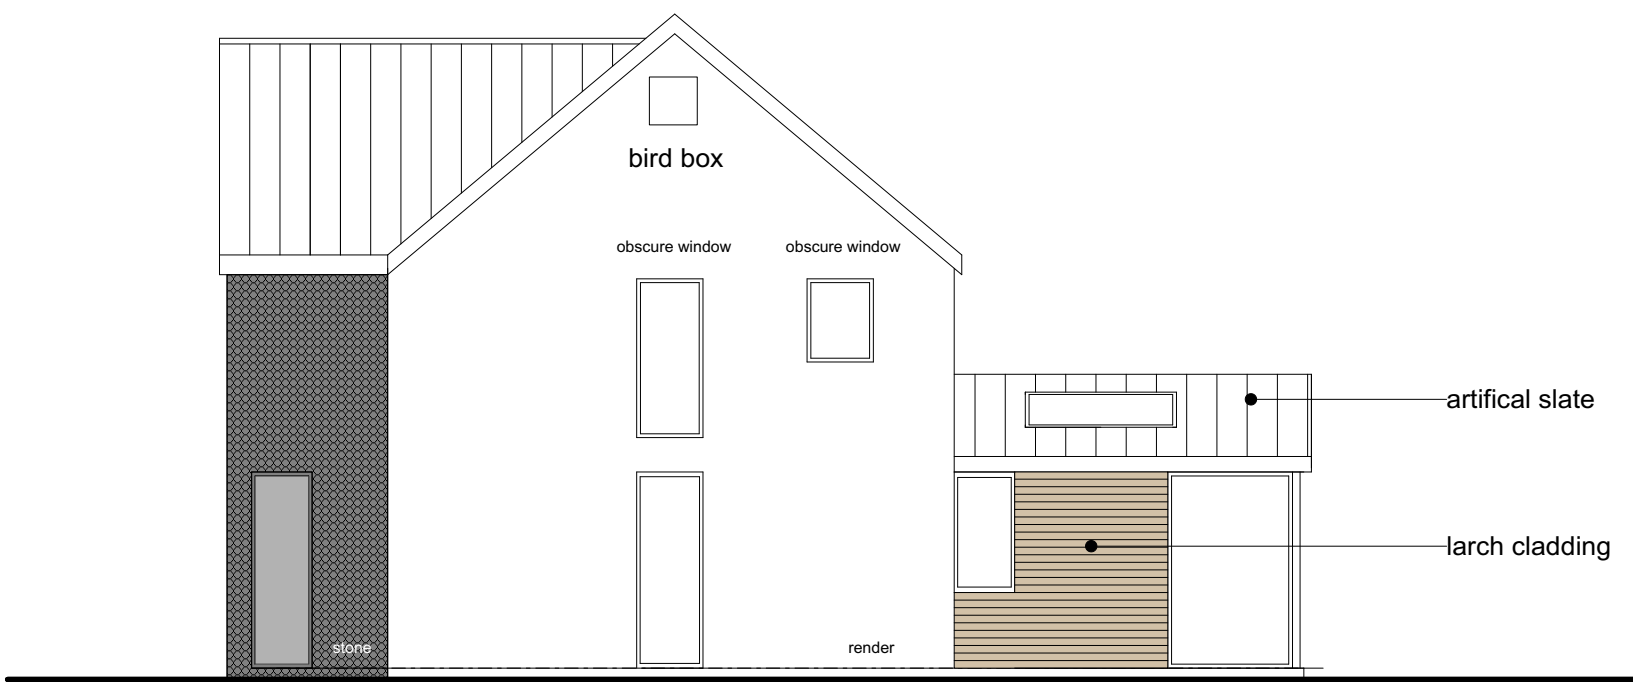

SIDE ELEVATION

**George and Co.**

Proposed new dwelling at
Land at Cefn Coed,
Merthyr Tydfil

For Mr and Mrs James

799.001	PLANS		
sketch	1:100@A1	Nov 21	CG
1st Floor Woodfired Studios 62 High St Merthyr Tydfil CF37 8DE 07830328652 hello@georgeandco.studio www.georgeandco.studio			
DO NOT SCALE THIS DRAWING			©George and Co.