



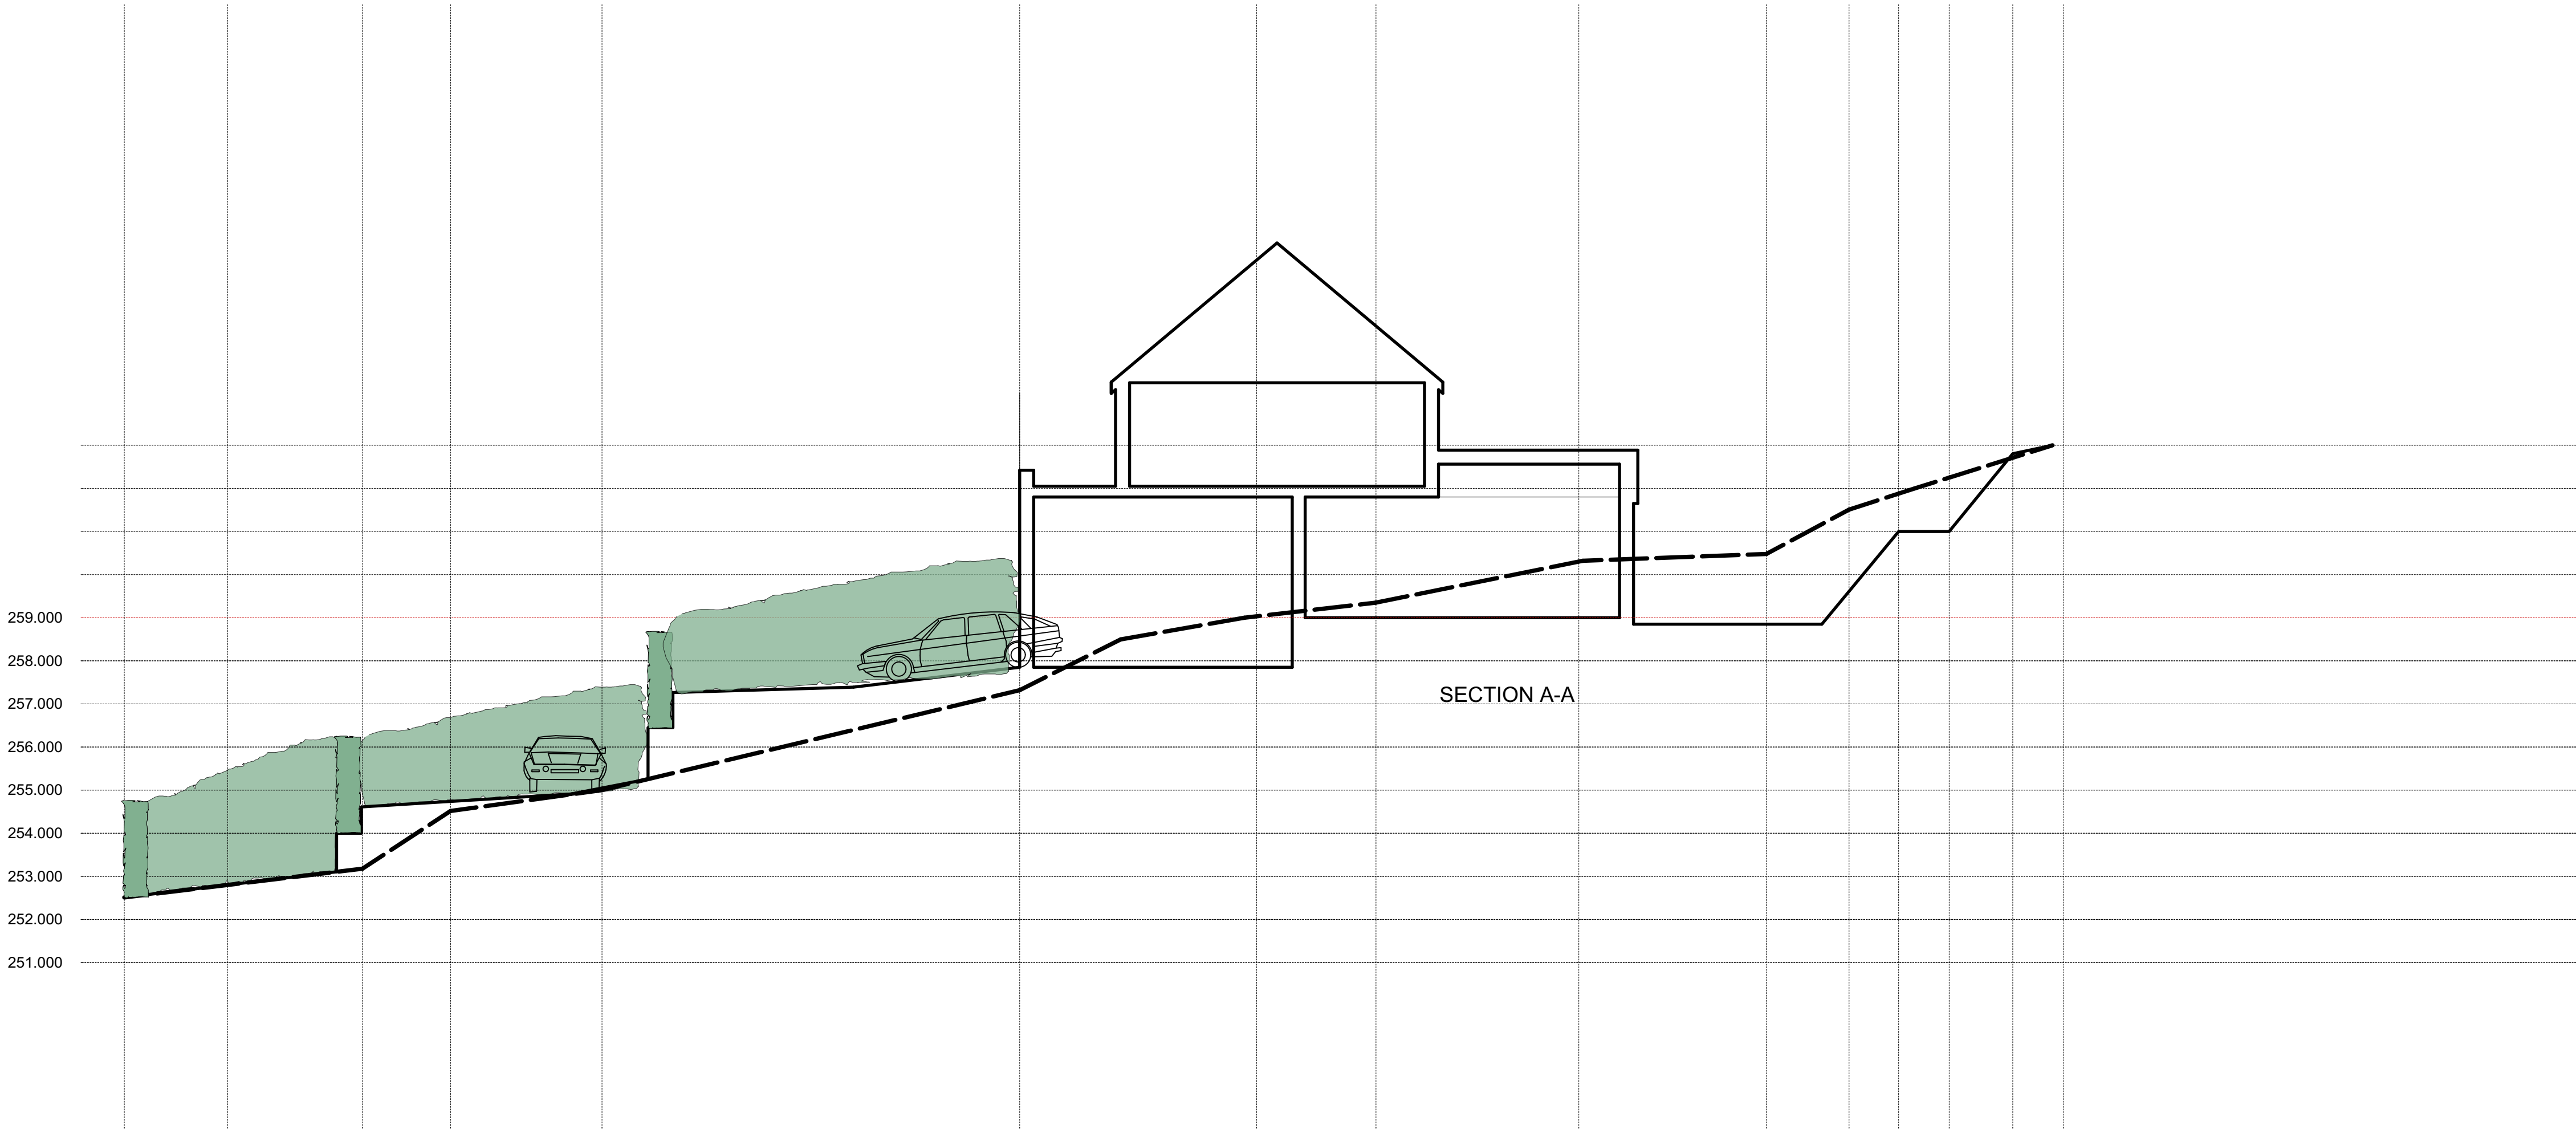


 George and Co.


Proposed new dwelling at
Land at Cefn Coed,
Merthyr Tydfil

For Mr and Mrs James


799.003	SECTION		
sketch	1:100@A1	Nov 21	CG
1st Floor Woodfired Studios 62 High St Merthyr Tydfil CF37 6DE 07630328652 hello@georgeandco.studio www.georgeandco.studio			
DO NOT SCALE THIS DRAWING			@George and Co.

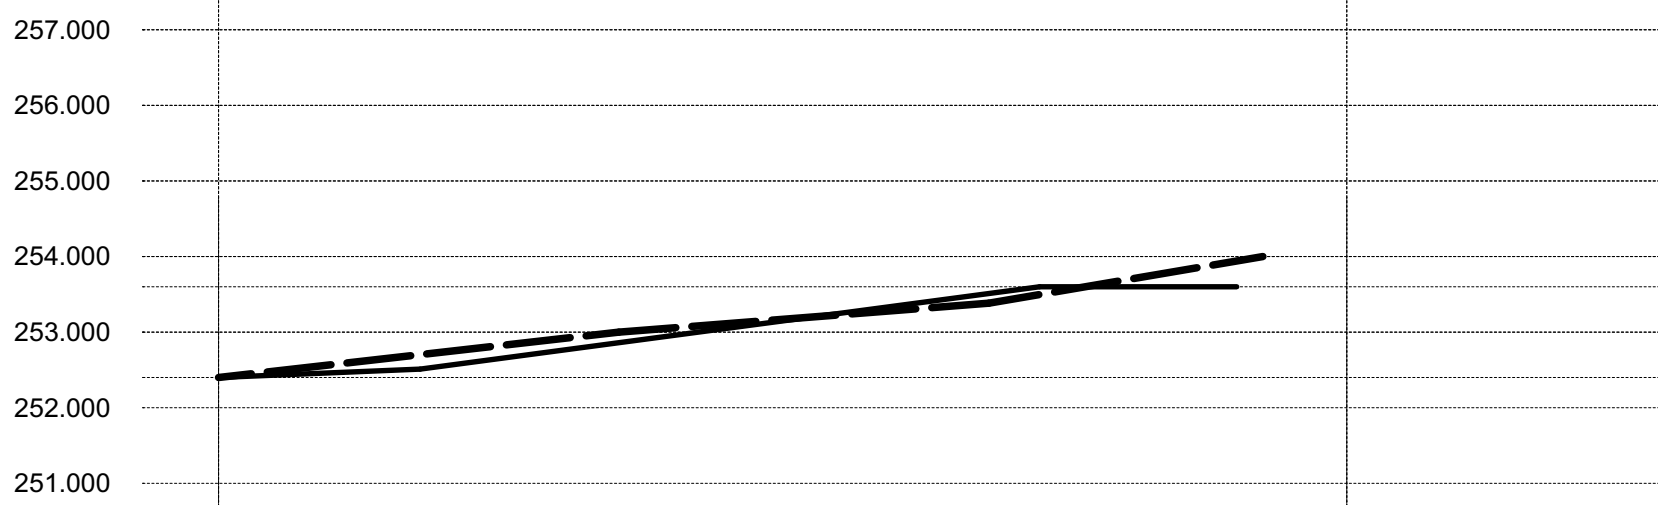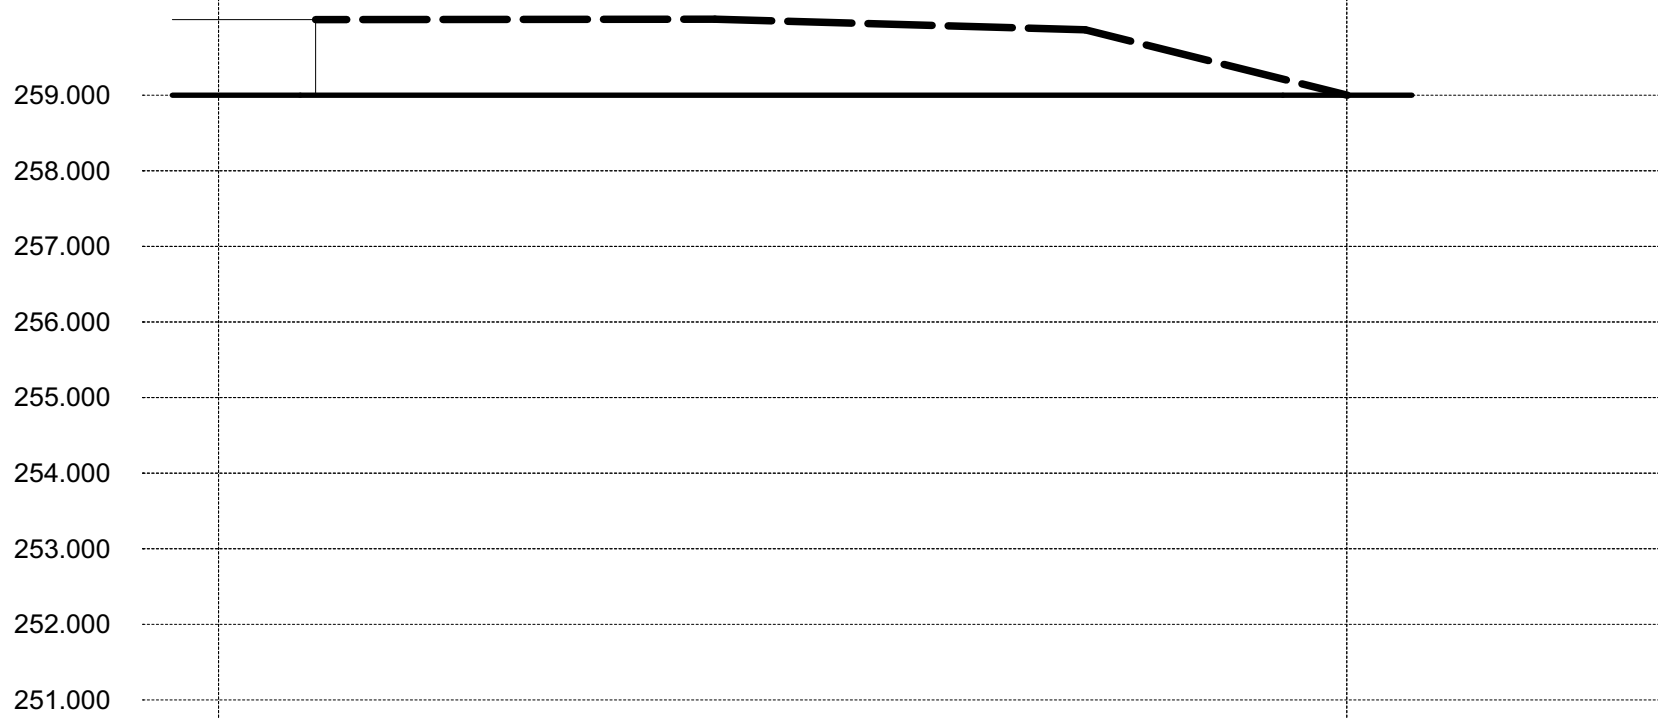


SECTION K-K

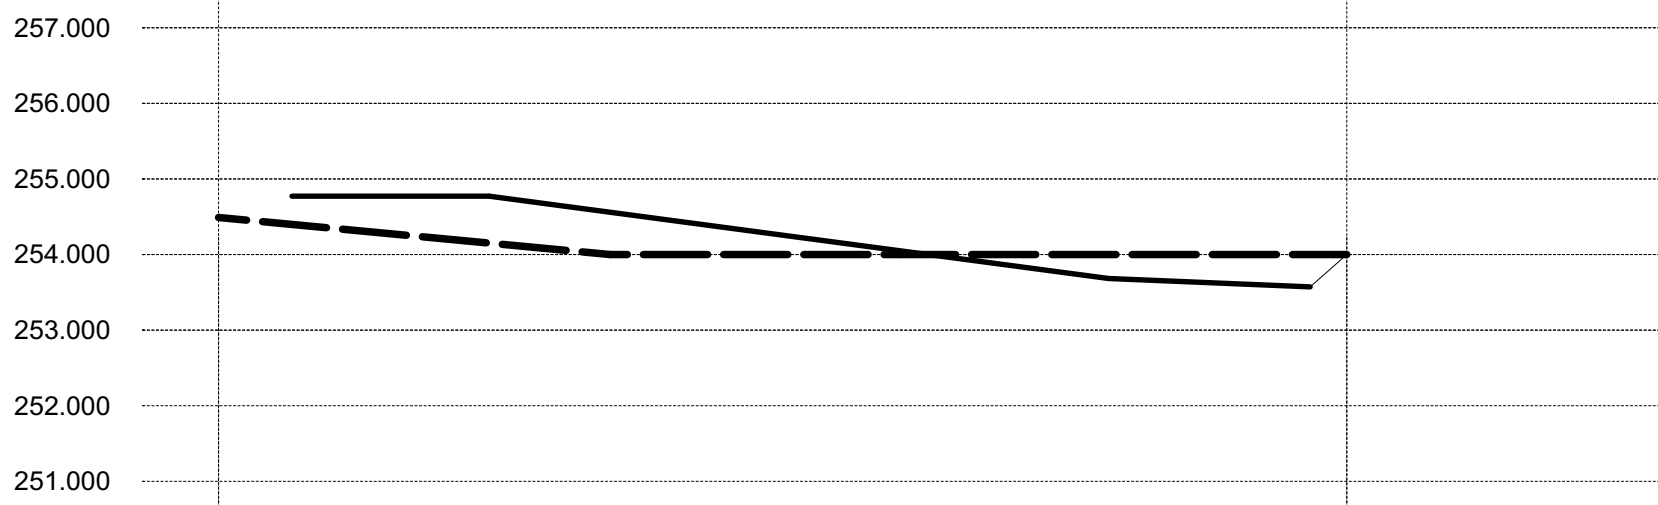



SECTION J-J

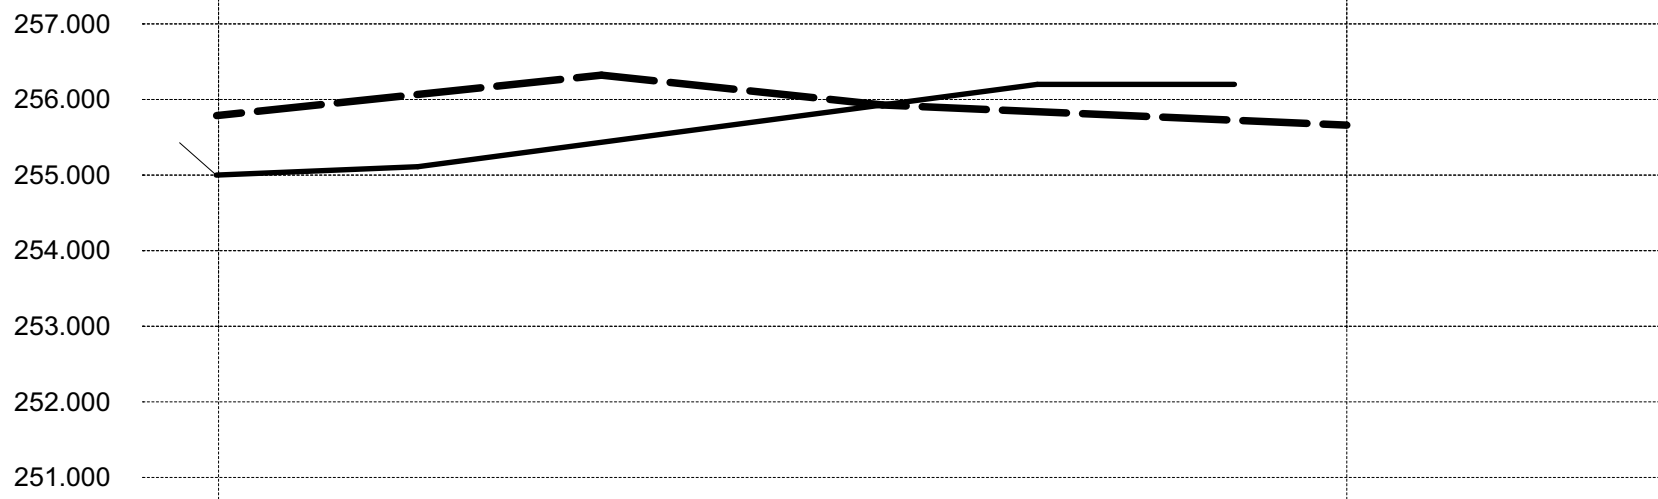

SECTION H-H

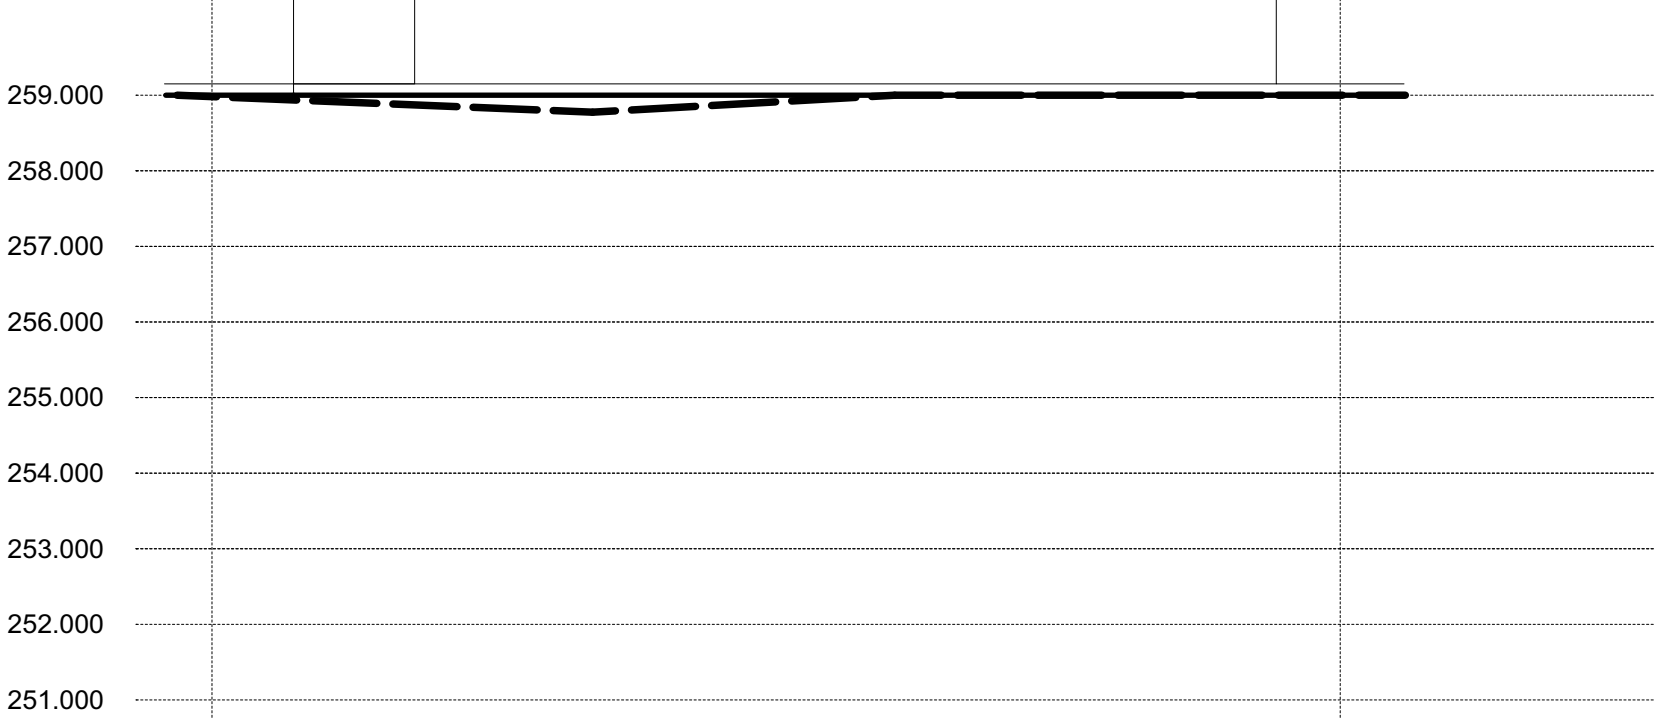

SECTION D-D

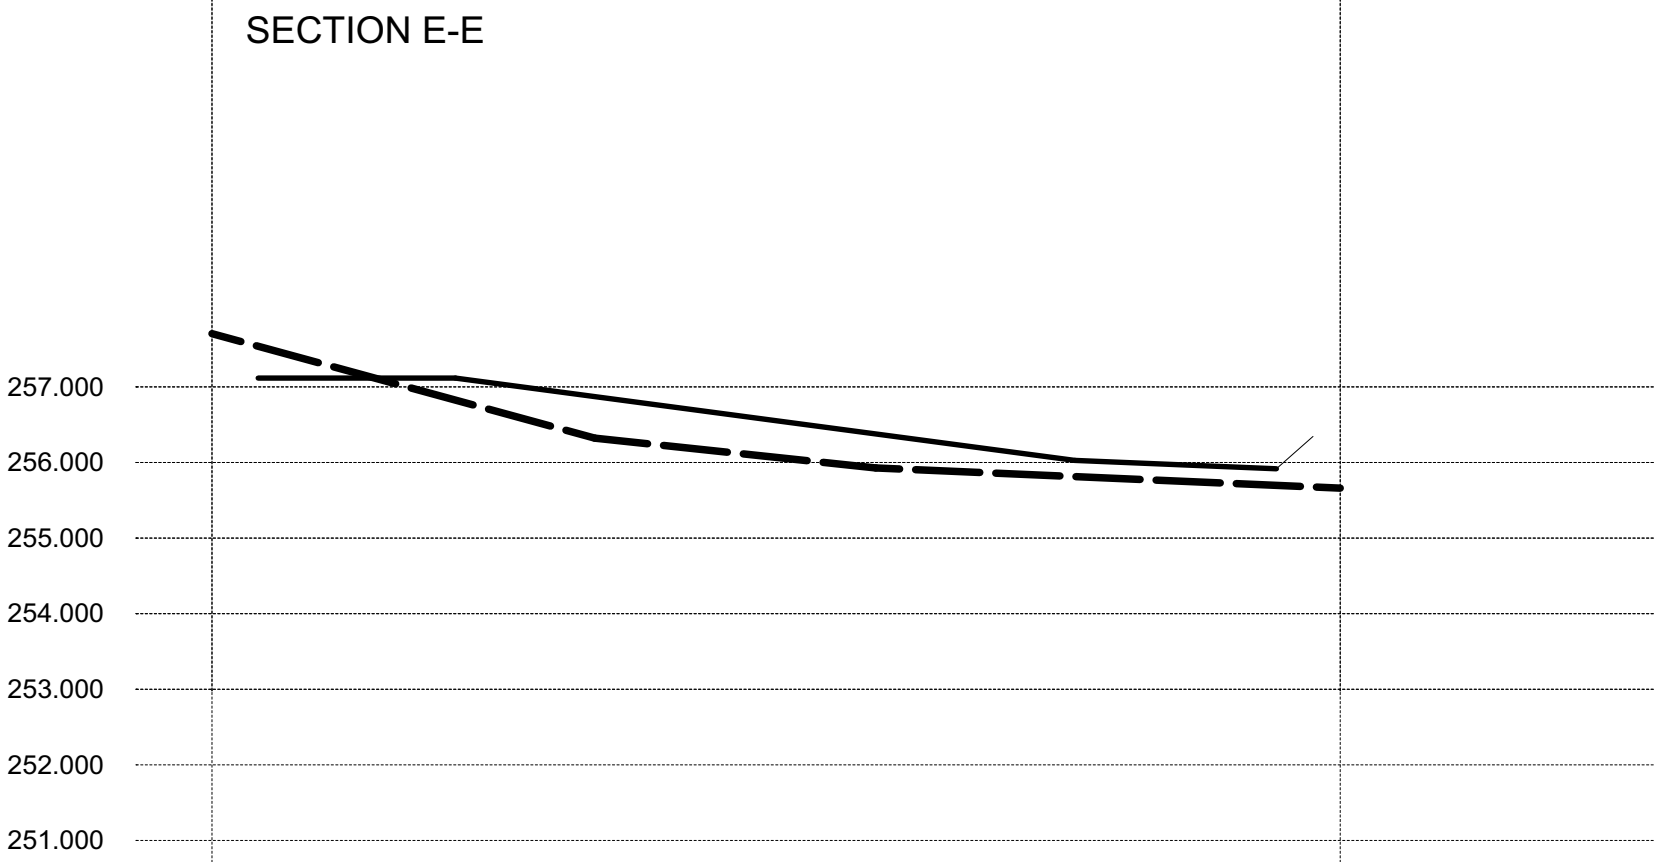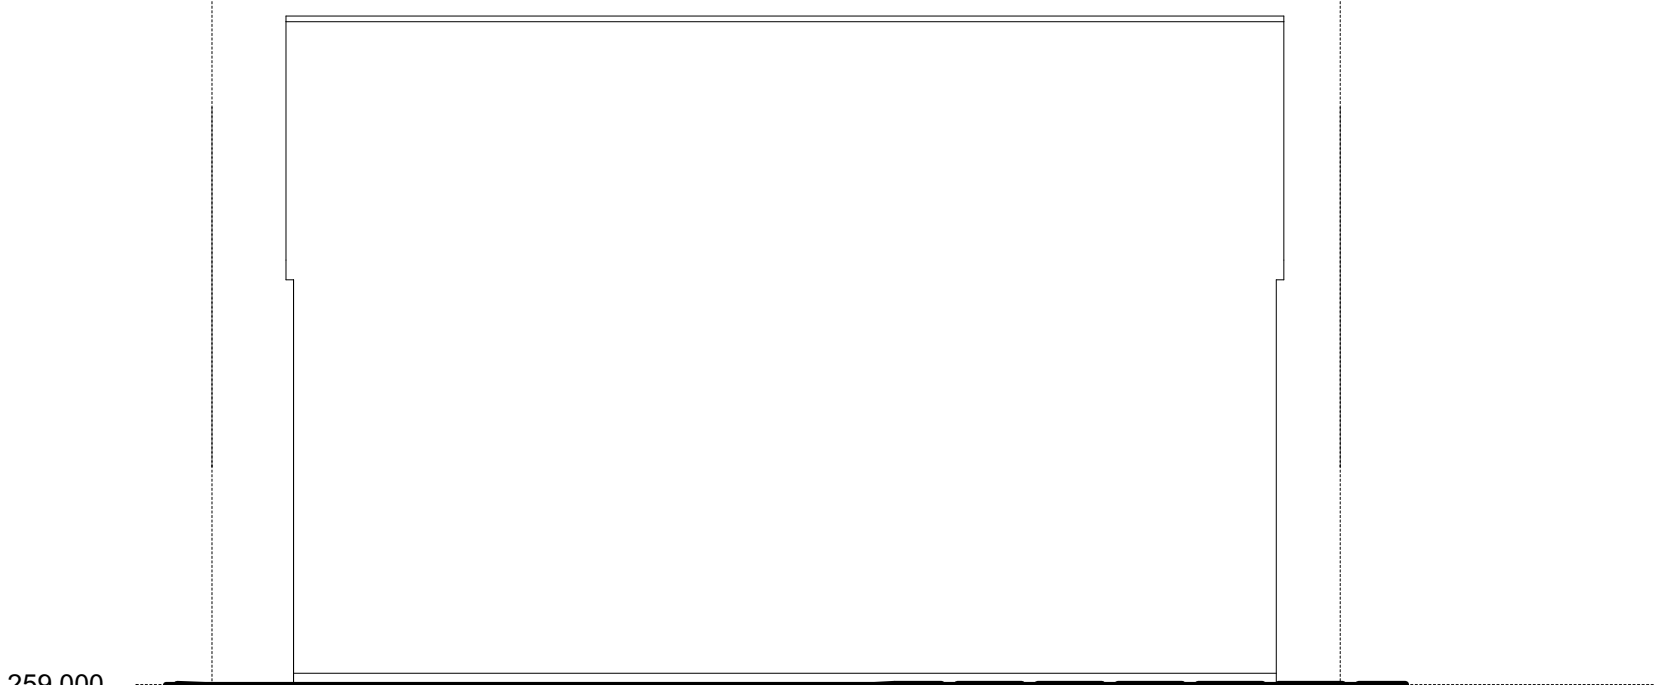

SECTION E-E

SECTION G-G

 George and Co.

Proposed new dwelling at
Land at Cefn Coed,
Merthyr Tydfil

For Mr and Mrs James

799.008

SECTION

sketch 1:100@A1 Nov 21 CG

1st Floor
Woodfired Studios 62 High St
Merthyr Tydfil CF37 6DE
07830328552
hello@georgeandco.studio
www.georgeandco.studio

DO NOT SCALE THIS DRAWING ©George and Co.