


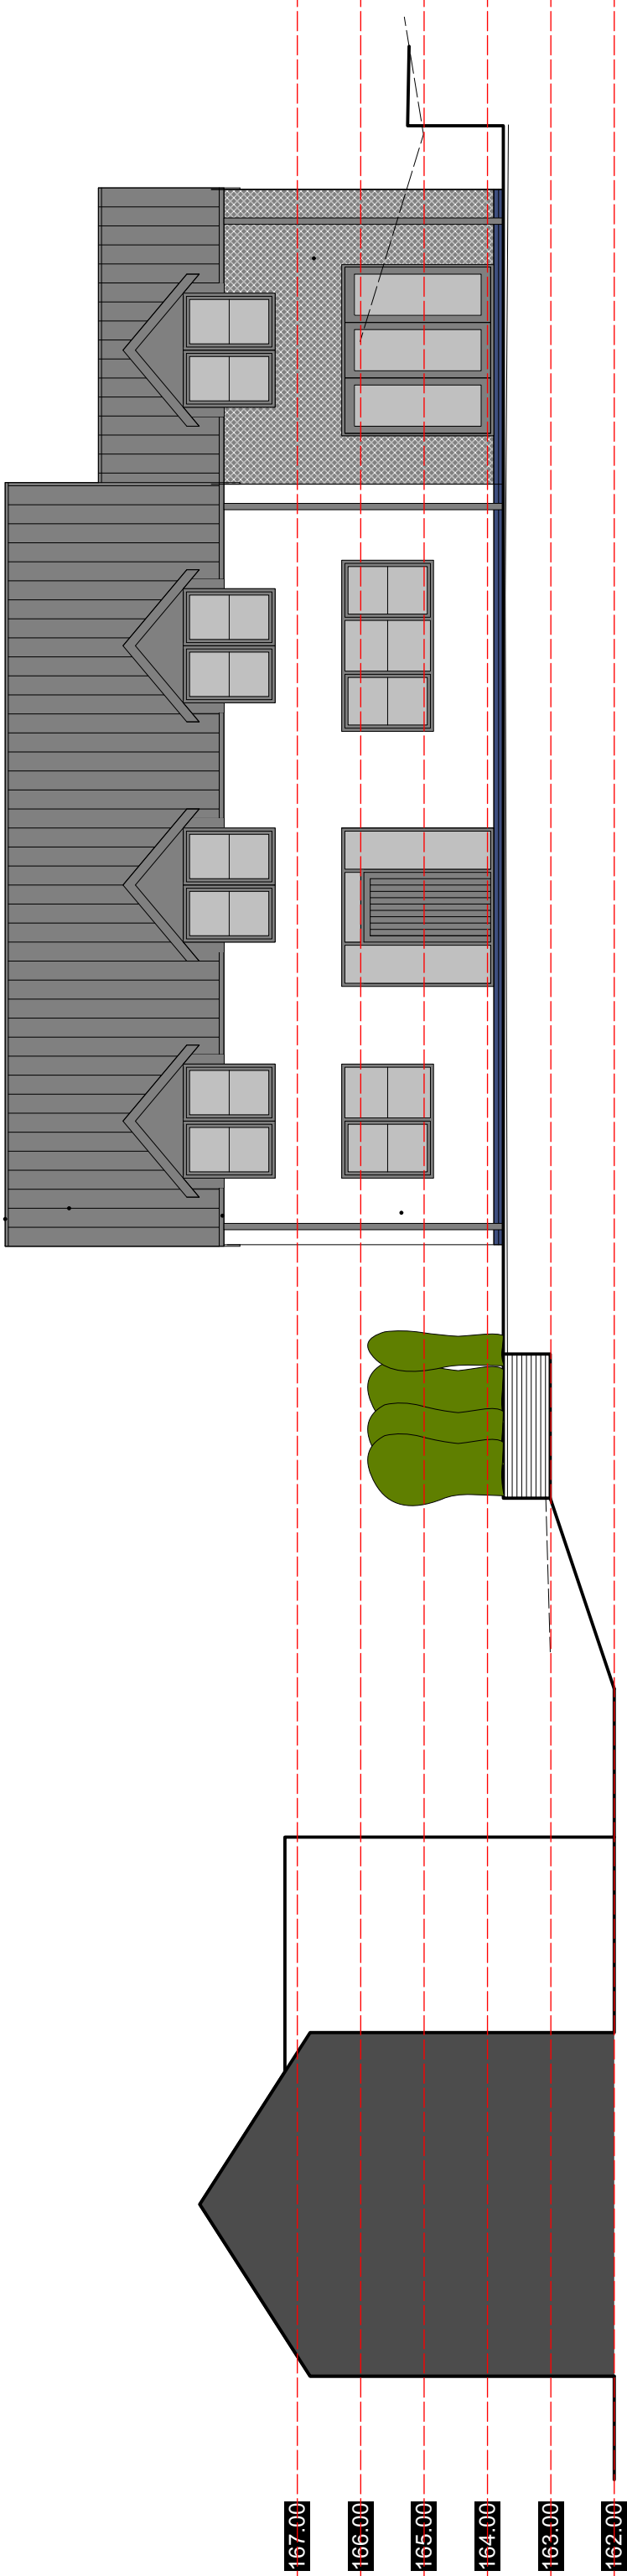


SECTION C-C


 George and Co.

Proposed new dwelling
to
Land to the rear of Gethin House,
Abercanaid, Merthyr Tydfil


576.009		Section	
BC	1:100@A3	May '19	SG
1st Floor Woodfired Studios 62 High St Merthyr Tydfil CF37 8DE 07830328652 hello@georgeandco.studio www.georgeandco.studio			
DO NOT SCALE THIS DRAWING			©George and Co.

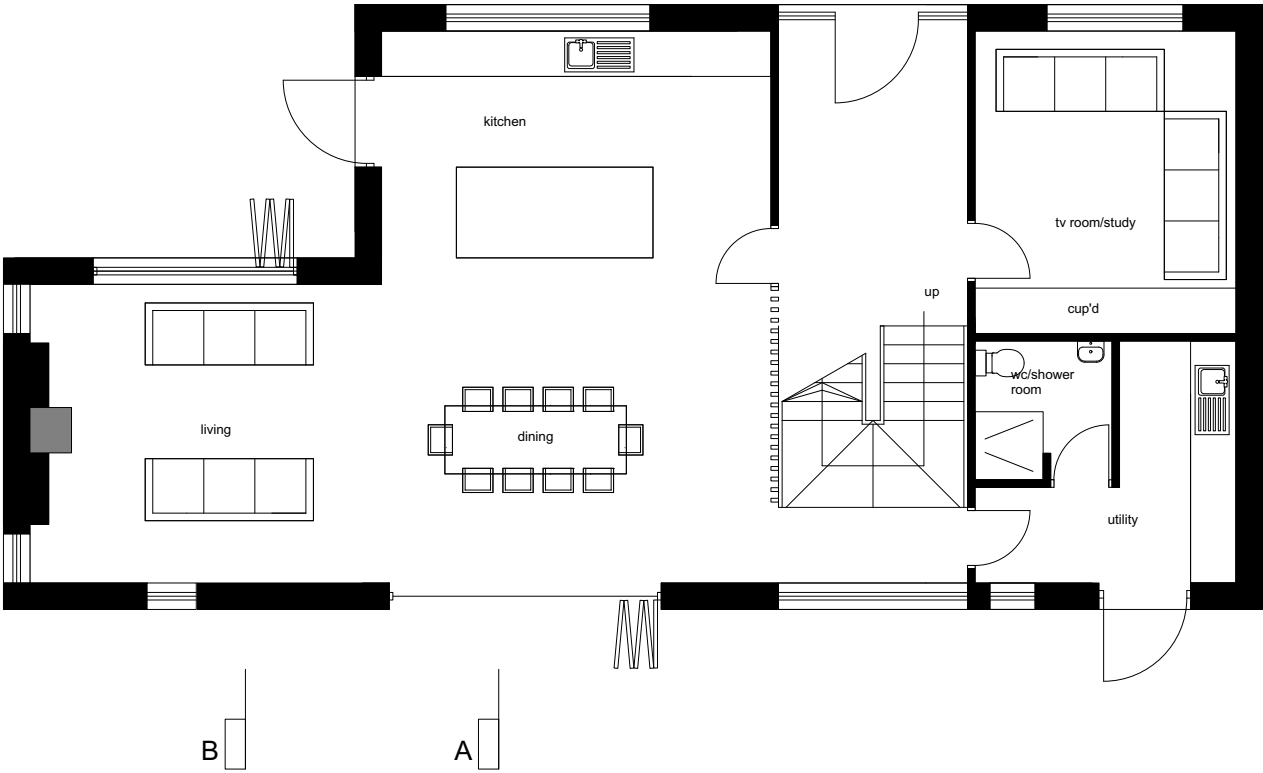

GROUND FLOOR PLAN

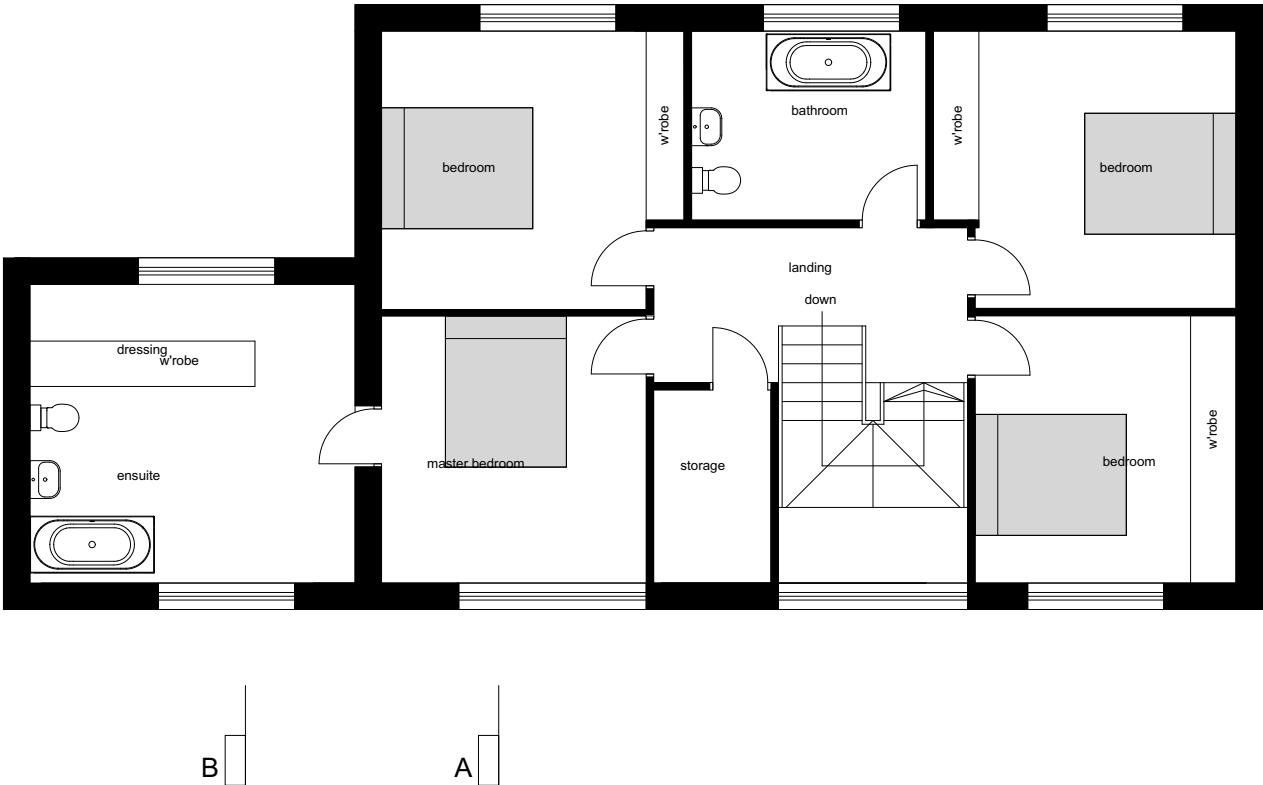

FIRST FLOOR PLAN

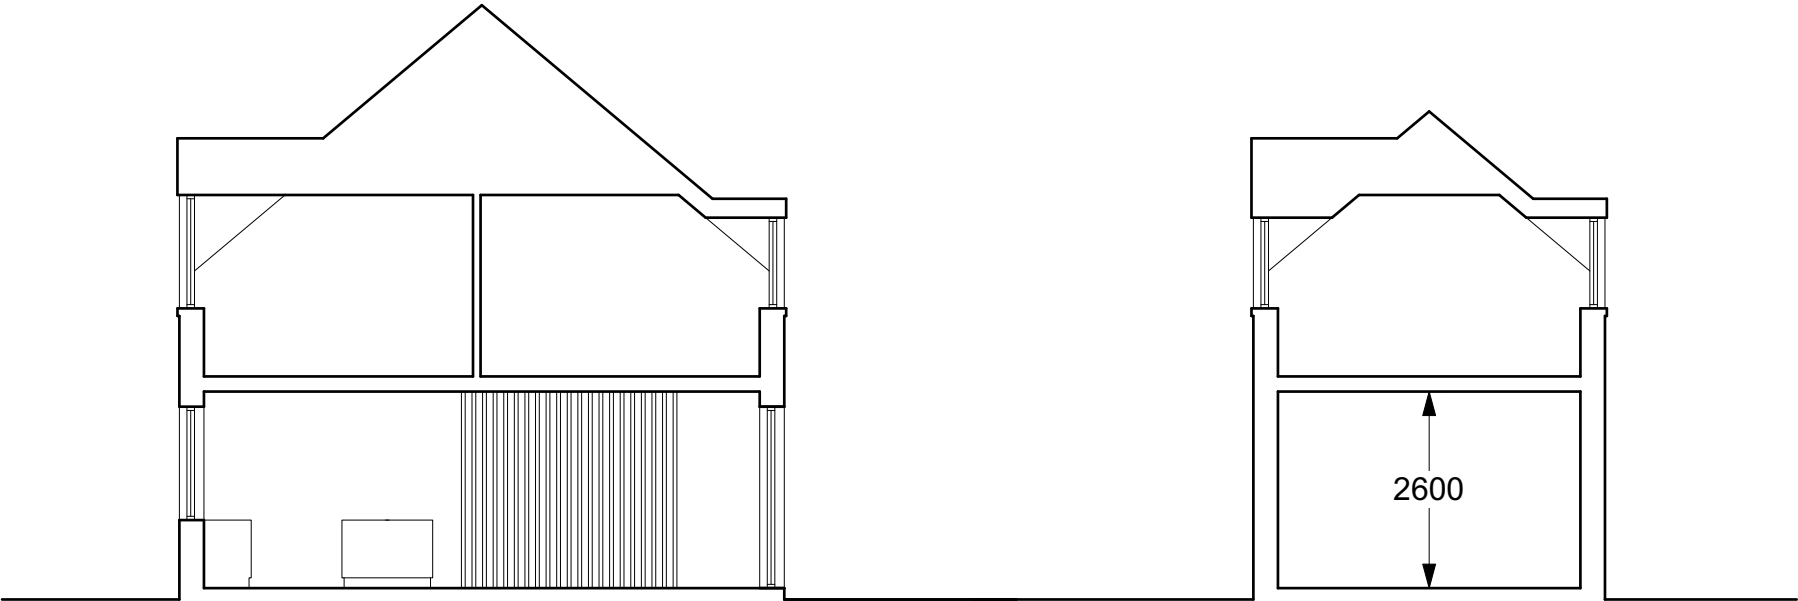

SECTION THROUGH MAIN HOUSE



SECTION THROUGH LIVING/ENSUITE

A. Minor revisions - 12/01/2022

 George and Co.

Proposed new dwelling
to
Land to the rear of Gethin House,
Abercarnaid, Merthyr Tydfil

576.004A	Plans		
BC	1:100@A3	May '19	SG
1st Floor Woodfired Studios 62 High St Merthyr Tydfil CF37 8DE 07830328652 hello@georgeandco.studio www.georgeandco.studio			
DO NOT SCALE THIS DRAWING			©George and Co.

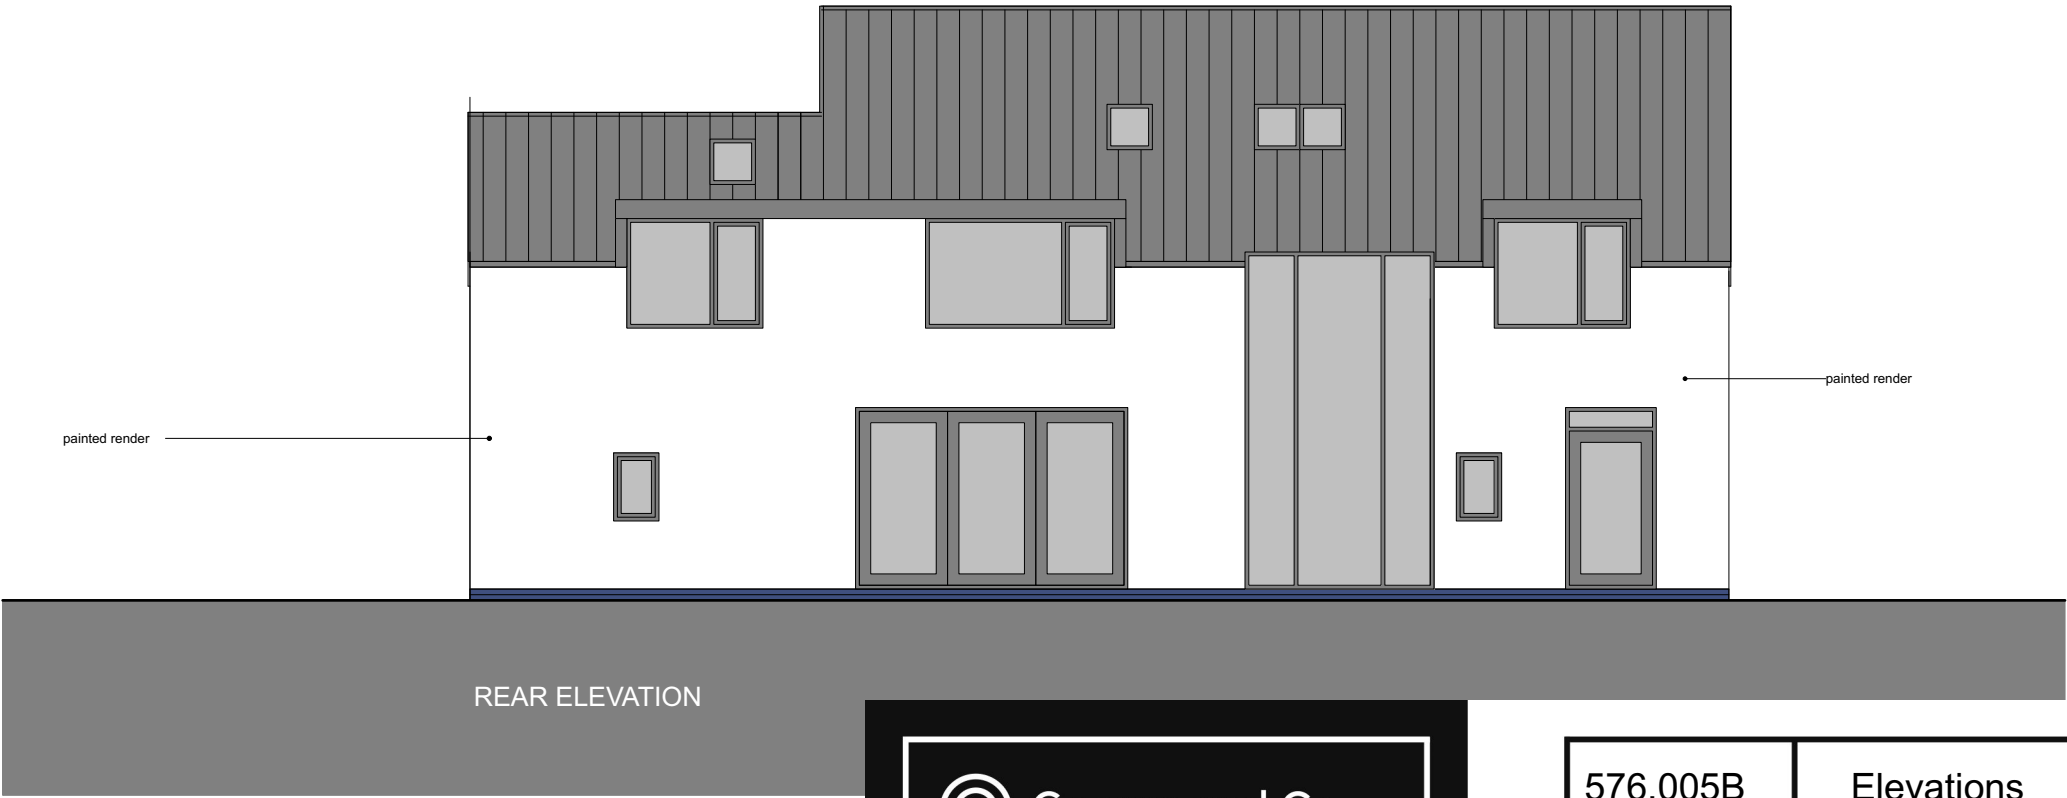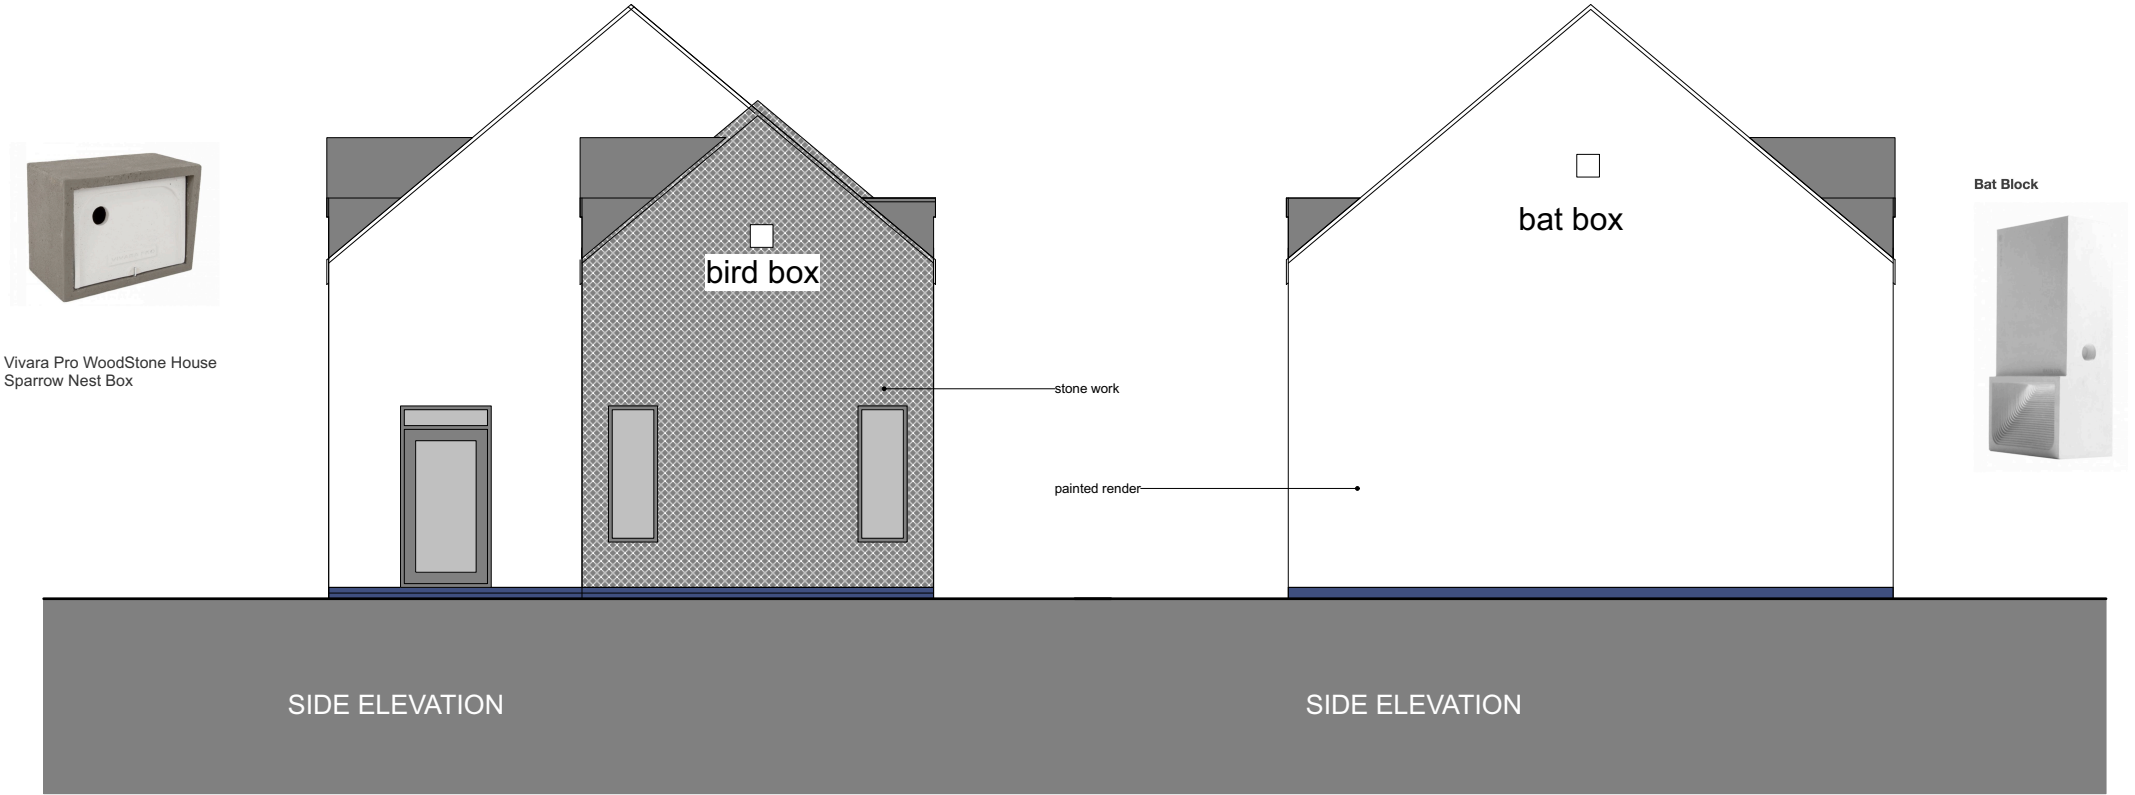


**George and Co.**

Proposed new dwelling
to

Land to the rear of Gethin House,
Abercanaid, Merthyr Tydfil

576.005B		Elevations	
BC	1:100@A3	May '19	SG
1st Floor Woodfired Studios 62 High St Merthyr Tydfil CF37 8DE 07830328652 hello@georgeandco.studio www.georgeandco.studio			
DO NOT SCALE THIS DRAWING			©George and Co.

B. Reduced ridge by 200mm - 31/10/2023
A. Minor revisions - 12/01/2022

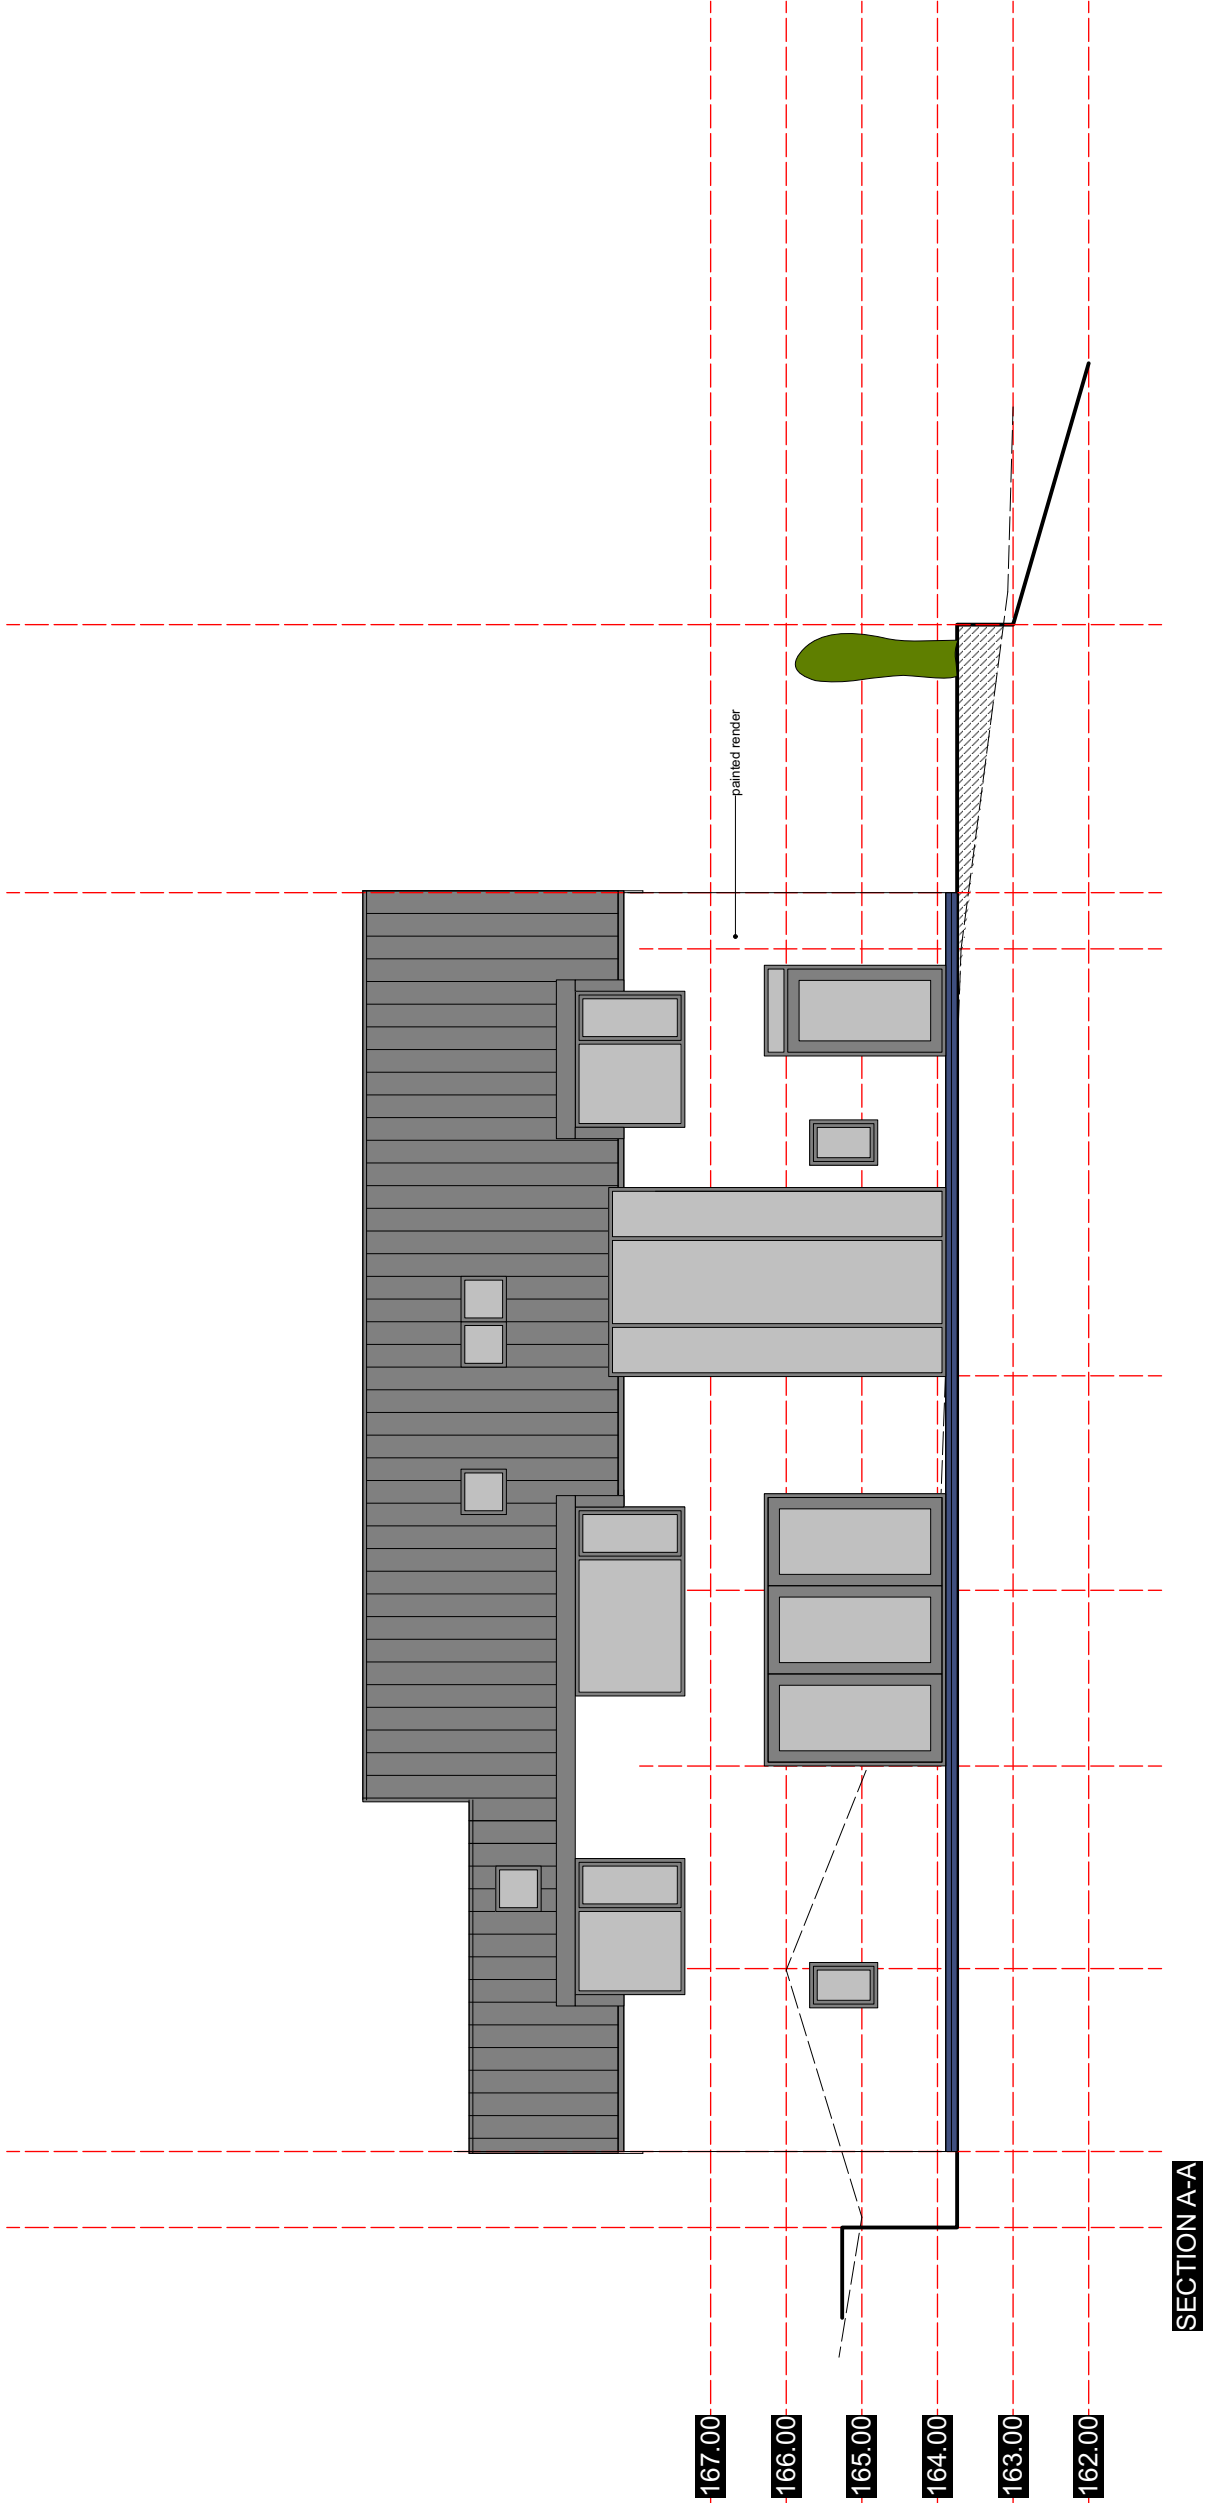


- C. Reduced ridge by 200mm - 31/10/2023
- B. Minor revisions - 19/01/2022
- A. Minor revisions - 12/01/2022

 George and Co.

Proposed new dwelling
to
Land to the rear or Gethin House,
Abercanaid, Merthyr Tydfil

576.006C		Sections	
BC	1:100@A3	May '19	SG
1st Floor Woodfired Studios 62 High St Merthyr Tydfil CF37 8DE 07830328652 hello@georgeandco.studio www.georgeandco.studio			
DO NOT SCALE THIS DRAWING			©George and Co.

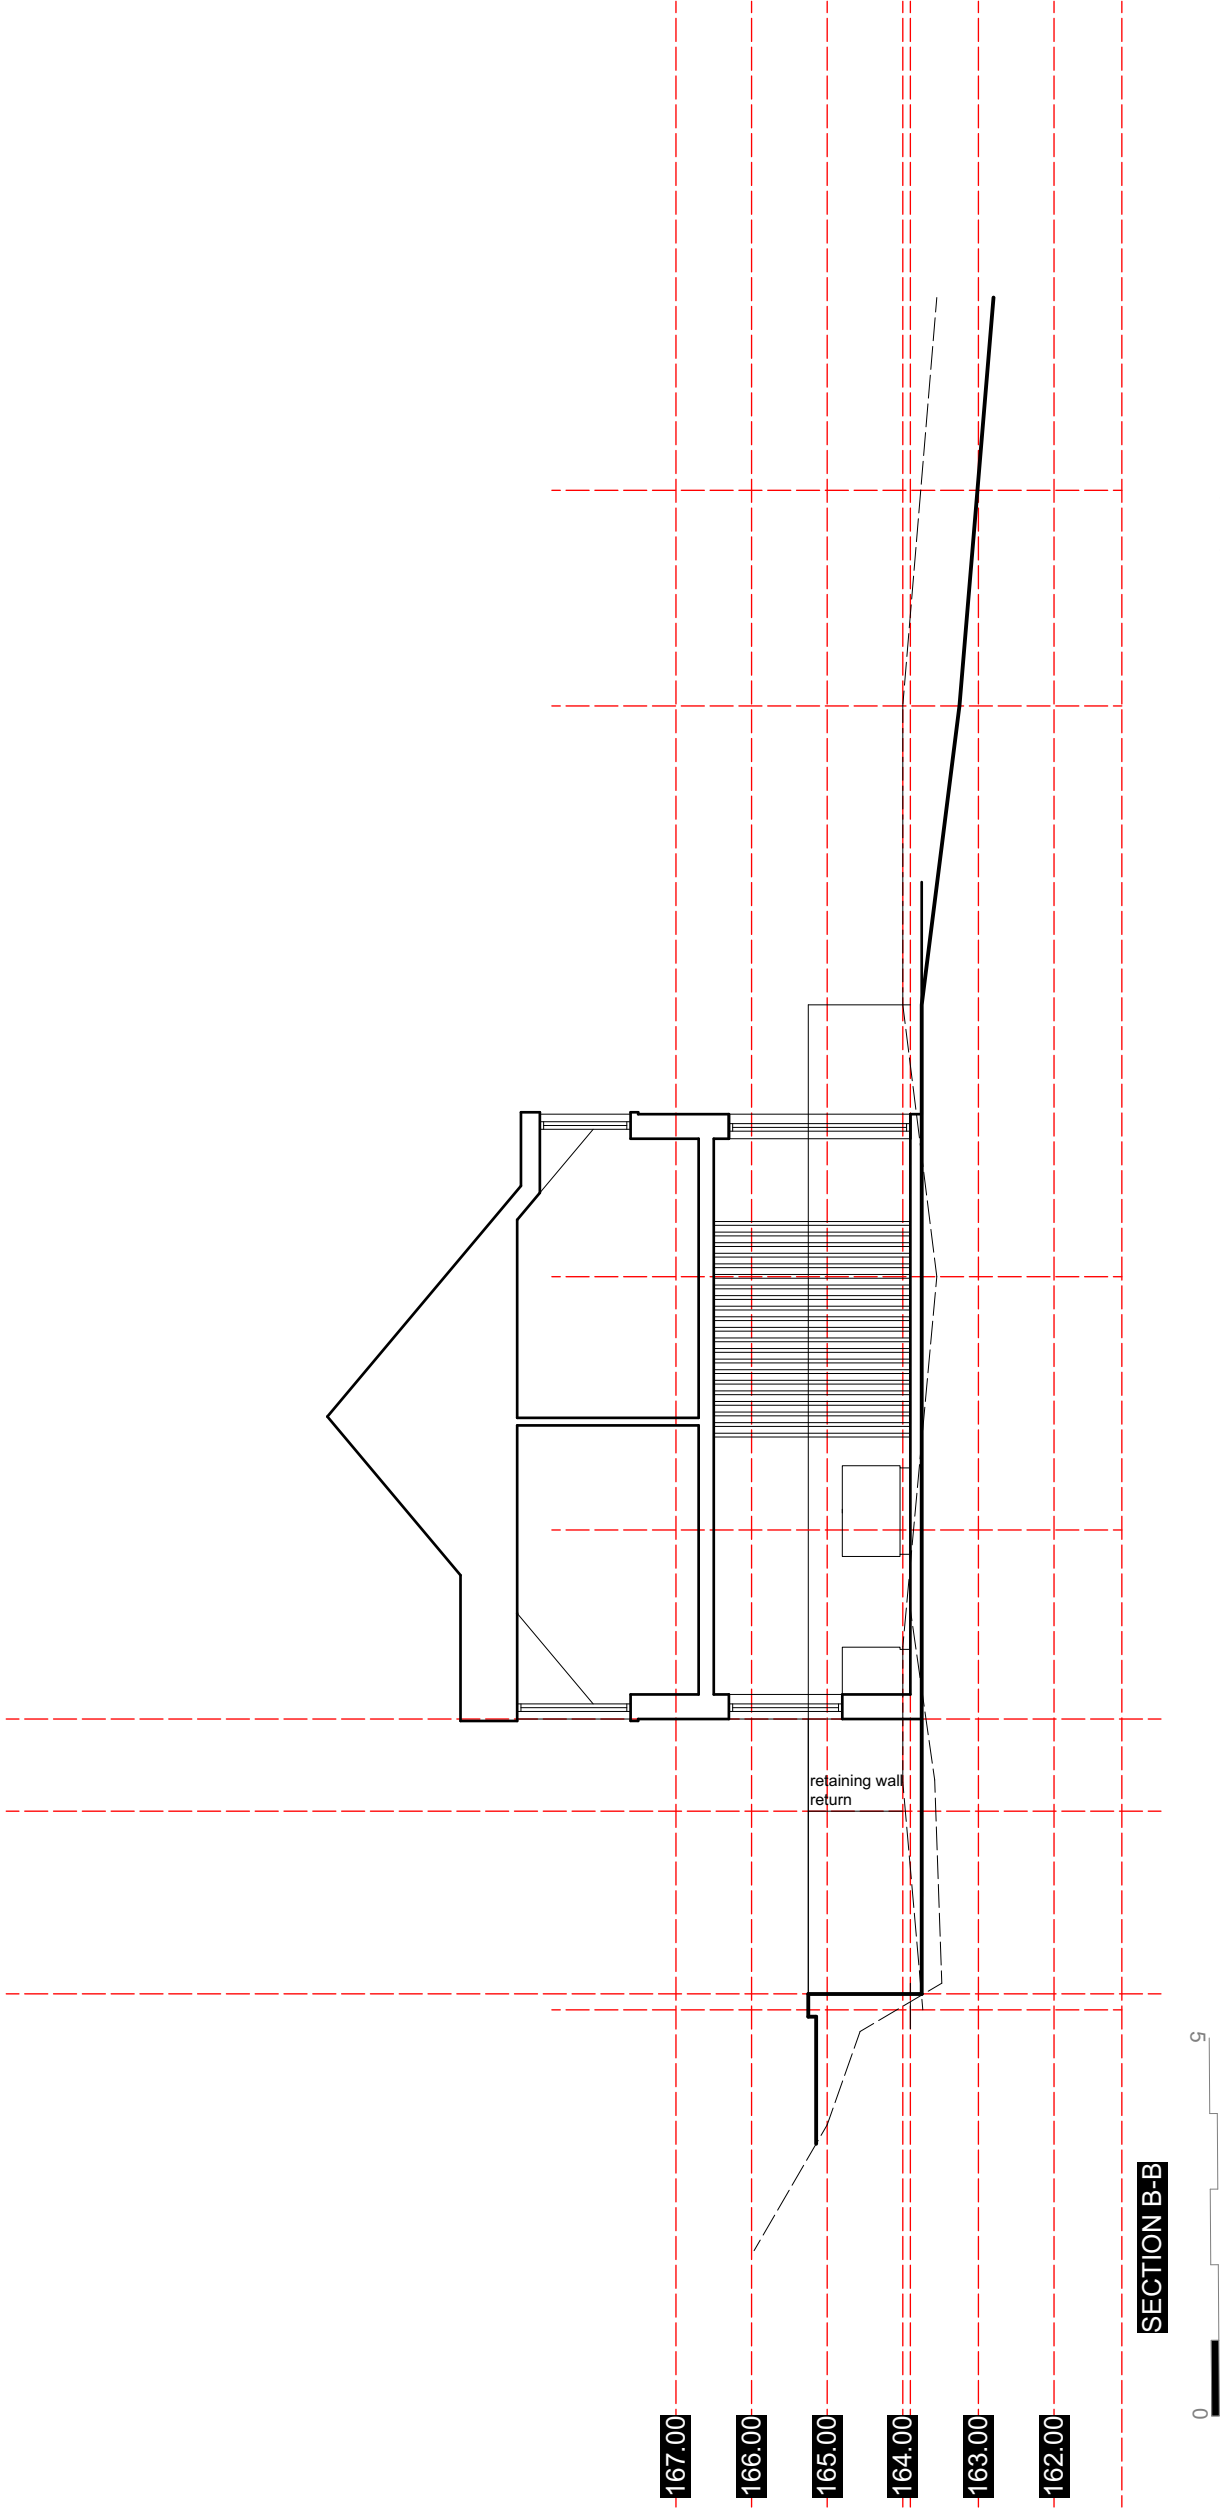

- C. Reduced ridge by 200mm - 31/10/2023
- B. Minor revisions - 19/01/2022
- A. Minor revisions - 12/01/2022



George and Co.

Proposed new dwelling
to
Land to the rear of Gethin House,
Abercanaid, Merthyr Tydfil

576.007C		Sections	
BC	1:100@A3	May '19	SG
1st Floor Woodfired Studios 62 High St Merthyr Tydfil CF37 8DE 07830328652 hello@georgeandco.studio www.georgeandco.studio			
DO NOT SCALE THIS DRAWING			©George and Co.



George and Co.


Proposed new dwelling

to

Land to the rear or Gethin House,
Abercanaid, Merthyr Tydfil


576.100B		compare	
BC	1:100@A3	May '19	SG
1st Floor Woodfired Studios 62 High St Merthyr Tydfil CF37 8DE 07830328652 hello@georgeandco.studio www.georgeandco.studio			
DO NOT SCALE THIS DRAWING			©George and Co.

- A. Minor revisions - 12/01/2022
- B. Reduced ridge by 200mm - 31/10/2023

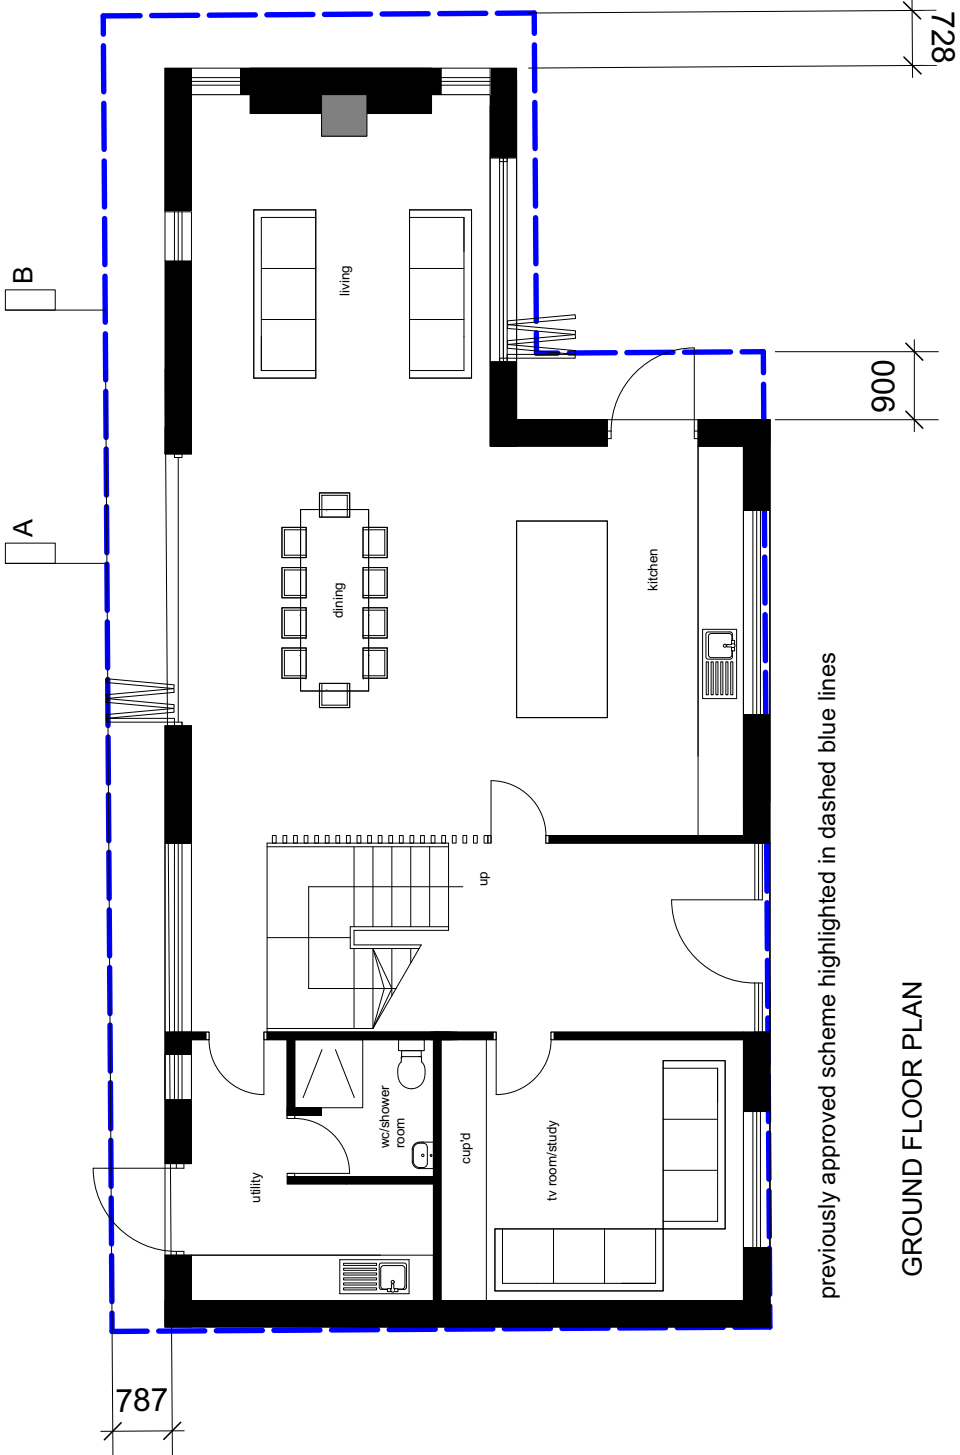


previously approved scheme highlighted in dashed blue lines

GROUND FLOOR PLAN

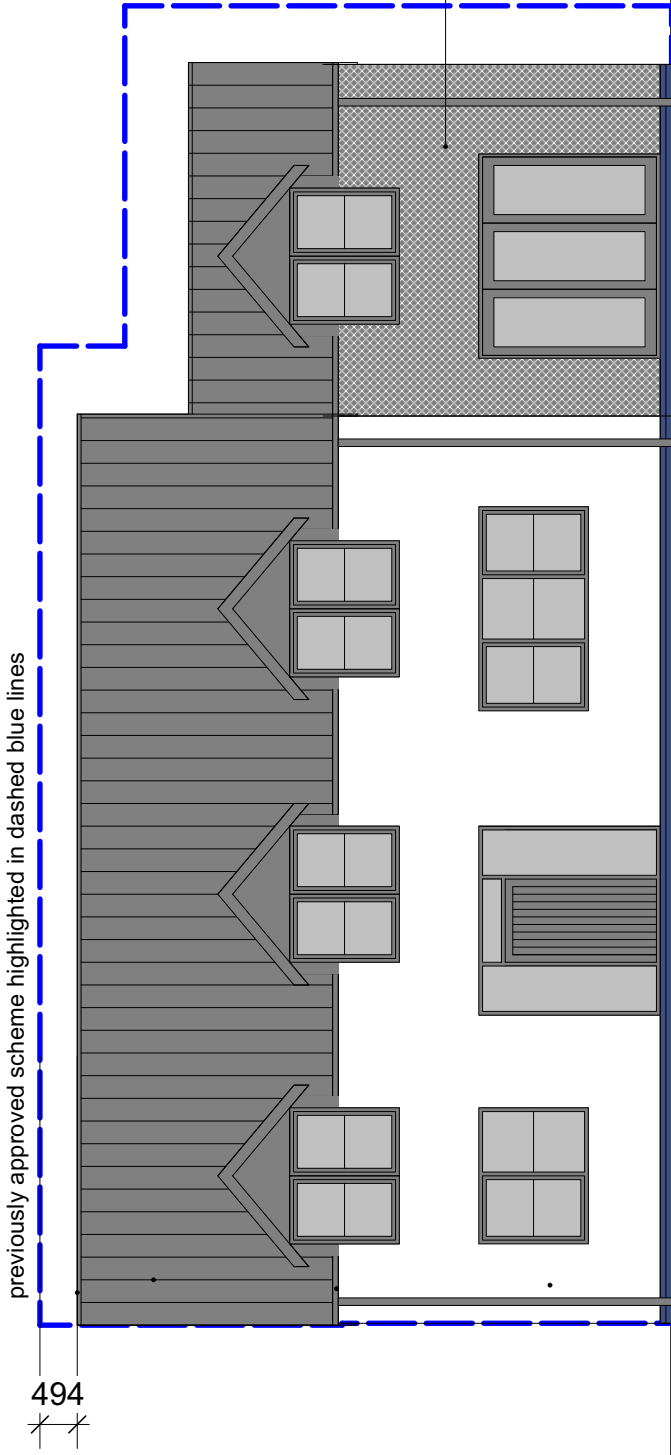

previously approved scheme highlighted in dashed blue lines

FRONT ELEVATION

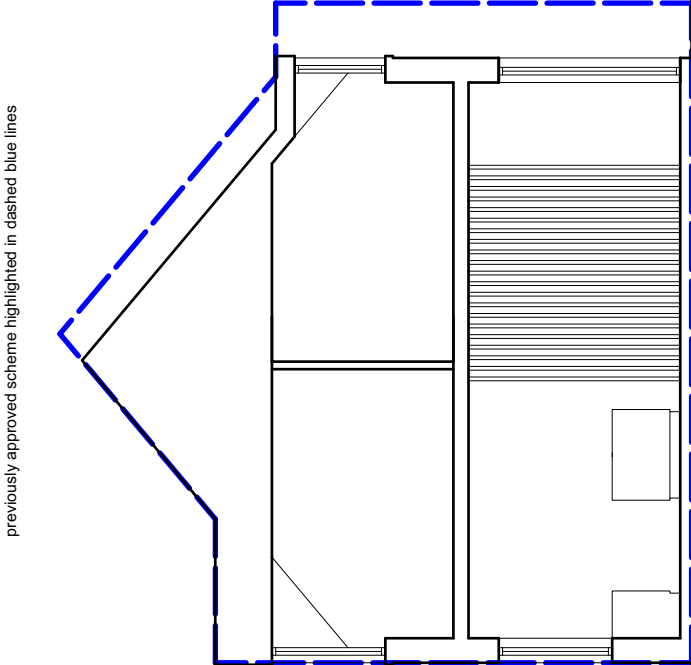

previously approved scheme highlighted in dashed blue lines

TYPICAL SECTION