


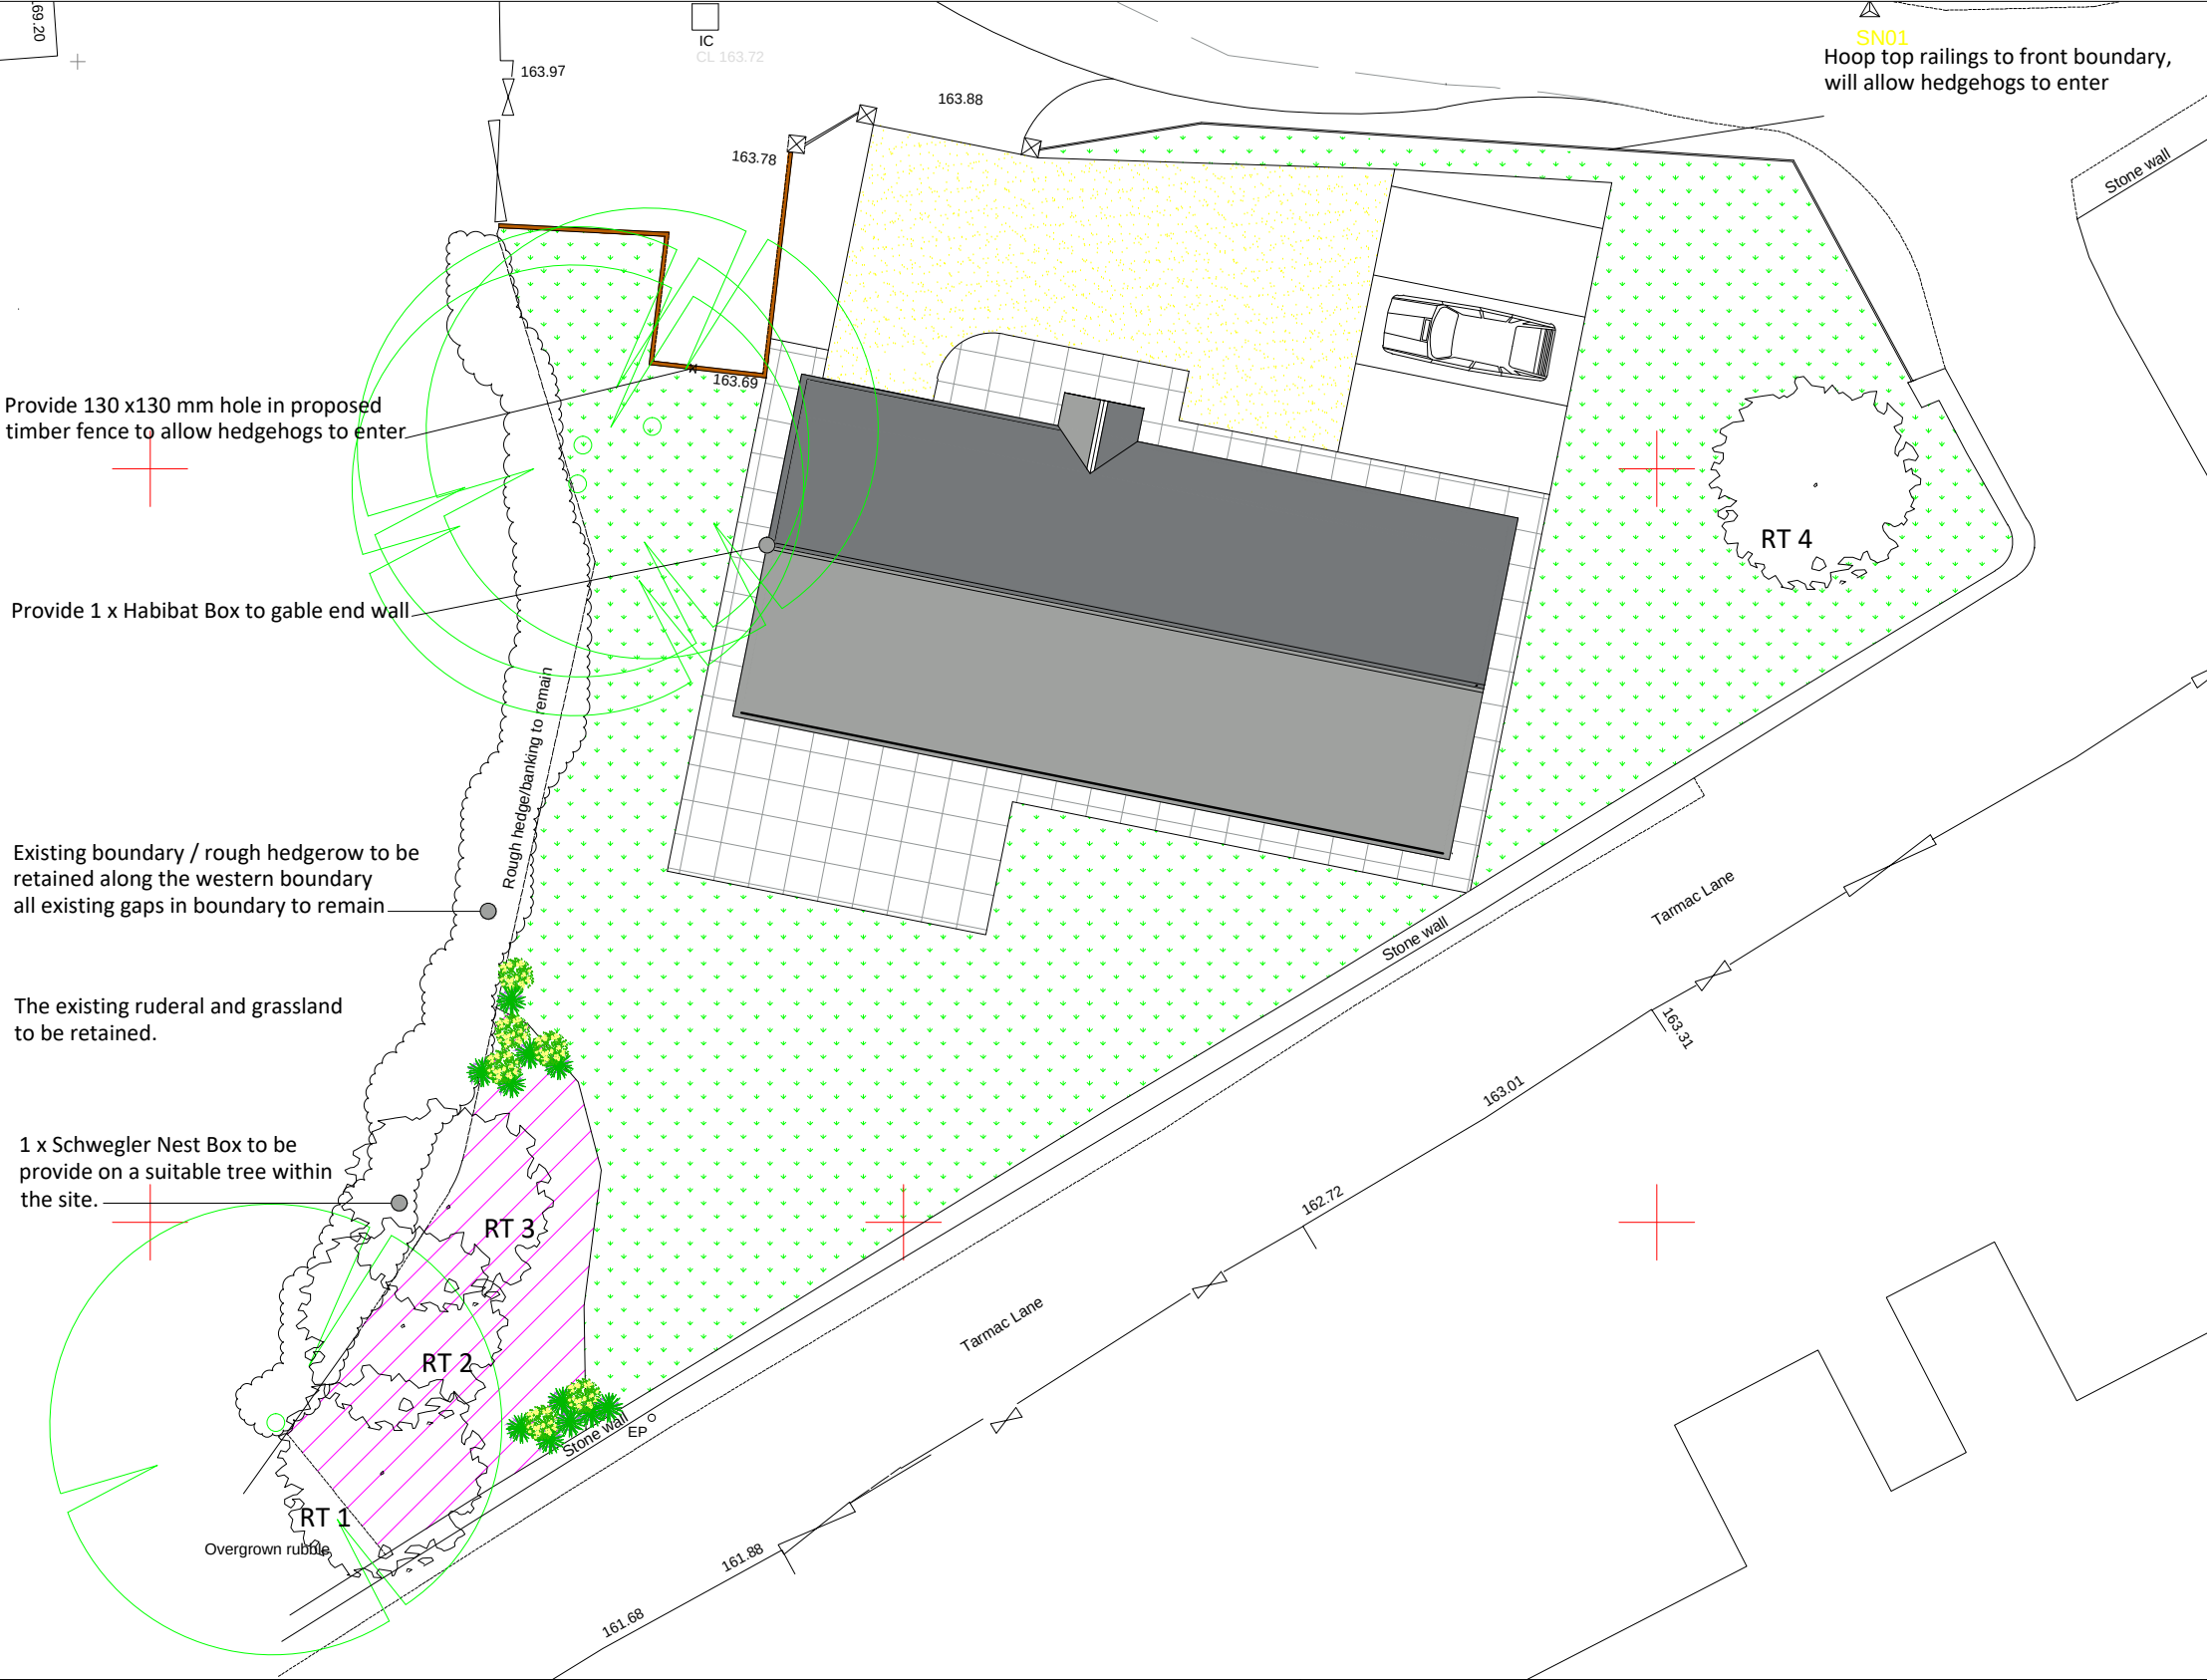

LANDSCAPING LEGEND

- 

450x450x35mm Saxon 'Natural' paving slabs, or similar, on sand
- 

Area to be Laid to Lawn
(Topsoil quality should be compliant with BS 3882:2015. Depth of horticultural quality soil should be at least 350mm deep)
- 

Area of meadow planting with 'Welsh Meadow Seed mix'
<https://britishwildflowermeadowseeds.co.uk/products/welsh-meadow-seed-mix?variant=32619212669065>
- 

Permeable / porous surface- Asphalt or block (50mm to 80mm thick, on 50mm thick gravel, on 200mm thick open graded aggregate sub-base, on permeable fabric (geotextile)
- 

4 x Replacement standard, native trees of local provenance to be planted. (RT)
- 

Soft Landscaping scheme,

BOUNDARY TREATMENT LEGEND

- 

Stained timber close boarded fence. max. 1950 mm high - brown stain. Provide small holes (130 x 130 mm) with fence to allow foraging hedgehogs to pass through site
- 

Front Boundary
900 mm high steel hoop top railings

- 1 x Habitat Bat Box (or similar) to be built into the western gable end aspect of the property or wall mounted 2FE Schwegler bat box.
- 1 x Schwegler Nest Box to be provide on a suitable tree within the site.

Client Mr and Mrs A Adams		B	Jan. 2021	Front boundary amended.
		A	Dec. 2020	Amended as Ecologist's Memo #4
Project Construction of New Bungalow at Land Rear of Cherry Tree Way, Trelewis. CF46 6AS		H. D. WILLIAMS Ltd. F.R.I.C.S. CHARTERED QUANTITY SURVEYOR MAINTFESURWR SIARTREDIG 123, Treallow Road, Tonypandy, Mid Glam., CF40 2NP. Tel. (01443) 441078 Fax (01443) 434191 email: hdwilliams1@hotmail.co.uk		
Title Proposed Landscape & Boundary Treatments		 the mark of property professionalism worldwide		
Date Dec. 2020	Scale 1:200 @ A3			
Drawing Number hdw/ph/ala/04b	Job Ref.	Revision	B	