




Proposed Section C—C
1:100

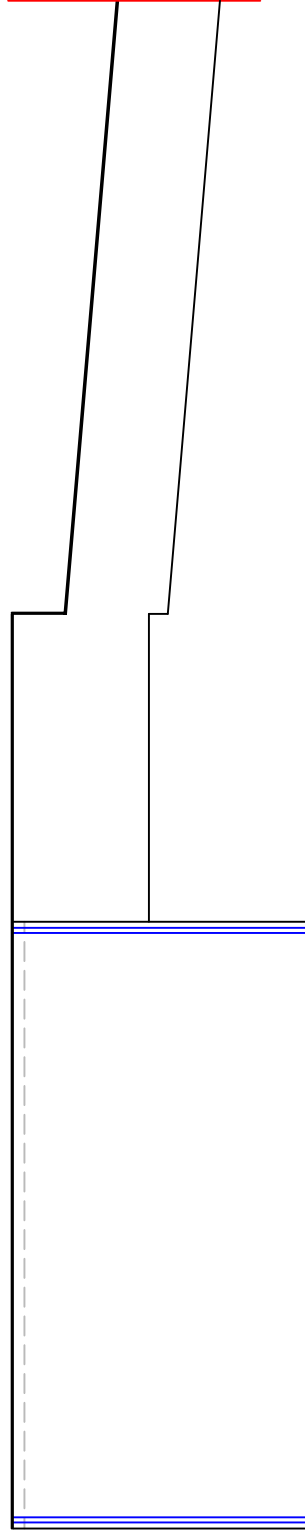


Existing Section C—C
1:100

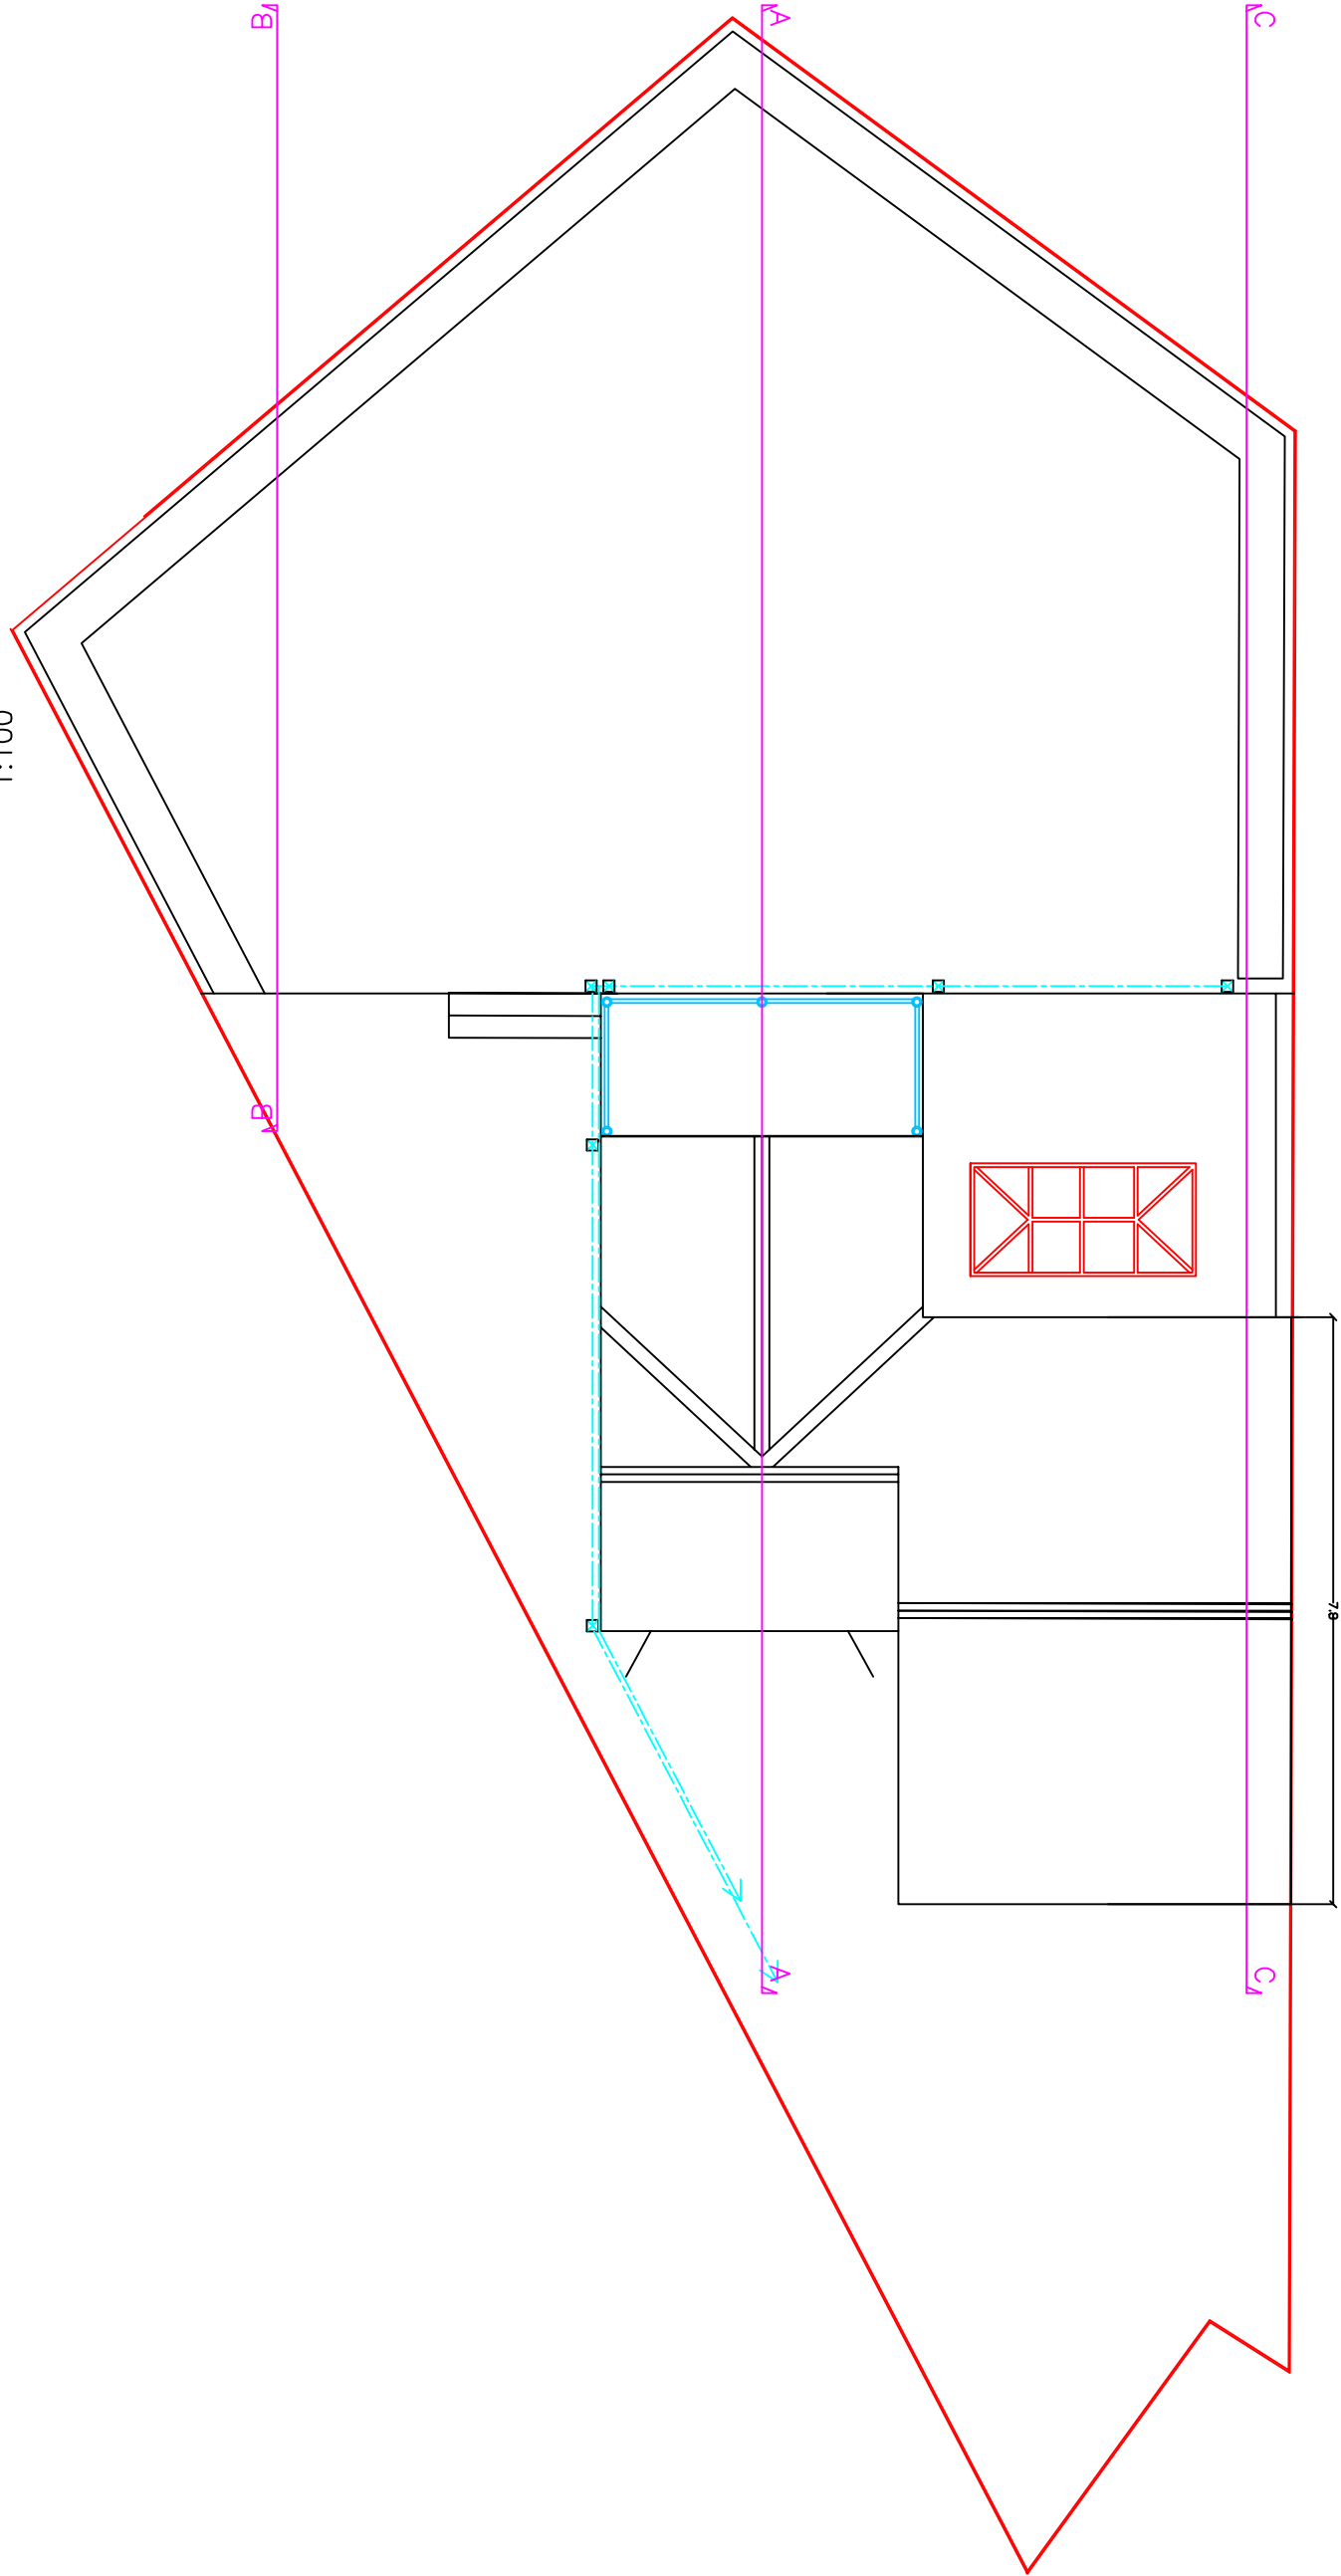

Existing Section B—B
1:100

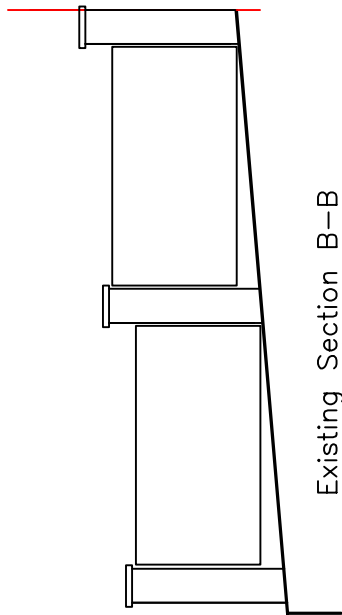

Proposed Section B—B
1:100

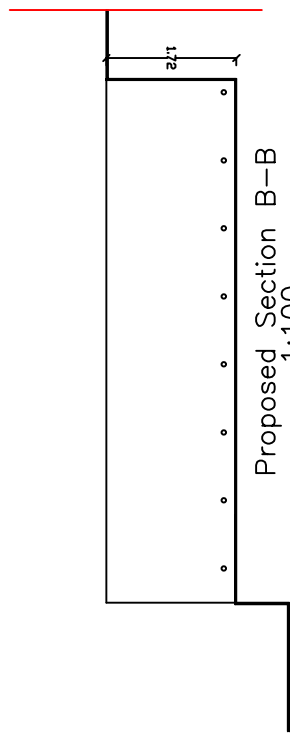

Utopia Design
Architectural Services

Building Planning Application Support
Paul Thomas: BSc (Hons)
Tel: 01685 559230, Mob: 07908 725065
Issued Only for Purpose Indicated

Drawing Status: FOR PLANNING PURPOSES ONLY

Address
12, Conway Grove
Castle Park
Merthyr Tydfil
CF48 1JJ

Project

Proposed Two Storey Side & Single
Storey Rear Extension with Internal Alterations
and Re-profiling of Rear Garden with Retaining Wall

Drawn by
Date
PT
17.09.2020

Title
Scale
A2

Existing &
Proposed Plans,
Sections
CONWAY 12.03A