
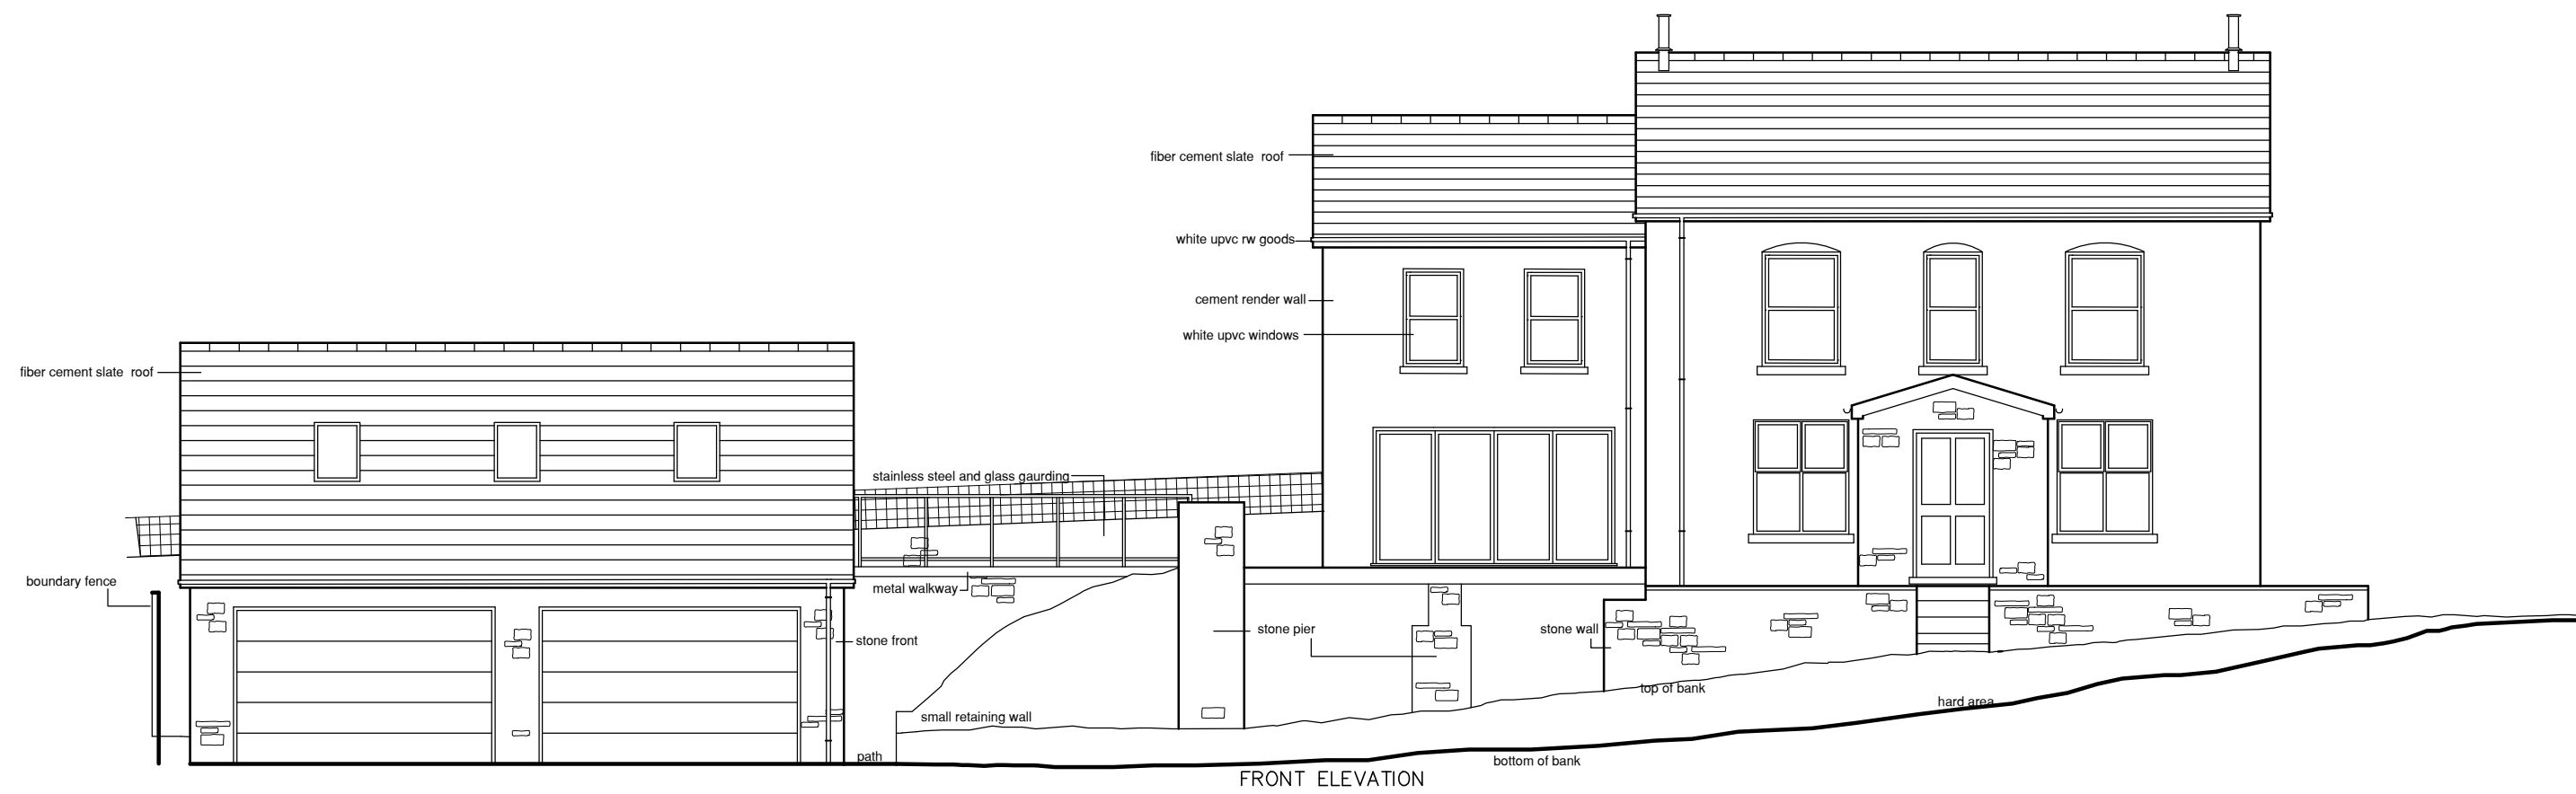
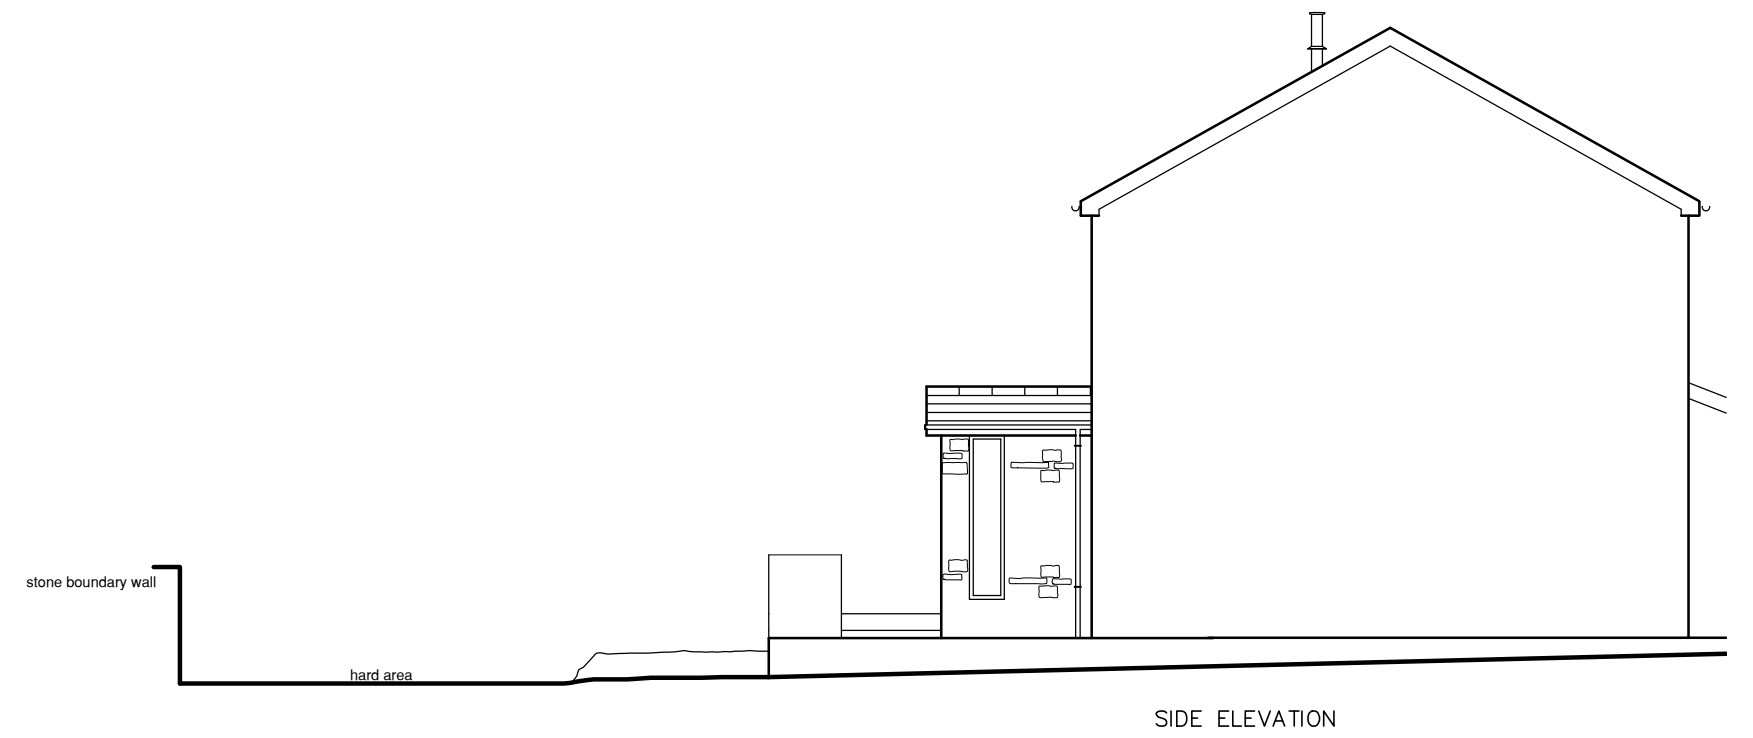


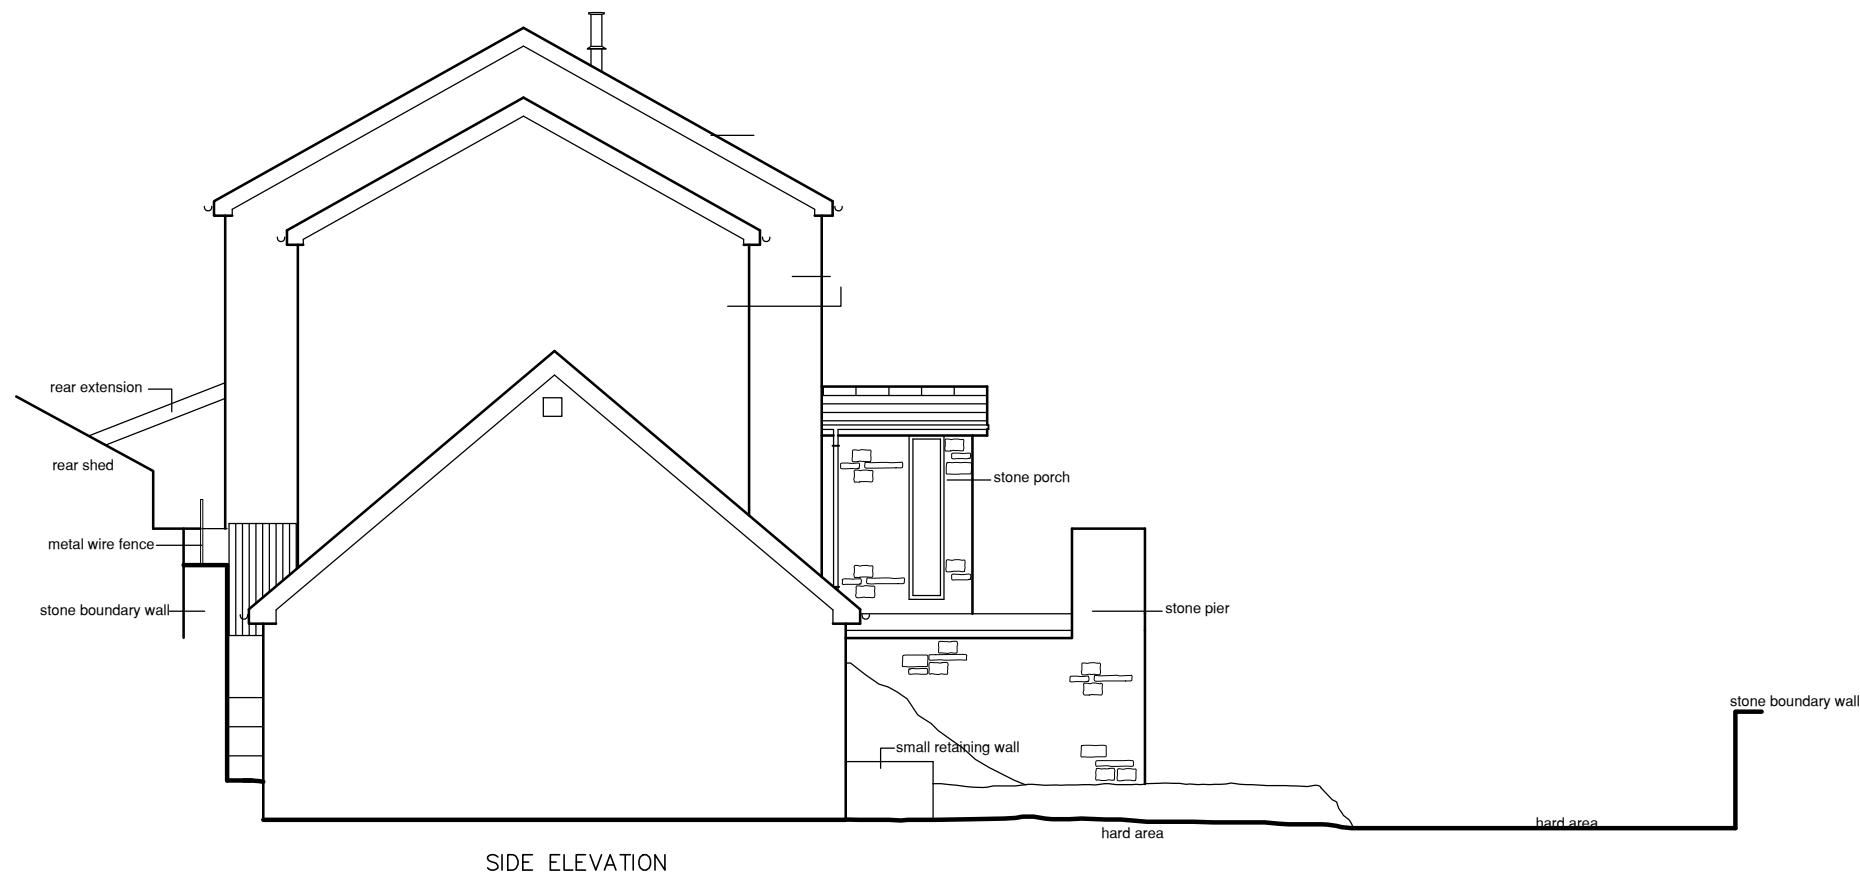

THIS DRAWING IS COPYRIGHT ©

**Ken Bateman**  
Chartered Surveyor  
B.Sc. (Hons), MRICS, C. Bart & McCall

project  
Proposed detached garage  
at  
Brynhyfryd House  
Cilsanws Lane  
Cefn coed

title  
Proposed elevations

Date: November 2025  
Scale: A2 @ 1:100  
Drawn:

|                       |           |
|-----------------------|-----------|
| Drawing No.<br>GA 003 | Rev.<br>A |
|-----------------------|-----------|