


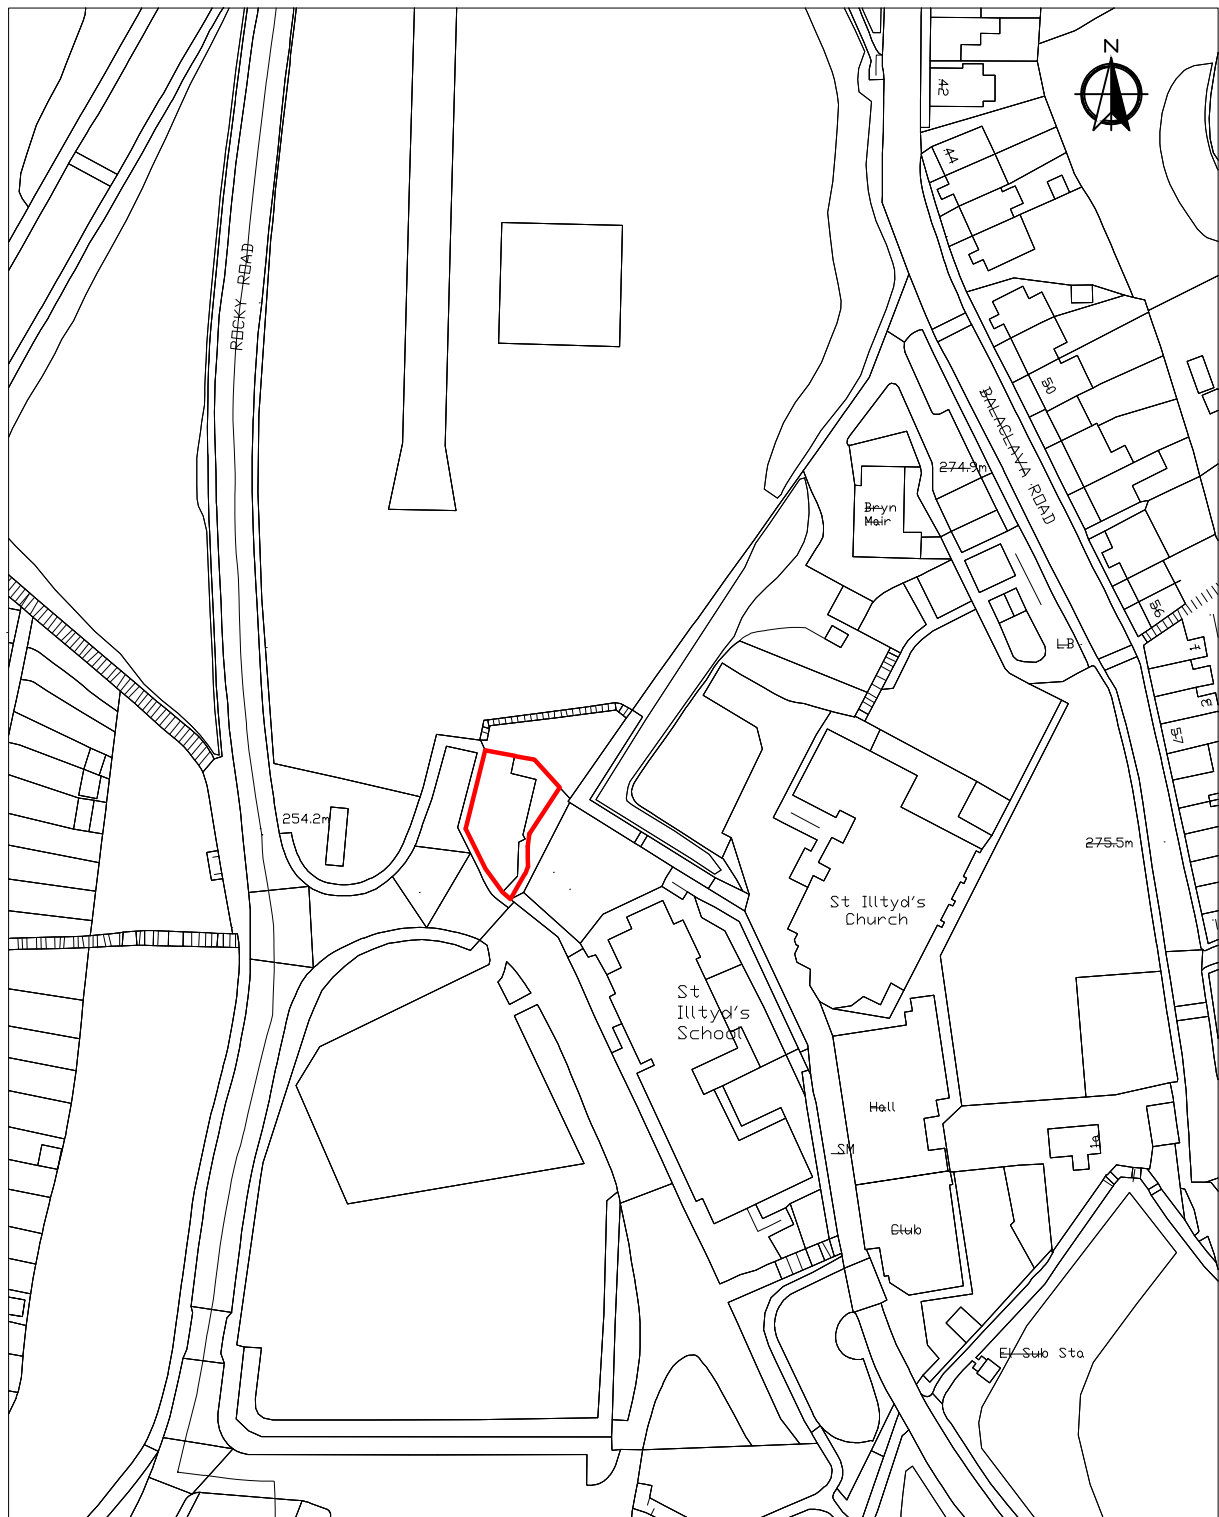

Crown Copyright and database rights 2024 OS Licence no. 100041041

Former Day Nursery
Brewery Road
Dowlais
Scale 1:1250