
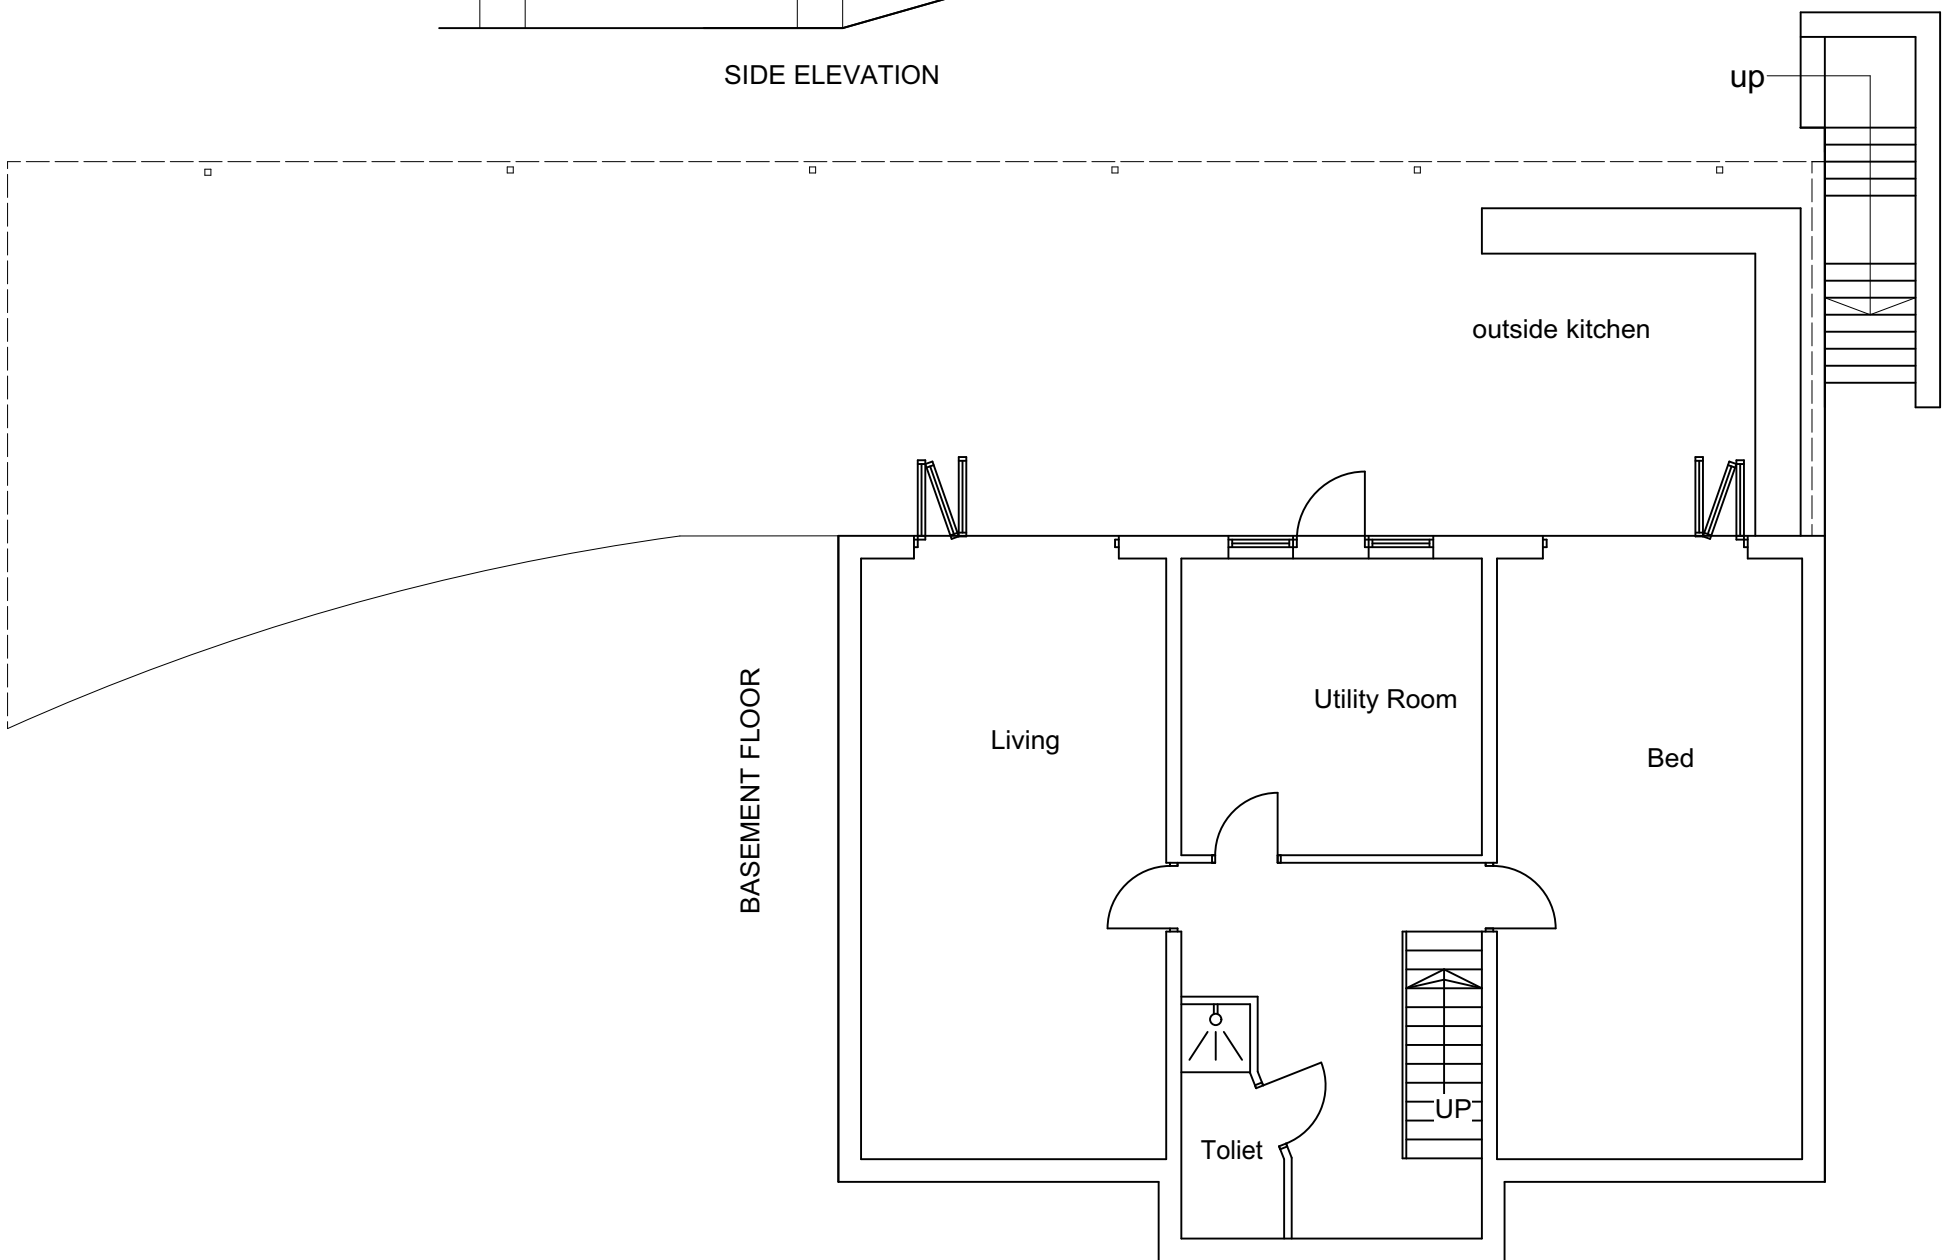
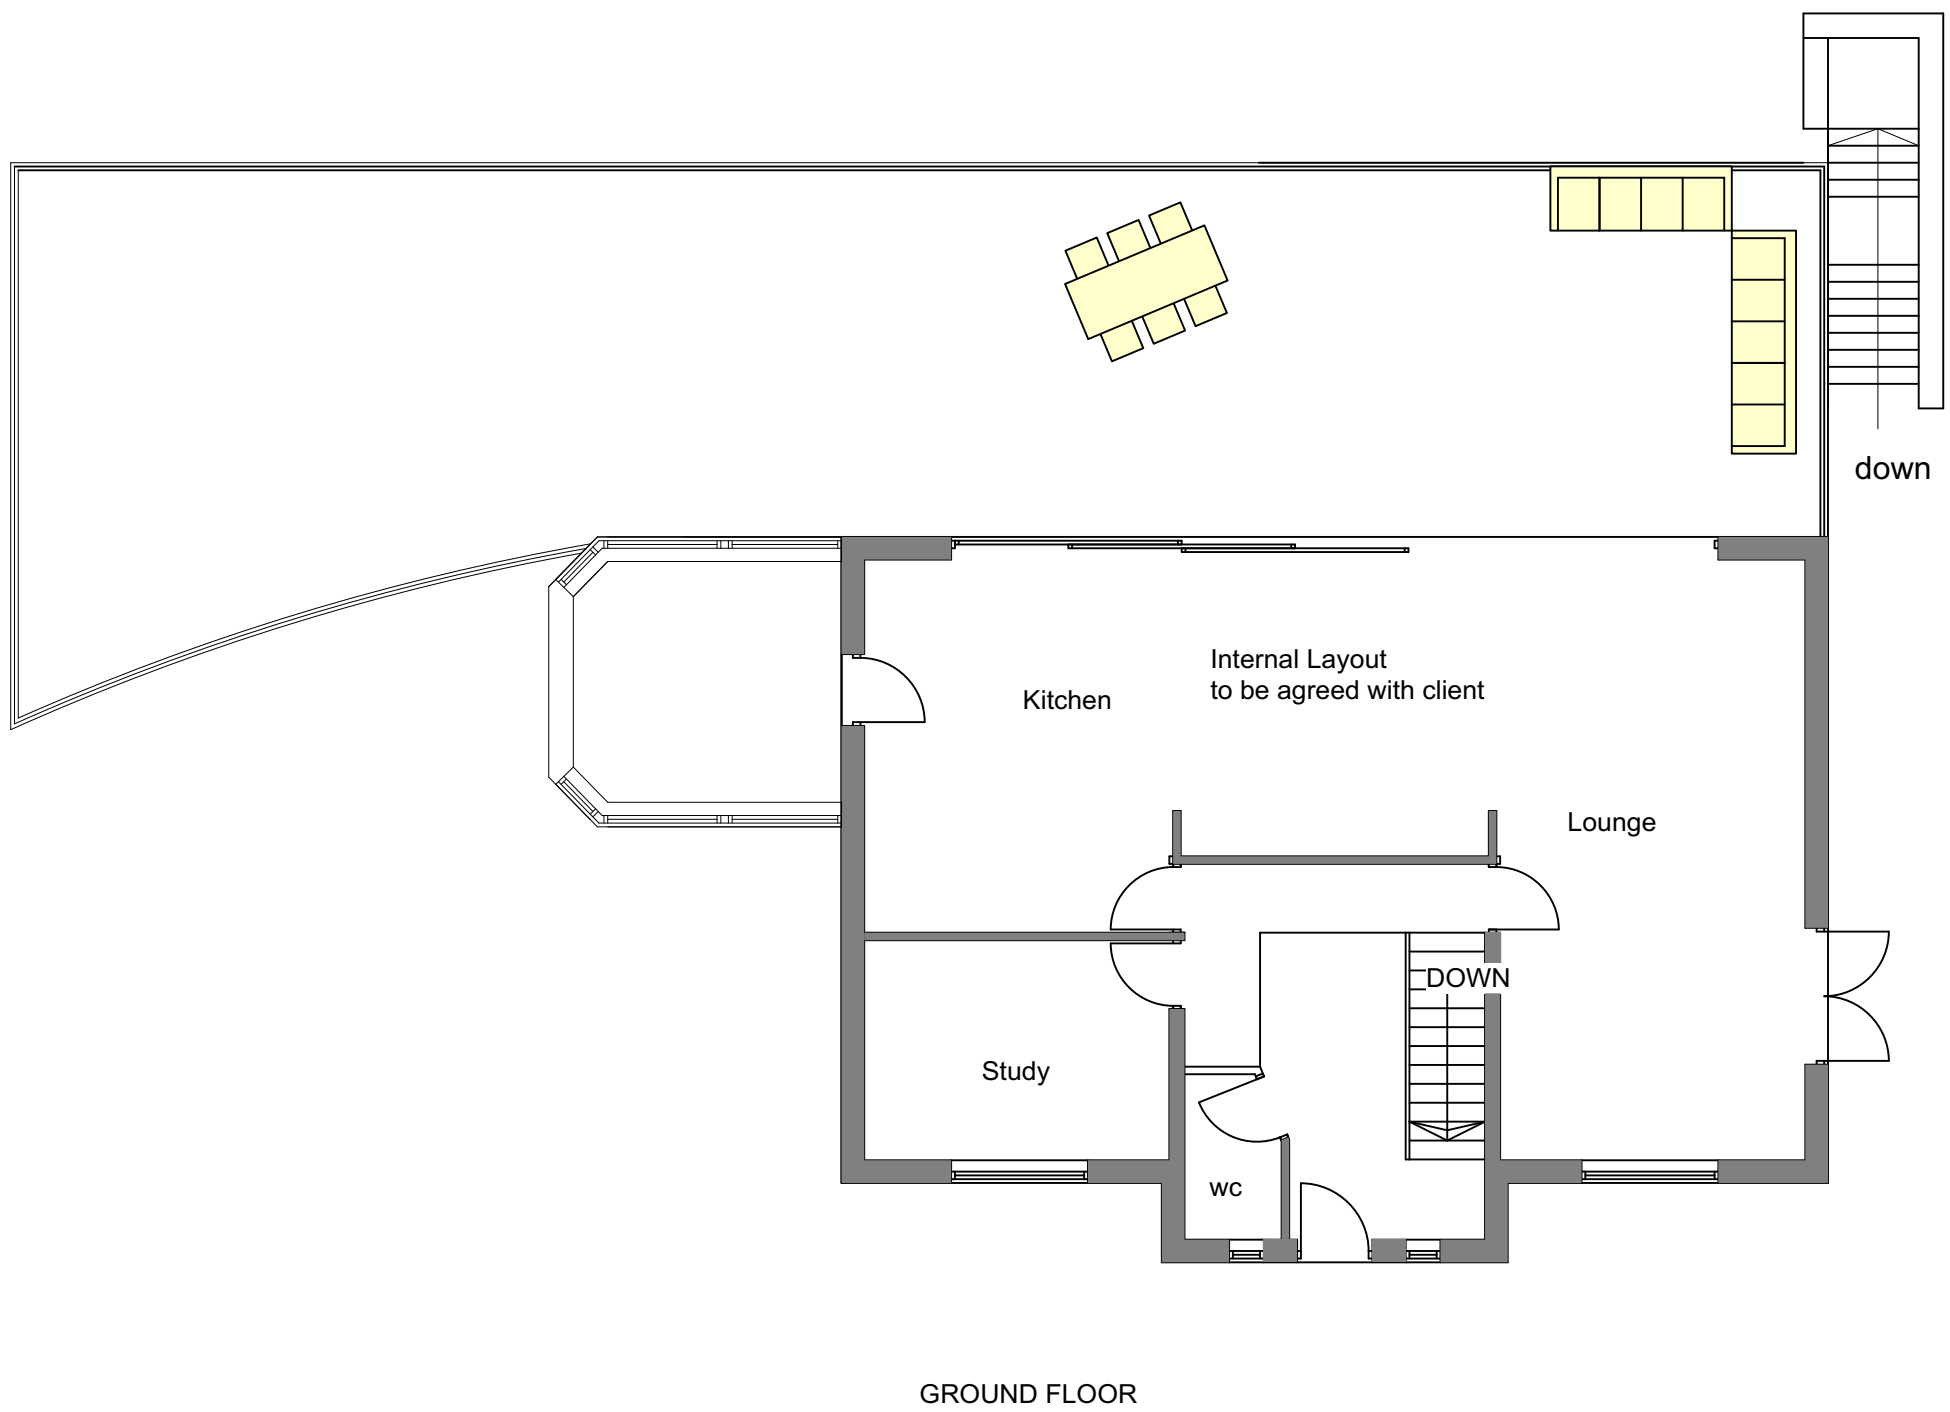




 George and Co.

Proposed new deck and garage
out house to TY BEILI GLAS, 29
WINCHFAWR, HEOLGERRIG,
Merthyr Tydfil, CF48 1RD

807.10		PLANS	
planning	1:100@A1	April '22	CG
1st Floor Woodfired Studios 62 High St Merthyr Tydfil CF37 8DE 07830328652 hello@georgeandco.studio www.georgeandco.studio			
DO NOT SCALE THIS DRAWING			©George and Co.

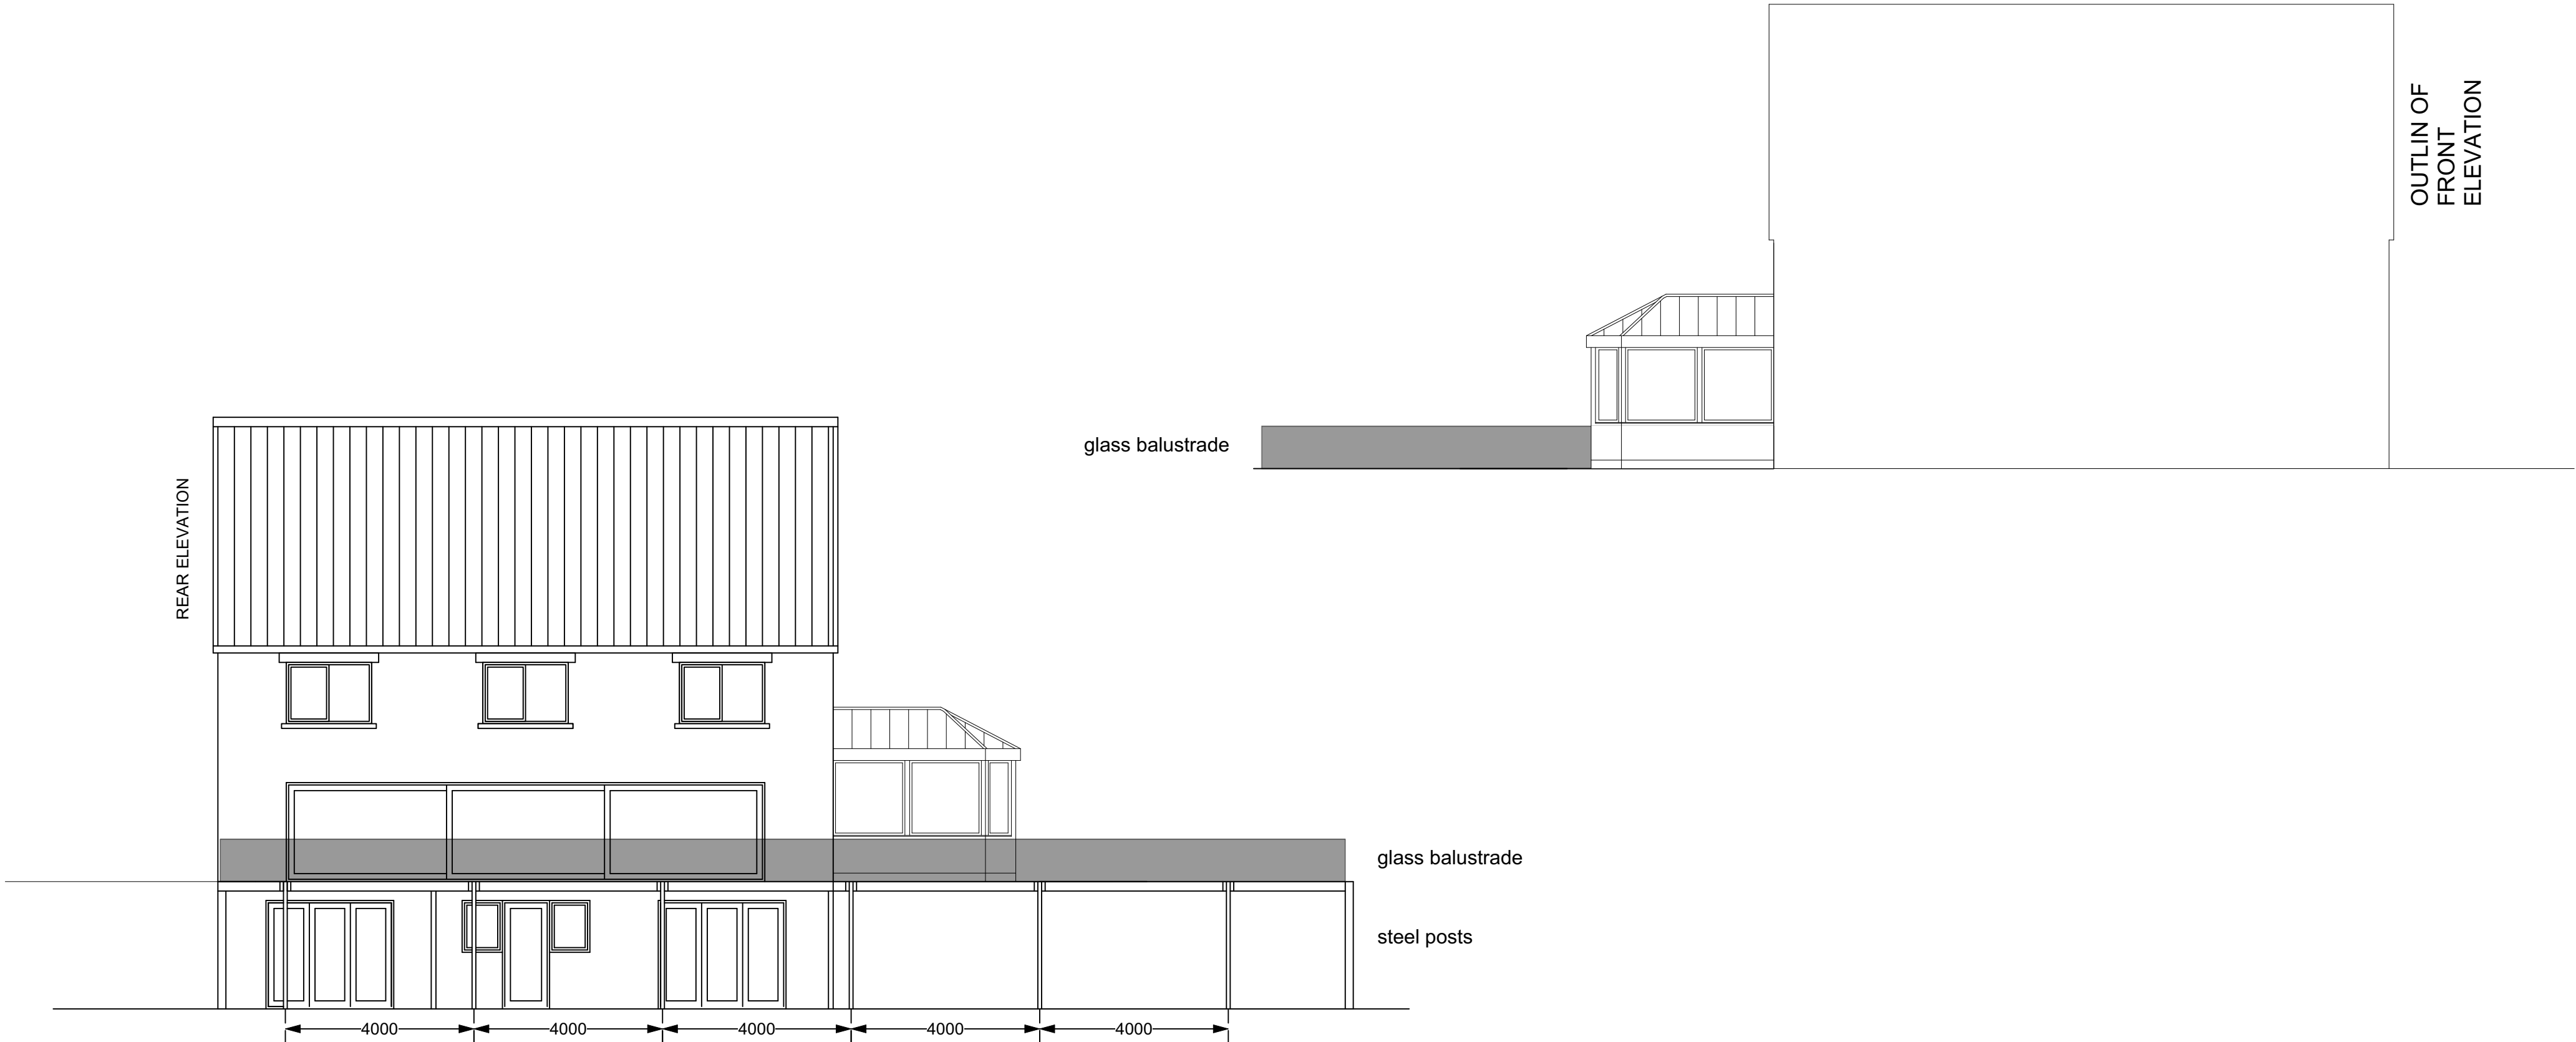

GROUND FLOOR

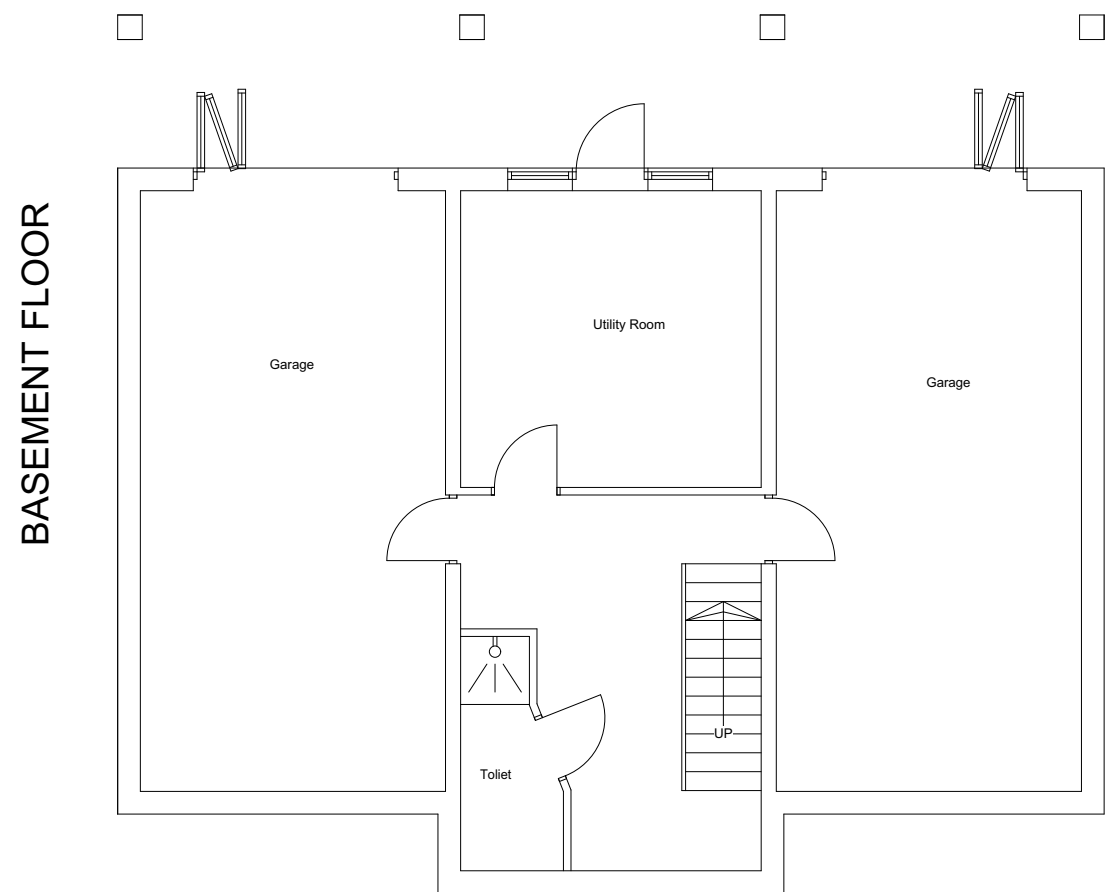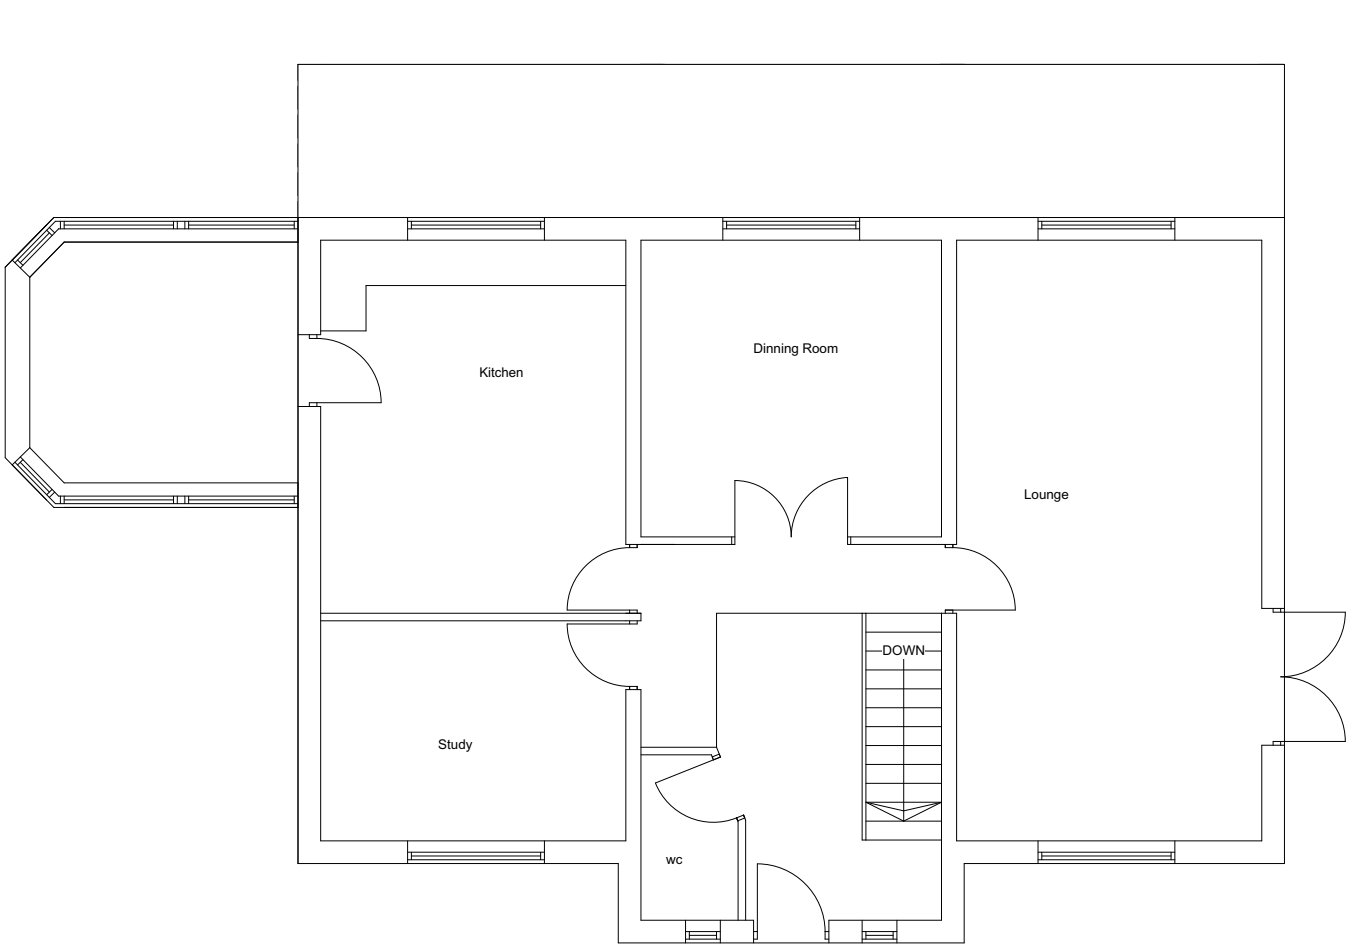


BASEMENT FLOOR

SIDE ELEVATION



SIDE ELEVATION

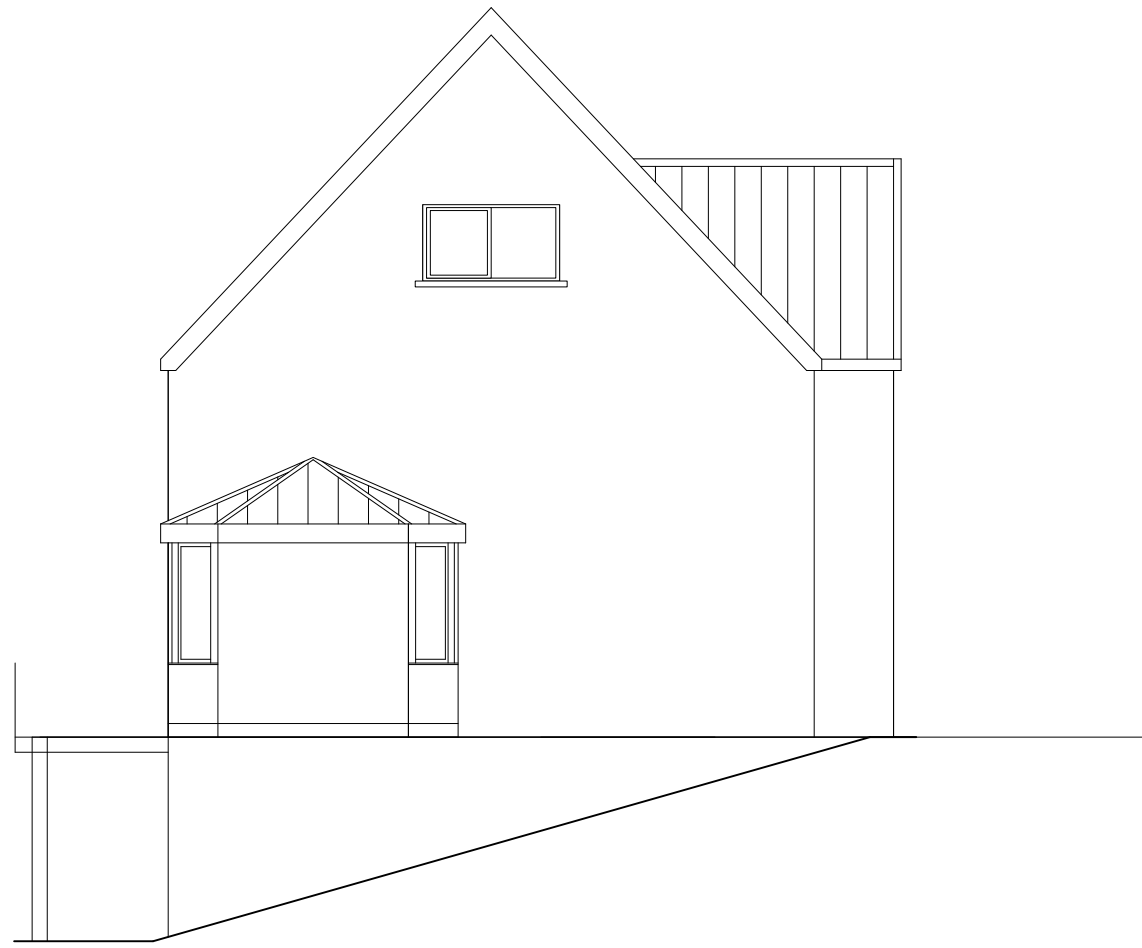

REAR ELEVATION



George and Co.

Proposed new deck and garage
out house to TY BEILI GLAS, 29
WINCHFAWR, HEOLGERRIG,
Merthyr Tydfil, CF48 1RD

807.11 PLANS

planning 1:100@A1 April '22 CG

1st Floor
Woodfired Studios 62 High St
Merthyr Tydfil CF37 8DE
07830328652
hello@georgeandco.studio
www.georgeandco.studio

DO NOT SCALE THIS DRAWING

©George and Co.

Ty Beili Glas

Ty Beili Glas