

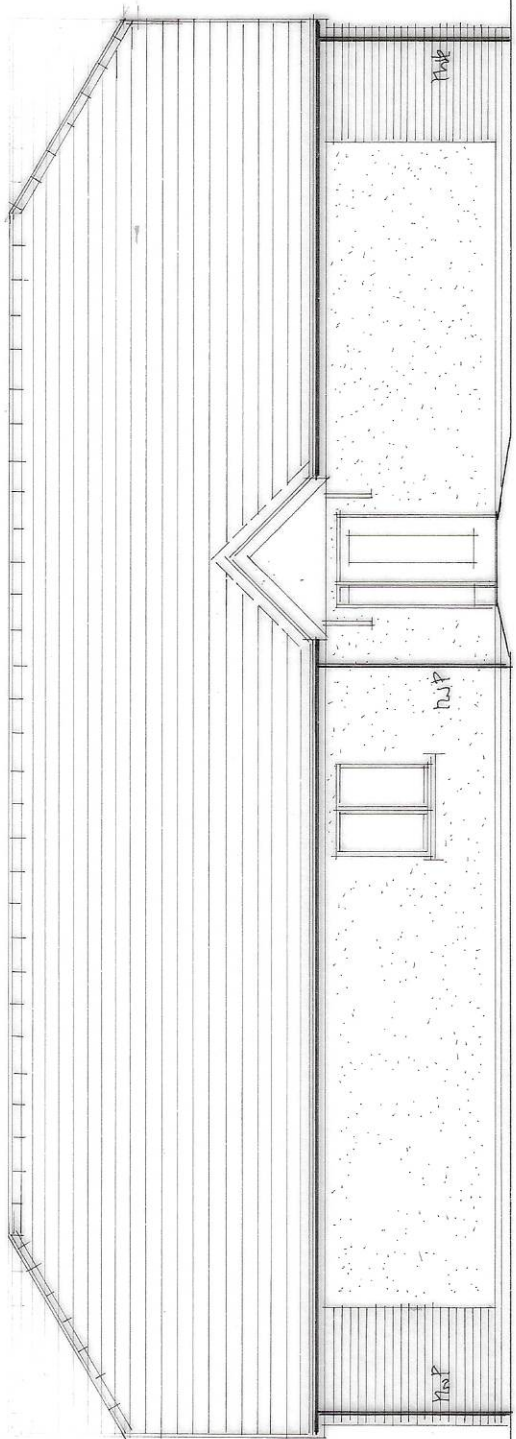



NOTES:
All dimensions must be checked on site and not scaled from this drawing.
This plan has been prepared for Planning and for Building Regulation purposes only.
Some forms of building works may require action by the local authority and the applicant should be informed of the proposals at least one month before commencement of works and their written approvals obtained.

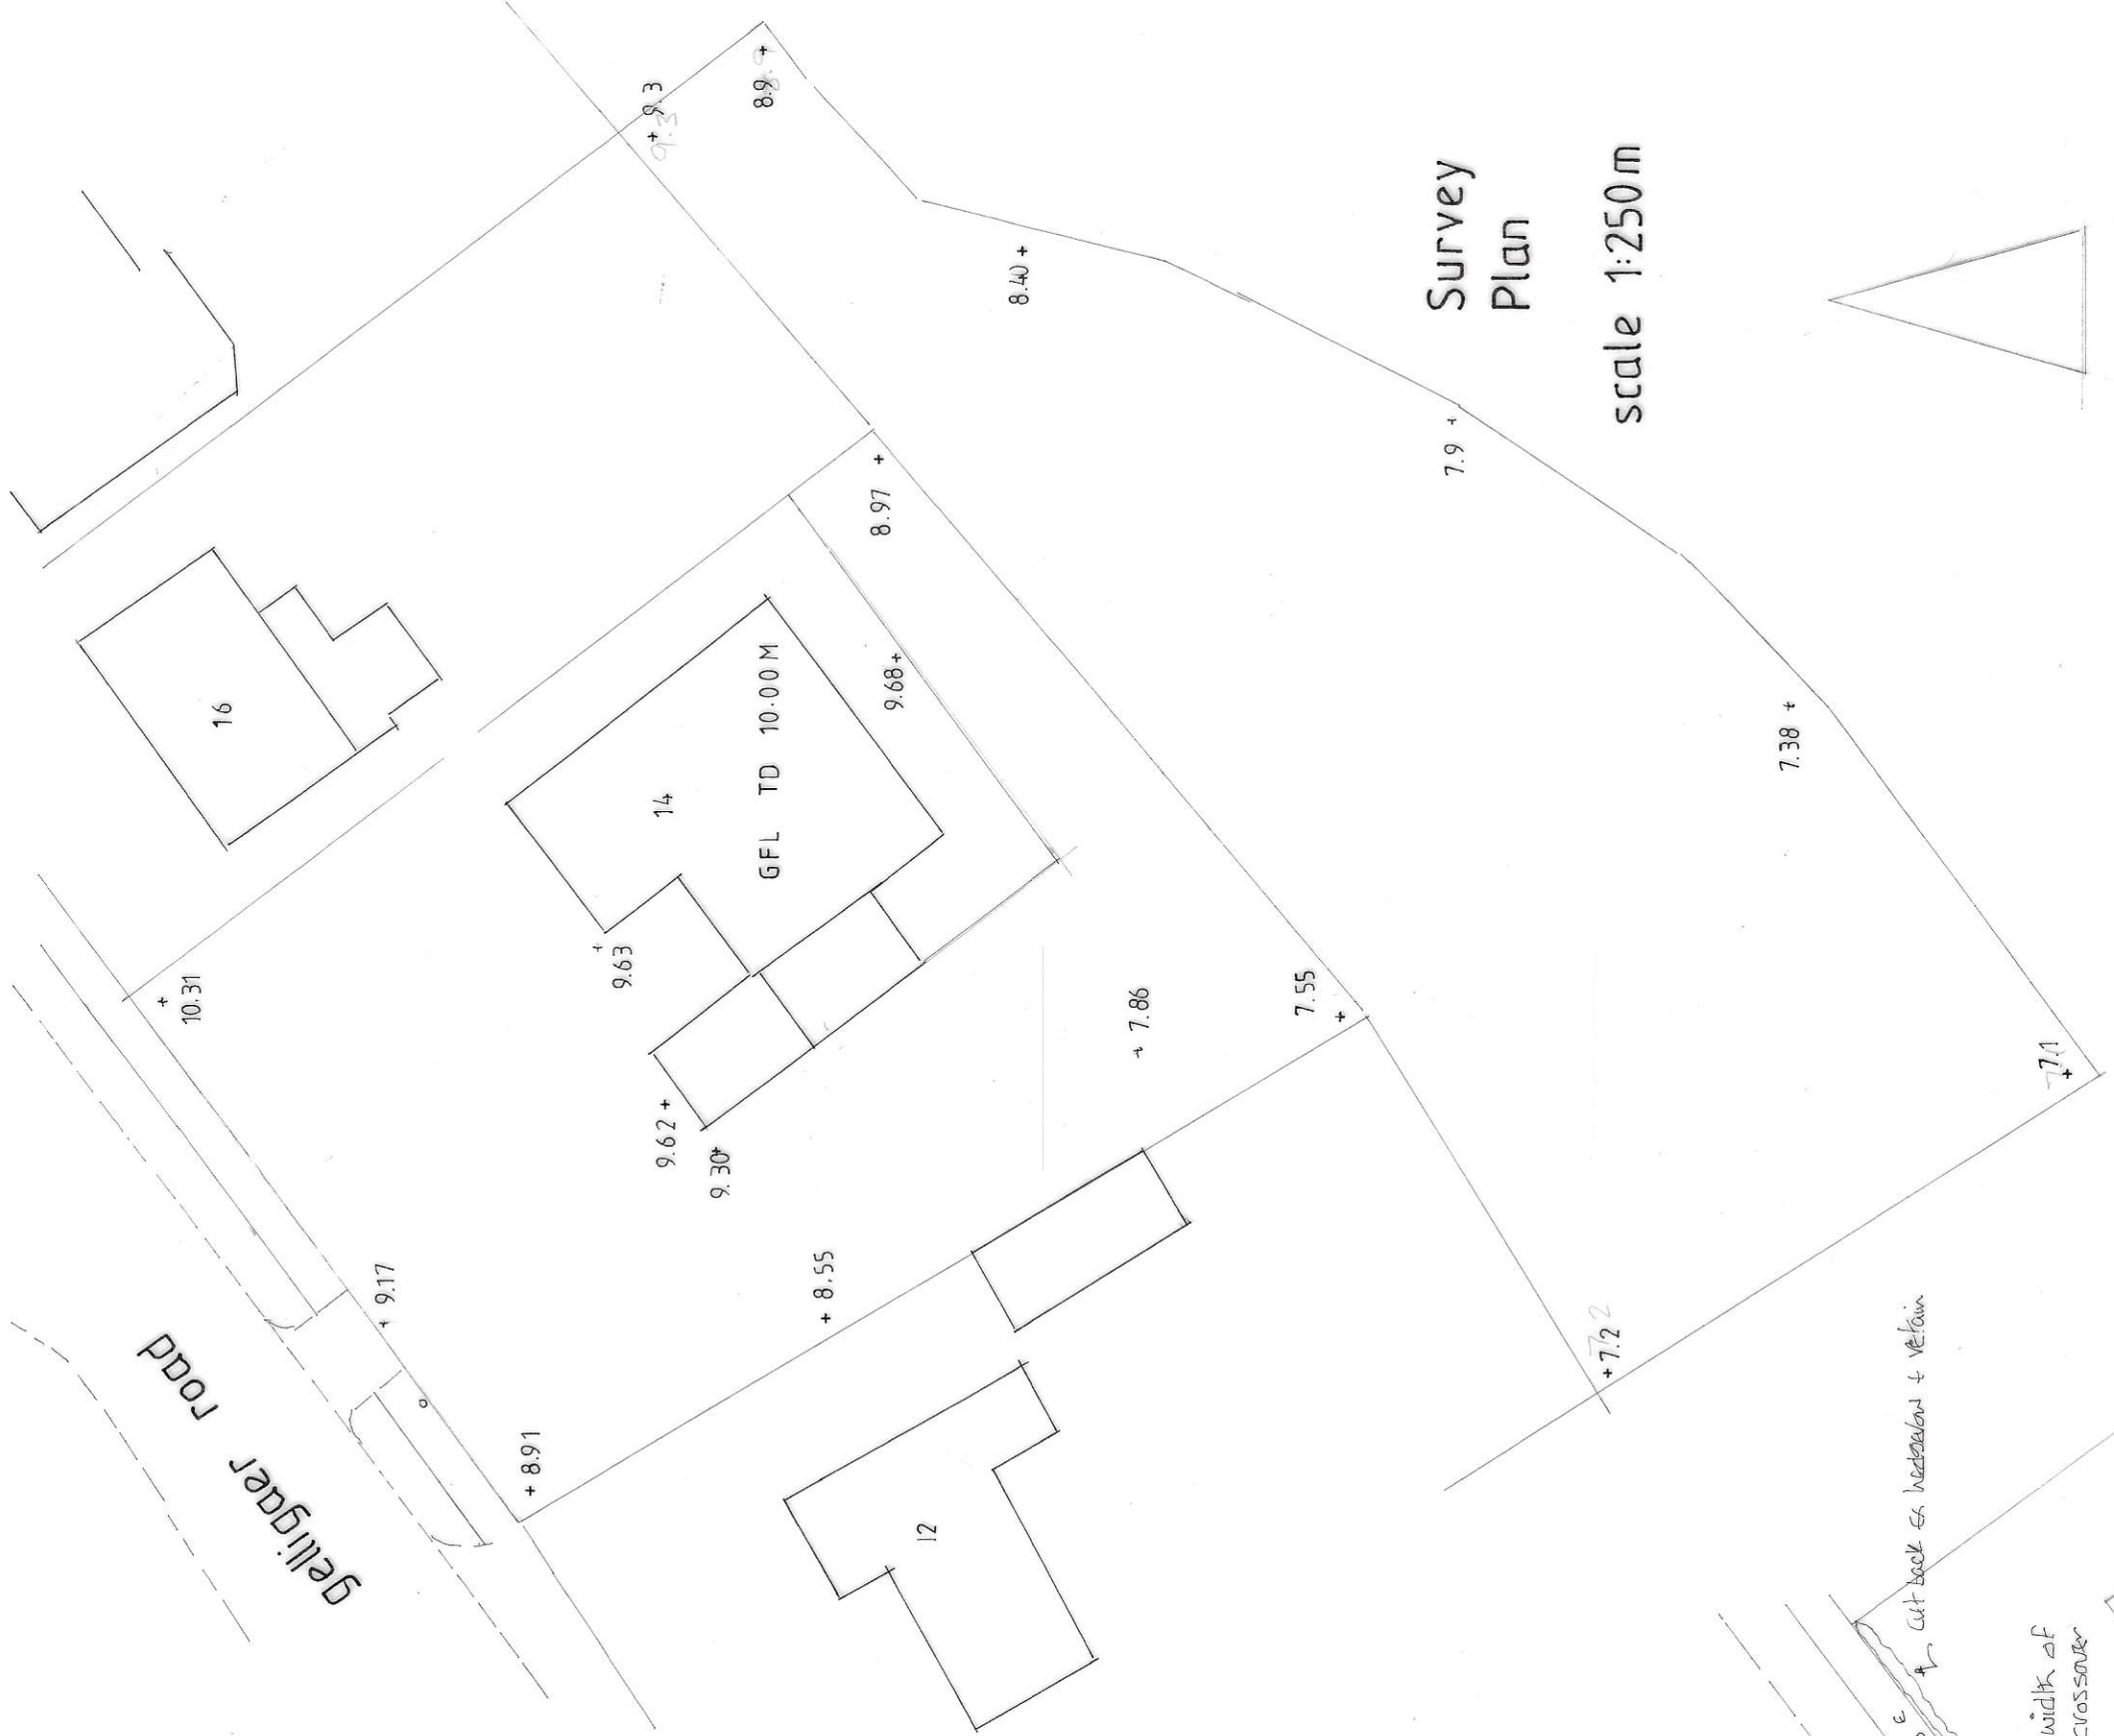


north east

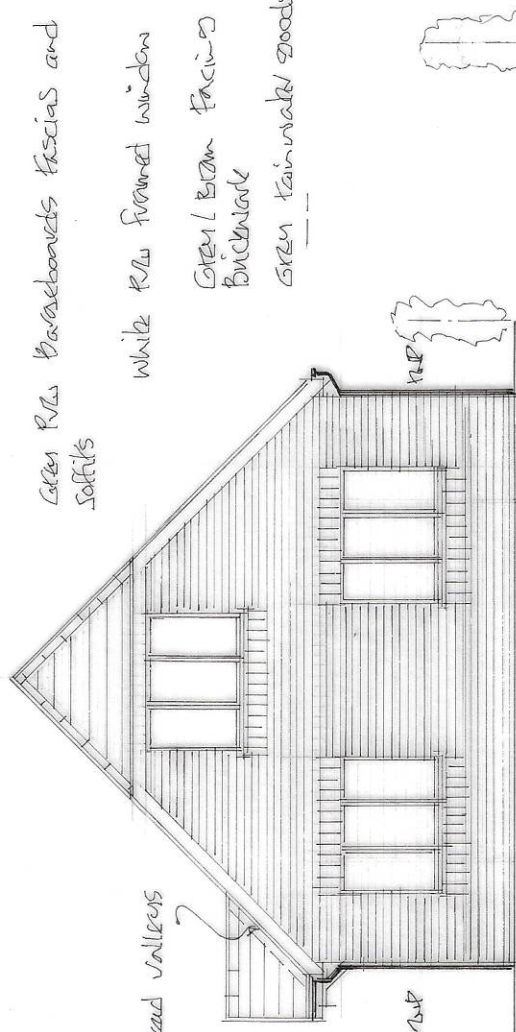


north west

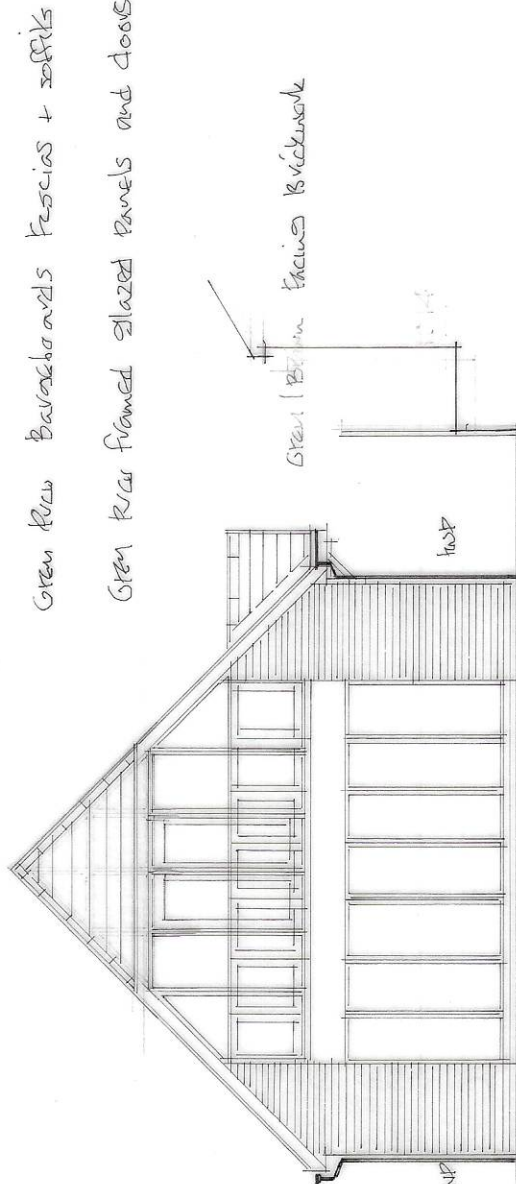

south east

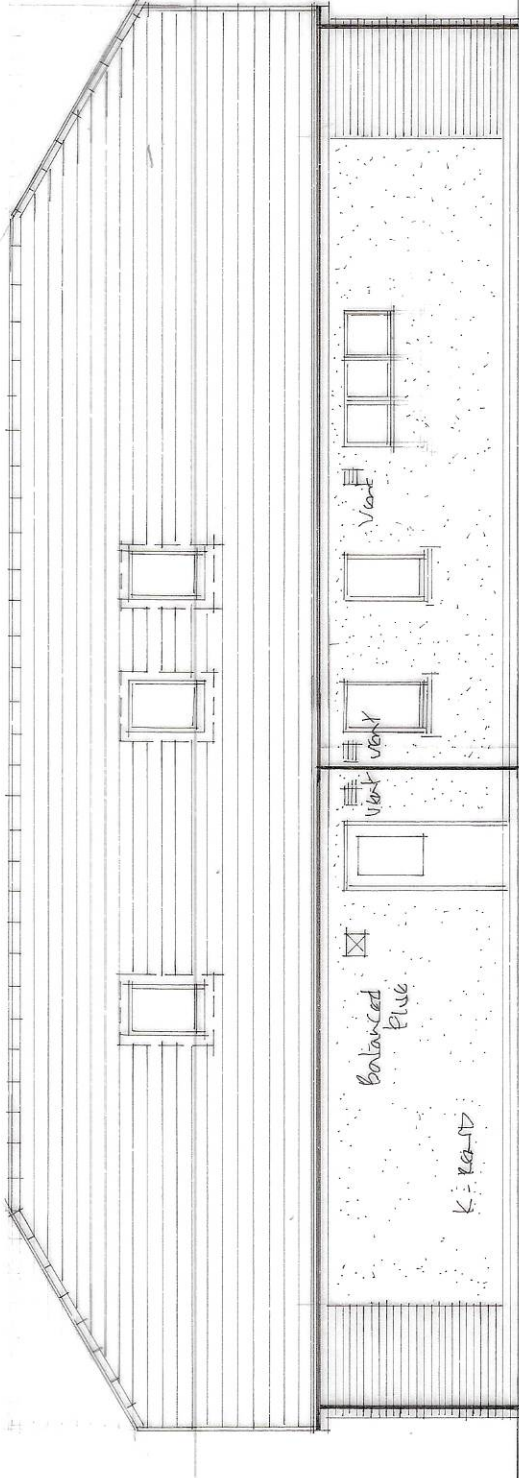

south west

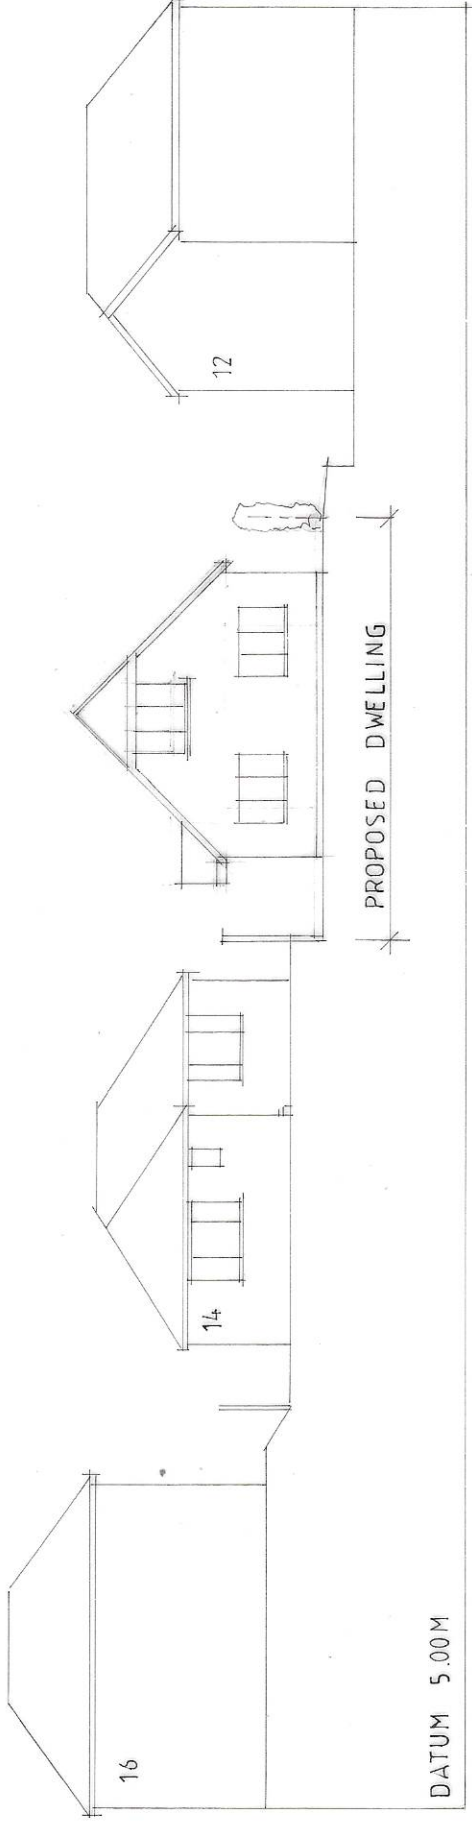

scale 1:200m horiz.+vert.

Revisions	
Date	Revisions
A	01.10.2020 Revised of layout design layouting and revisions showing structural changes

D. Vivian Jones AssocRICS
Building Design Services
114, Brecon Road,
HIRWAUN,
Rhonda Cynon Taff,
CF44 9NS
Tel. 01685 812069
Mobile 07702 380869
Email: vivjonesdesign@yahoo.co.uk



Client **Ms Hannah Kelleher**
Job Title

PROPOSED DETACHED DWELLING

Drawing Title
**Land at 14, Gelligaer Road,
Trelewis,
MERTHYR TYDFIL.
CF46 6DN.**

Scale **1:100 1:200 1:250**
Date **24.01.2020** Drawn by **✓**

Dwg. No. **2710 NB 02** Rev.