




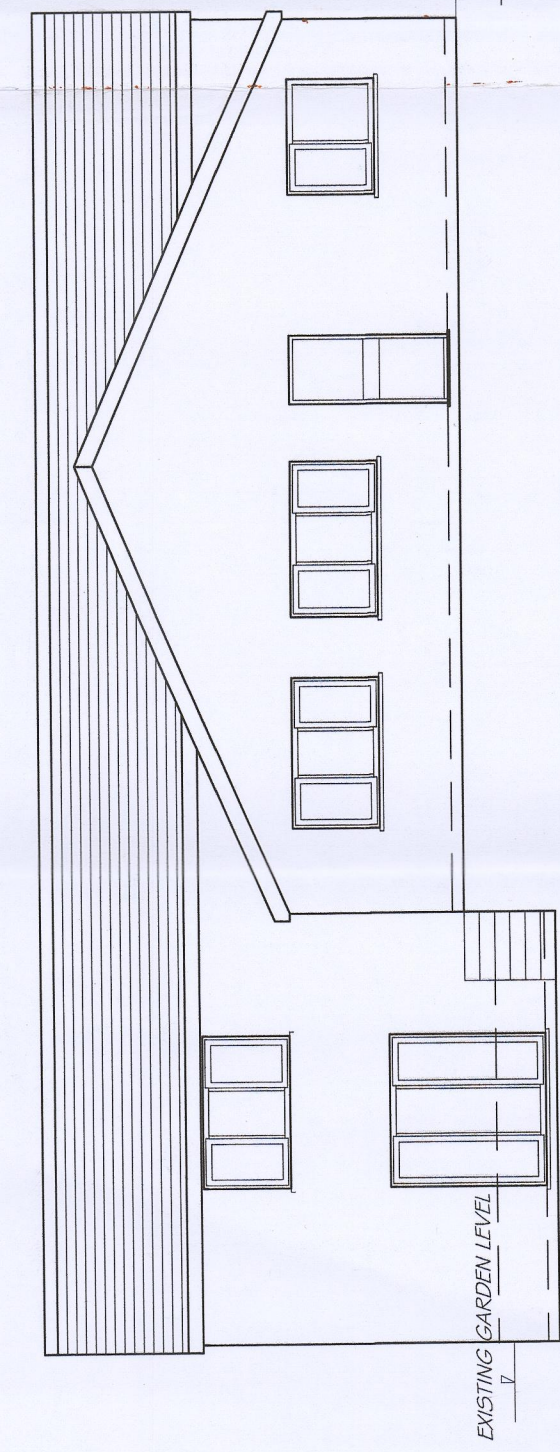


EXISTING REAR ELEVATION 1:100

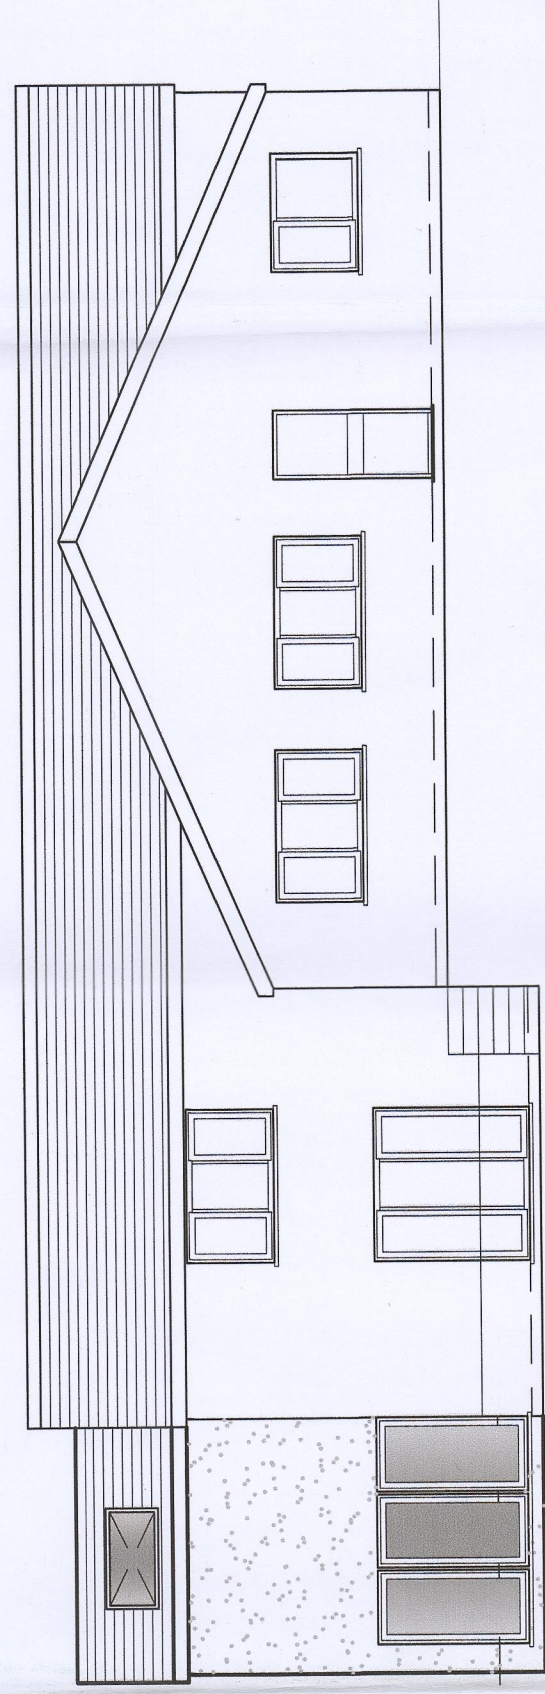


PROPOSED REAR ELEVATION 1:100

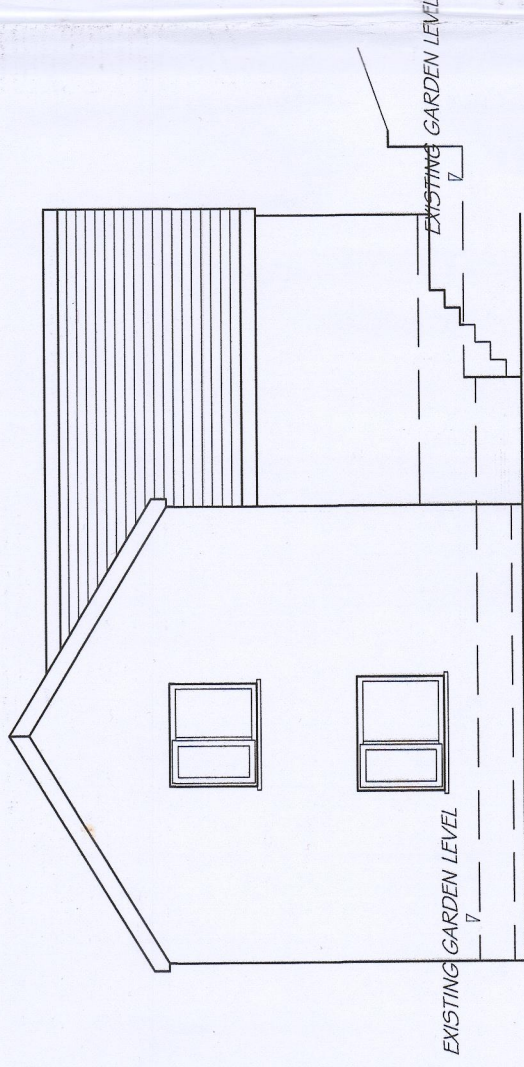

EXISTING SIDE ELEVATION 1:100

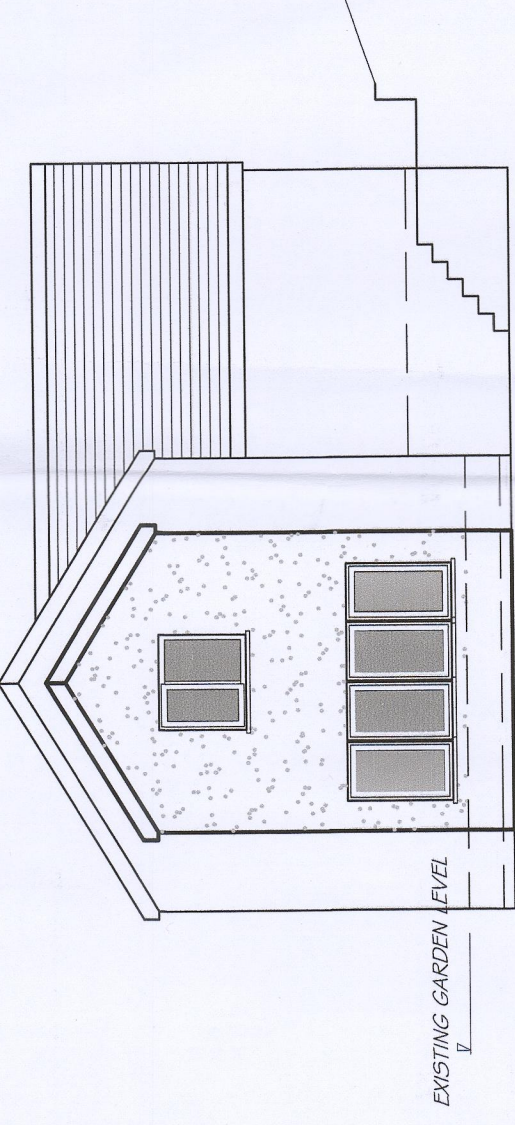

PROPOSED SIDE ELEVATION 1:100

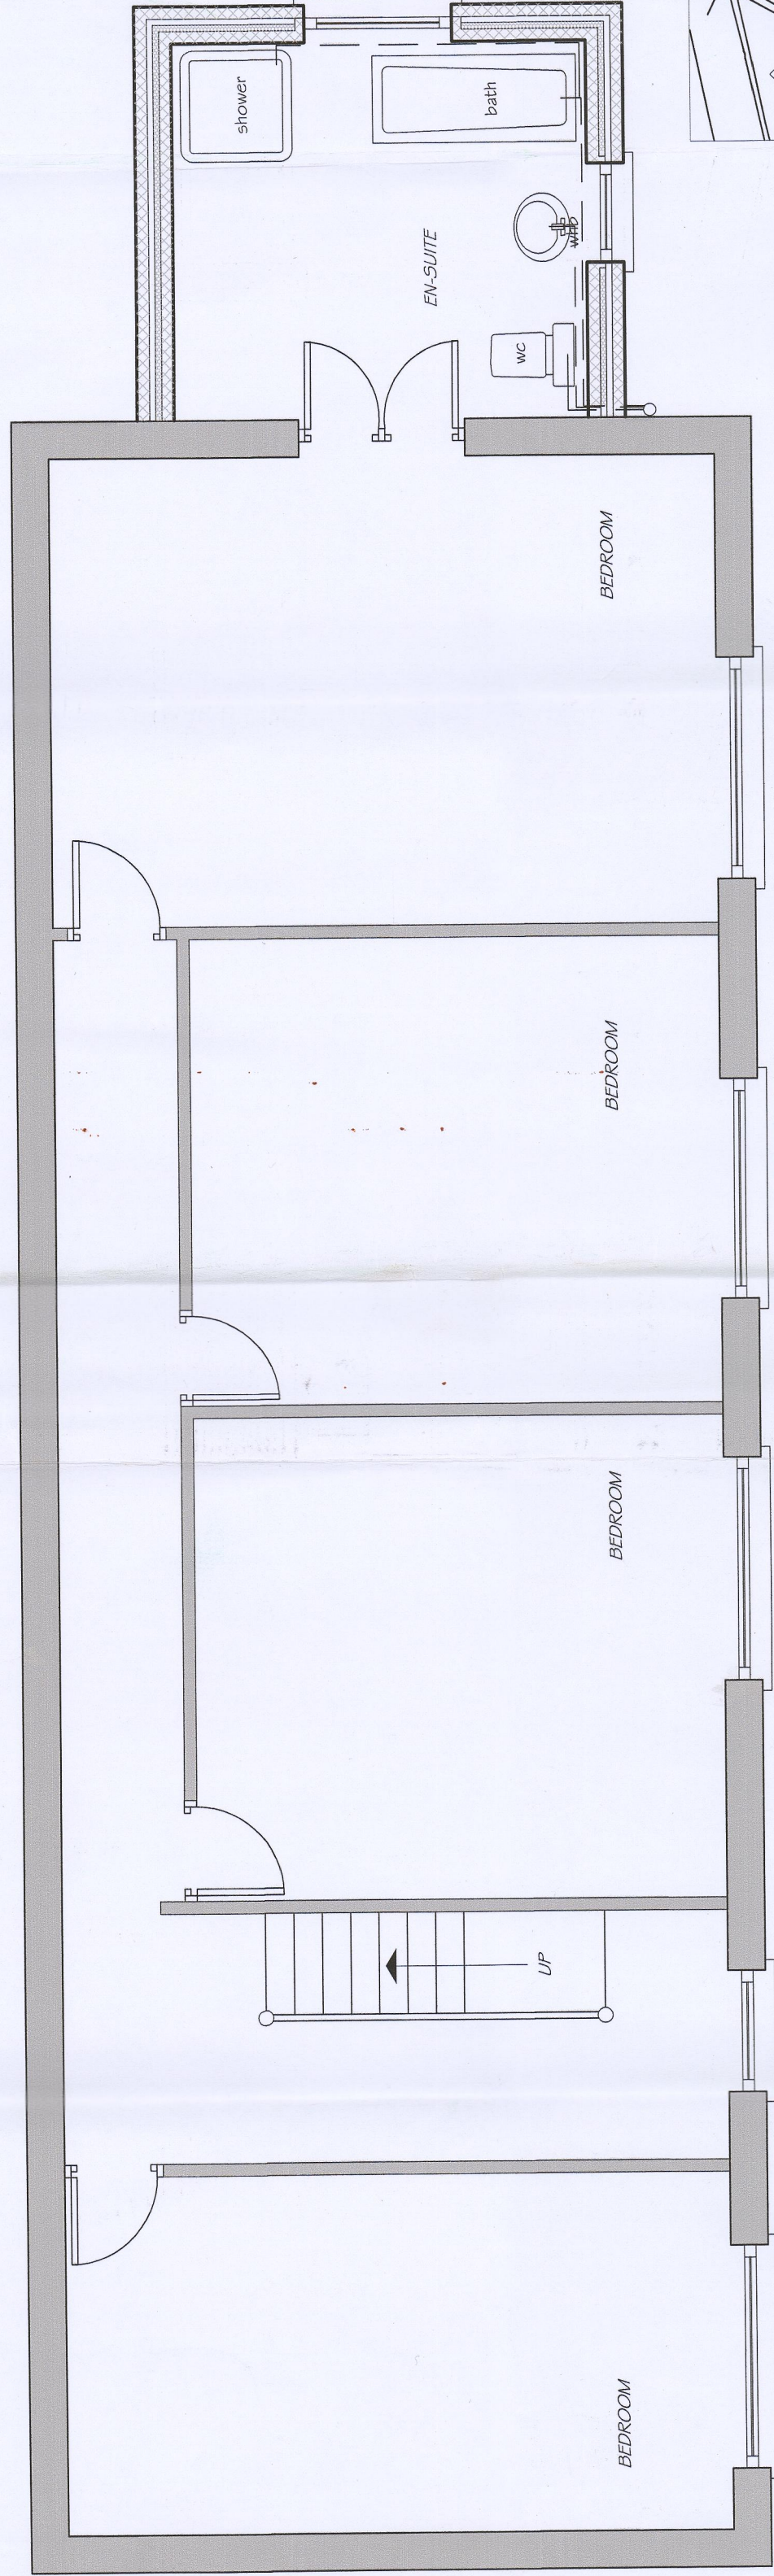


PROPOSED FIRST FLOOR PLAN 1:50


EXTERNAL FINISHES:
ROOF: CONCRETE TILES TO MATCH THE MAIN DWELLING
WALLS: TIMBER FRAME WITH RENDER BOARDS EXTERNALLY AND RENDERED TO MATCH THE EXISTING.
WINDOWS: WHITE UPVC DOUBLE GLAZED UNITS TO MATCH
MAIN DWELLING
RAINFALLER GOODS, FASCIA'S & BARGEBOARDS TO BE WHITE UPVC




LOCATION PLAN 1:1250

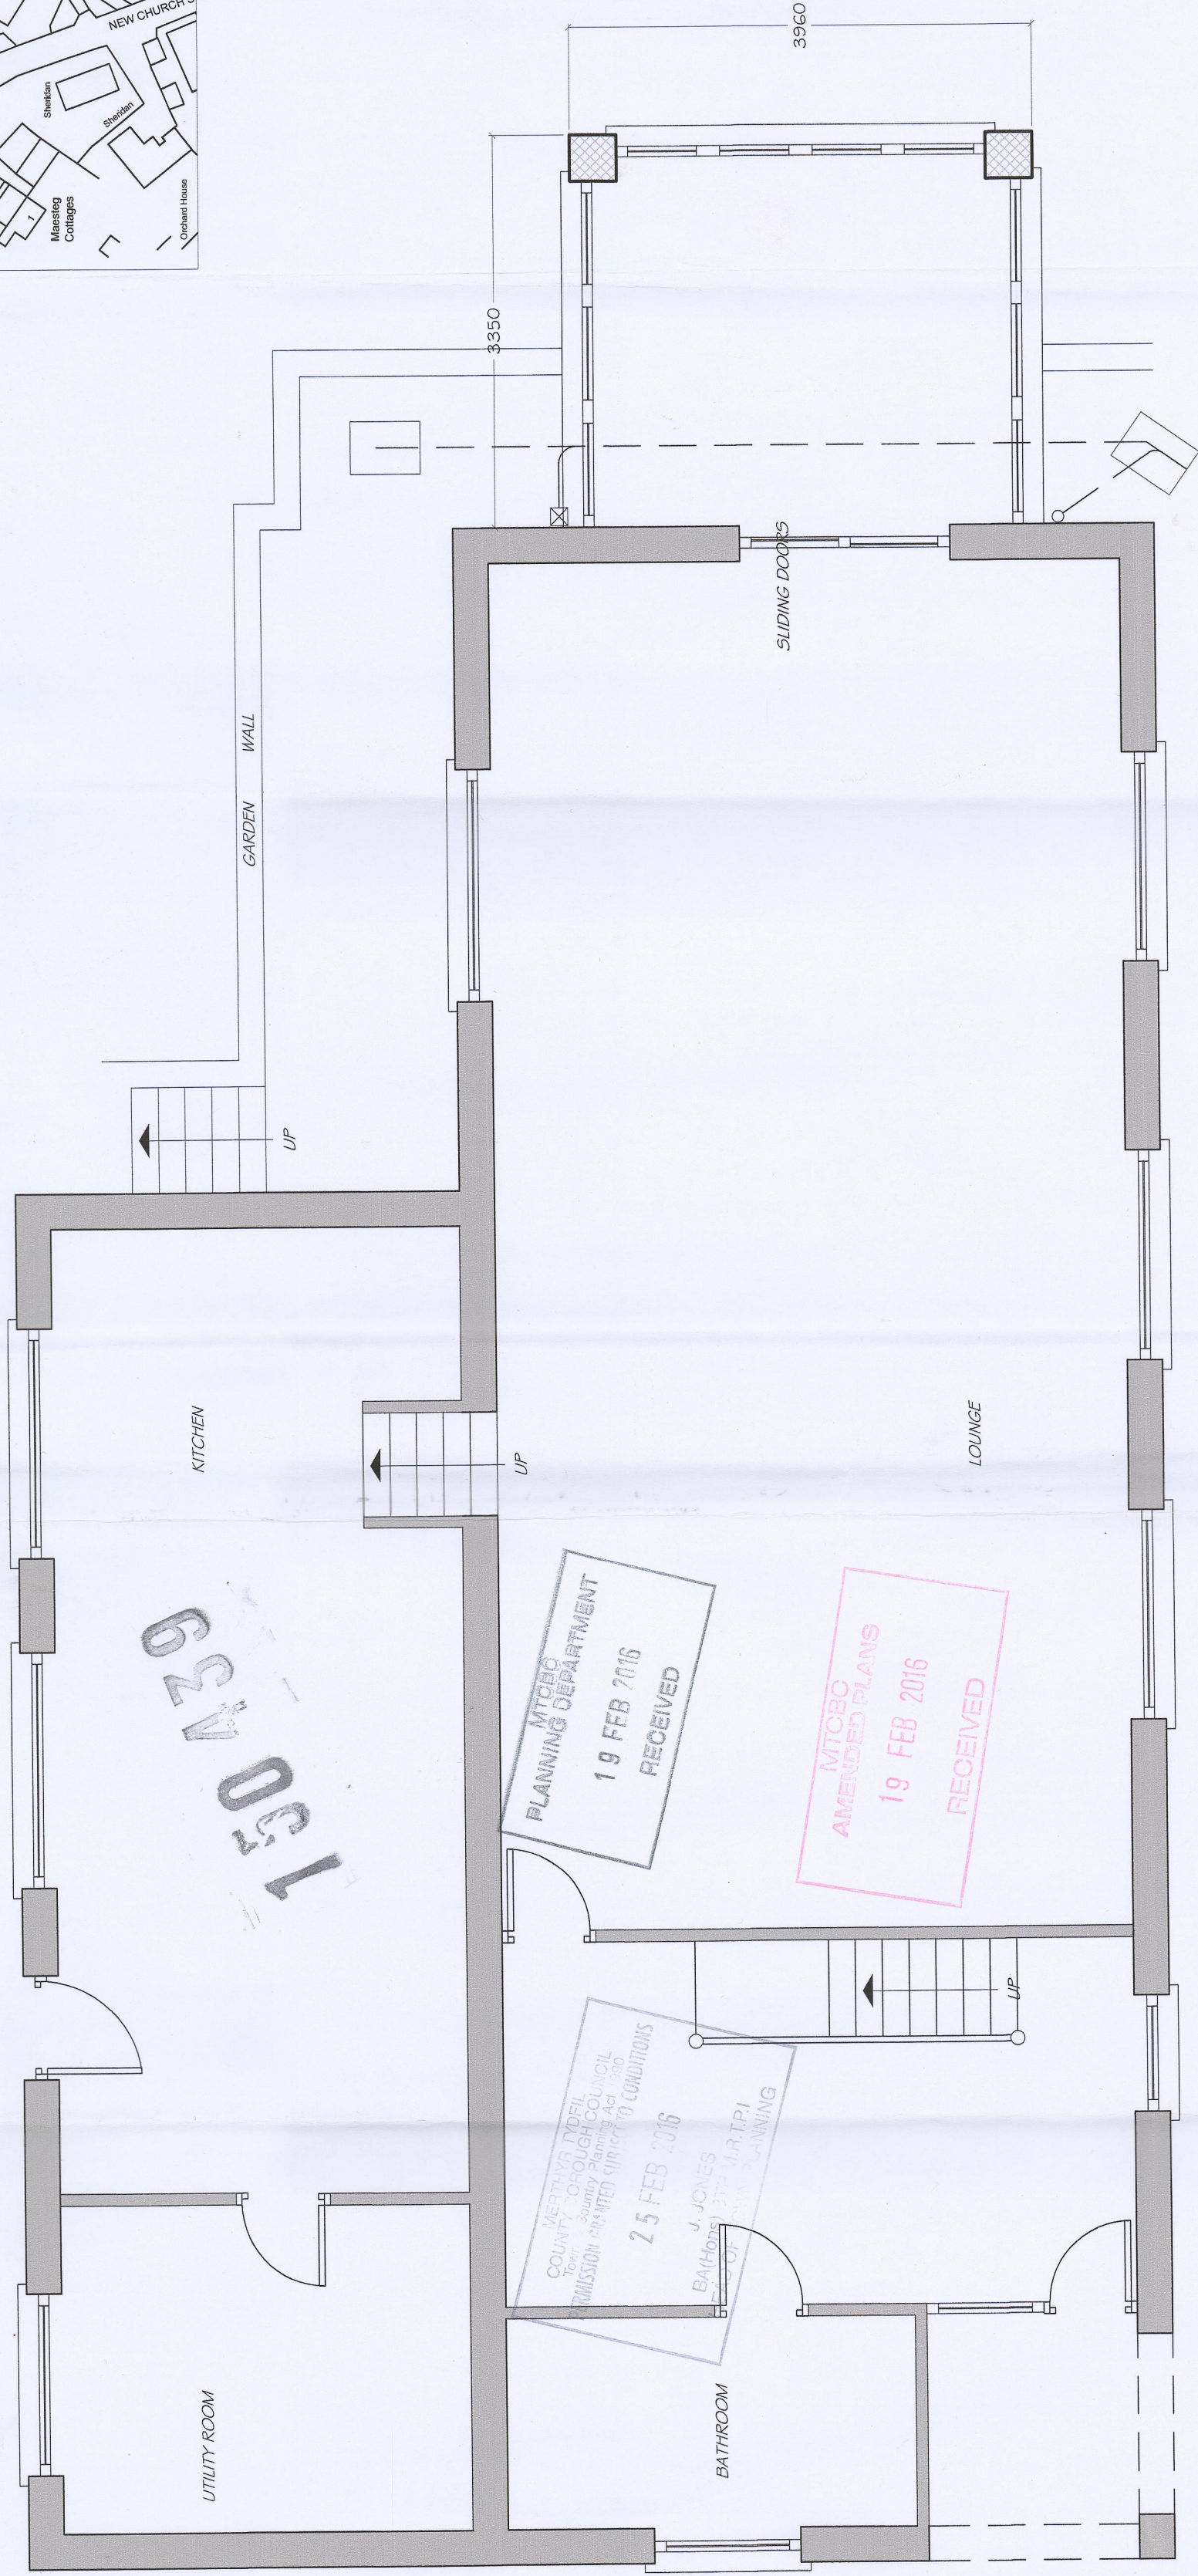


PROPOSED GROUND FLOOR PLAN 1:50

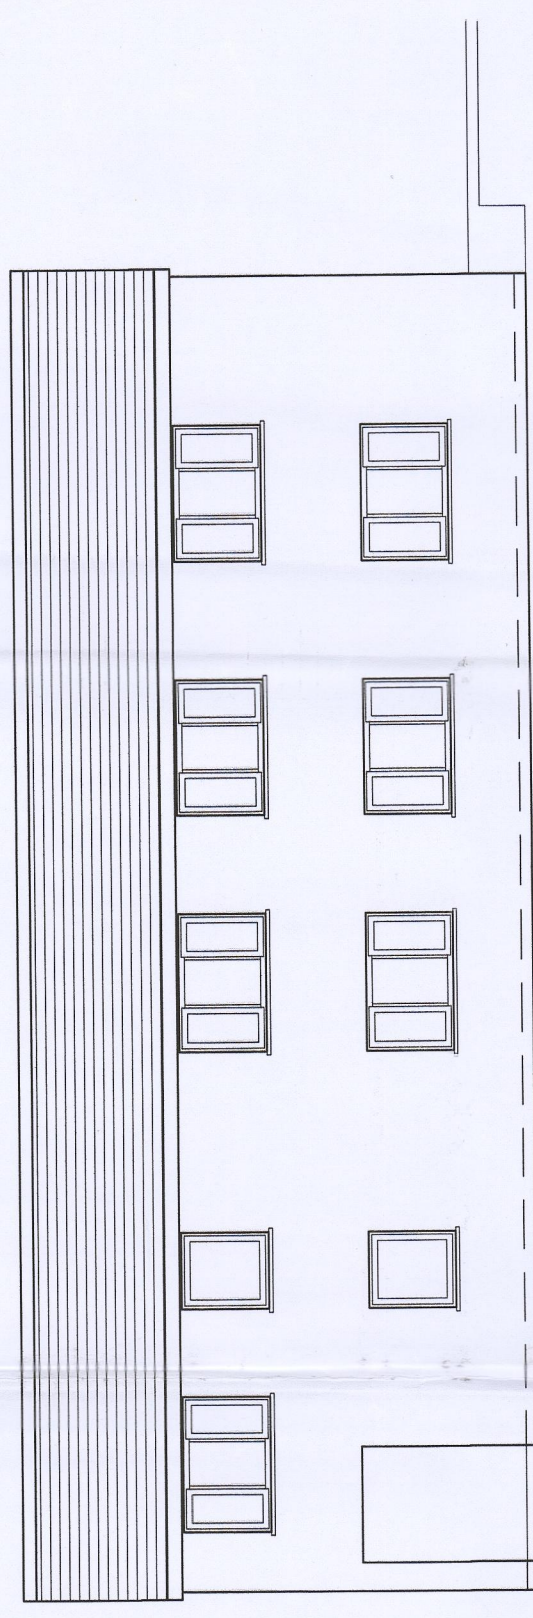


EXISTING FRONT ELEVATION 1:100

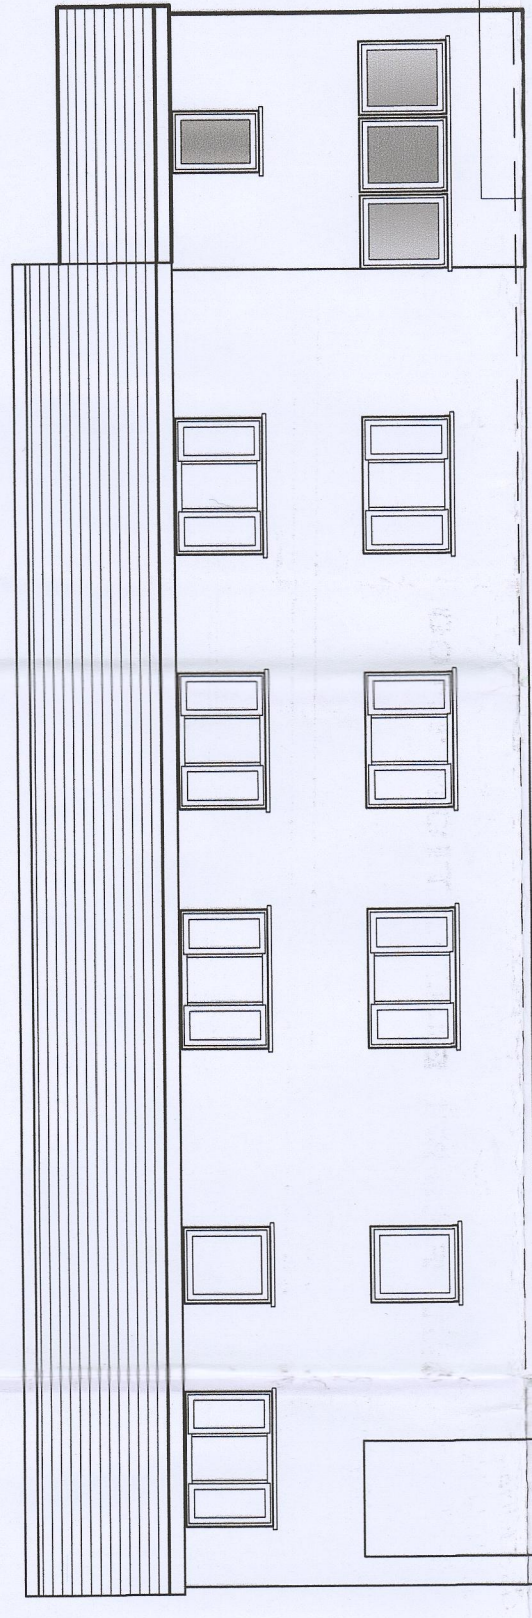

PROPOSED FRONT ELEVATION 1:100

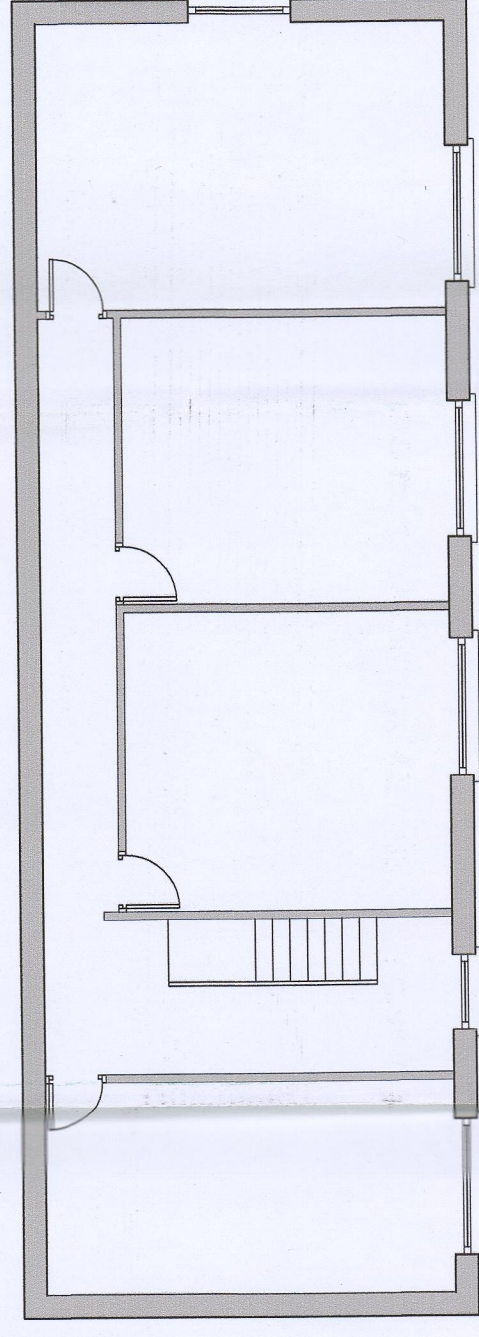

EXISTING FIRST FLOOR PLAN 1:100

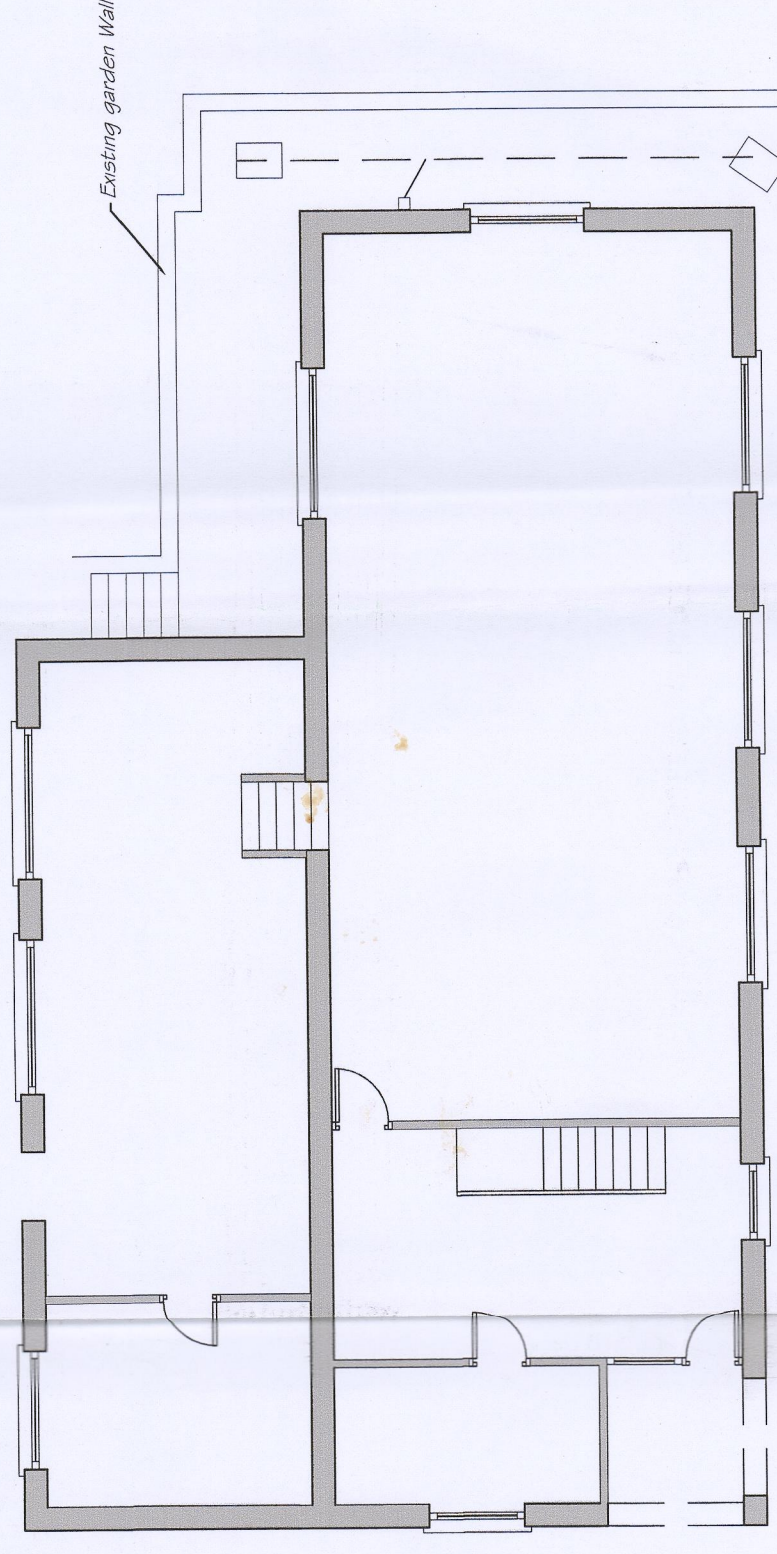

EXISTING GROUND FLOOR PLAN 1:100