


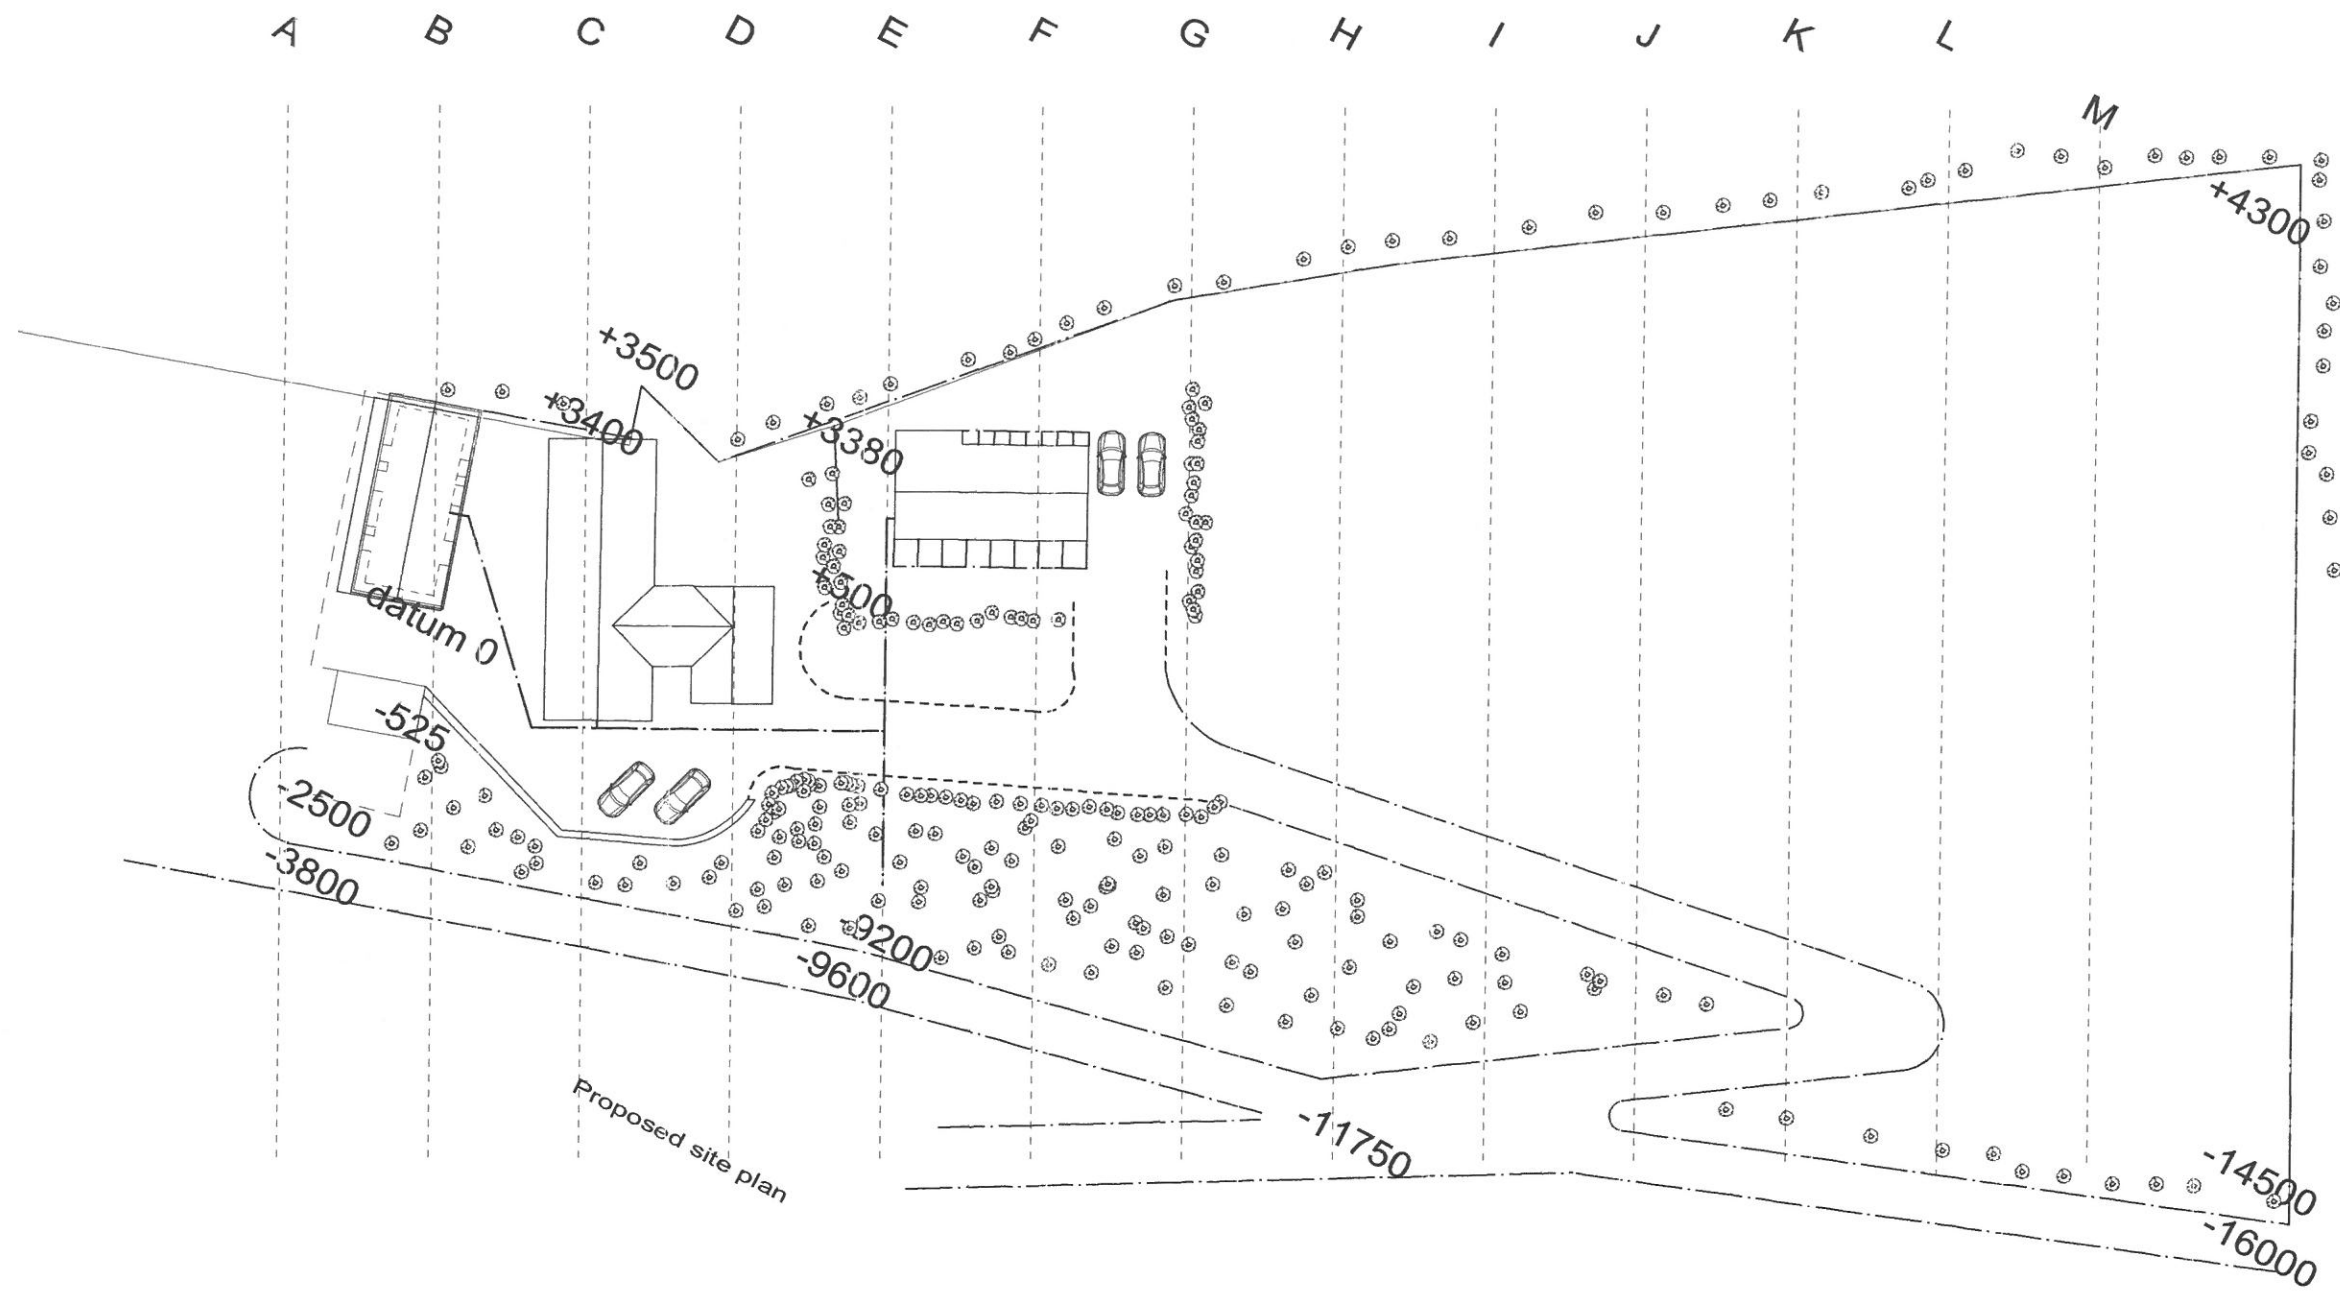

Proposed 10m section lines for topography survey drg S11

Rev.	Date	By	Description




7 Fulmar Close, Lavernock
Penarth, Vale of Glamorgan, CF64 5FE
Surveyor: 07972 338745

Proposed new dwelling
& commercial boarding
kennel at bryn rhedyn
farm, bedlinog
CF46 6UT

Clients:
Mr D. Matthews
Tyr y wen farm
Bedlinog
CF46 6UT

Drawing Status	Planning Permission
Scales	1:500
Date	Jan 21
Job No.	69
Drawing No.	S10
Rev	

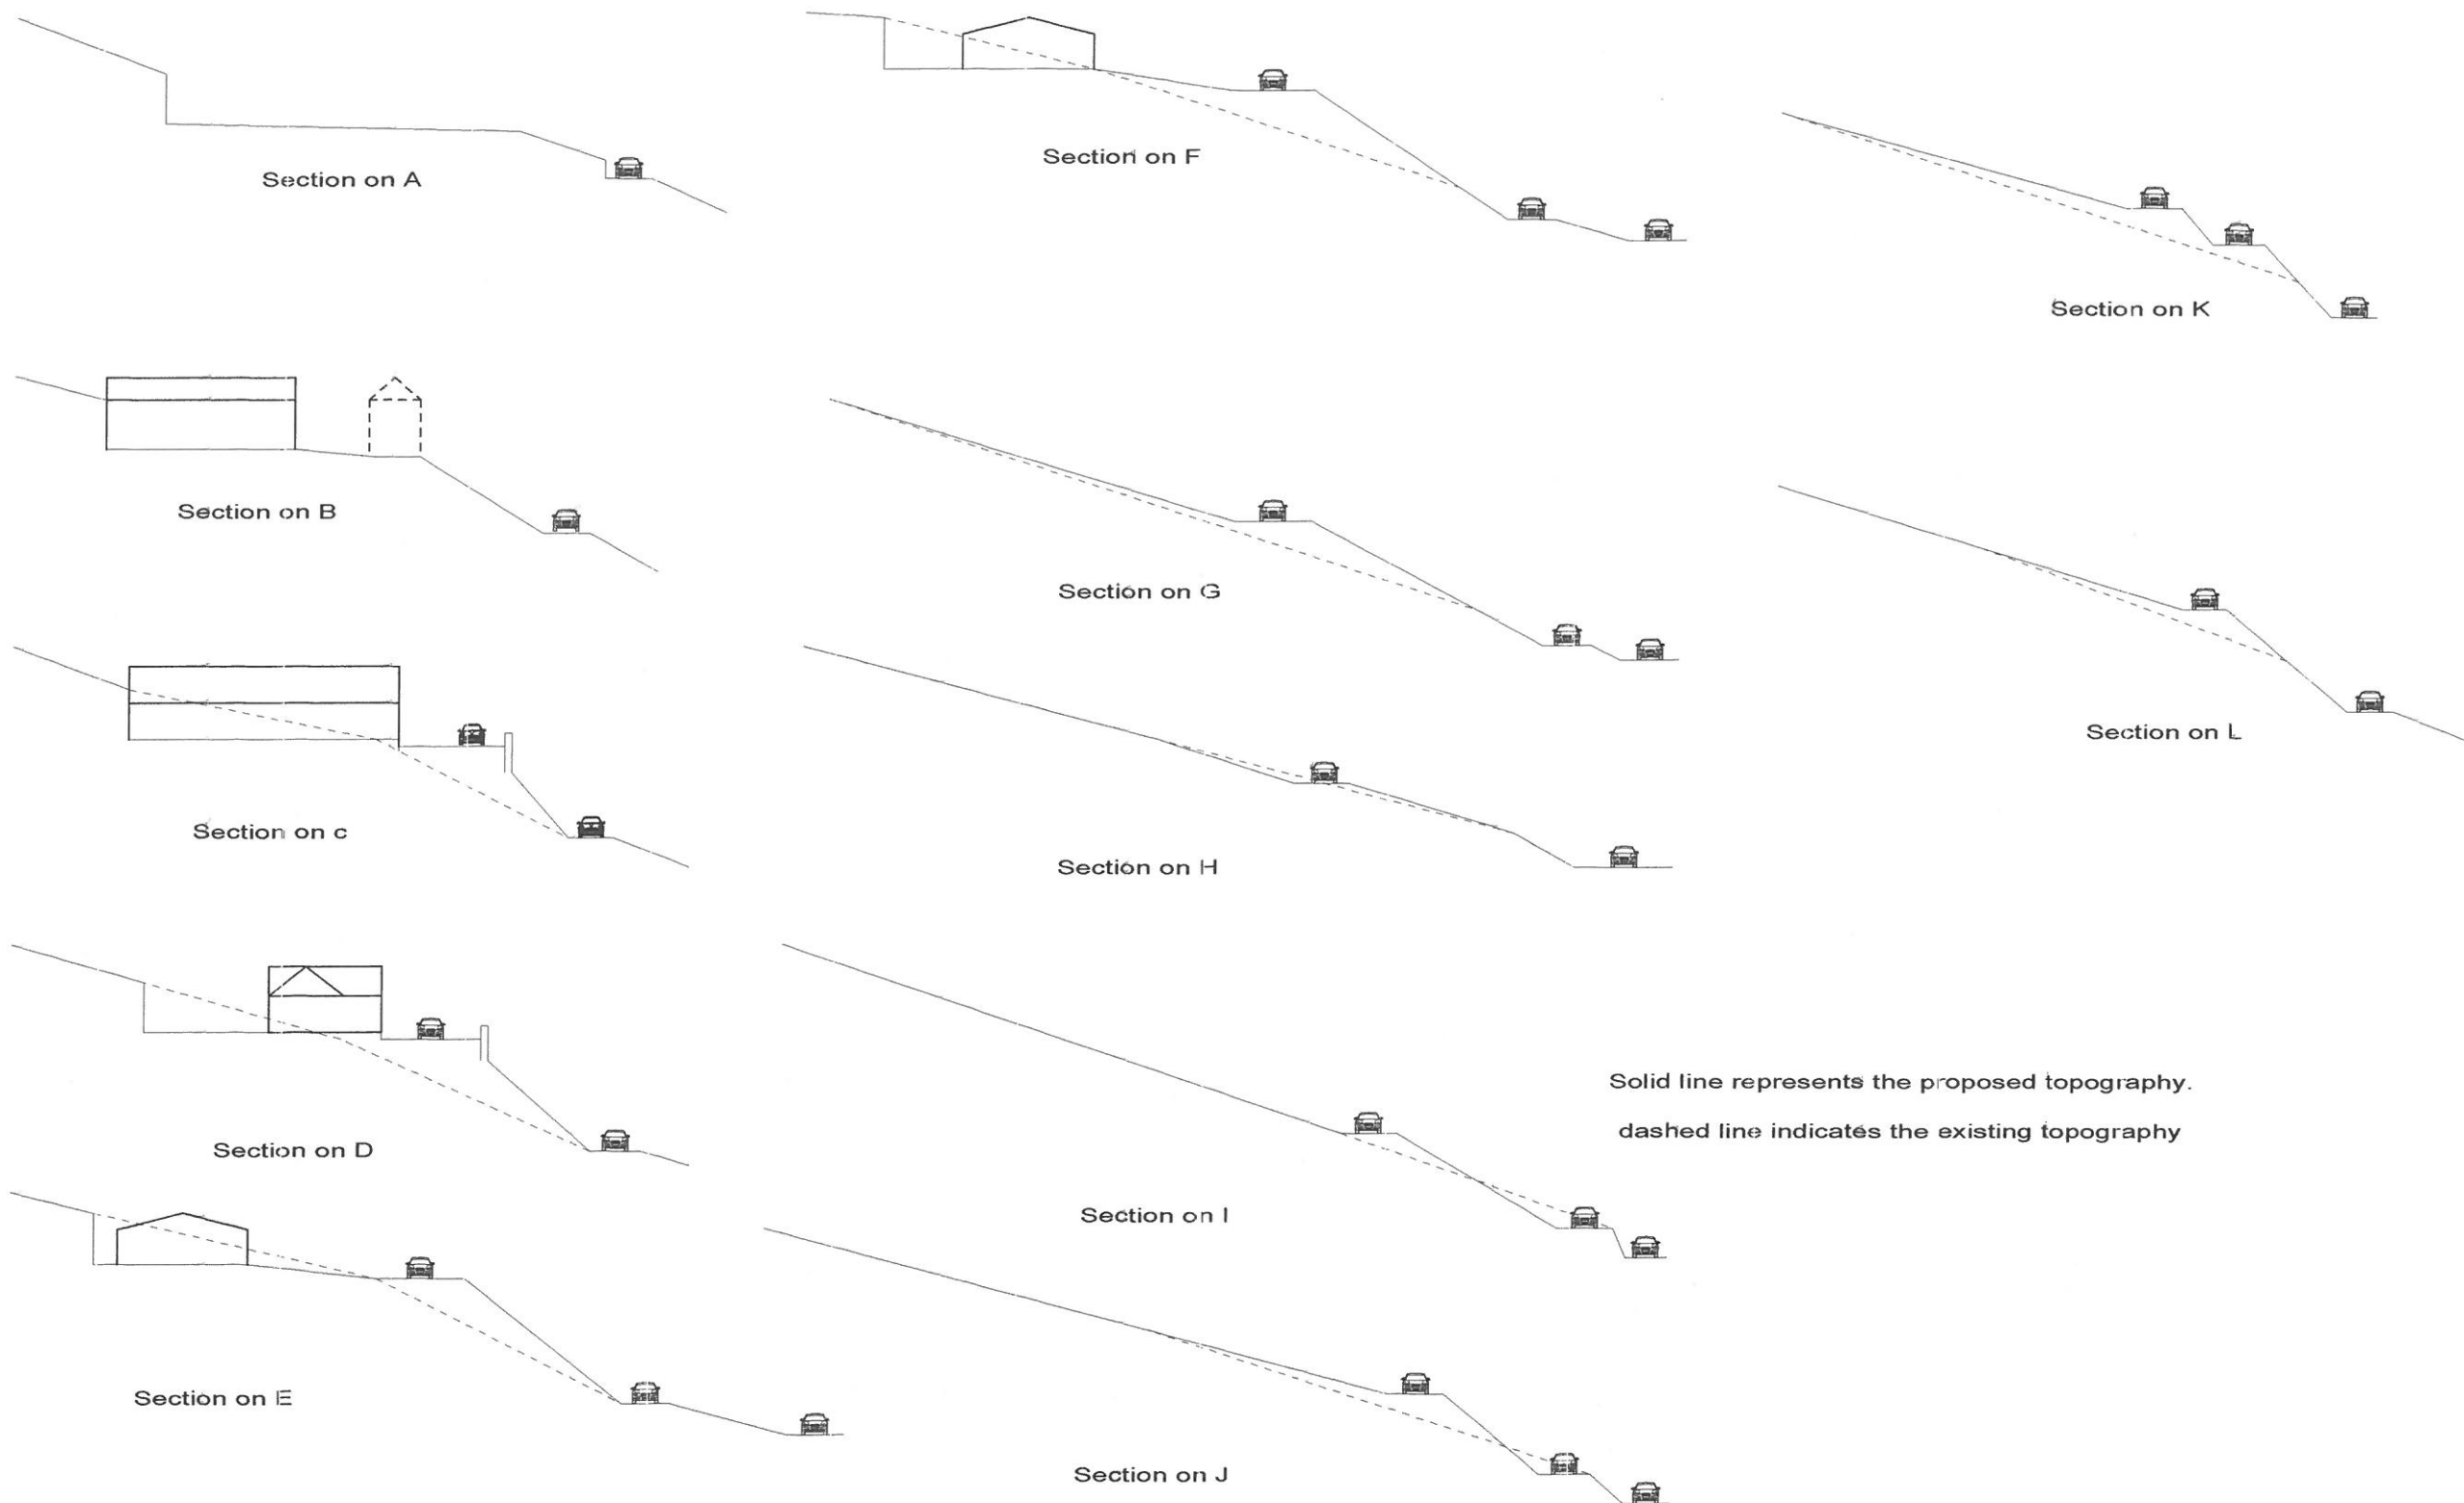

Solid line represents the proposed topography.
dashed line indicates the existing topography

Rev.	Date	By	Description

NATUROL

PROJECT MANAGEMENT

7 Fulmar Close, Lavernock
Penarth, Vale of Glamorgan, CF64 5FE
Surveyor: 07972 338745

Proposed new dwelling
& commercial boarding
kennel at bryn rhedyn
farm, bedlinog
CF46 6UT

Clients:
Mr D. Matthews
Tyr y wen farm
Bedlinog
CF46 6UT

Drawing Status		
Planning Permission		
Scale: 1:500	Date: Jan 21	
Job No. 69	Drawing No. S11	Rev