
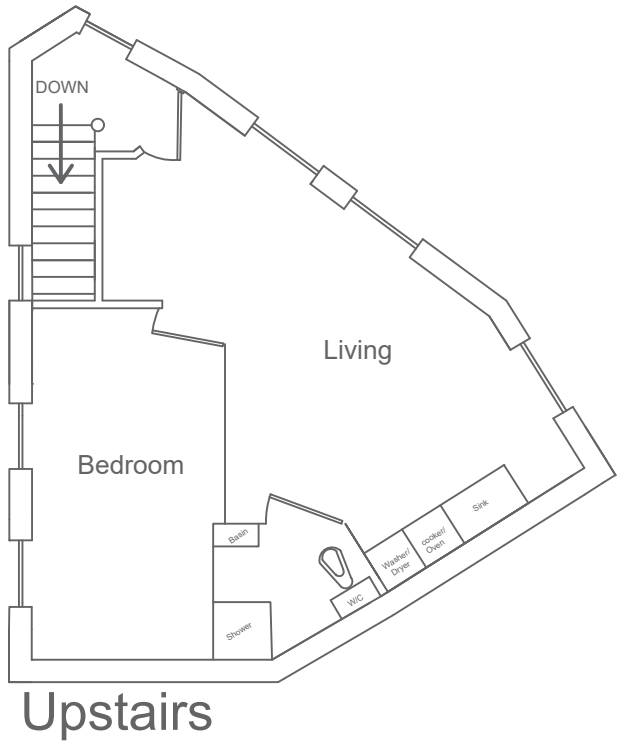


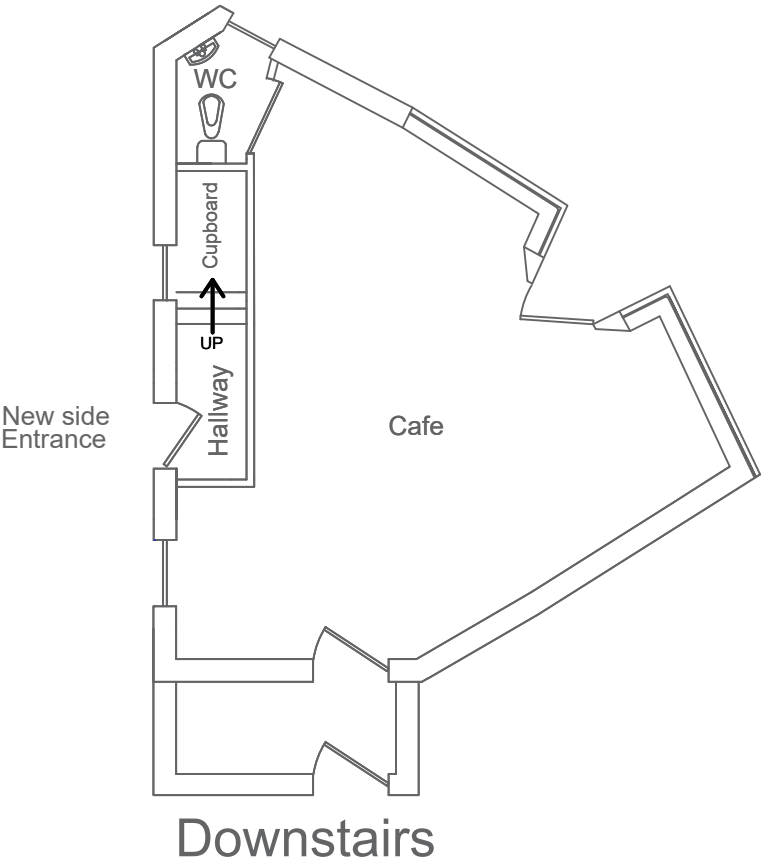

Notes:

Title:
4 Bridge Street
Troed-y-rhiw

Proposed Layout

Scale: 1:100 @ A3	Status Planning
Date: 26.10.2019	Drawn By: MJ
Dwg. No. 002	Revision: