

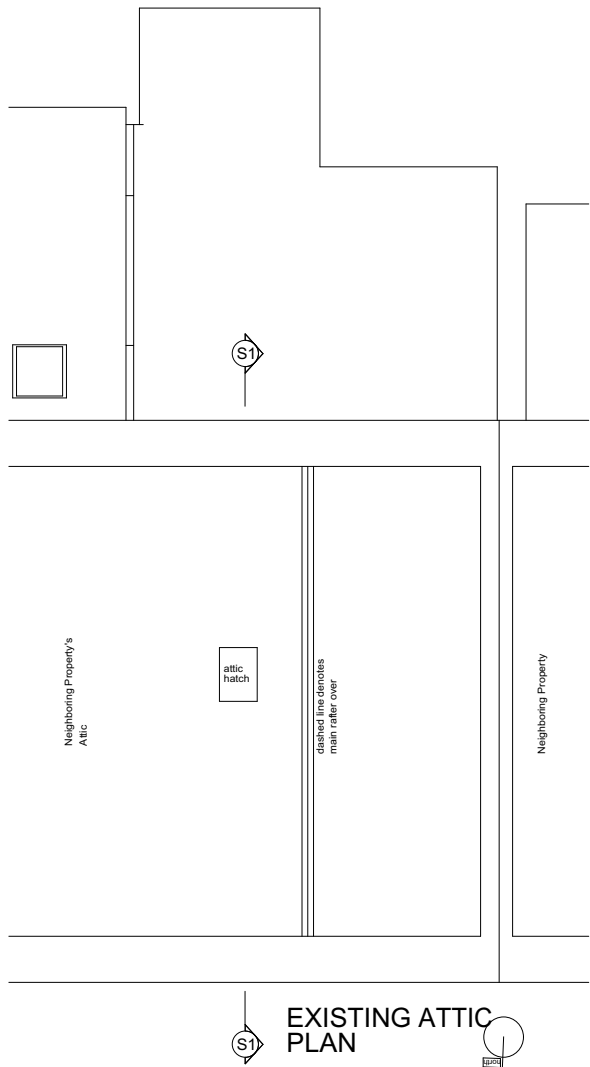
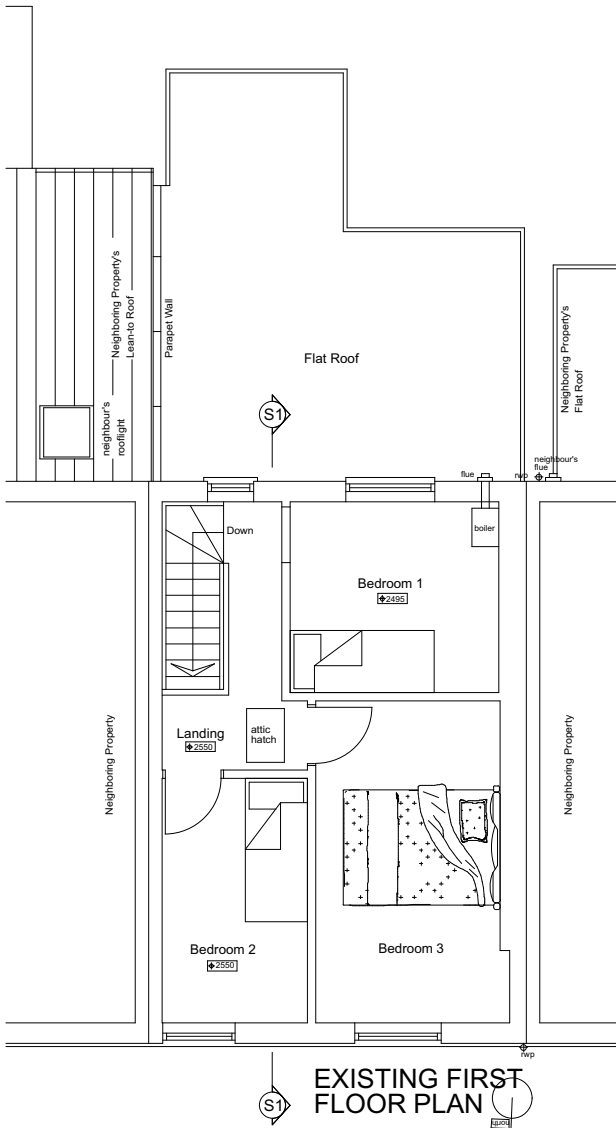


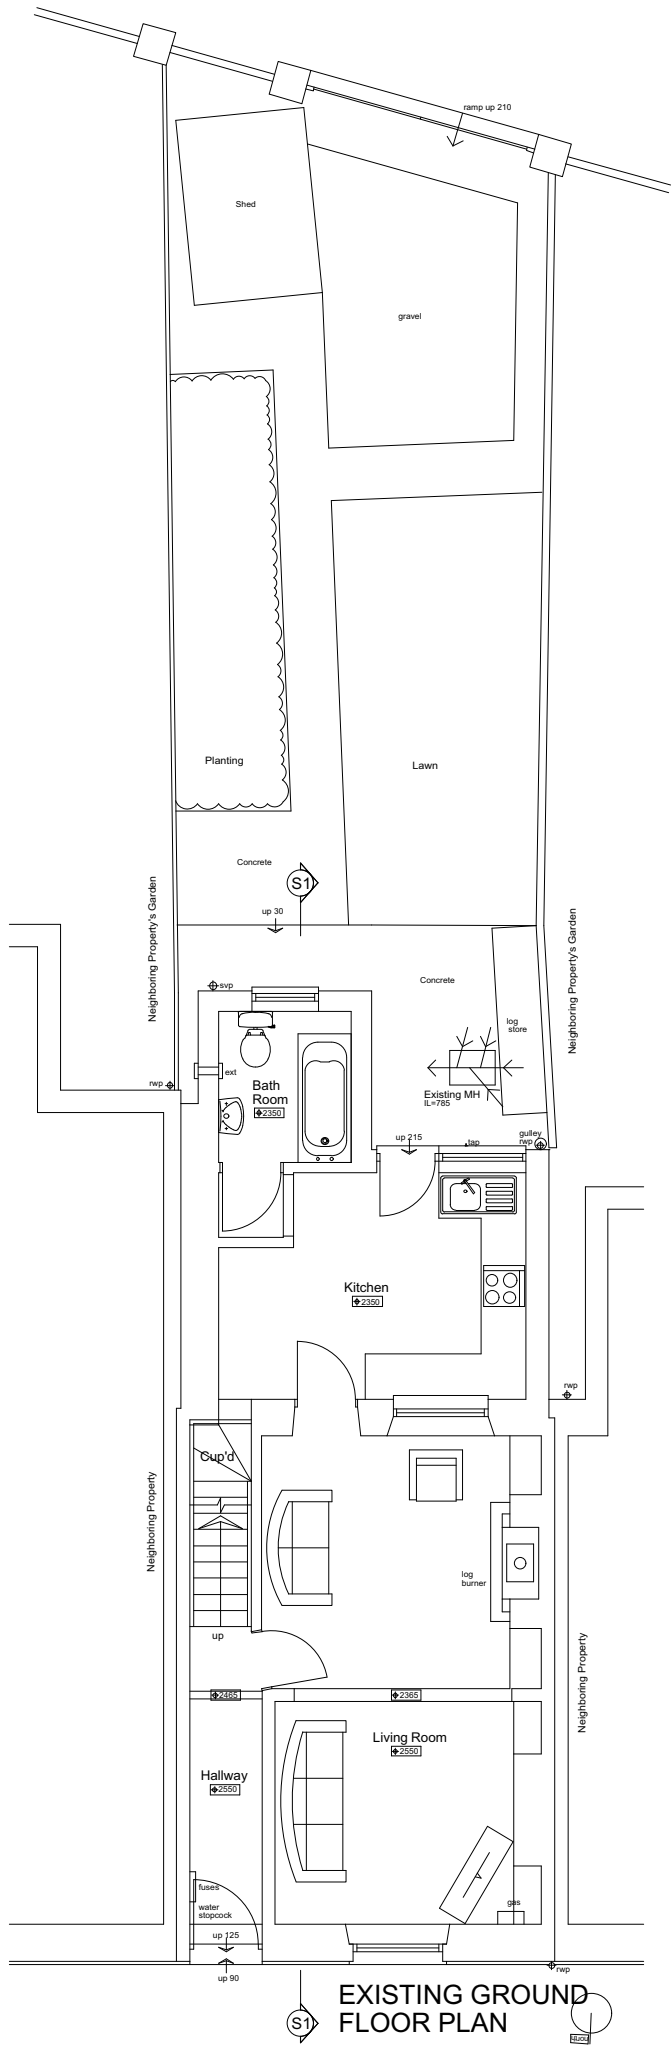


 George and Co.

4 Wingfield Street
Aberfan
Merthyr Tydfil
CF48 4RA

017.001		Rear Extension	
sketch	1:100@A3	NOV 20	CG
1st Floor Woodfired Studios 62 High St Merthyr Tydfil CF37 8DE 07830328652 hello@georgeandco.studio www.georgeandco.studio			
DO NOT SCALE THIS DRAWING		©George and Co.	

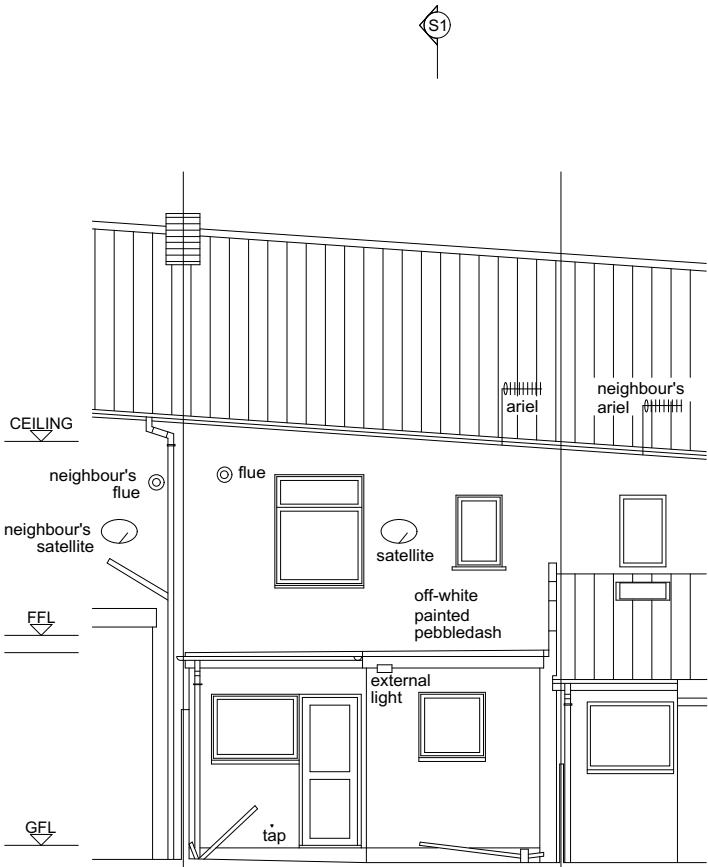

EXISTING REAR ELEVATION

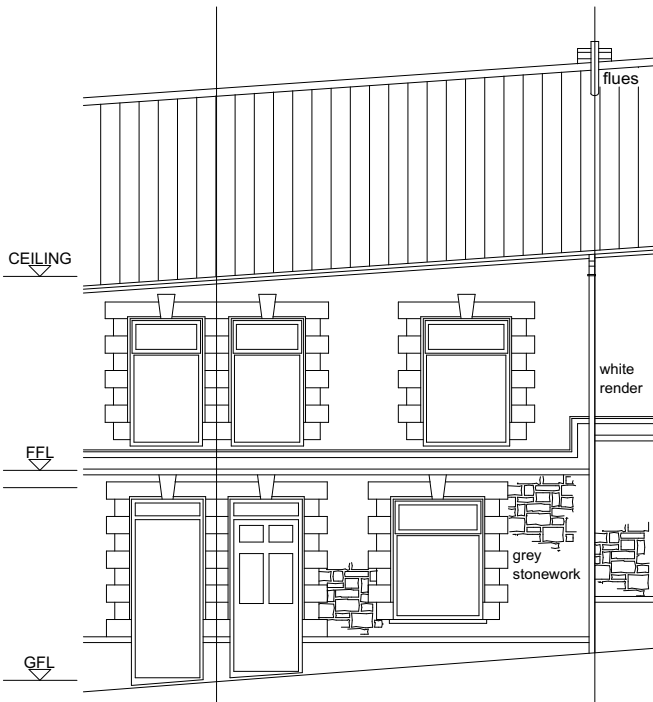

EXISTING FRONT ELEVATION


 George and Co.

4 Wingfield Street
Aberfan
Merthyr Tydfil
CF48 4RA

017.001	Rear Extension		
sketch	1:100@A3	NOV 20	CG
1st Floor Woodfired Studios 62 High St Merthyr Tydfil CF37 8DE 07830328652 hello@georgeandco.studio www.georgeandco.studio			
DO NOT SCALE THIS DRAWING			©George and Co.



EXISTING SIDE ELEVATION

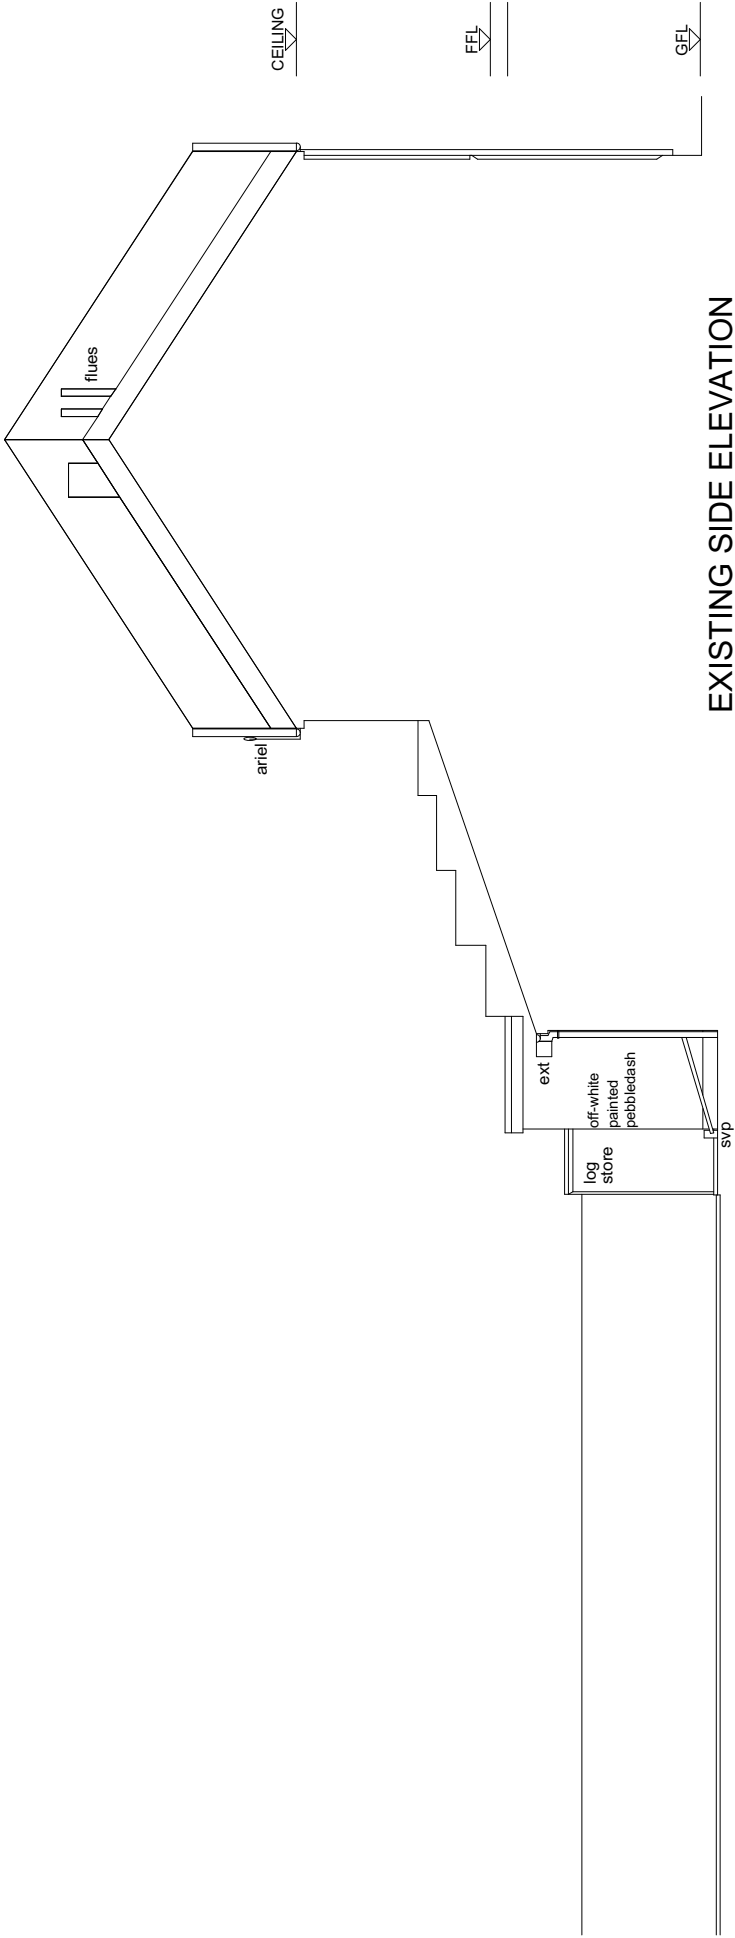





EXISTING SIDE ELEVATION

 George and Co.

4 Wingfield Street
Aberfan
Merthyr Tydfil
CF48 4RA

017.001		Rear Extension	
sketch	1:100@A3	NOV 20	CG
1st Floor Woodfired Studios 62 High St Merthyr Tydfil CF37 8DE 07830328652 hello@georgeandco.studio www.georgeandco.studio			
DO NOT SCALE THIS DRAWING		©George and Co.	


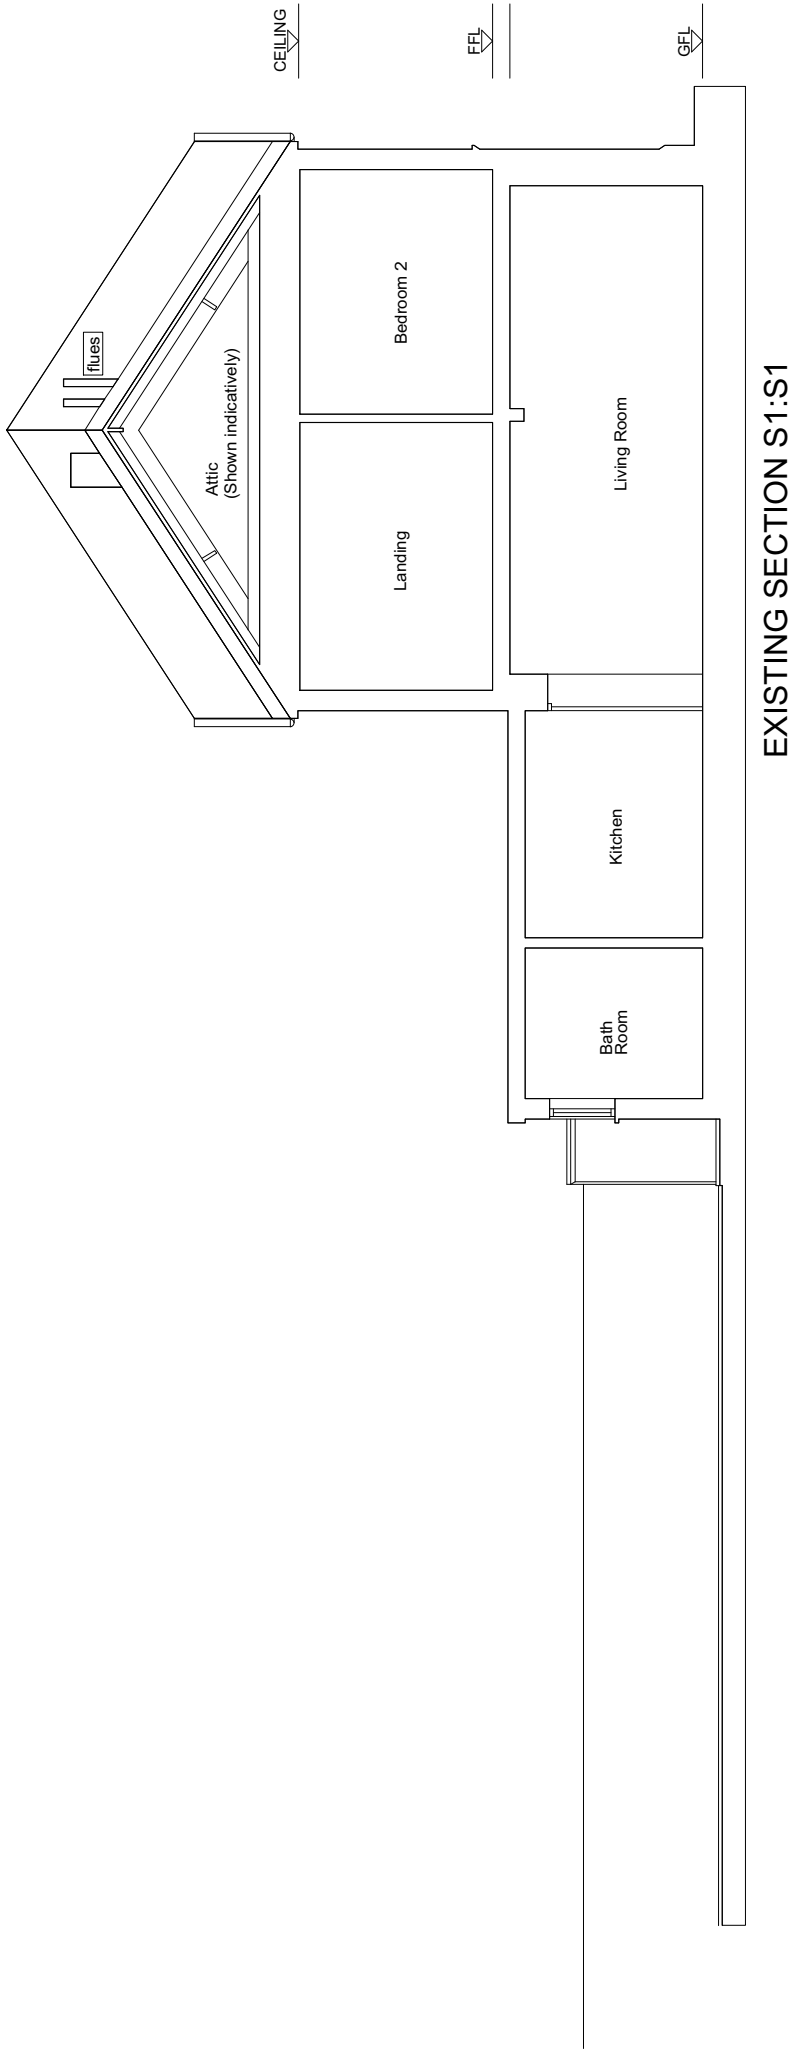


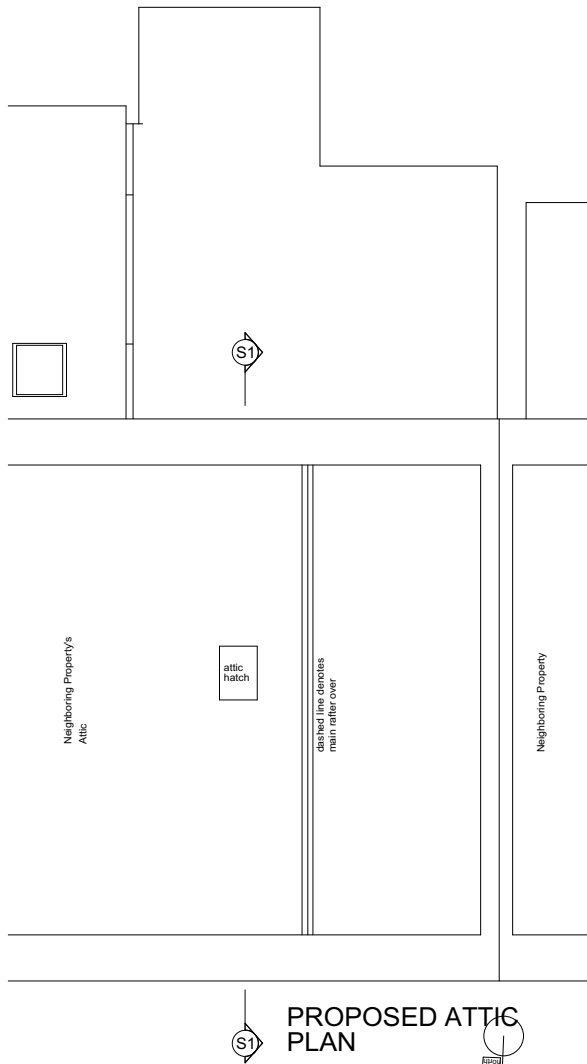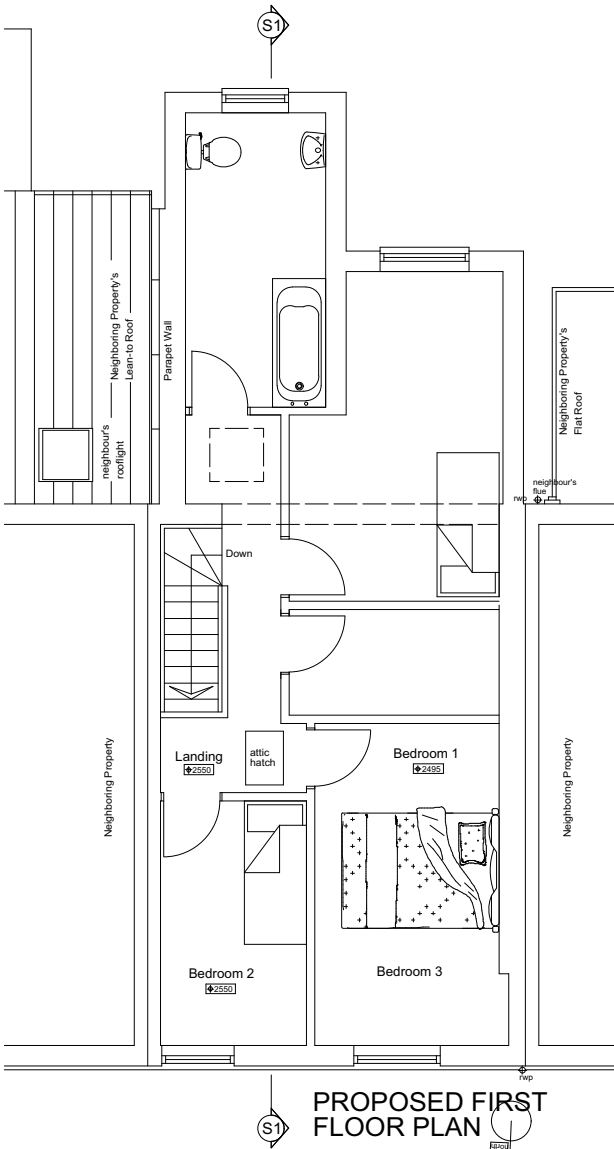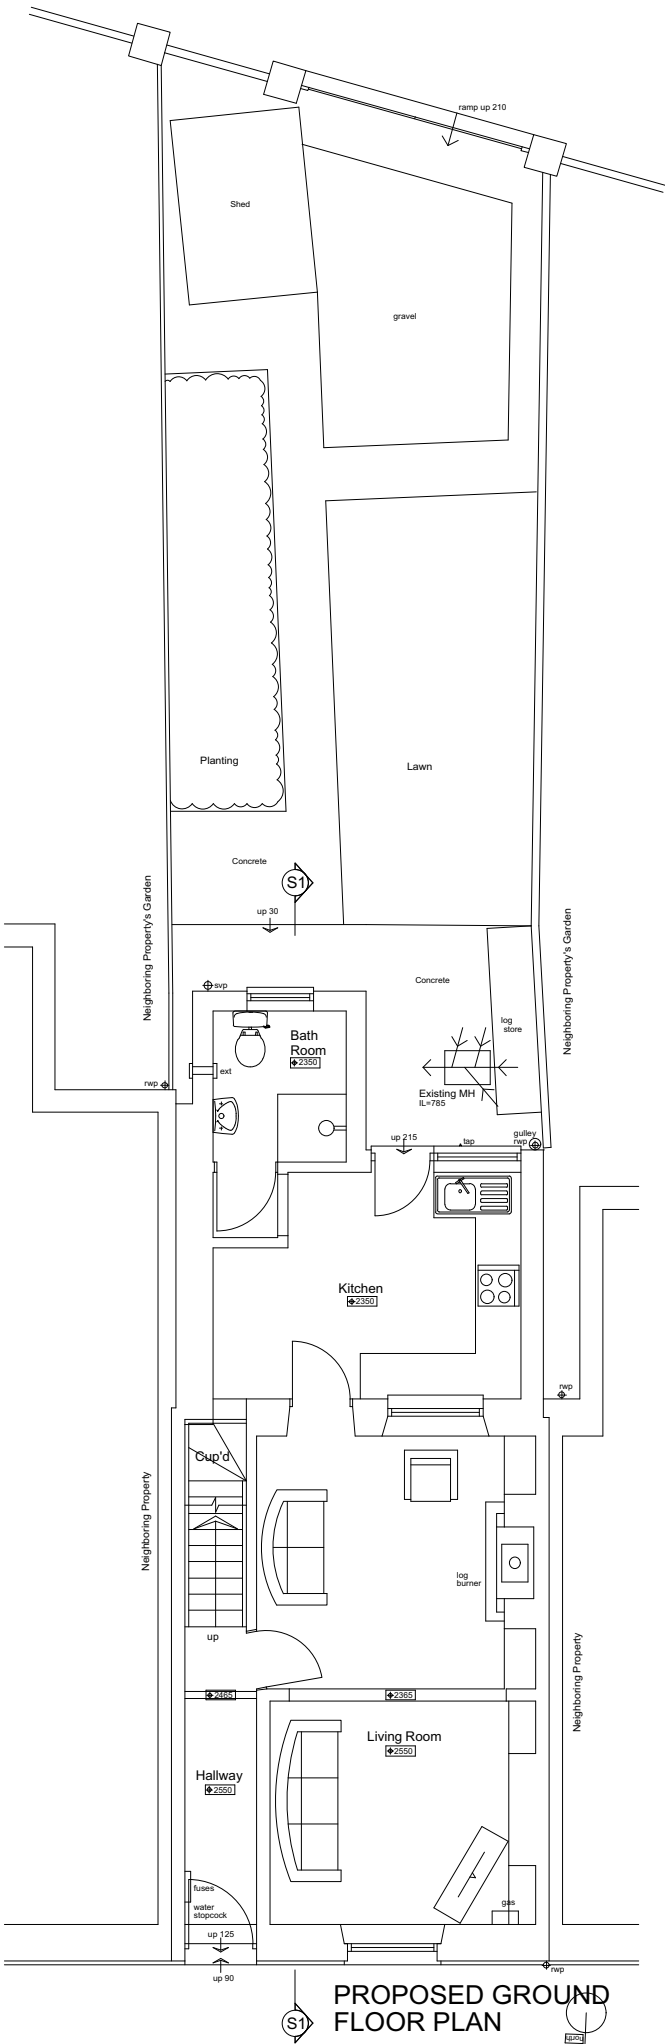

 George and Co.

4 Wingfield Street
Aberfan
Merthyr Tydfil
CF48 4RA



017.001		Rear Extension	
sketch	1:100@A3	NOV 20	CG
1st Floor Woodfired Studios 62 High St Merthyr Tydfil CF37 8DE 07830328652 hello@georgeandco.studio www.georgeandco.studio			
DO NOT SCALE THIS DRAWING		@George and Co.	

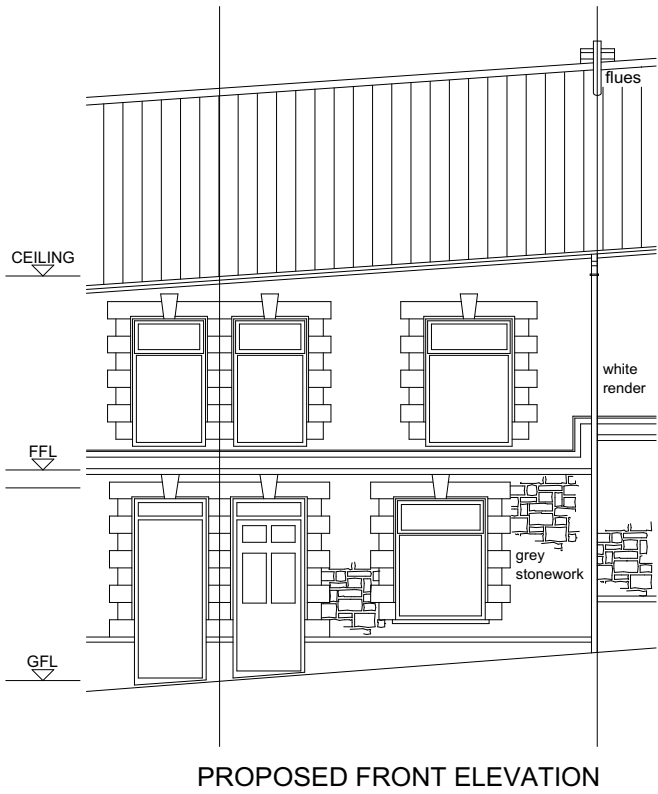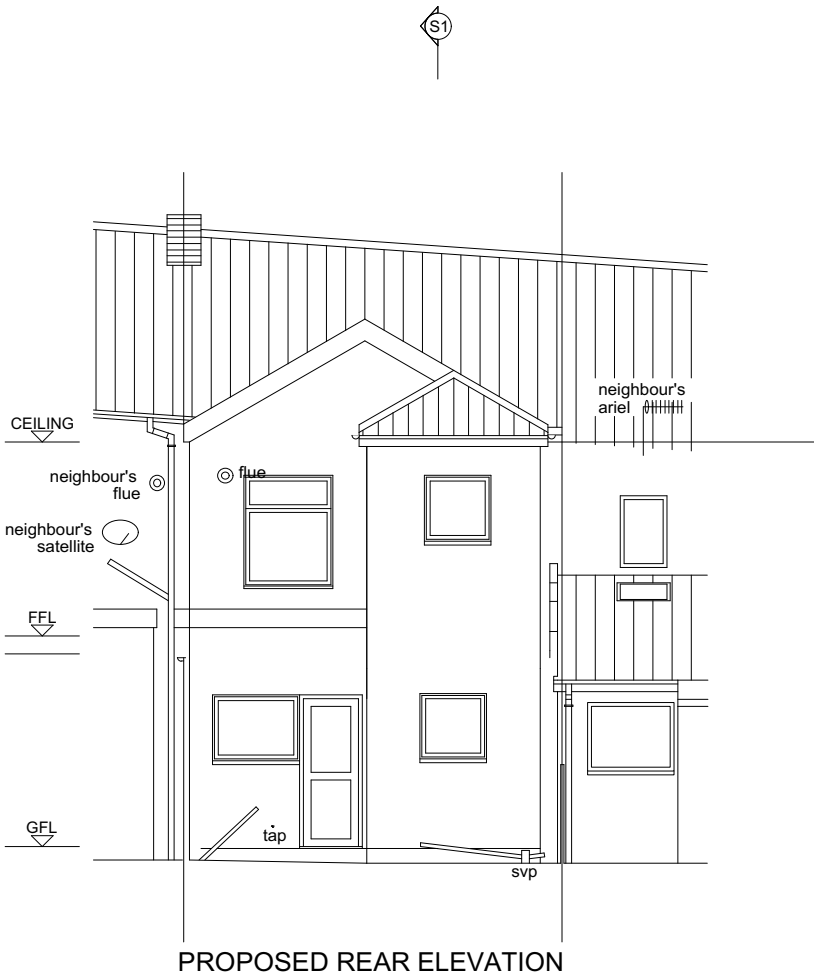

 George and Co.

4 Wingfield Street
Aberfan
Merthyr Tydfil
CF48 4RA


017.001		Rear Extension	
sketch	1:100@A3	NOV 20	CG
1st Floor Woodfired Studios 62 High St Merthyr Tydfil CF37 8DE 07830328652 hello@georgeandco.studio www.georgeandco.studio			
DO NOT SCALE THIS DRAWING		@George and Co.	

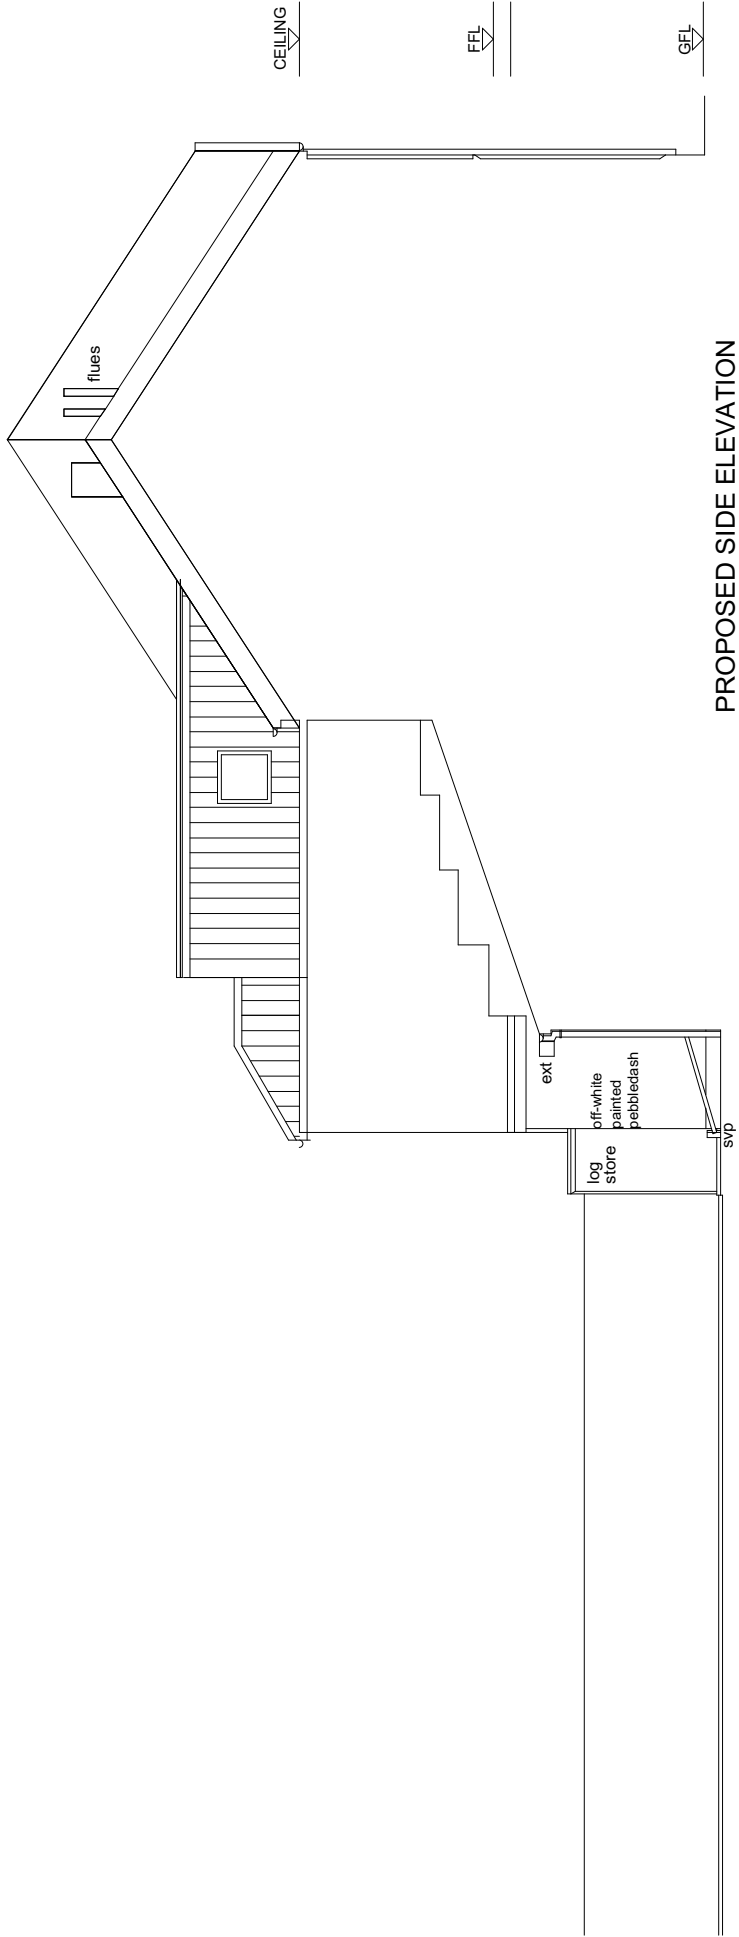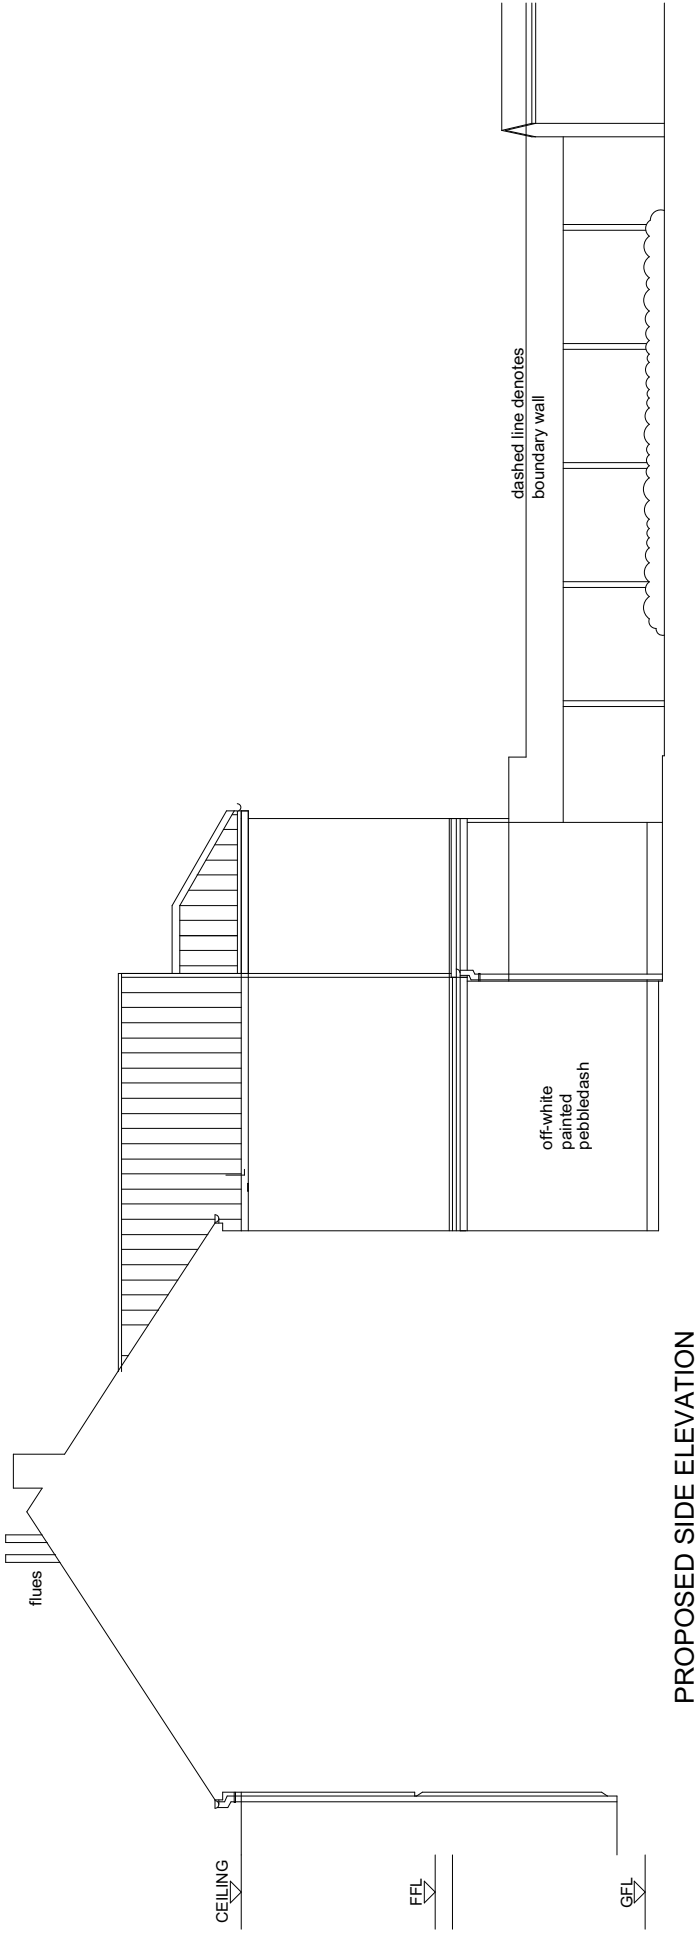

 George and Co.

4 Wingfield Street
Aberfan
Merthyr Tydfil
CF48 4RA

017.001		Rear Extension	
sketch	1:100@A3	NOV 20	CG
1st Floor Woodfired Studios 62 High St Merthyr Tydfil CF37 8DE 07830328652 hello@georgeandco.studio www.georgeandco.studio			
DO NOT SCALE THIS DRAWING		@George and Co.	

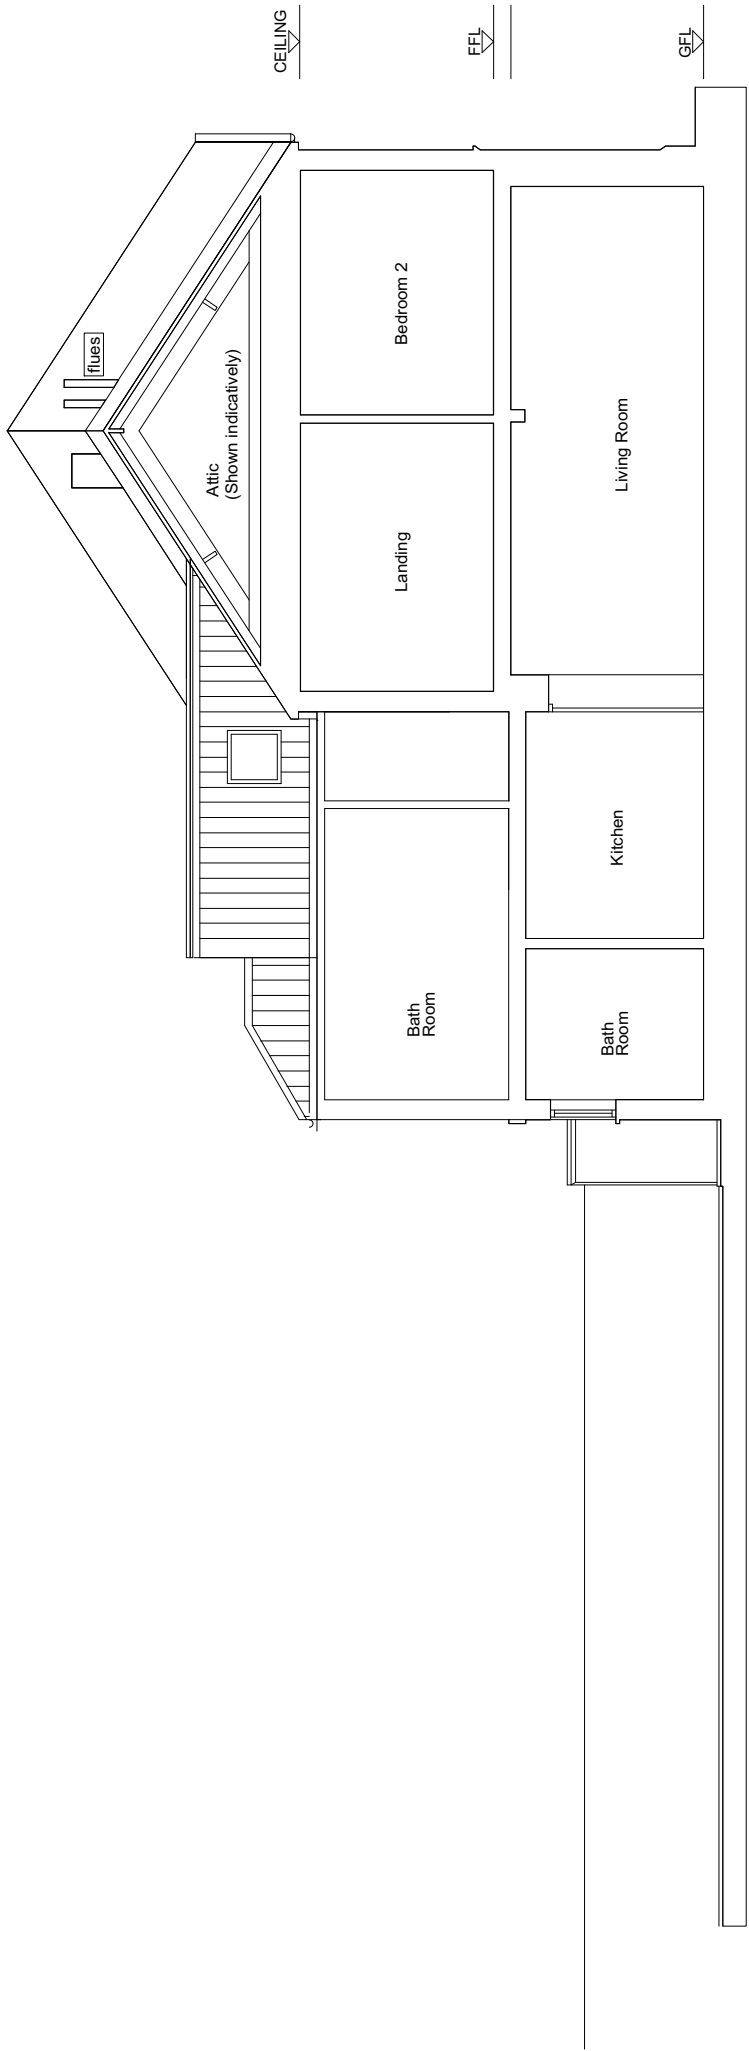



 George and Co.

4 Wingfield Street
Aberfan
Merthyr Tydfil
CF48 4RA

017.001	Rear Extension		
sketch	1:1250@A3	NOV 20	CG
1st Floor Woodfired Studios 62 High St Merthyr Tydfil CF37 8DE 07830328652 hello@georgeandco.studio www.georgeandco.studio			
DO NOT SCALE THIS DRAWING			©George and Co.

Aberfan