


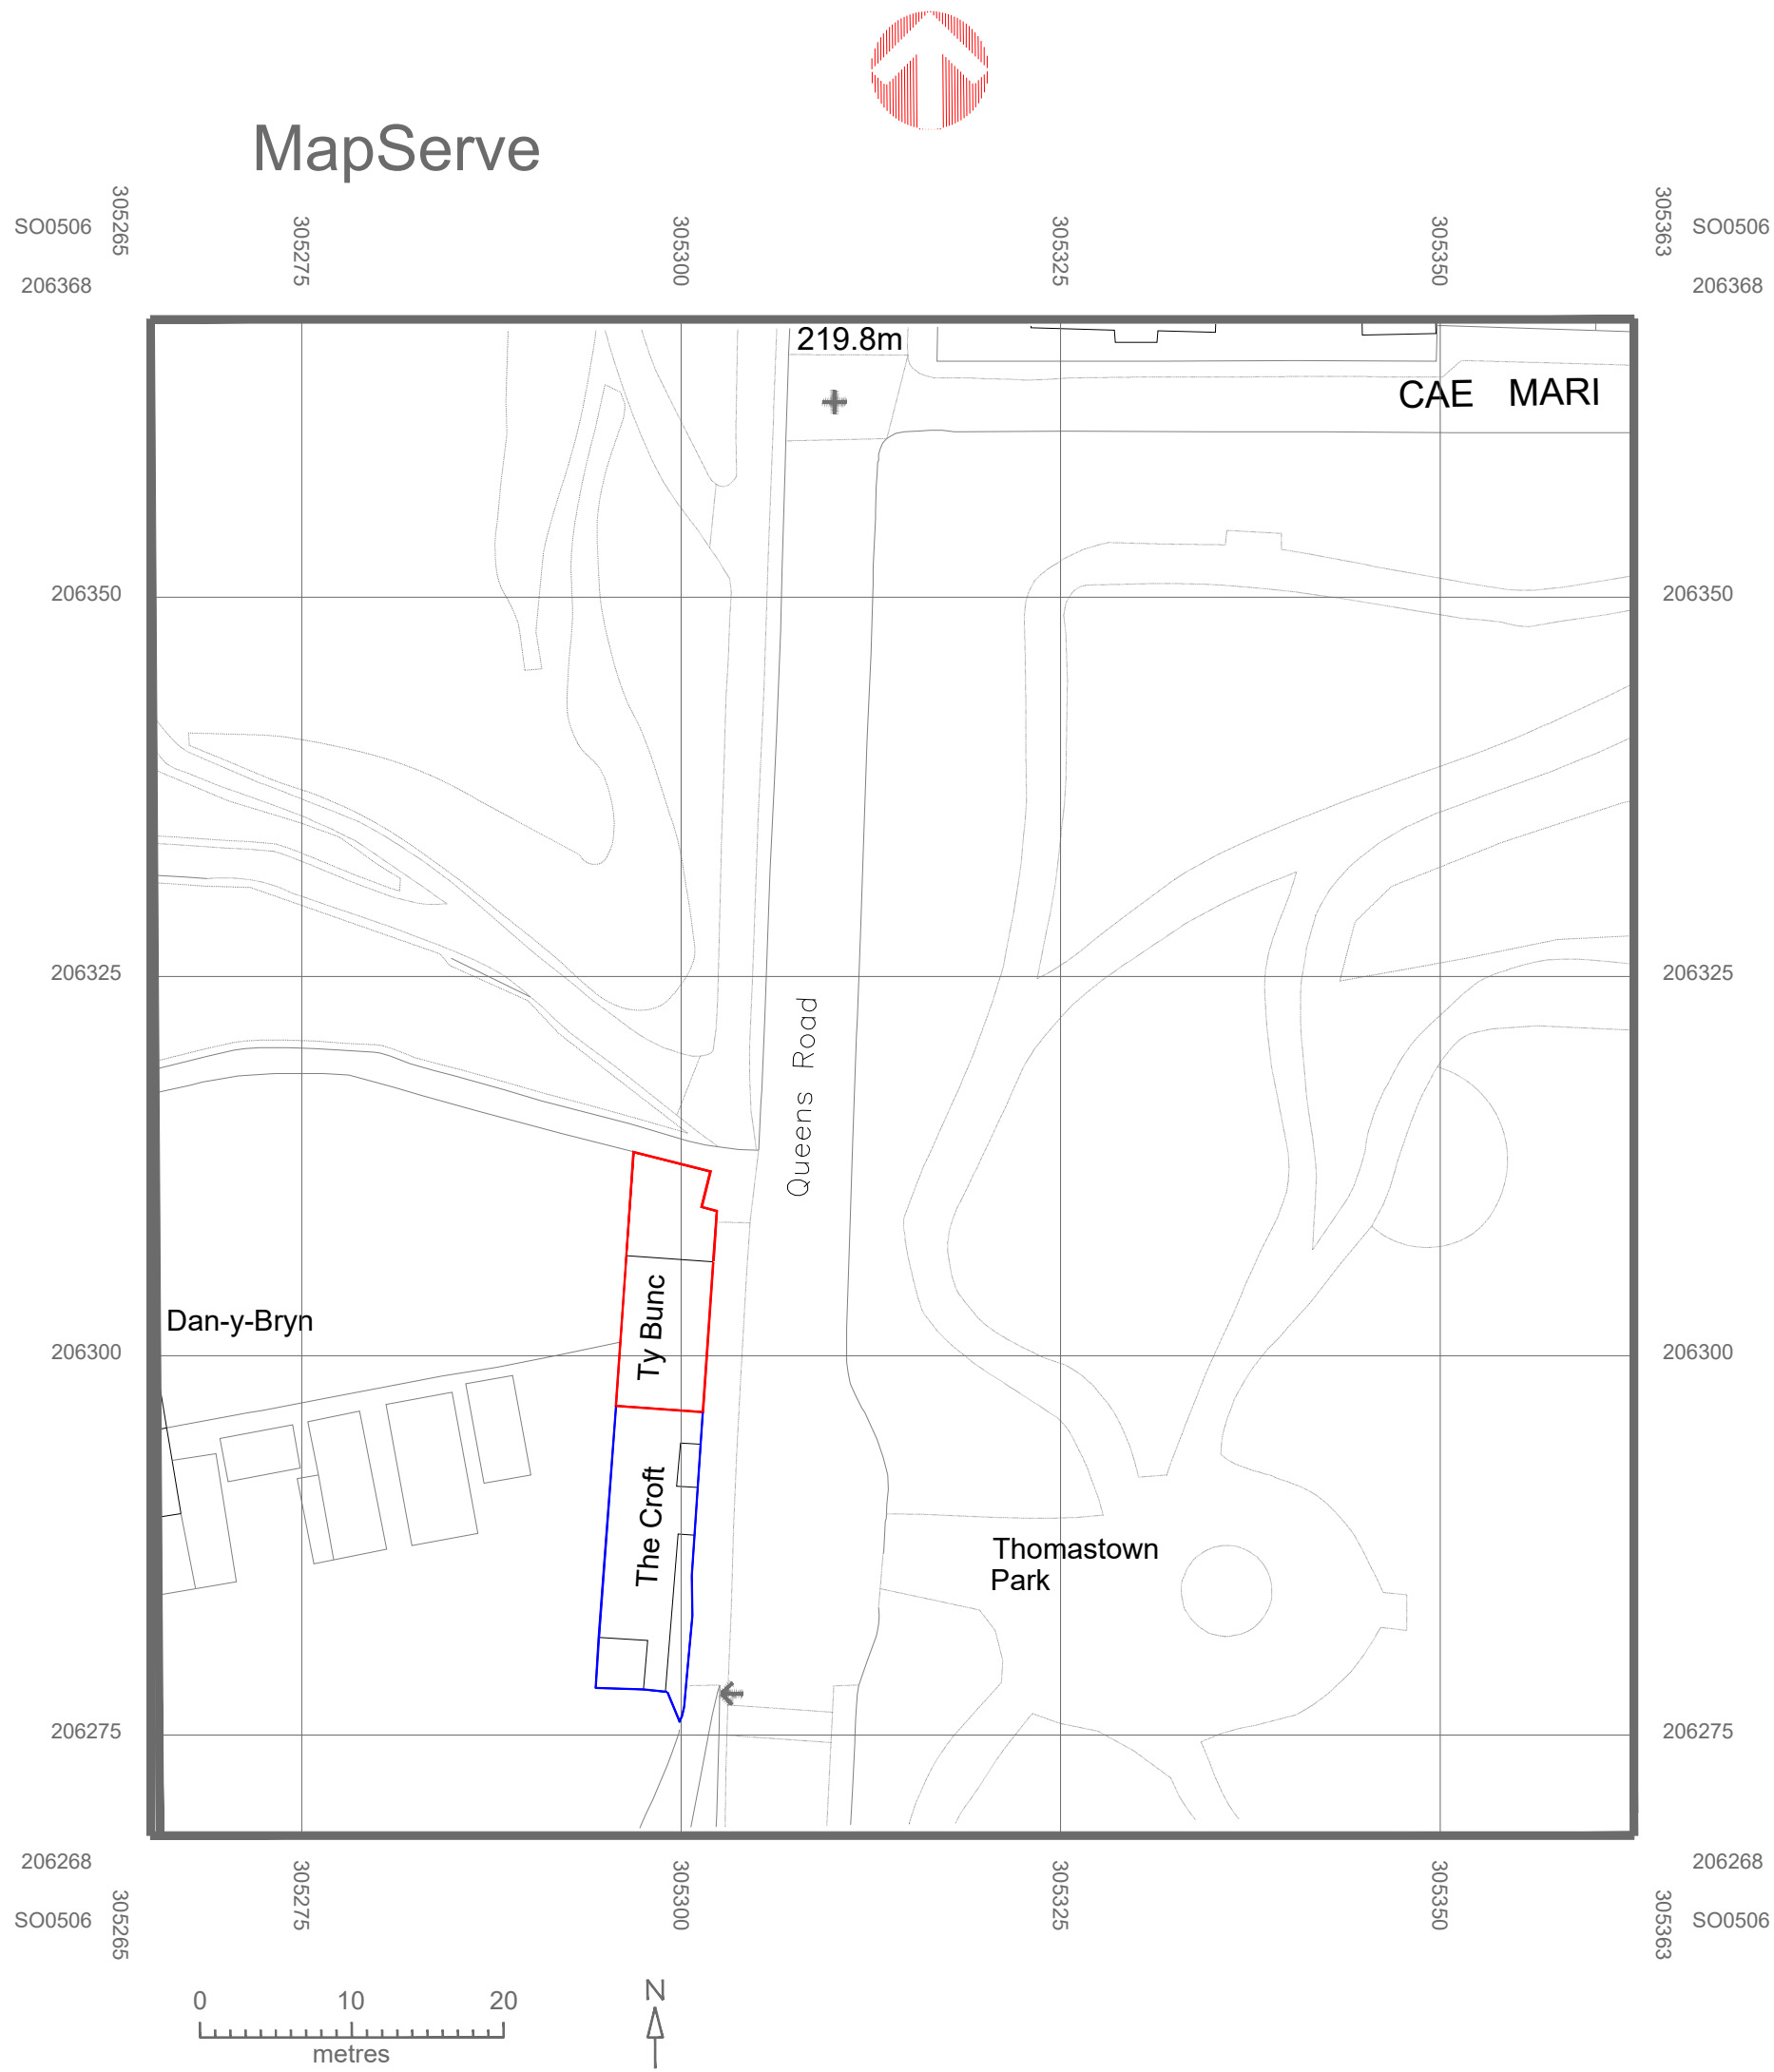

© Crown copyright 2023 Ordnance Survey 100053143

Location Plan
1:500

Finishes	
Windows/Doors:	Grey uPVC

		
Issued Only for Purpose Indicated		
Drawing Status: FOR PLANNING/B CON PURPOSES ONLY		
Address		Ty Bunc Thomastown Merthyr Tydfil CF47 0HE
Project		
Proposed Change of Use from Cafe and Takeaway to One Bedroom Flat		
Drawn by	Date	Scale
PT	MAY 26	1:500
Title		Paper
		A2
		Drwg No
Location Plan		TY BUNC FP 05.26 02