


George and Co.

38 Aberfan Road
Aberfan
Merthyr Tydfil
CF48 4QL

974.03	ELEVATIONS		
planning	1:50@A1	SEPT 23	CG
1st Floor Verified Studies 62 High St Merthyr Tydfil CF47 8DE 07830358653 hello@georgeandco.studio www.georgeandco.studio			
DO NOT SCALE THIS DRAWING			©George and Co.

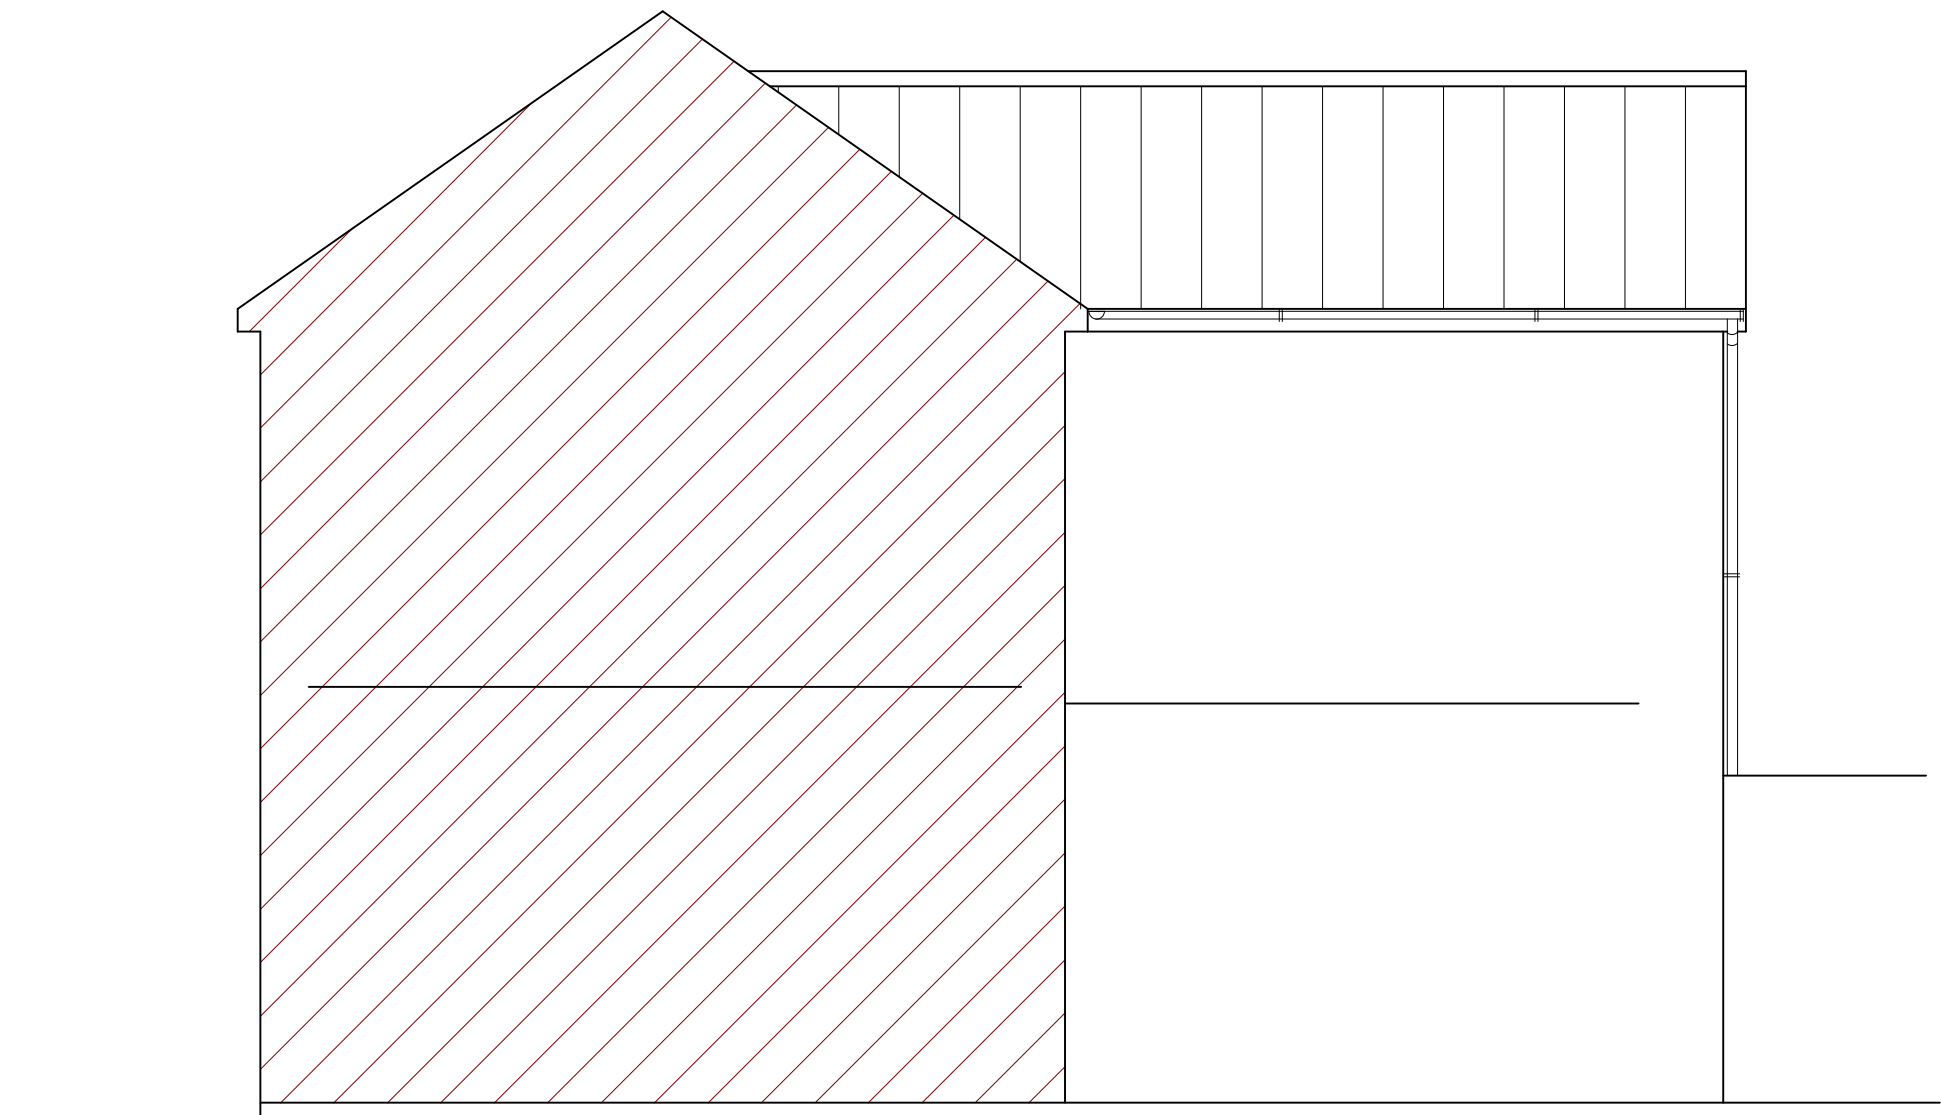

EXISTING SIDE ELEVATION (viewed from No.39)



EXISTING SIDE ELEVATION