




PROPOSED FRONT ELEVATION

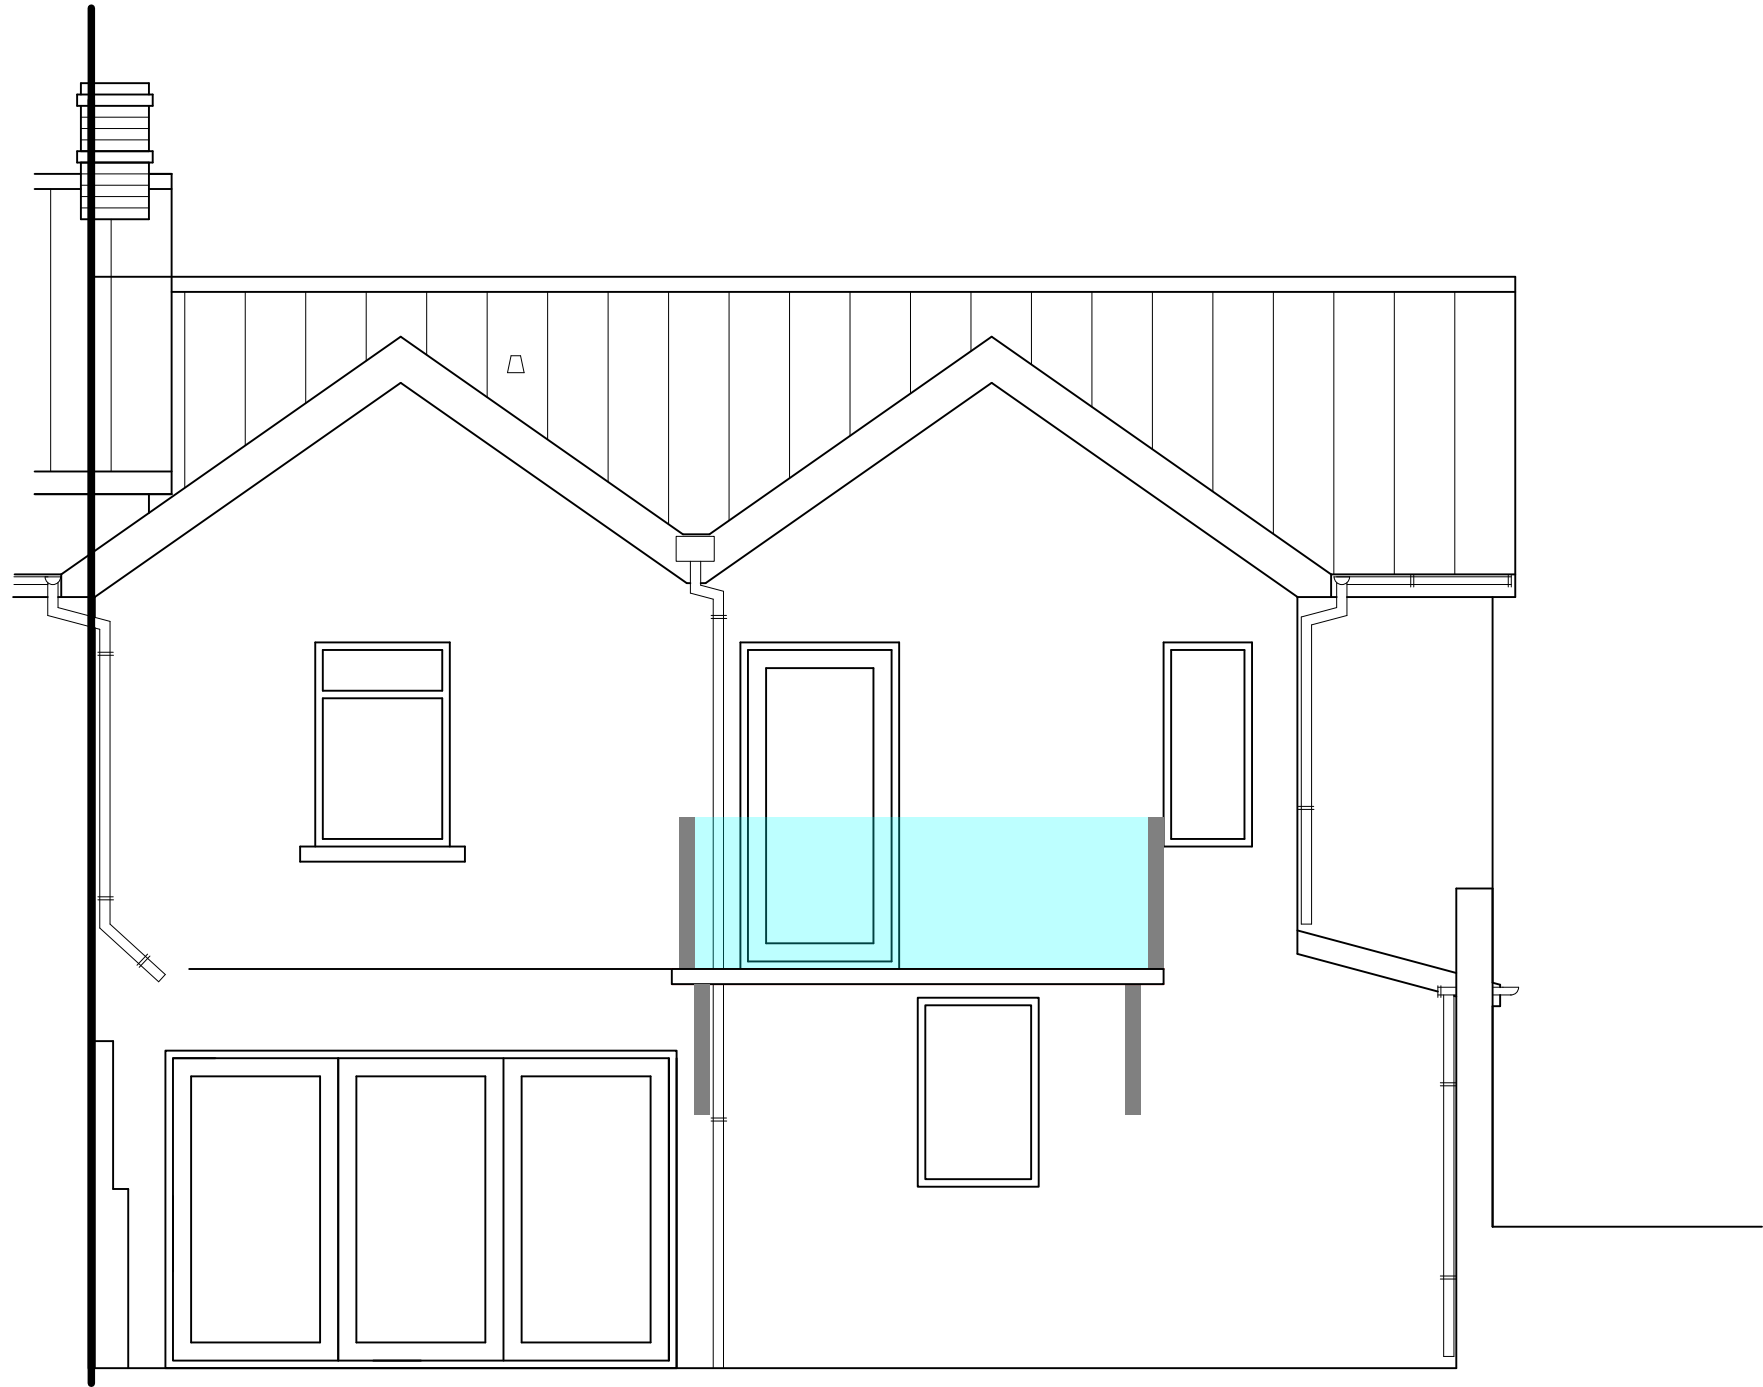

PROPOSED REAR ELEVATION