
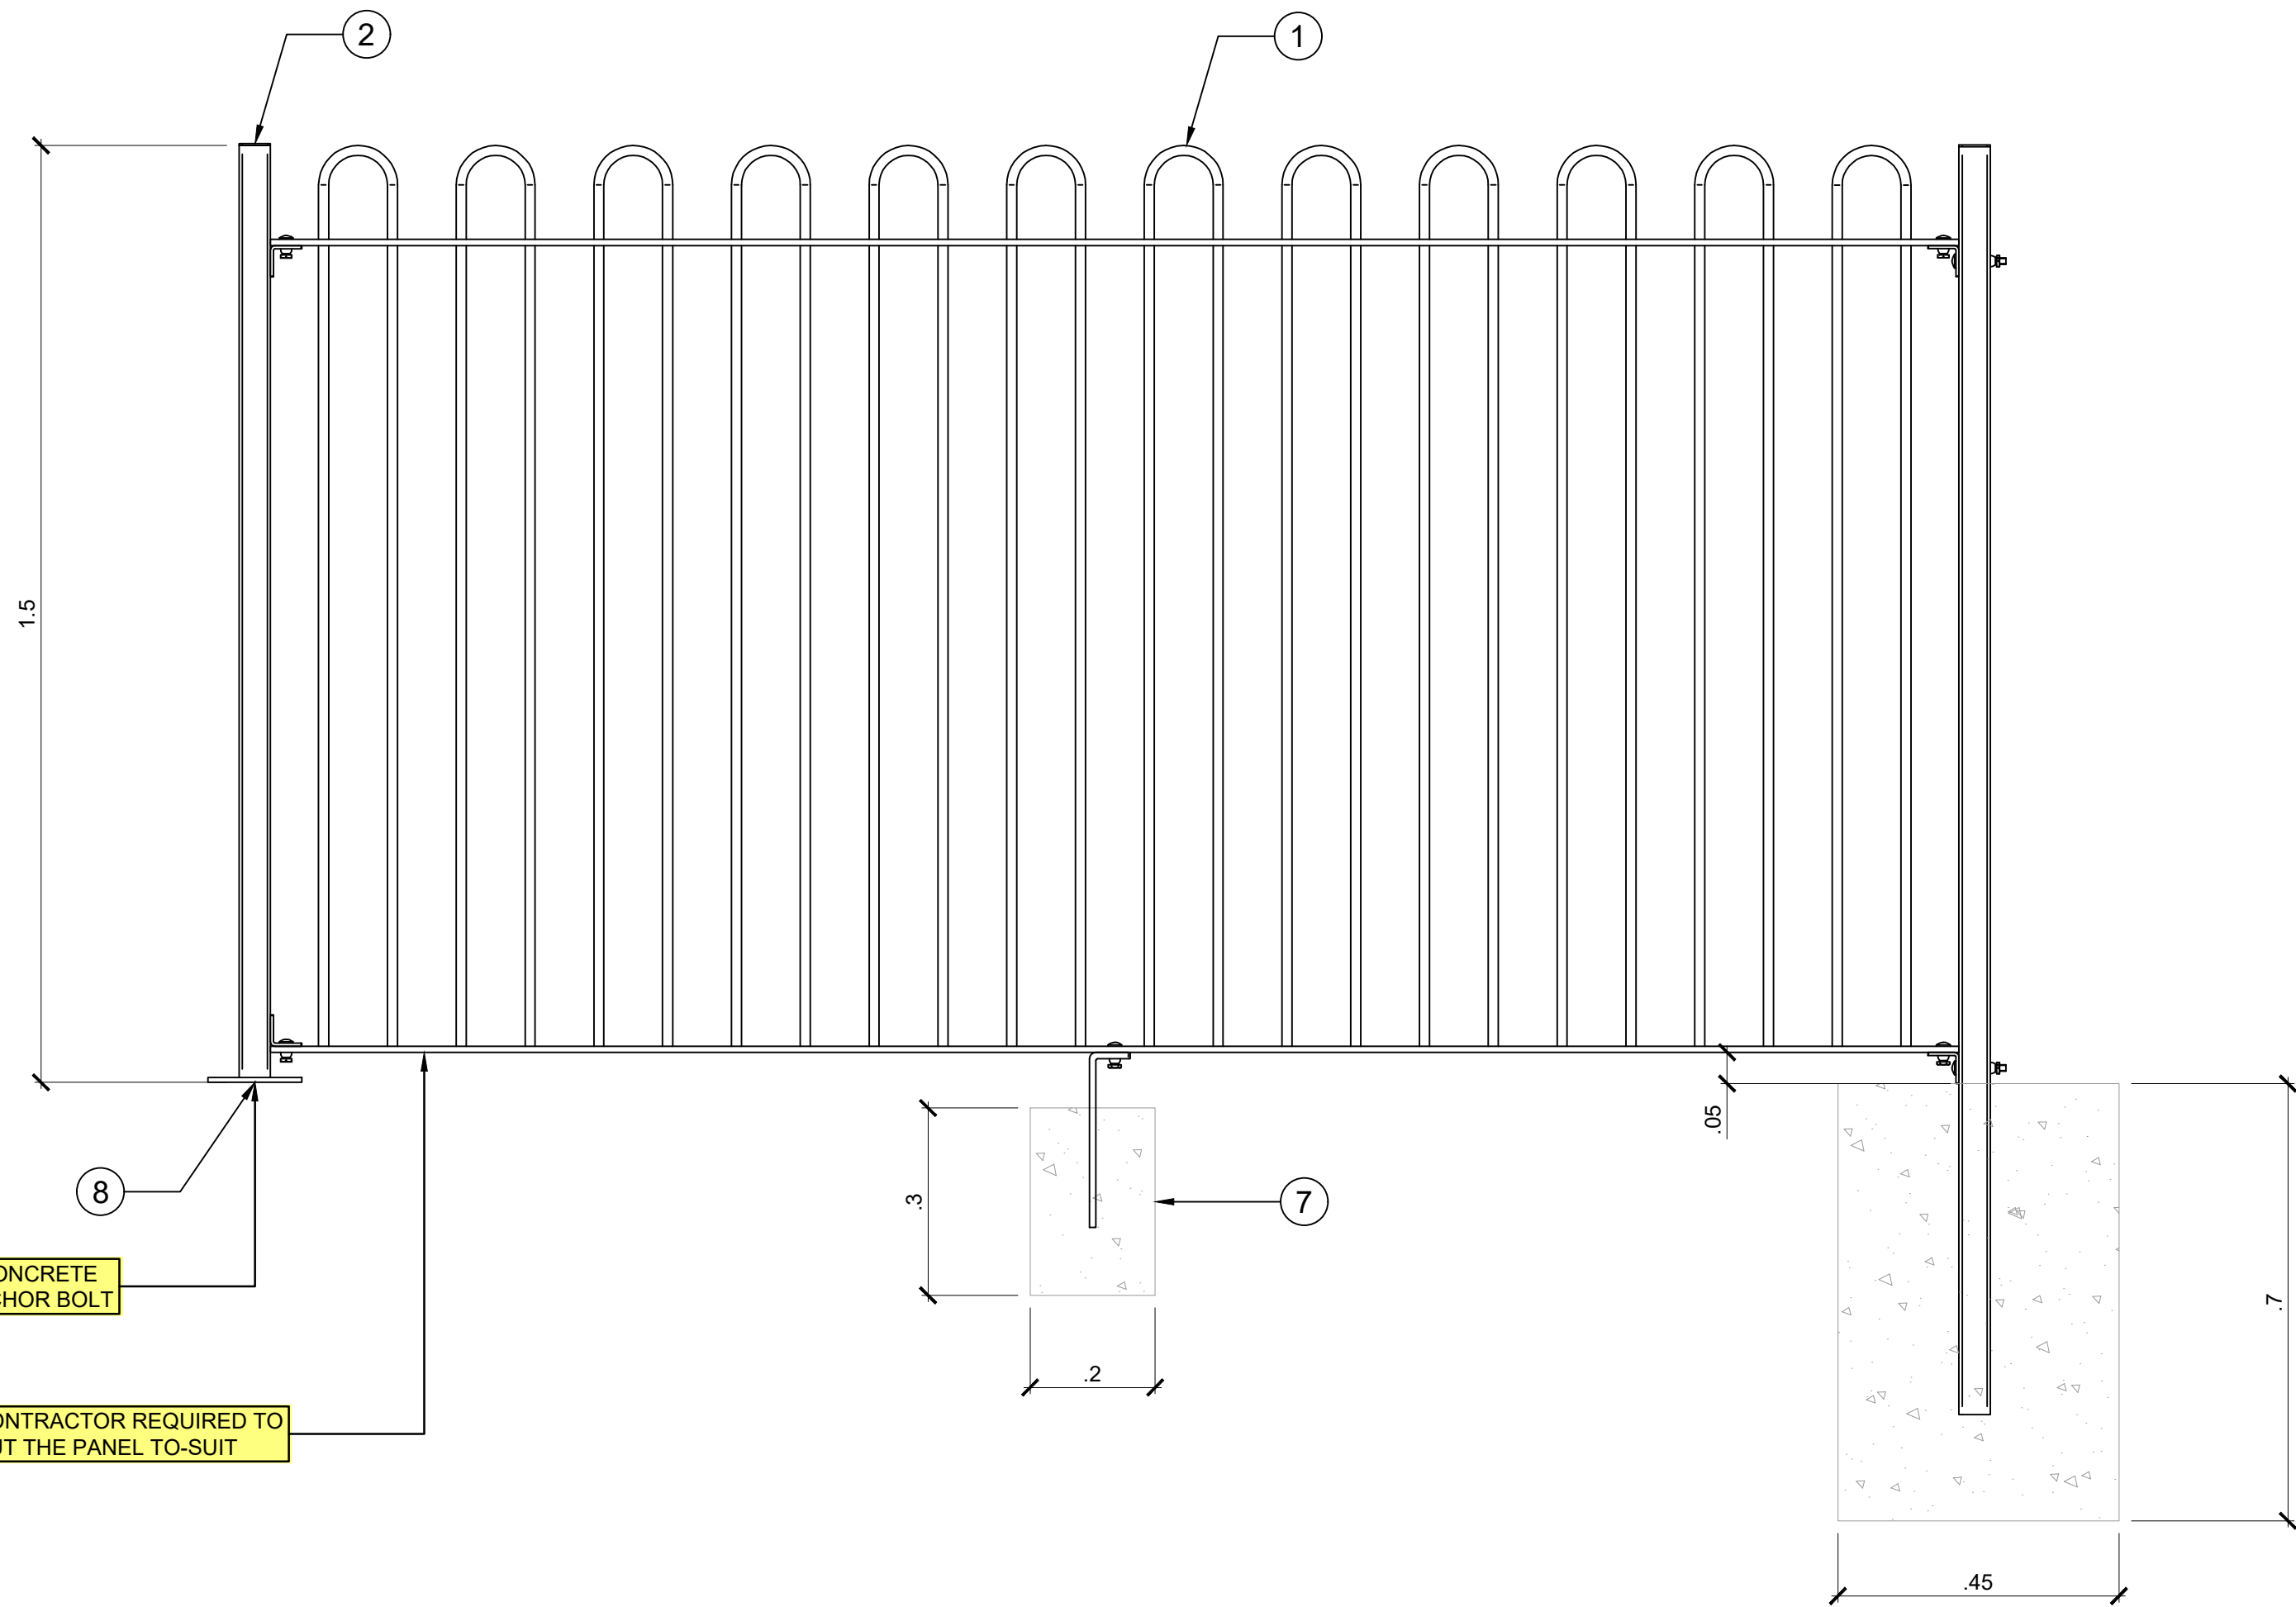


C:\USERS\SJA\ASHLEY\ONEDRIVE - BURROUGHS\DOCUMENTS\11\MY FOLDERS\41\MY WORKS\1385-00 FURNACE ROW - FENCE AMENDMENT\11 REVISED DESIGN\DWG 2.01 PRODUCTION FORM\01 DRAWINGS\02 CIVILS

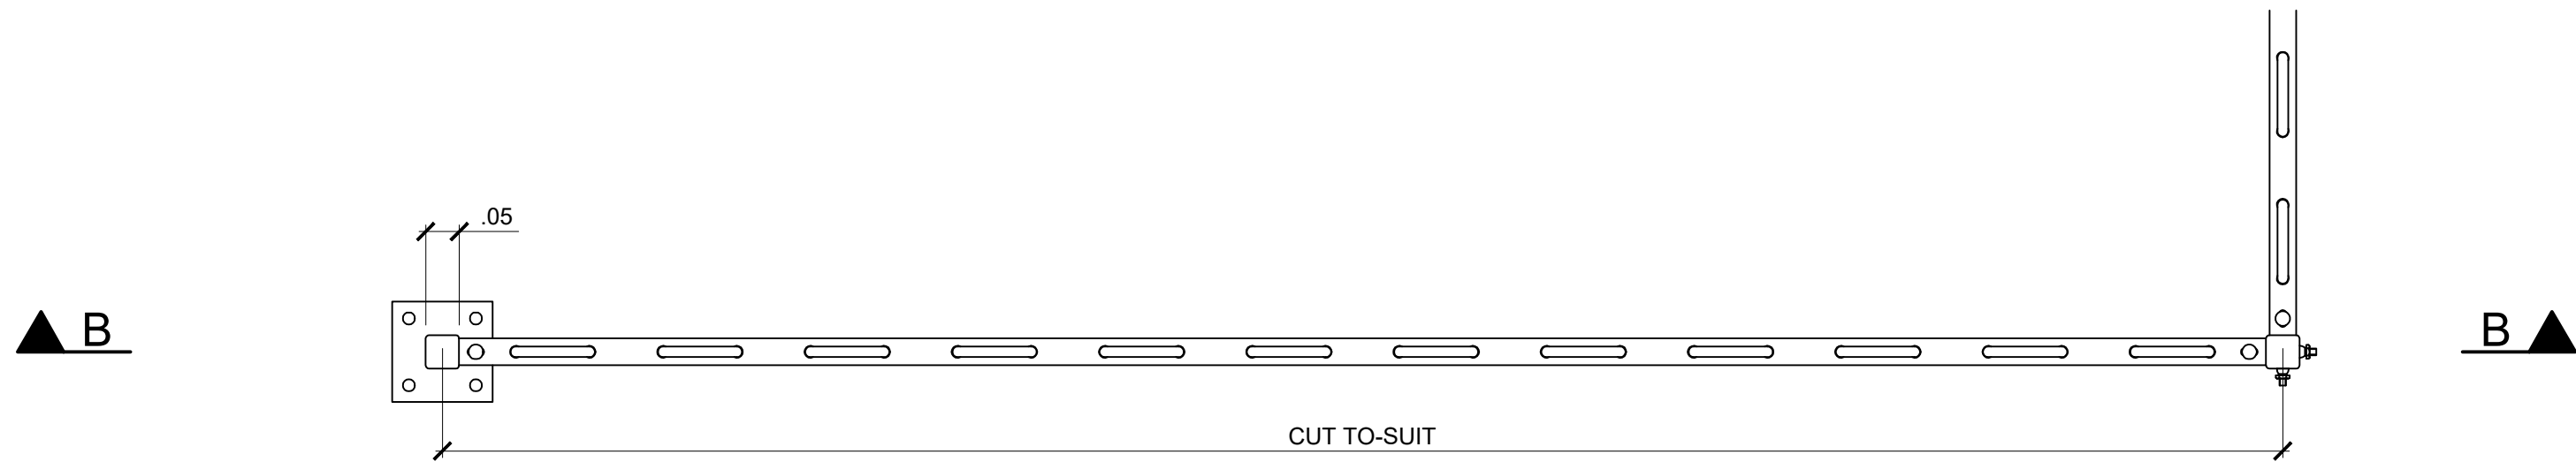


POST IS TO BE FIXED INTO THE CONCRETE
USING M16 x 125mm GROUND ANCHOR BOLT

CONTRACTOR REQUIRED TO
CUT THE PANEL TO-SUIT

SECTION B-B

ASSEMBLY OF FENCING (BOLT-DOWN)

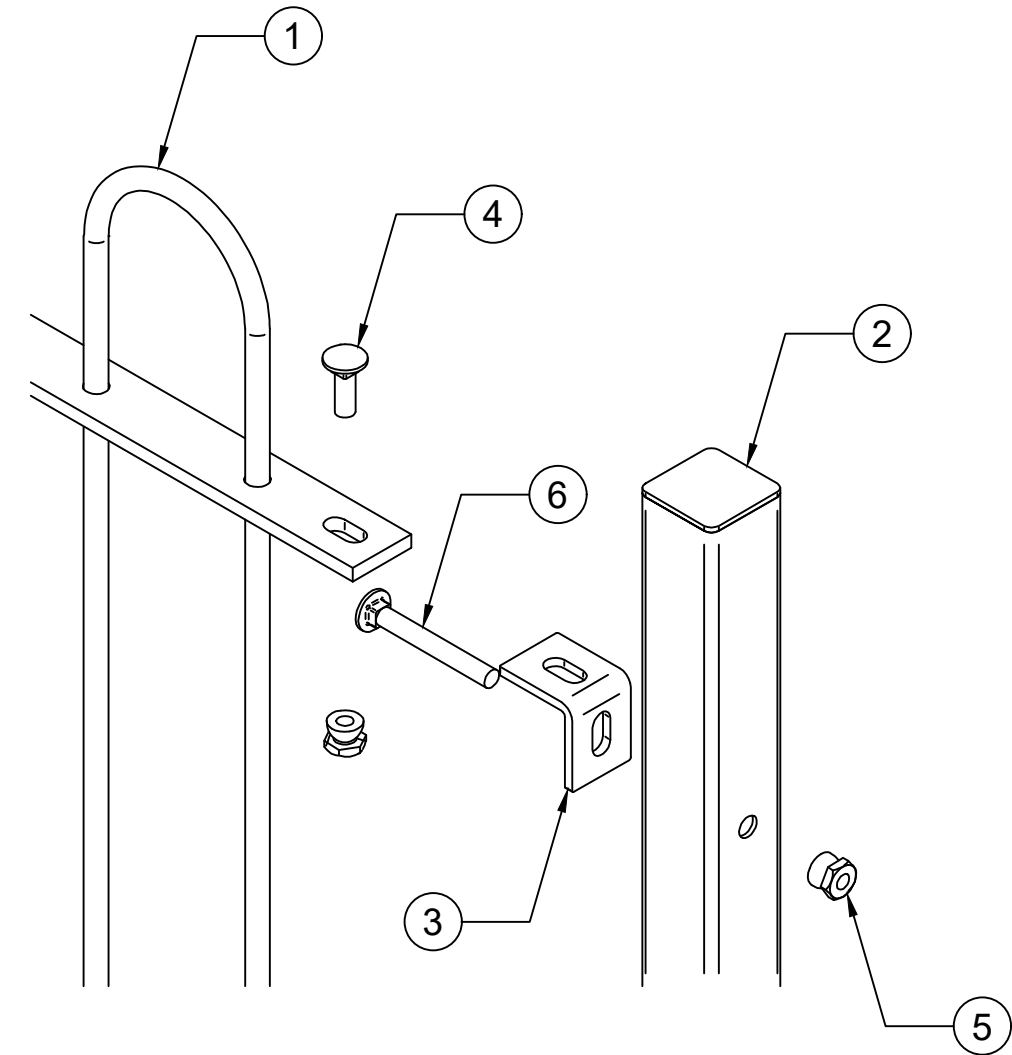

NOT TO SCALE

SCHEDULE OF PARTS

REF:	QTY:	DESCRIPTION:
1	1	1.5m HIGH X 2.75m WIDE BOW TOP FENCE PANEL (CUT-TO-SUIT)
2	1	1.5m HIGH BOLT DOWN RAILING POST
3	4	RAILING ANGLE CLEAT
4	5	M10 X 30mm CUP HEAD BOLTS
5	7	M10 CONE SHEAR NUT FOR RAILING
6	4	M10 X 80mm CUP HEAD BOLTS
7	1	RAILING SUPPORT FOR LEG PANEL
8	4	M16 x 125mm GROUND ANCHOR BOLT

AT-C2 FOR CONSTRUCTION - REVISED FENCE	16/02/26	SA	KC
A1-C1 FOR CONSTRUCTION	25/09/23	SA	NW
REV:	DESCRIPTION	DATE	DRW: CHK

Burroughs
Burroughs, 4 Radnor Court, 256 Cowbridge Rd East, Cardiff, CF5
1GZ
Tel: 029 2061 7484 | www.burroughs.co.uk

Cynghrair Rhwydwaith Dŵr
Water Network Alliance

Project Name:
50730-00
FURNACE ROW
FENCE INSTALLATION

Drawing Title:
FENCING DETAIL 02

Status: A1 Status Description: FOR CONSTRUCTION

Checked: K.CRITCHLEY Approved: K.CRITCHLEY Date: 16/02/26

Scale: 1:10 @ A1 Designer: S.ASHLEY Rev.: C2.0

Drawing Number:
B50730-121316-13-BG-DR-CA-C11051

