



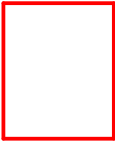

West Elevation

KEY:
 Location of development

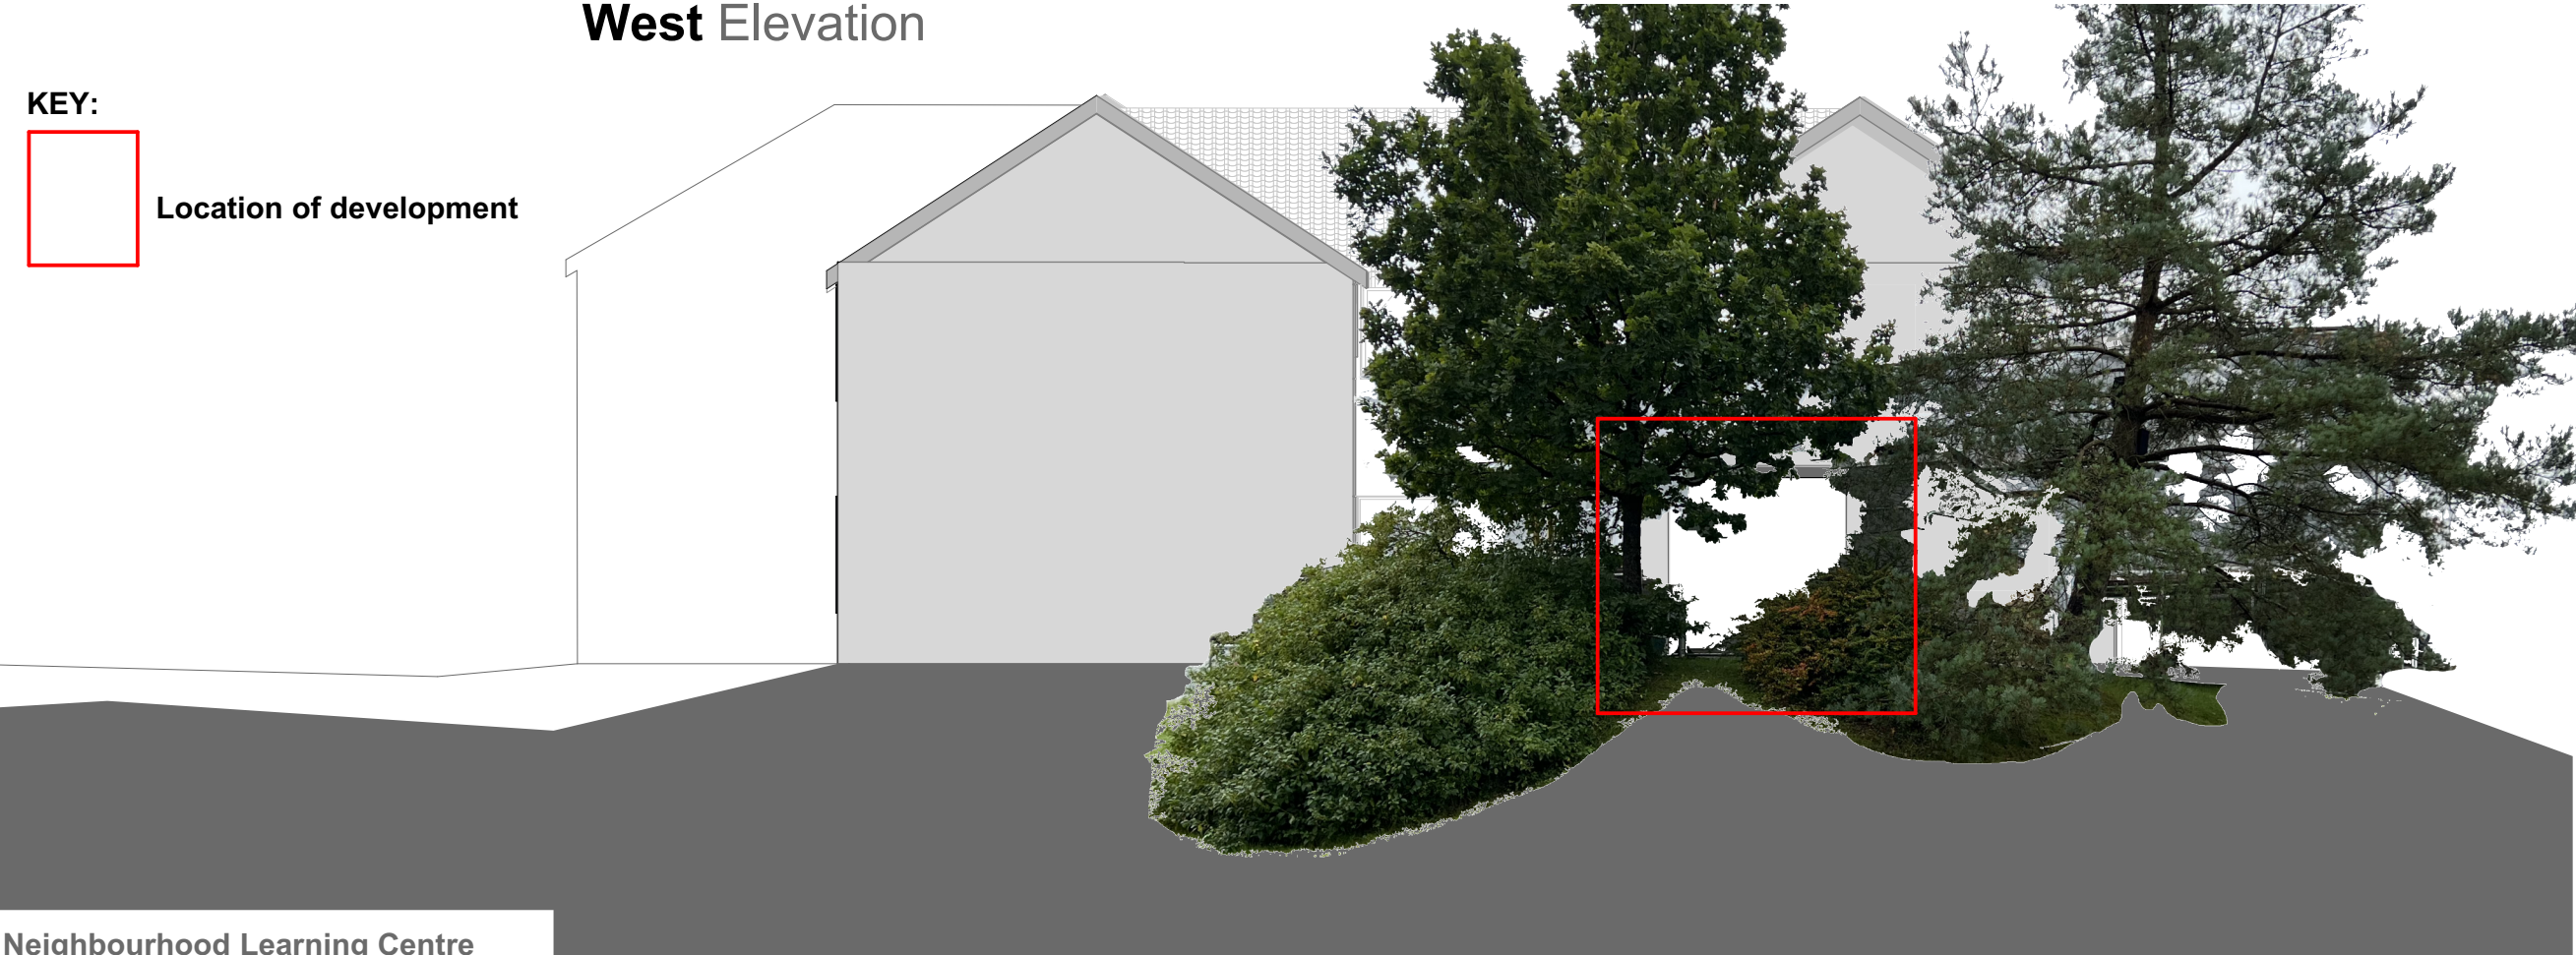

Neighbourhood Learning Centre
Merthyr Tydfil County Borough Council
Buildig Context Relationship
Blaenau Gwent County Borough Council
Community Services | Architects

North Elevation

