


Responsibility is not accepted for errors made by others in scaling from this drawing. All construction information should be taken from figured dimensions only.



A3 Original Sheet Size

NOTES:
Read in conjunction with Vale Consultancy Structural Survey & BeEcology Ecological Report

- FINISHES KEY:**
- A : BROWN CONCRETE ROOF & RIDGE TILES
 - B : GREEN PAINTED TIMBER WINDOW & DOOR UNITS
 - C : TIMBER FASCIA WITH UPVC RAINWATER GOODS
 - D : STONework EXTERNAL WALL
 - E : WHITE PAINTED STONework EXTERNAL WALL
 - F : WHITE SMOOTH FACED RENDERED EXTERNAL WALL
 - G : SMOOTH FACED RENDERED EXTERNAL WALL
 - H : SLATE GREY ROOF & RIDGE TILES

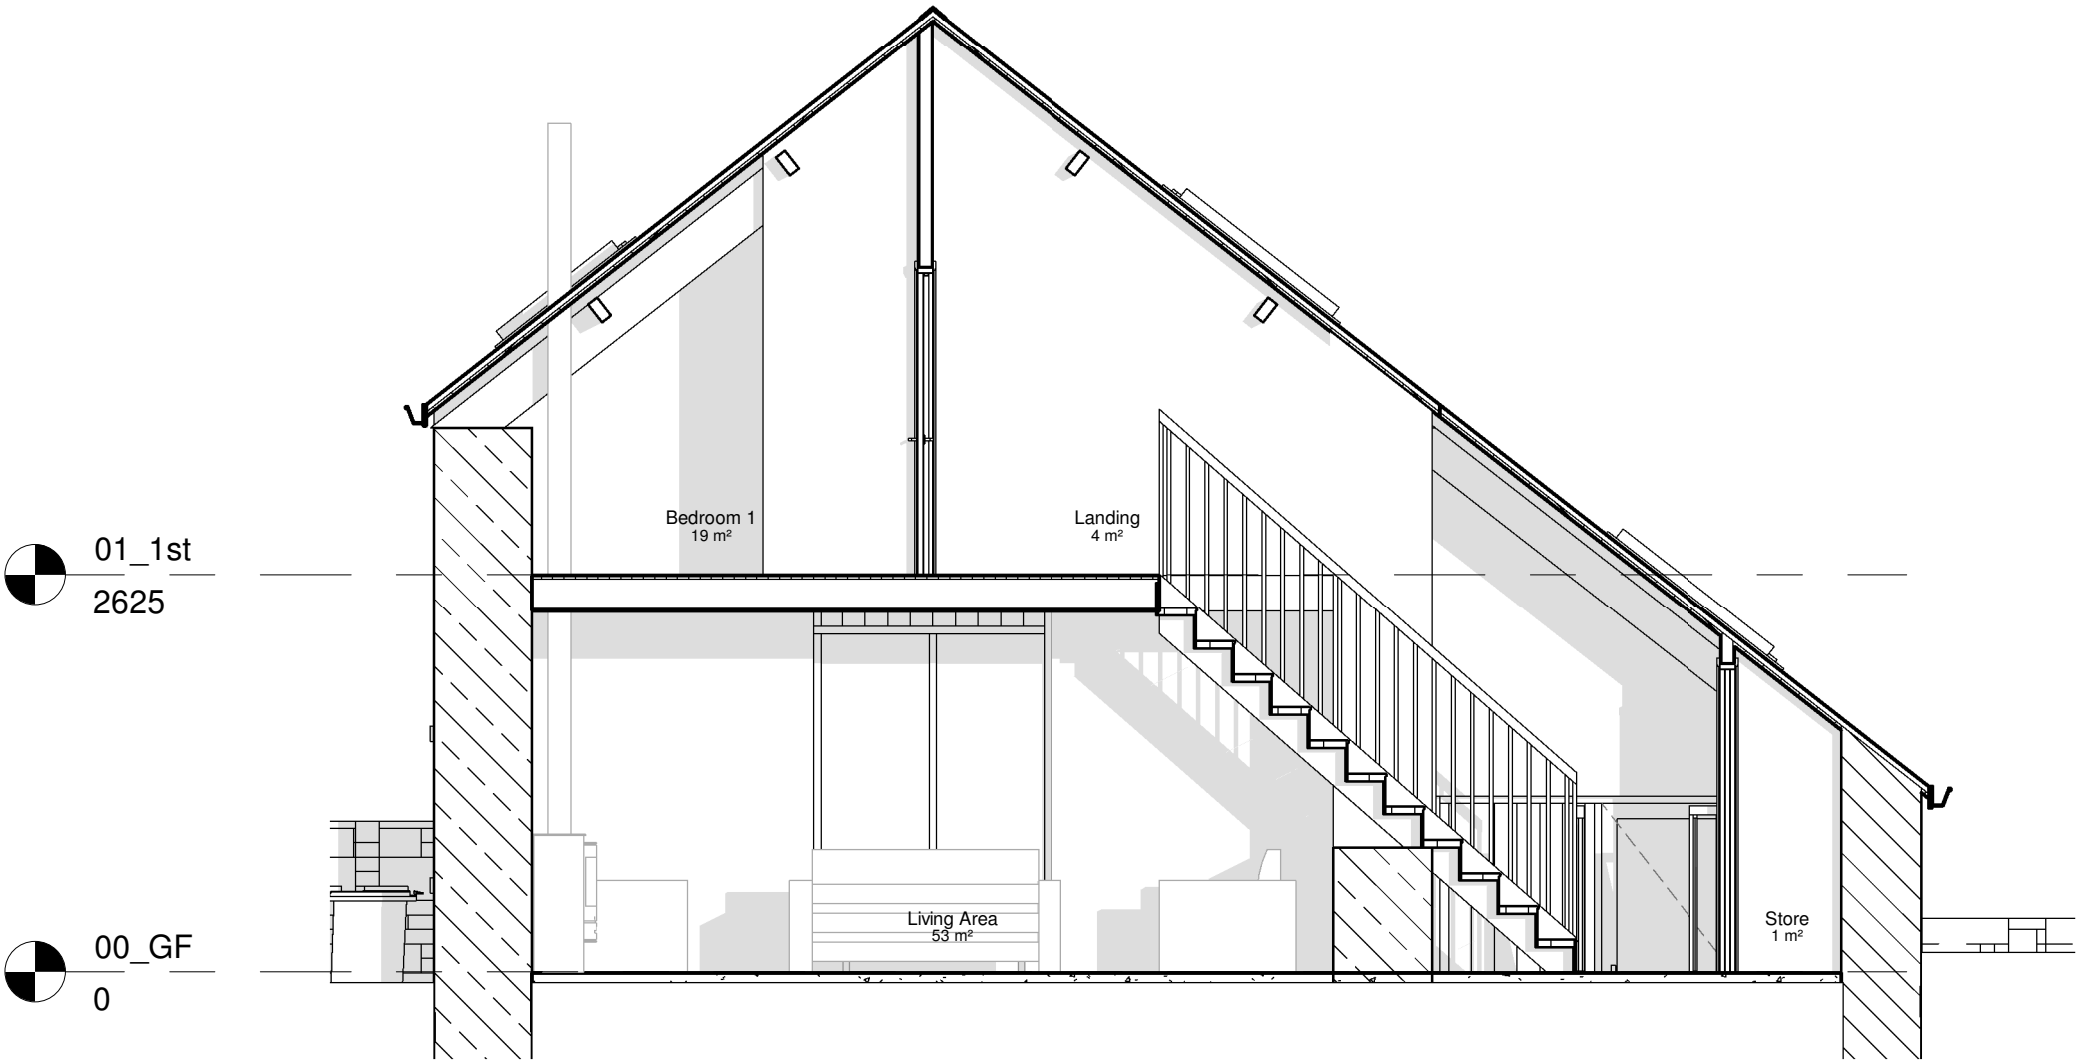

Section B - B
1 : 50

Planning Issue

26/05/22	A	PL	MM	Fenestration revised
date	rev	name	chk	note



Architectural Design - Feasibility - Planning - Building Control - Construction Details - Sustainable Design

Systems House 89 Heol Don Cardiff CF14 2AT
T 02920316857 M 07785582007 info@dlparchitecture.co.uk

PROJECT
Proposed barn conversion to form a residential dwelling

Tyla-Glas Farm, Bedlinog, Treharris, CF46 6SN

DRAWING TITLE
Section 2 of 2 as Proposed

SCALE	DATE	DRAWN BY	CHECKED BY
As indicated	23/03/22	PL	MM
DRAWING NUMBER		REVISION	
P724 L_213		A	