



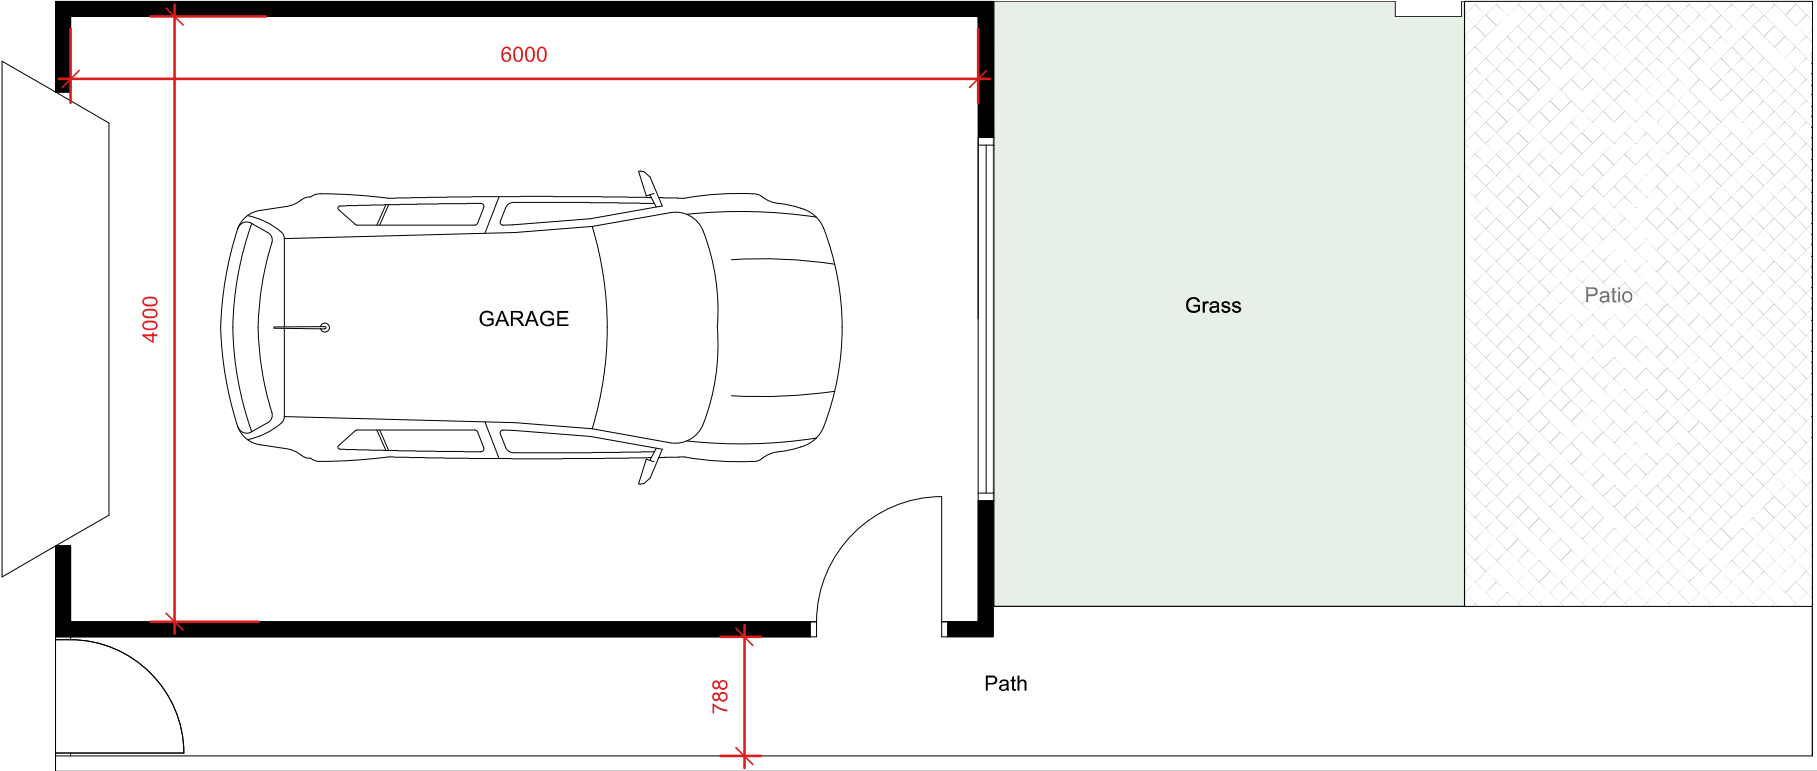

PROPOSED GARAGE GROUND FLOOR PLAN

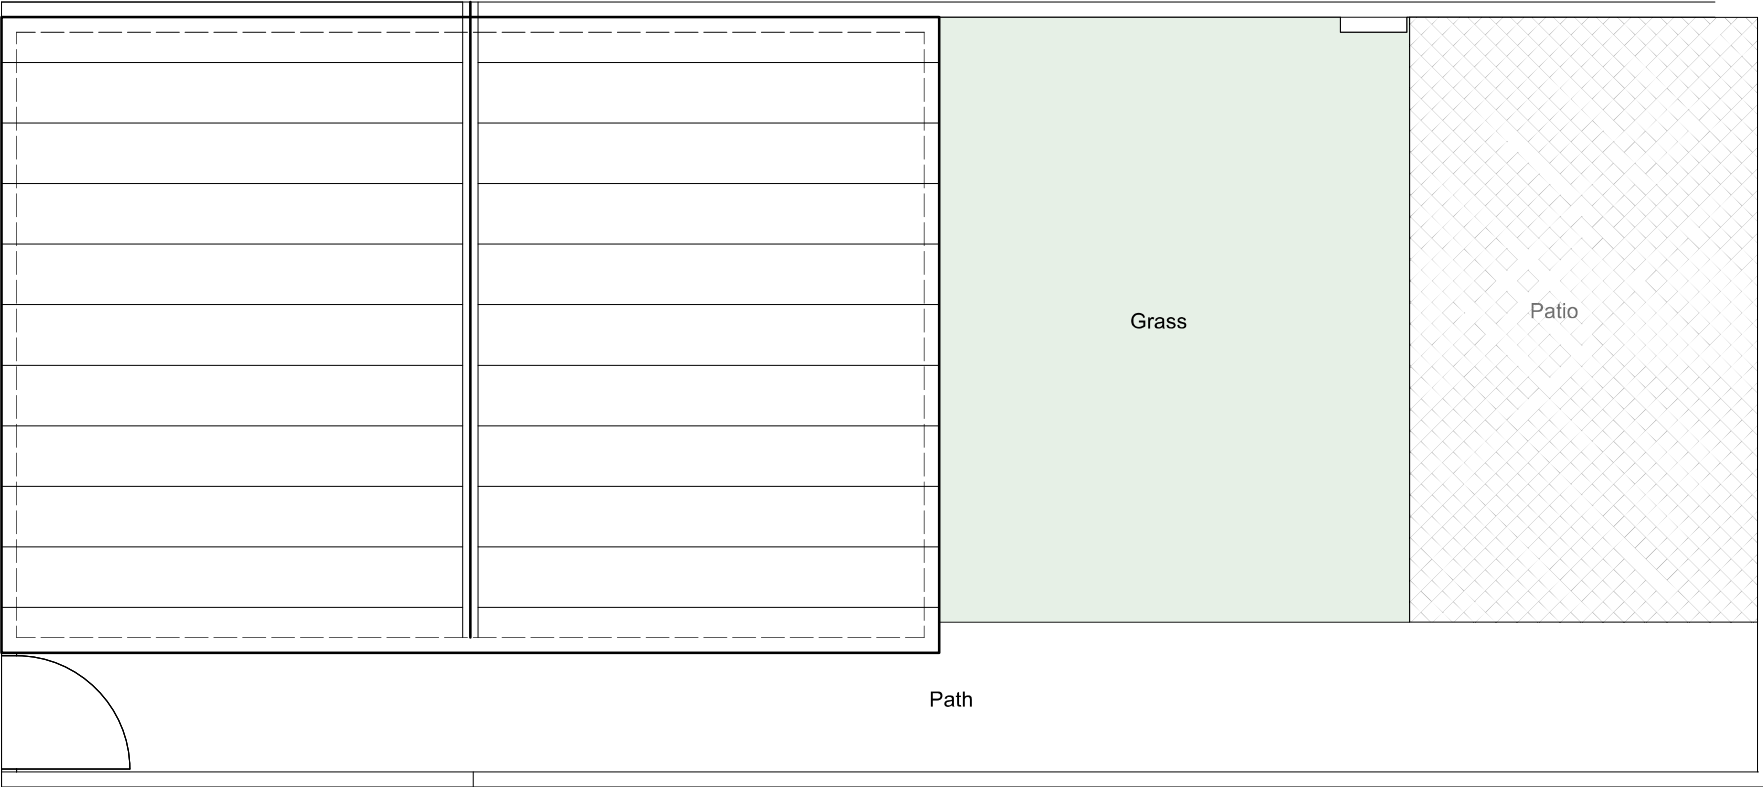

PROPOSED GARAGE ROOF PLAN

 George and Co.

3 The Grove, Aberfan,
Merthyr Tydfil CF48 4QA

945. 12

proposed
garage

planning

1:50 @ A3

May '23

AJ

George + Co
Crownford House, Swan Street, Merthyr Tydfil,
Mid Glamorgan, Wales, CF47 8EU
TEL: 07830328652
hello@georgeandco.studio

DO NOT SCALE THIS DRAWING

©George and Co.