

**George and Co.**

3 The Grove, Aberfan,
Merthyr Tydfil CF48 4QA

945. 01	site location plan		
planning	1:1250 @ A3	May '23	AJ
George + Co Crownford House, Swan Street, Merthyr Tydfil, Mid Glamorgan, Wales, CF47 8EU TEL 07830328652 hello@georgeandco.studio			
DO NOT SCALE THIS DRAWING			@George and Co.



 George and Co.

3 The Grove, Aberfan,
Merthyr Tydfil CF48 4QA

945. 02

existing site
plan

planning1:100 @ A3May '23AJ

George + Co
Crownford House, Swan Street, Merthyr Tydfil,
Mid Glamorgan, Wales, CF47 8EU
TEL 07830328652
hello@georgeandco.studio


DO NOT SCALE THIS DRAWING

©George and Co.

 George and Co.

3 The Grove, Aberfan,
Merthyr Tydfil CF48 4QA

945. 03		existing ground floor plan	
planning	1:50 @ A3	May '23	AJ
George + Co Crownford House, Swan Street, Merthyr Tydfil, Mid Glamorgan, Wales, CF47 8EU TEL 07830328652 hello@georgeandco.studio			
DO NOT SCALE THIS DRAWING			@George and Co.

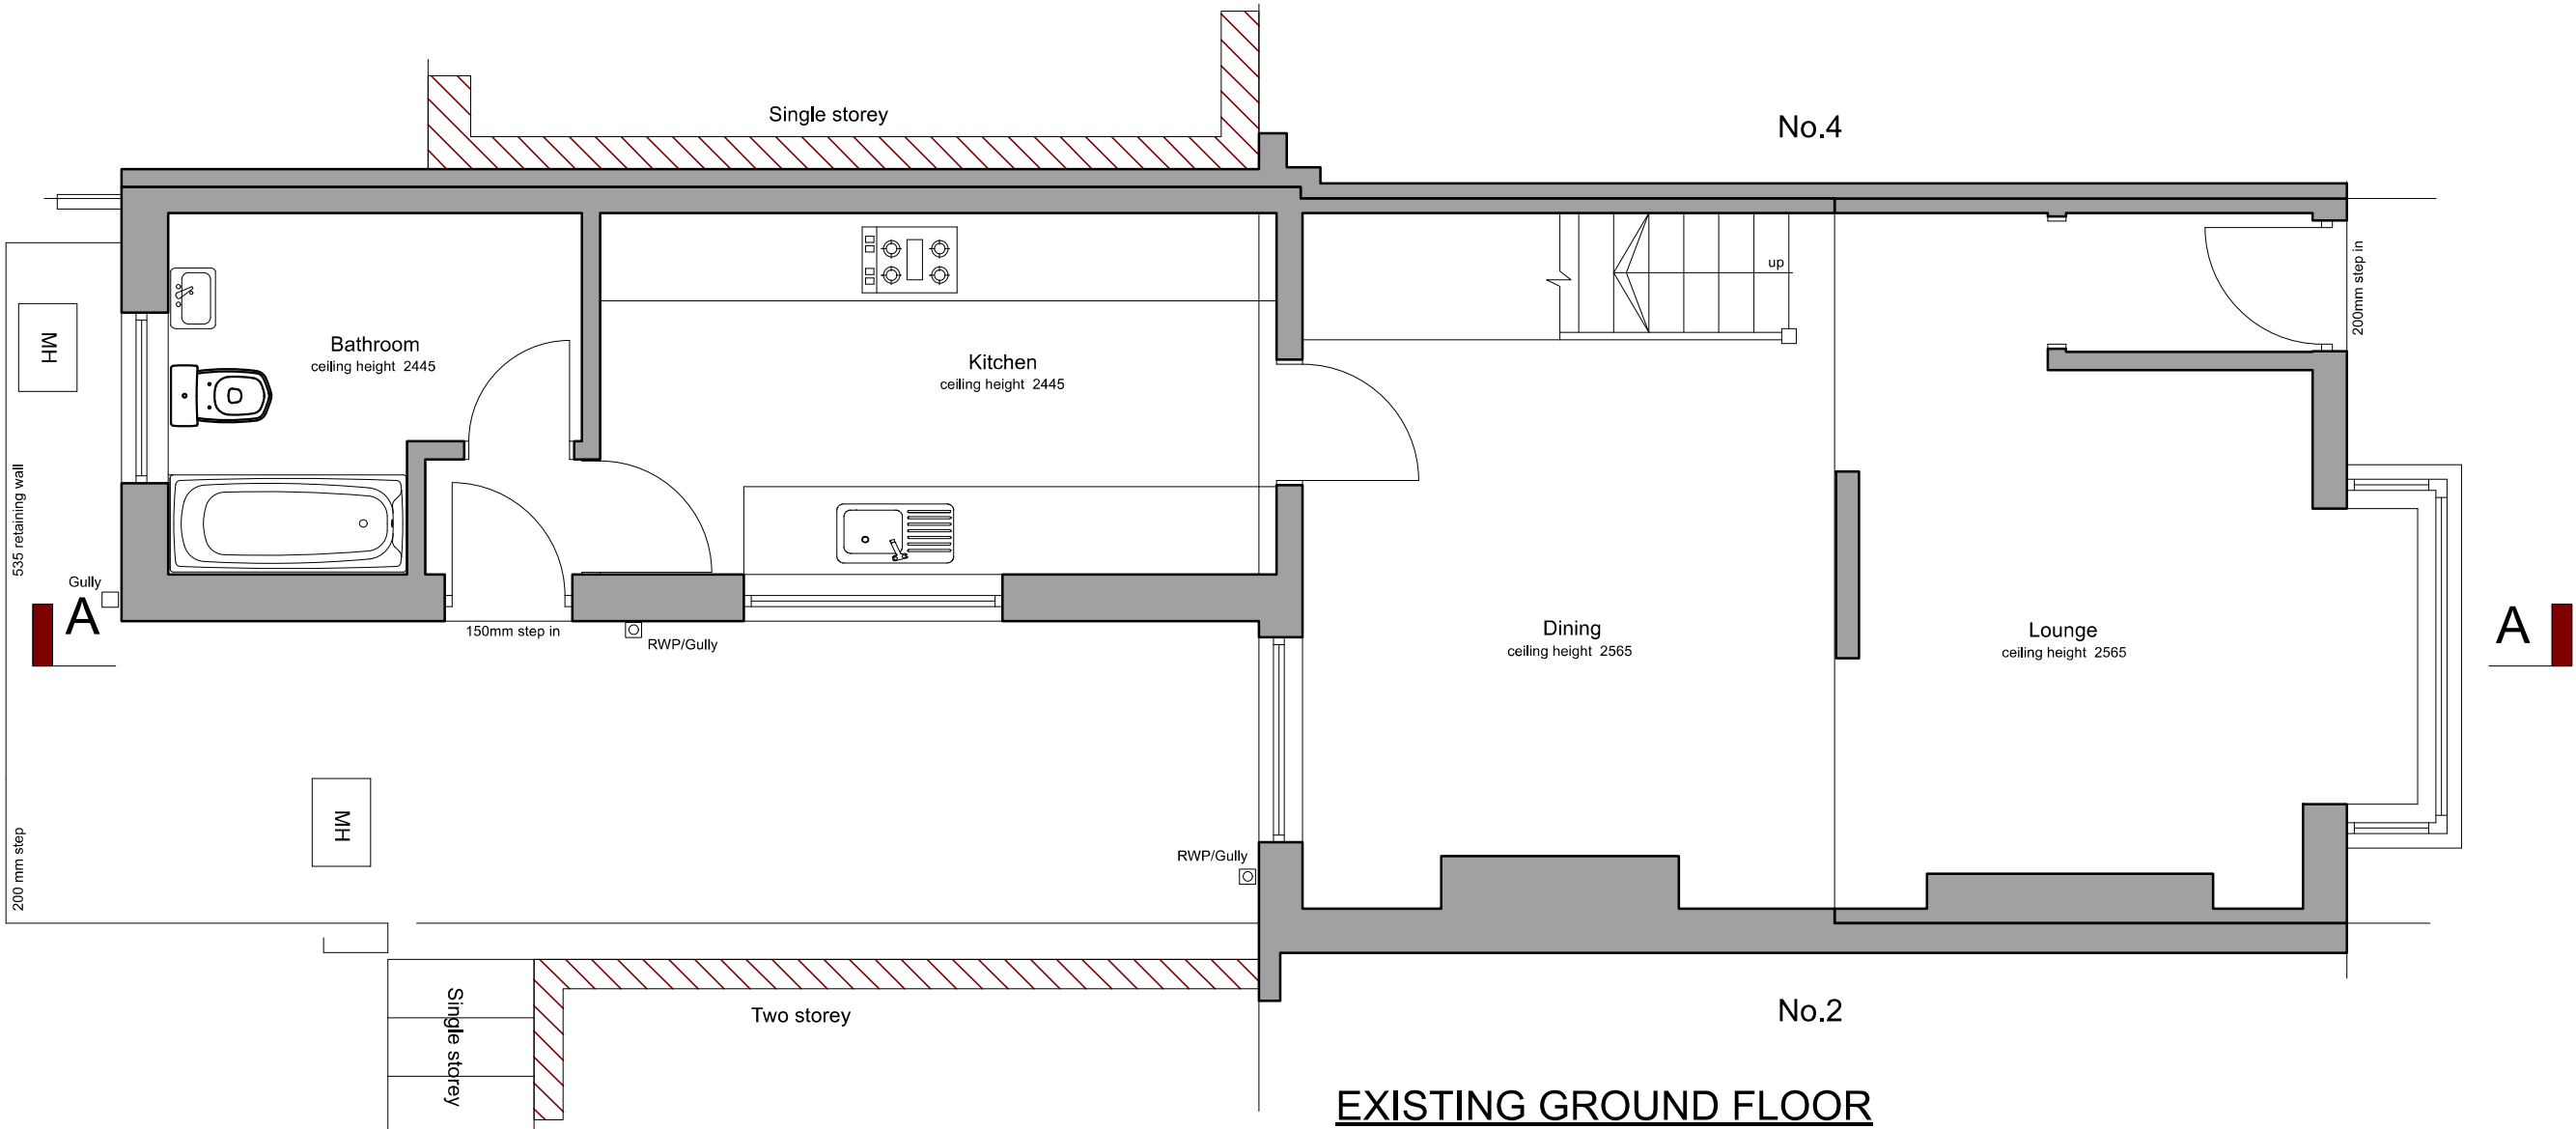




 George and Co.

3 The Grove, Aberfan,
Merthyr Tydfil CF48 4QA

945. 05		existing elevations	
planning	1:50 @ A3	May '23	AJ
George + Co Crownford House, Swan Street, Merthyr Tydfil, Mid Glamorgan, Wales, CF47 8EU TEL 07830328652 hello@georgeandco.studio			
DO NOT SCALE THIS DRAWING			©George and Co.



EXISTING FRONT ELEVATION

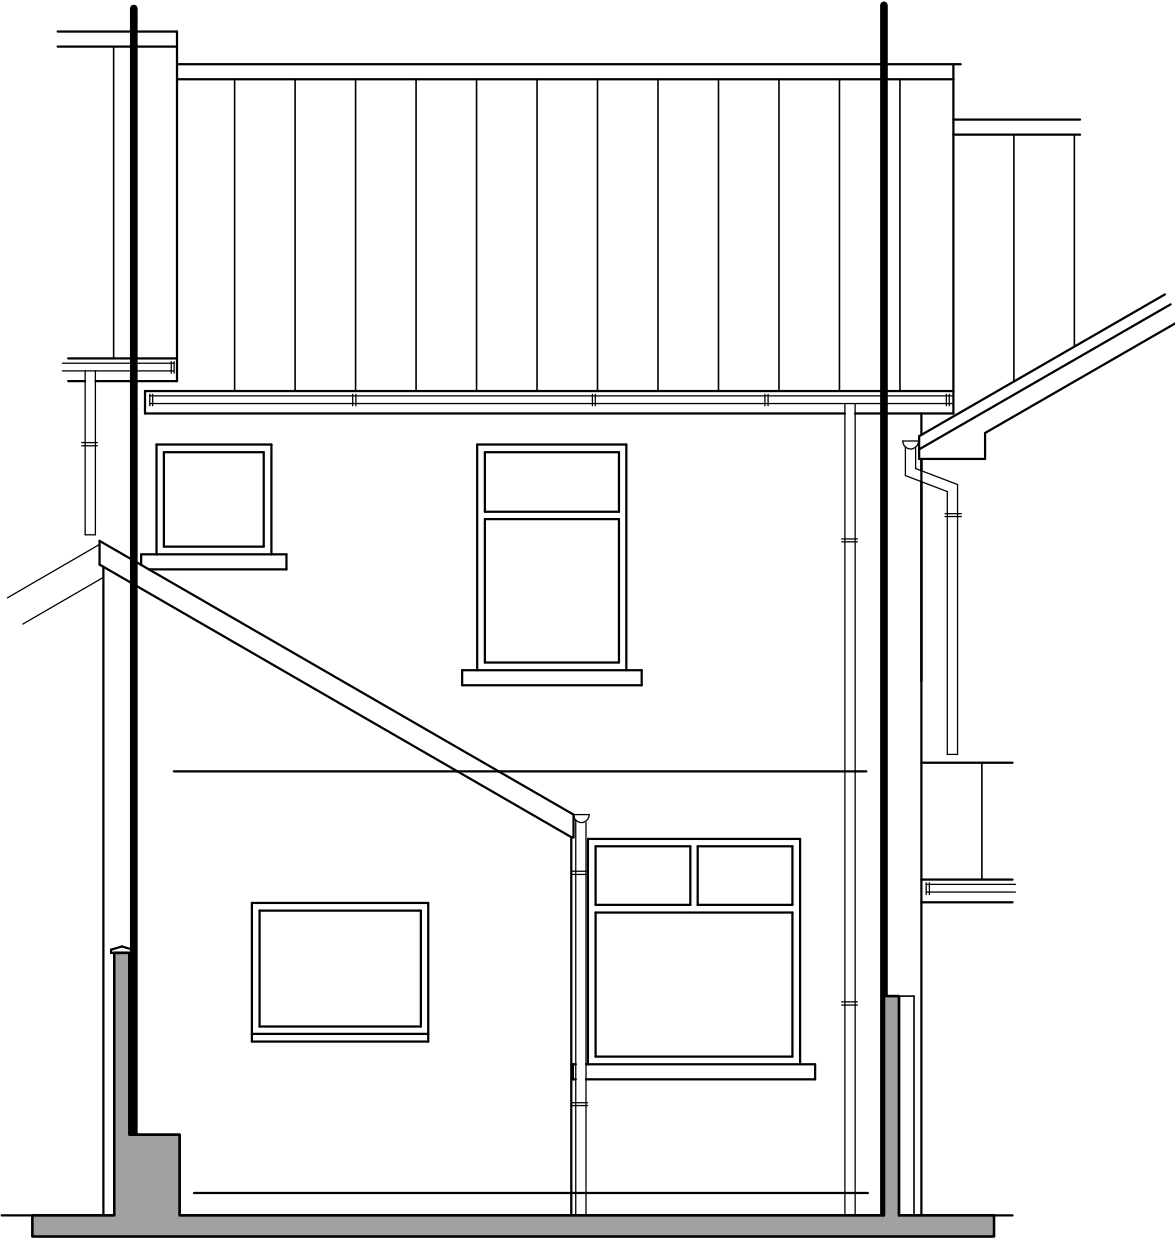


EXISTING REAR ELEVATION

 George and Co.

3 The Grove, Aberfan,
Merthyr Tydfil CF48 4QA

945. 06		existing section	
planning	1:50 @ A3	May '23	AJ
George + Co Crownford House, Swan Street, Merthyr Tydfil, Mid Glamorgan, Wales, CF47 8EU TEL 07830328652 hello@georgeandcoastudio			
DO NOT SCALE THIS DRAWING		©George and Co.	

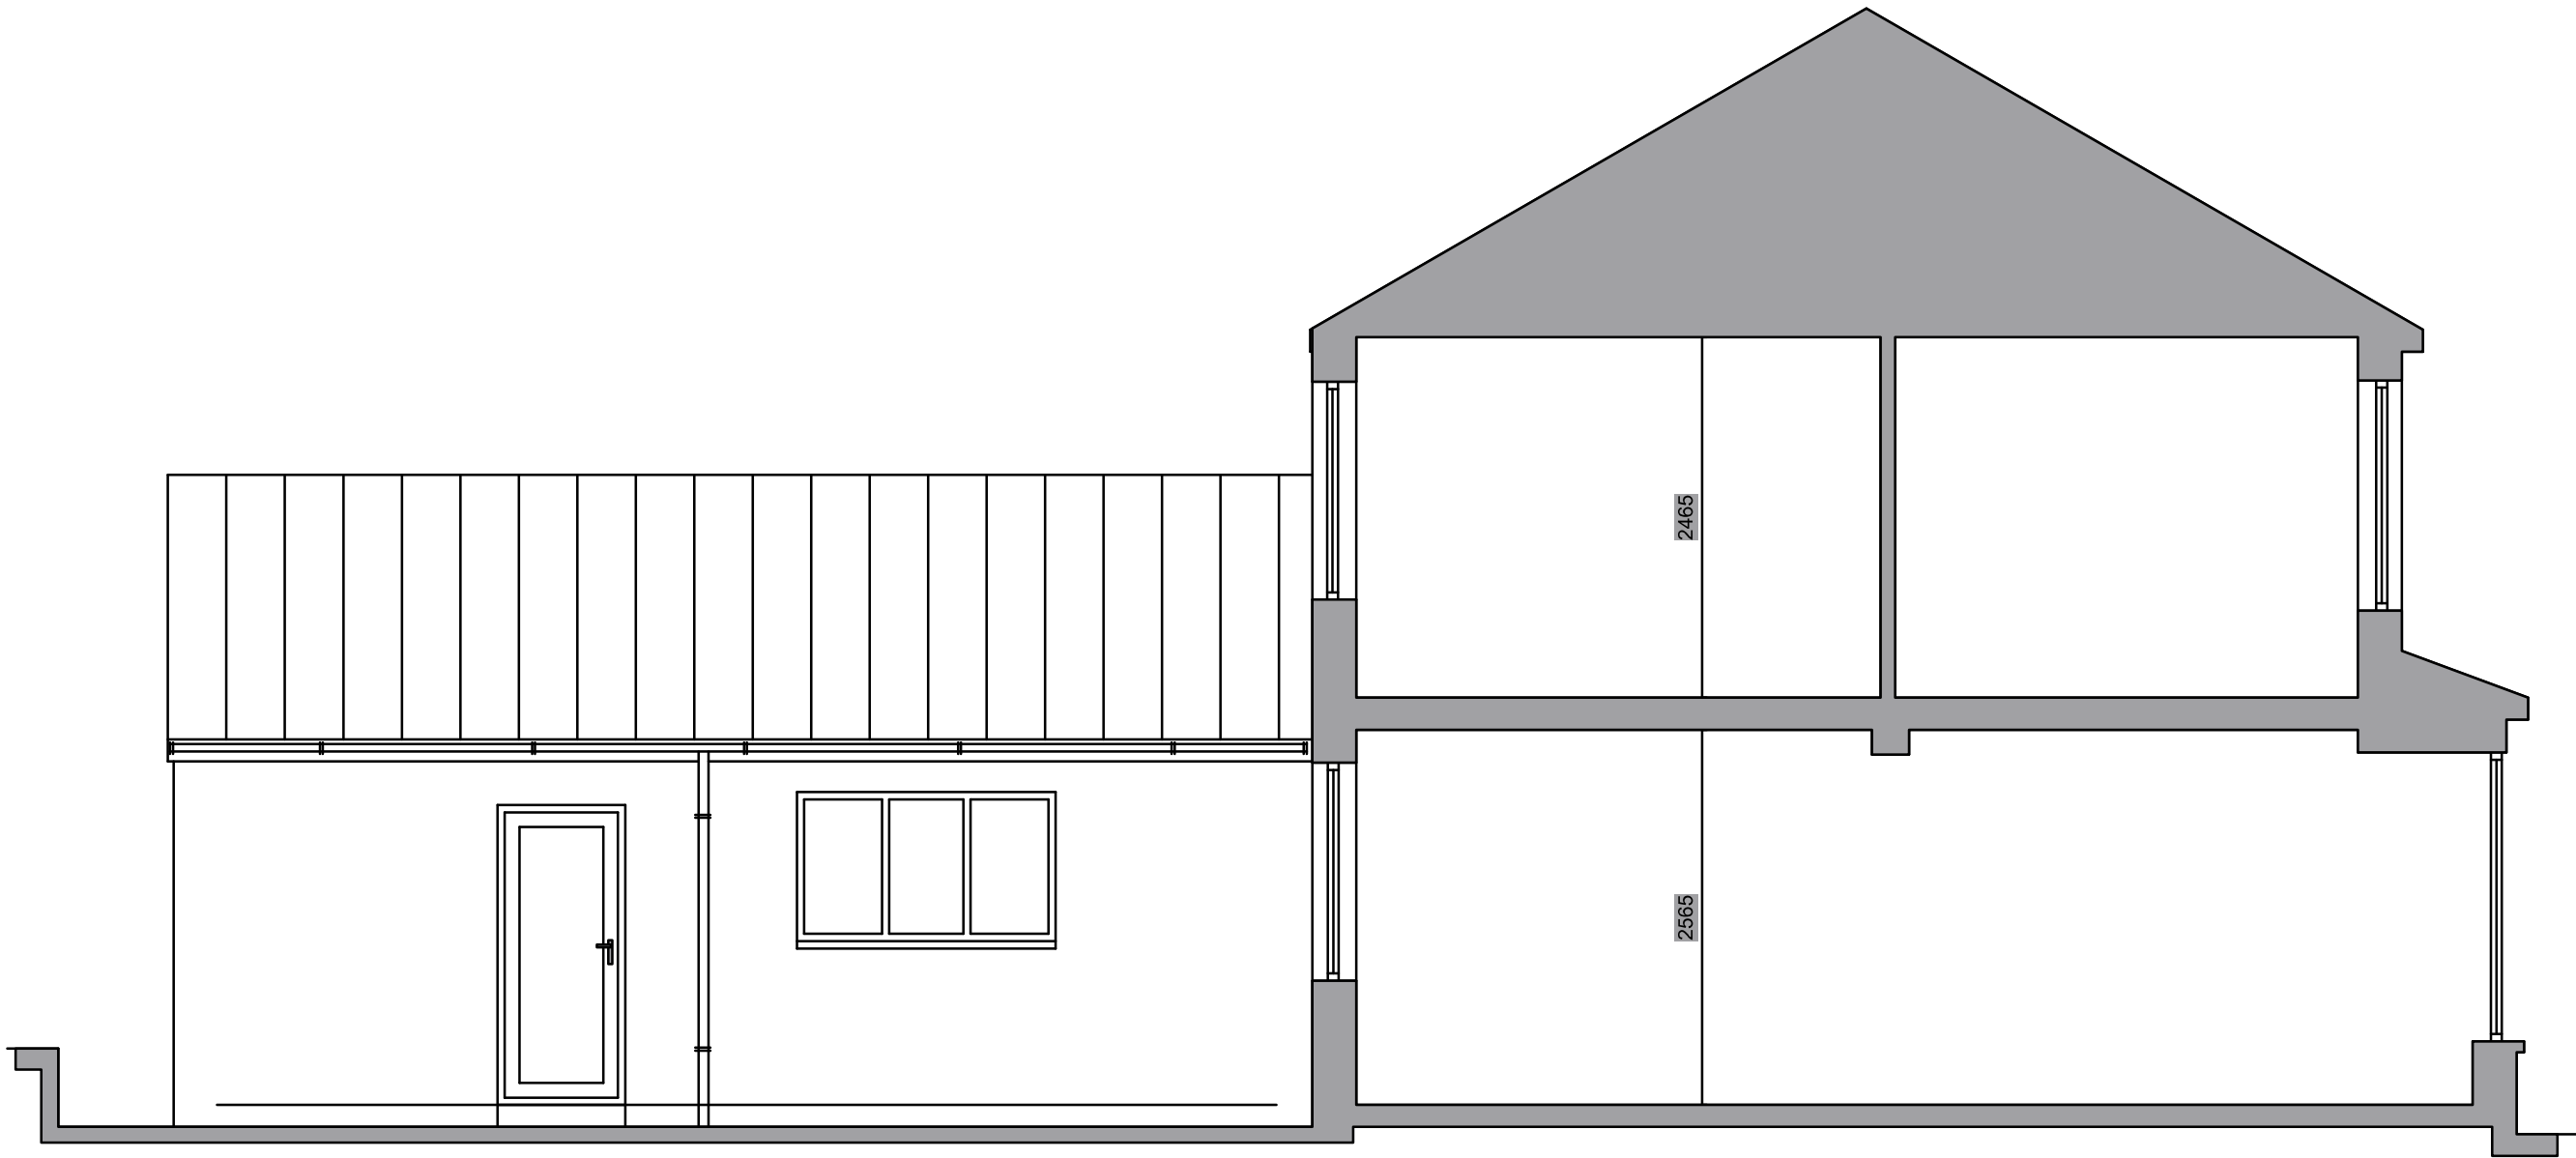

SECTION A-A

 George and Co.

3 The Grove, Aberfan,
Merthyr Tydfil CF48 4QA

945. 07

proposed site
plan

planning

1:100 @ A3


May '23

AJ

George + Co
Crownford House, Swan Street, Merthyr Tydfil,
Mid Glamorgan, Wales, CF47 8EU
TEL 07830328652
hello@georgeandco.studio

DO NOT SCALE THIS DRAWING

©George and Co.

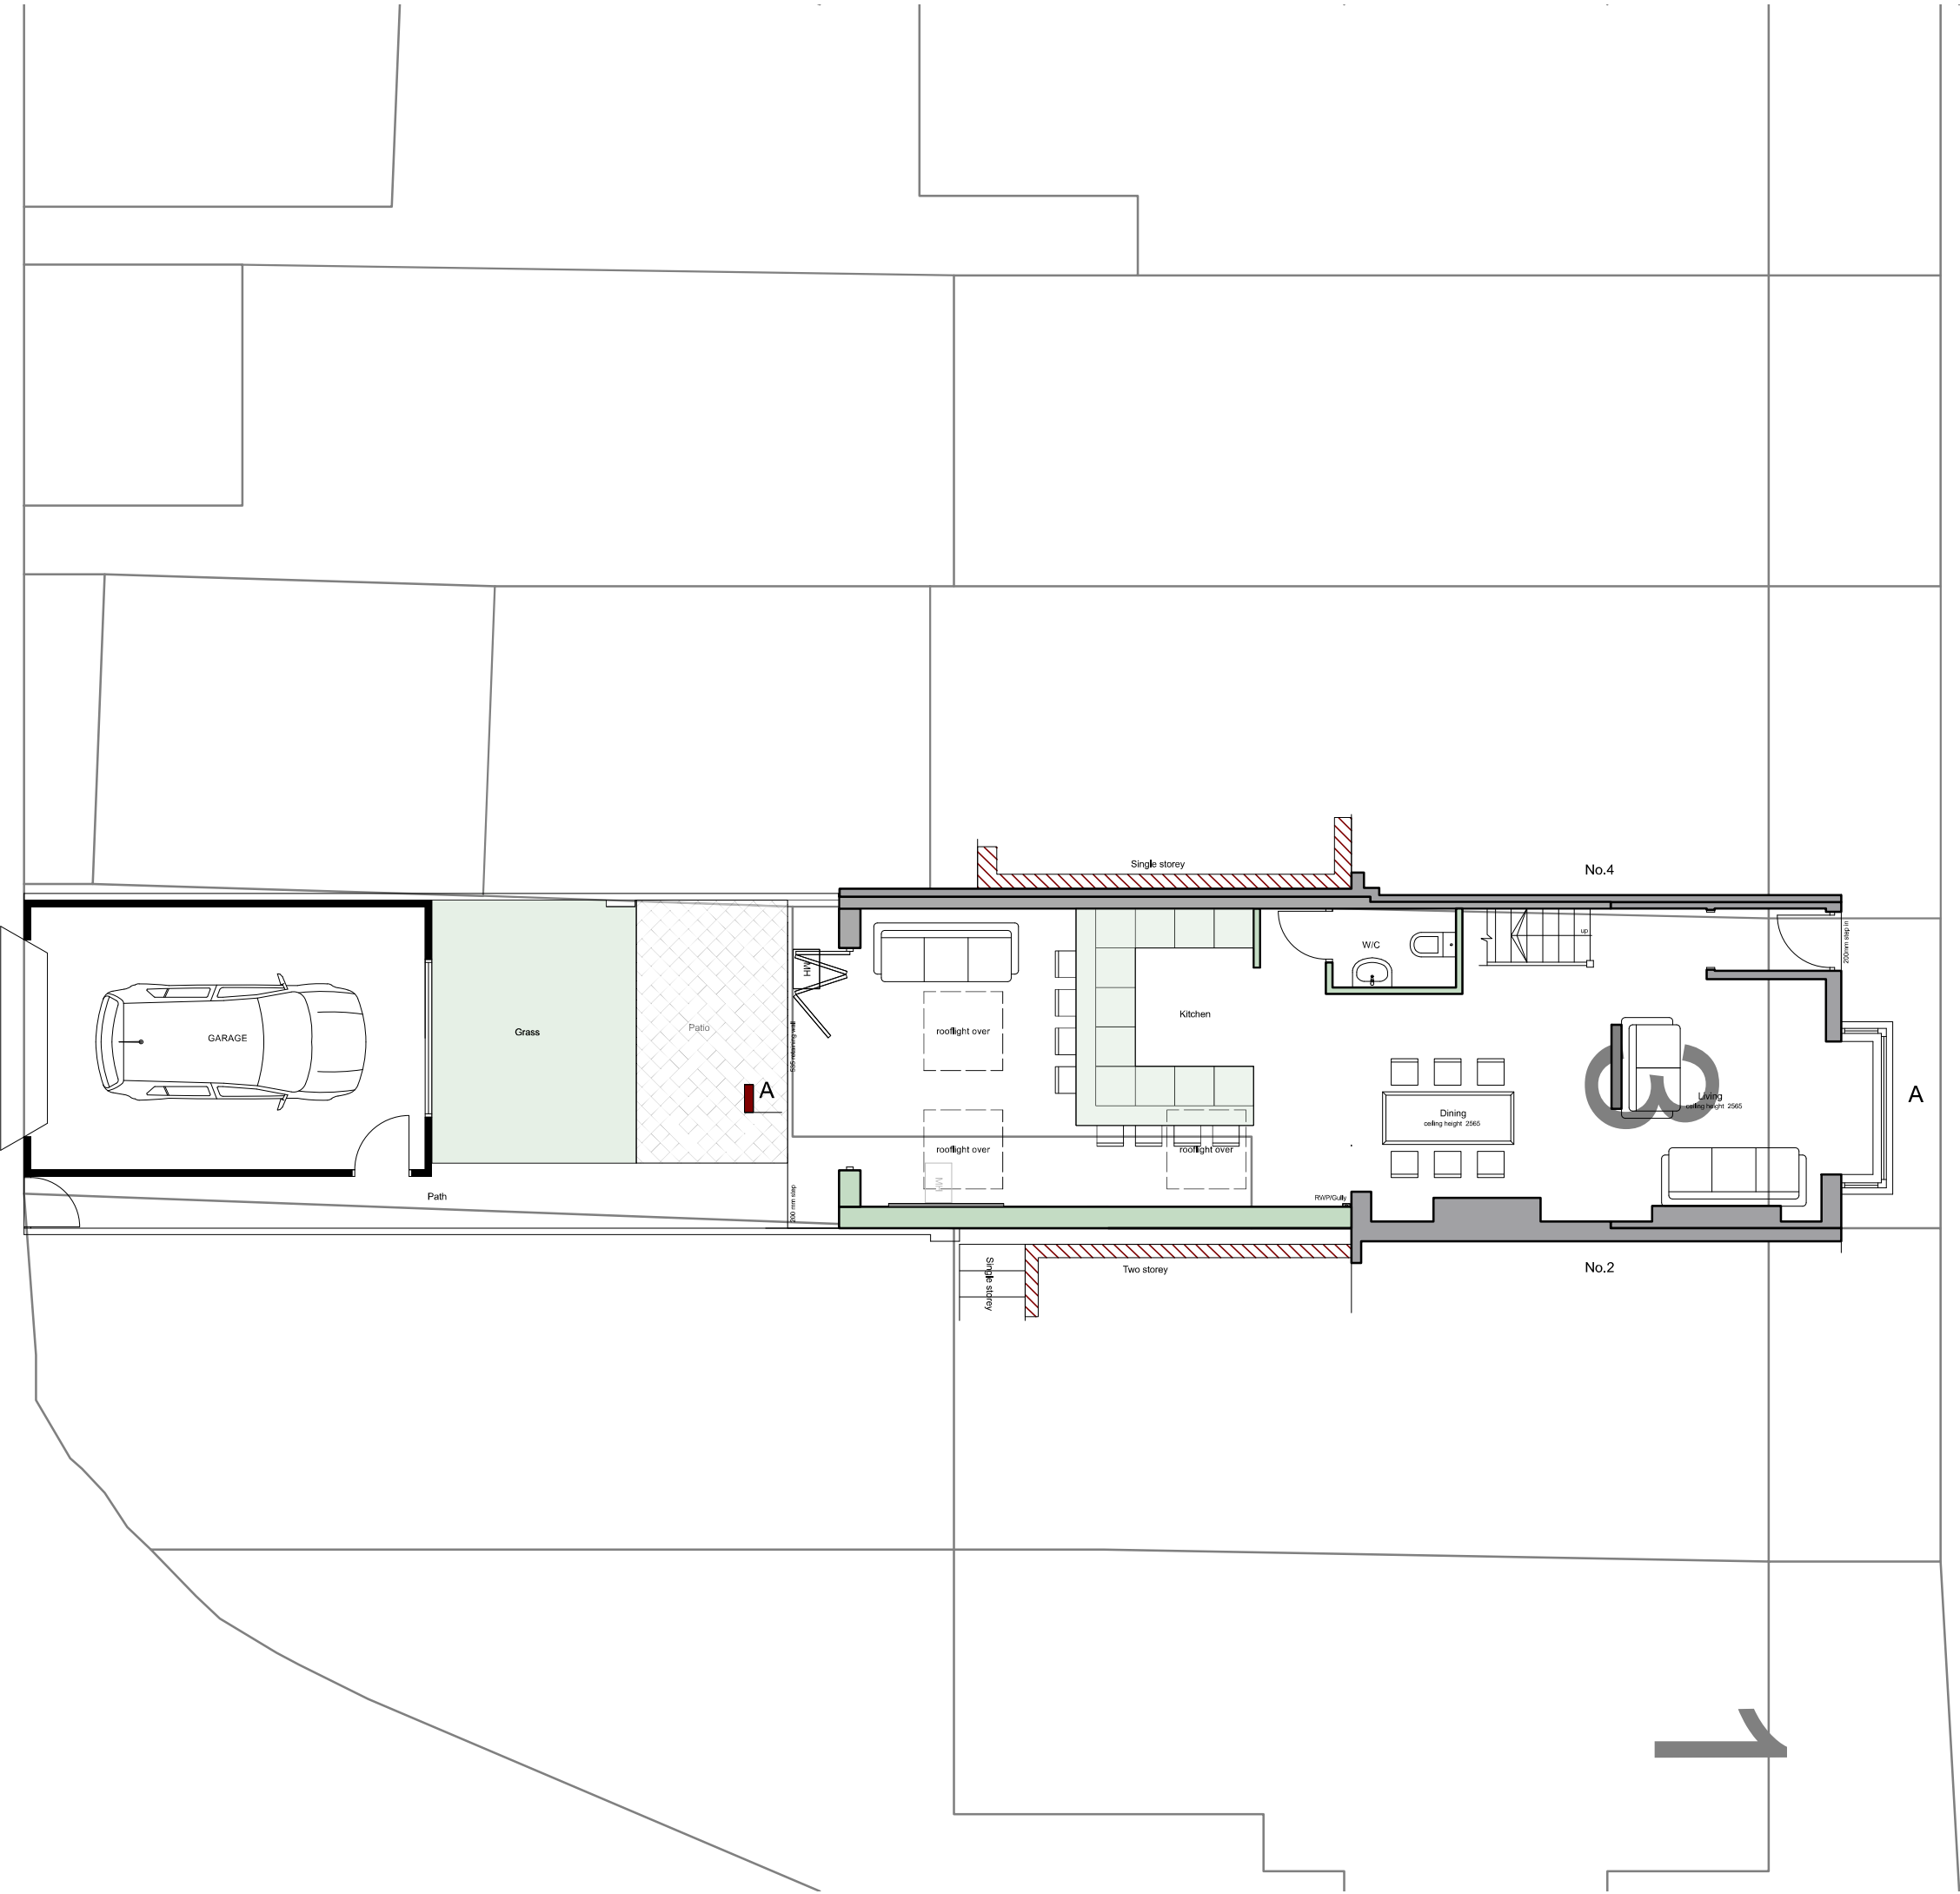




George and Co.

3 The Grove, Aberfan,
Merthyr Tydfil CF48 4QA


945, 08	proposed ground floor plan		
planning	1:50 @ A3	May '23	AJ
George + Co Crownford House, Swan Street, Merthyr Tydfil, Mid Glamorgan, Wales, CF47 8EU TEL 07830328652 hello@georgeandco.studio			
DO NOT SCALE THIS DRAWING			©George and Co.

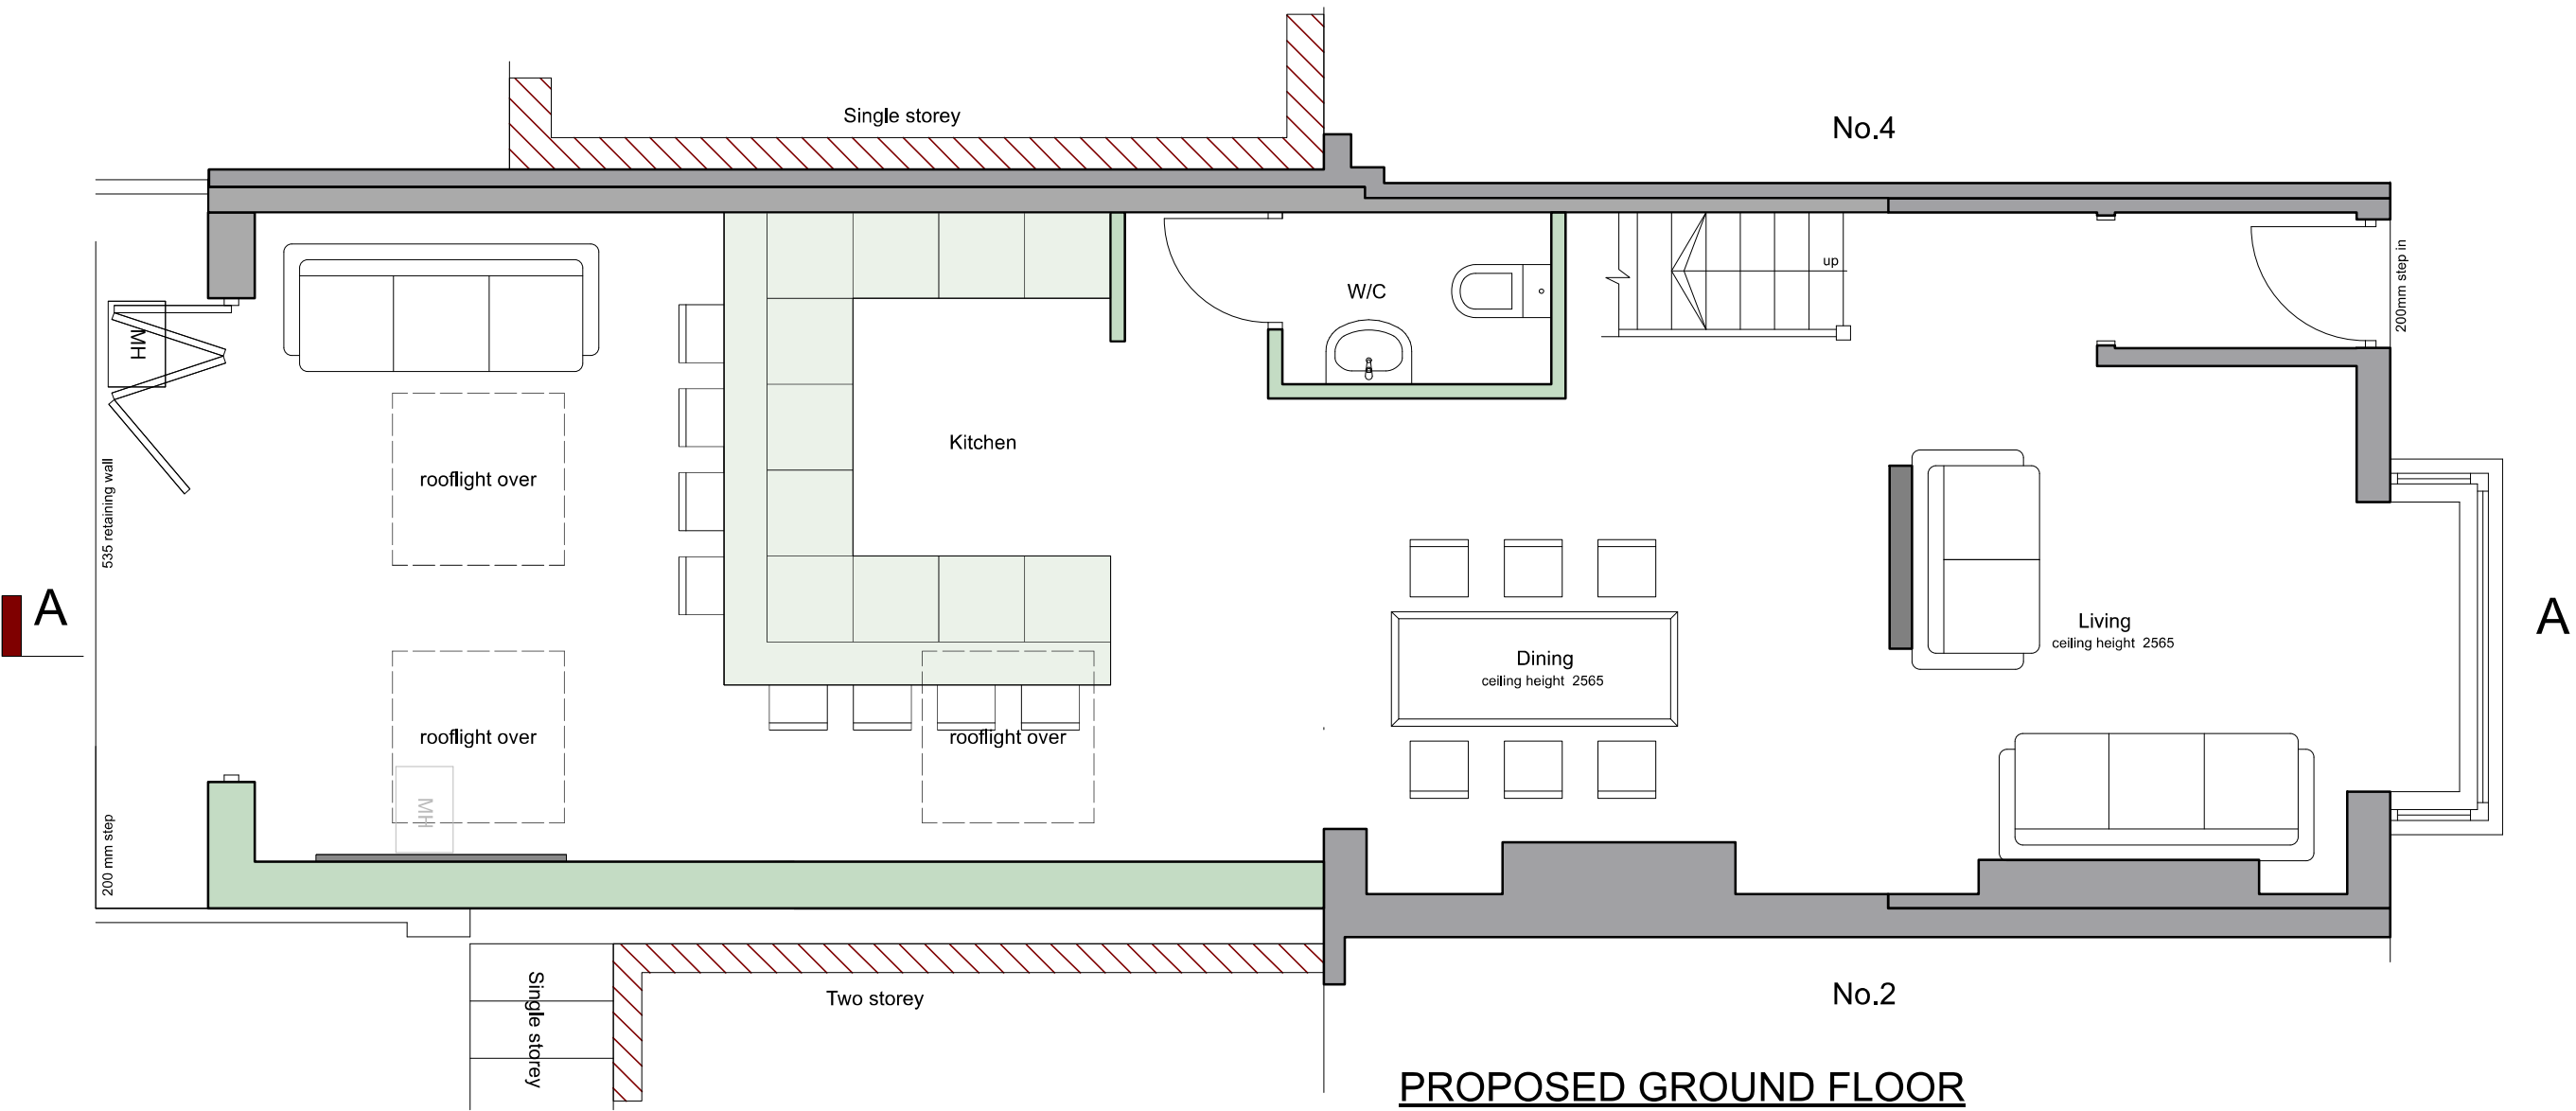

 George and Co.

3 The Grove, Aberfan,
Merthyr Tydfil CF48 4QA


945. 09	proposed first floor plan		
planning	1:50 @ A3	May '23	AJ
George + Co Crownford House, Swan Street, Merthyr Tydfil, Mid Glamorgan, Wales, CF47 8EU TEL 07830328652 hello@georgeandco.studio			
DO NOT SCALE THIS DRAWING			@George and Co.

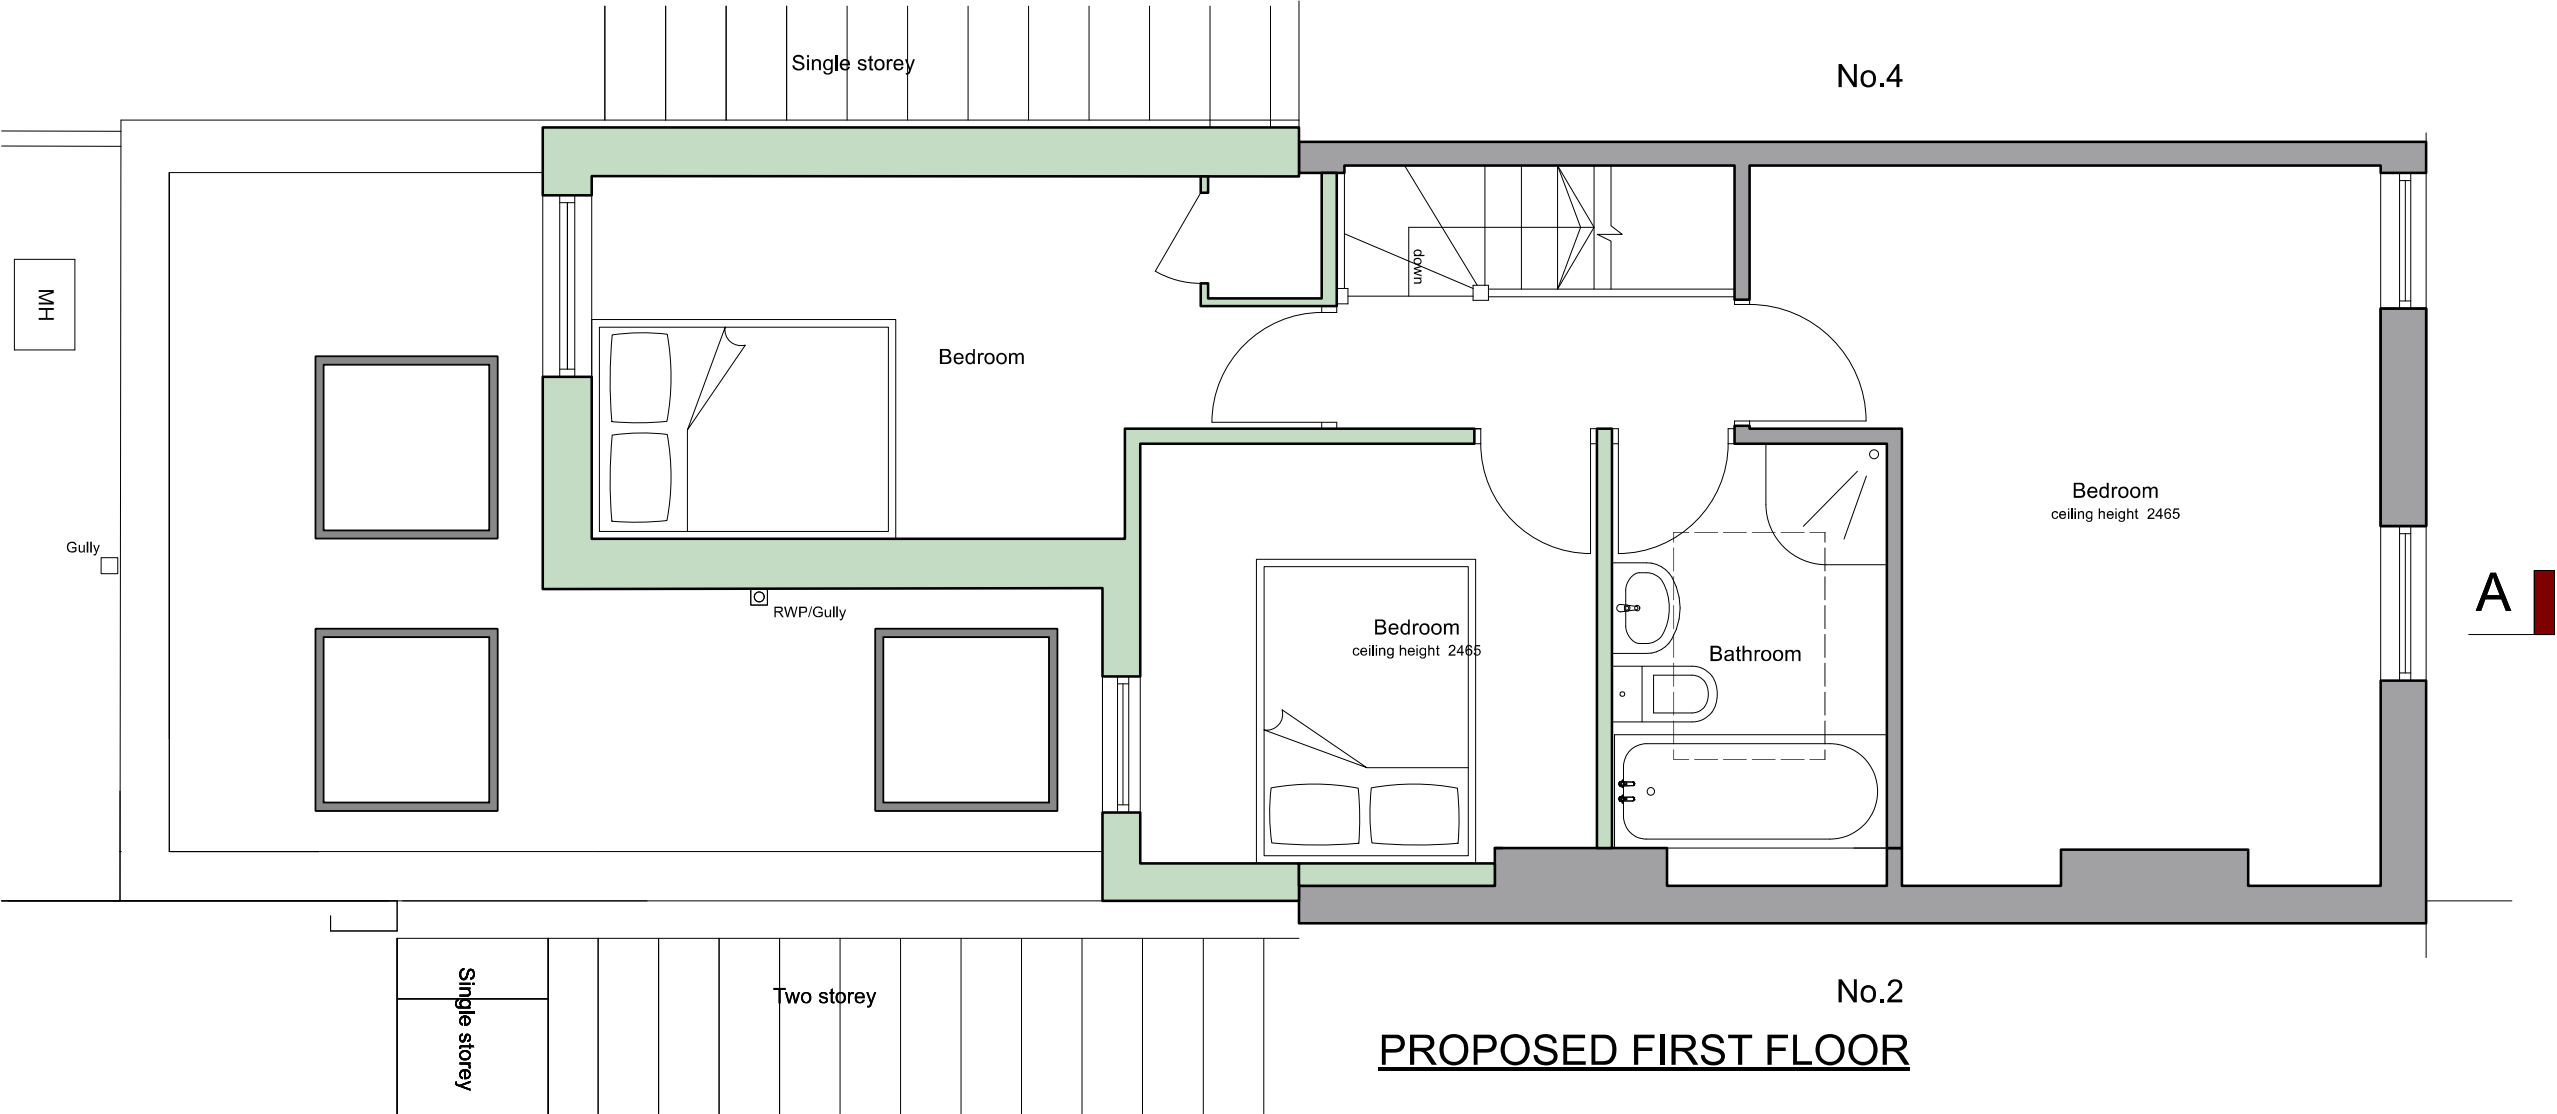


 George and Co.

3 The Grove, Aberfan,
Merthyr Tydfil CF48 4QA

945. 10	proposed elevations		
planning	1:50 @ A3	May '23	AJ
George + Co Crownford House, Swan Street, Merthyr Tydfil, Mid Glamorgan, Wales, CF47 8EU TEL 07830328652 hello@georgeandco.studio			
DO NOT SCALE THIS DRAWING			©George and Co.

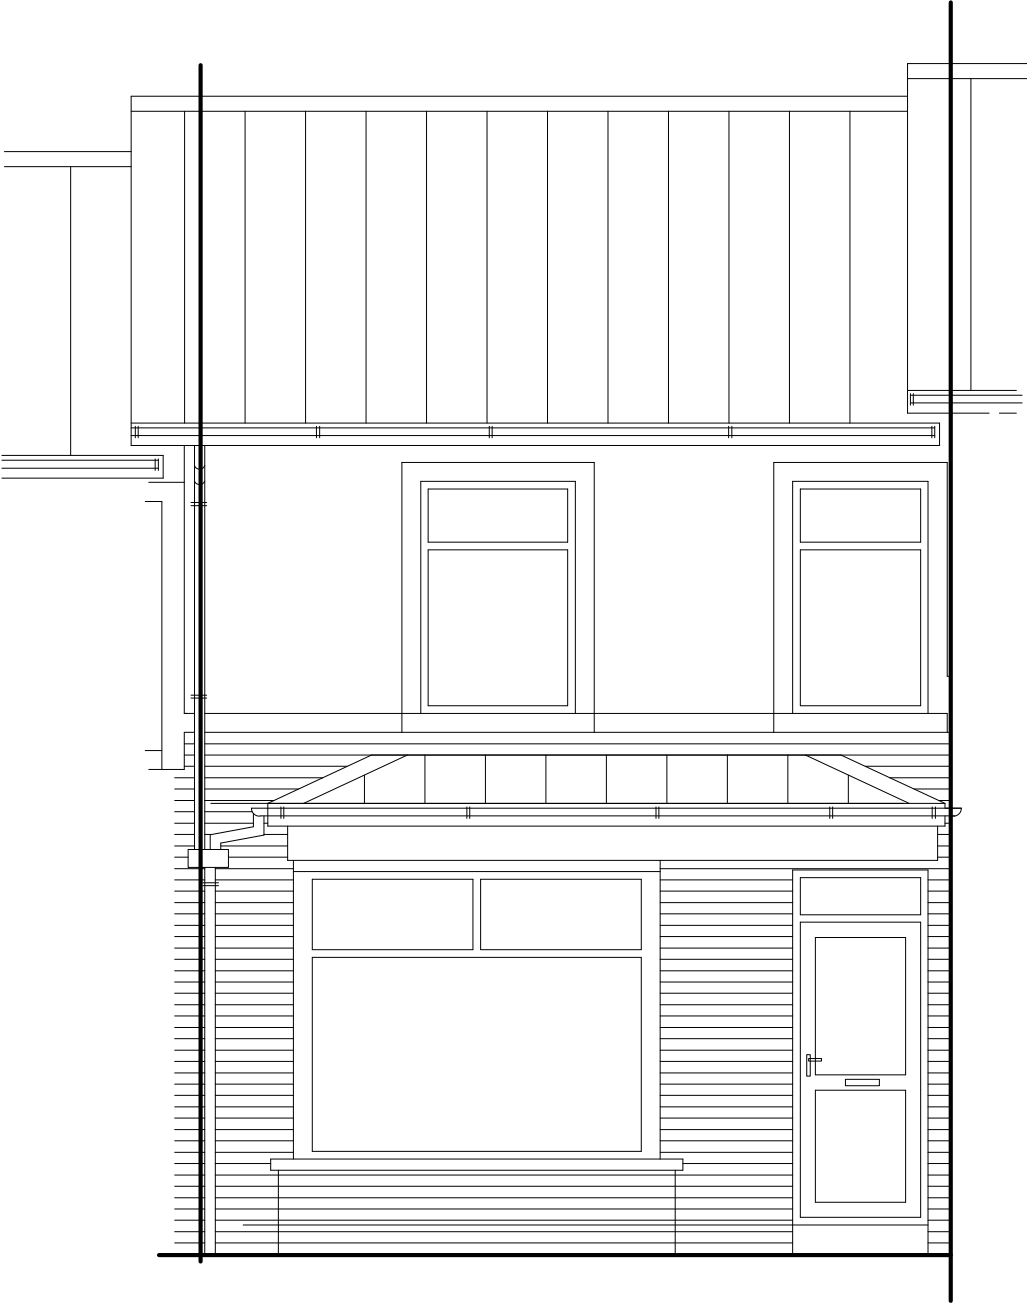

PROPOSED FRONT ELEVATION

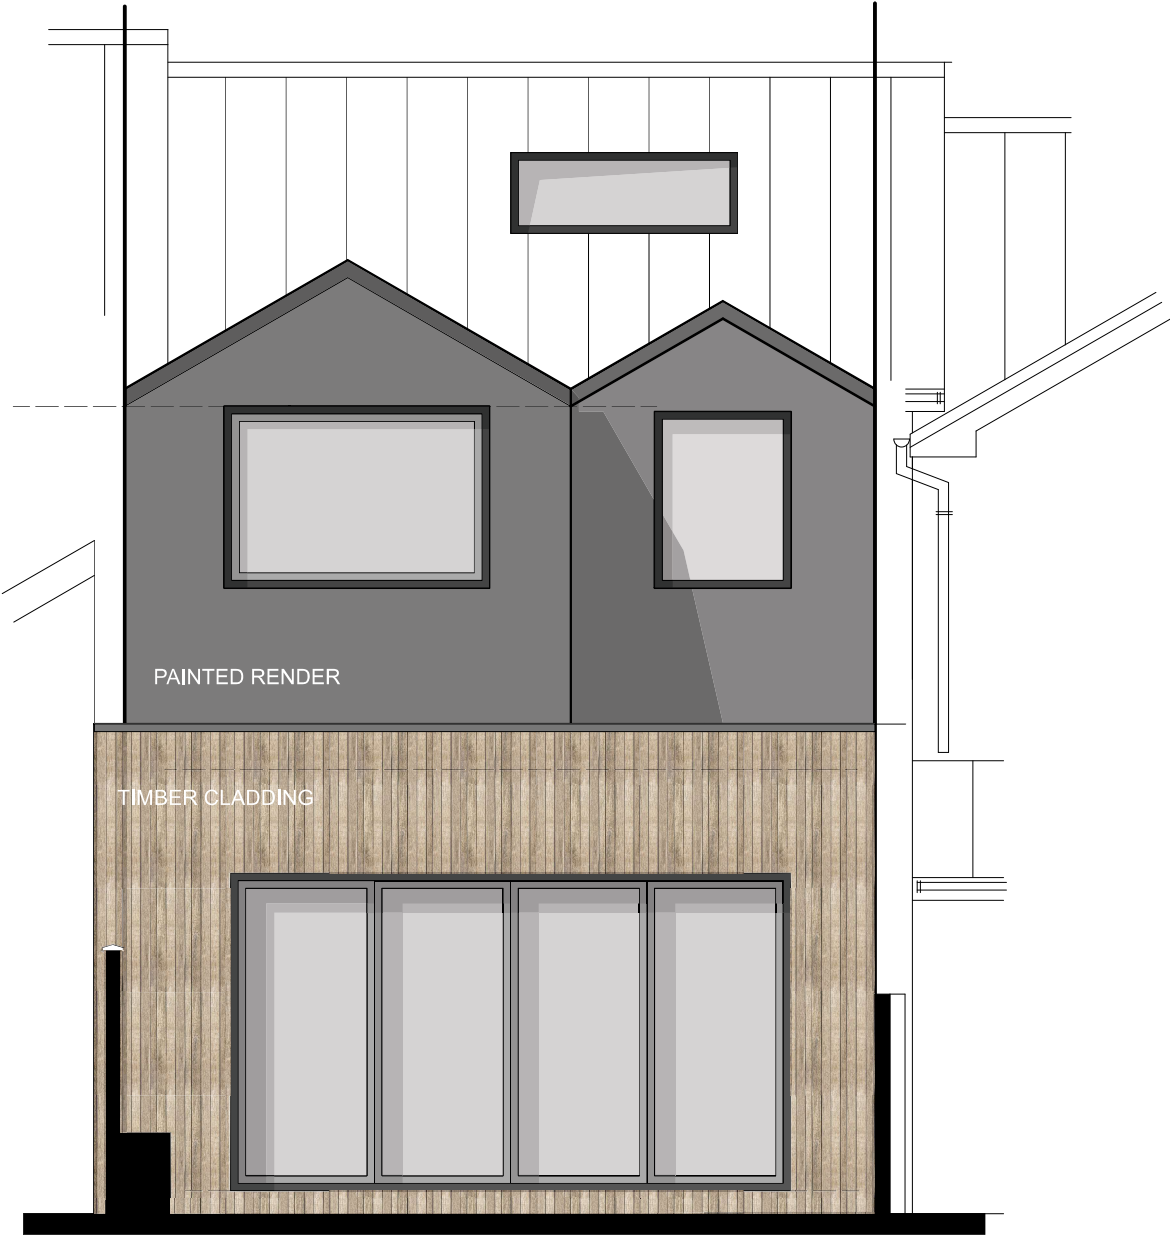


PROPOSED REAR ELEVATION


 George and Co.

3 The Grove, Aberfan,
Merthyr Tydfil CF48 4QA


945. 11	proposed section		
planning	1:50 @ A3	May '23	AJ
George + Co Crownford House, Swan Street, Merthyr Tydfil, Mid Glamorgan, Wales, CF47 8EU TEL 07830328652 hello@georgeandco.studio			
DO NOT SCALE THIS DRAWING			©George and Co.

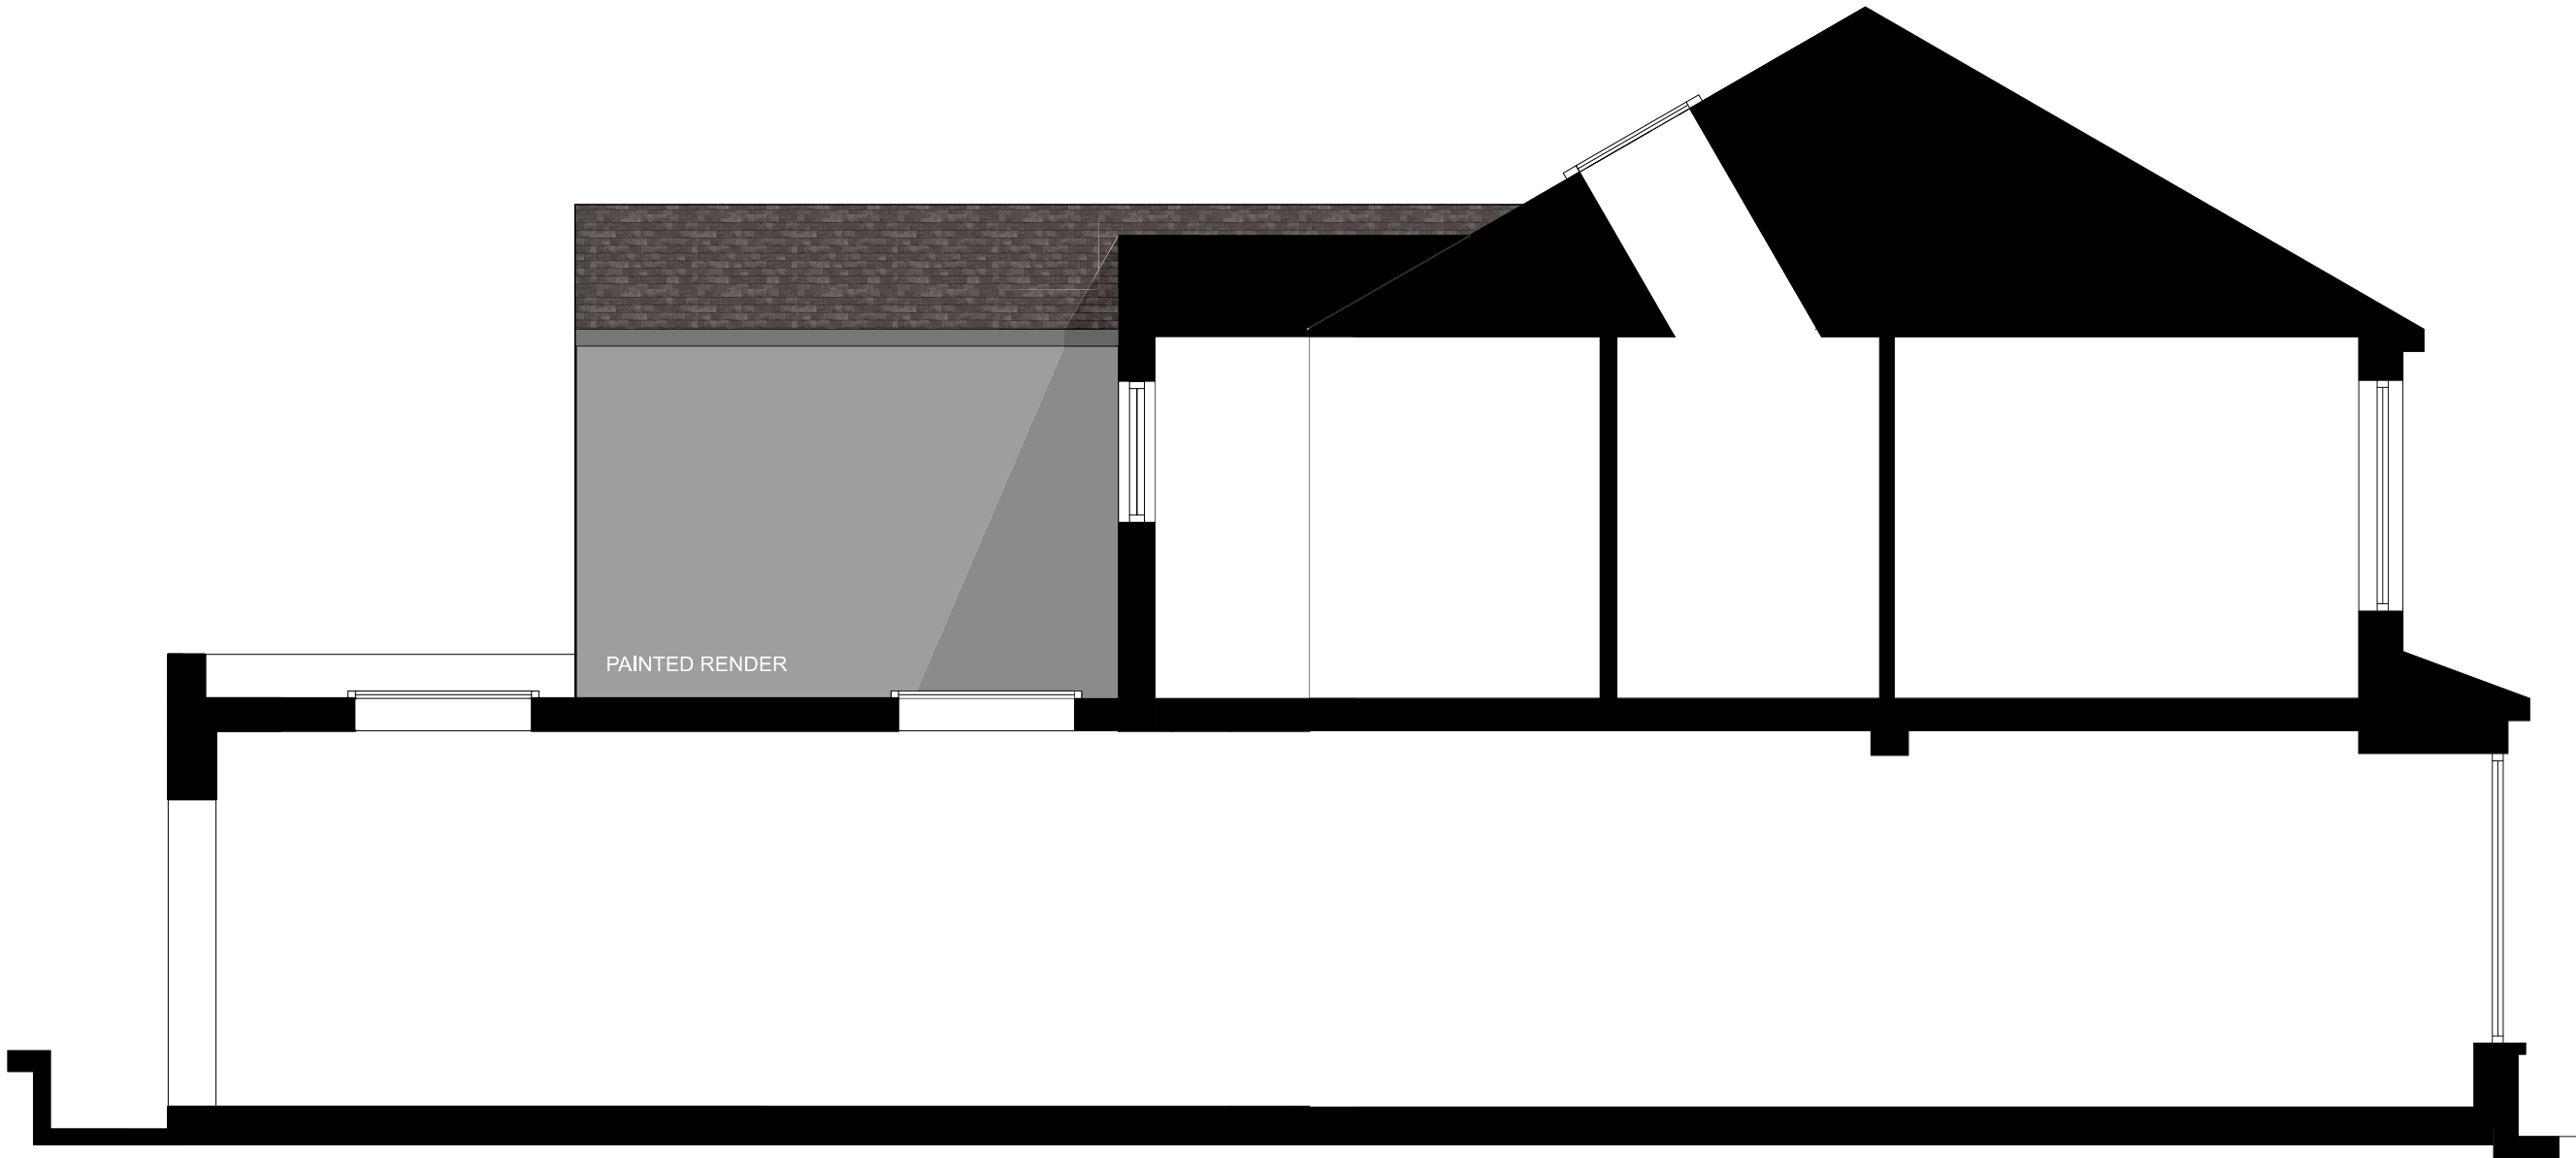

SECTION

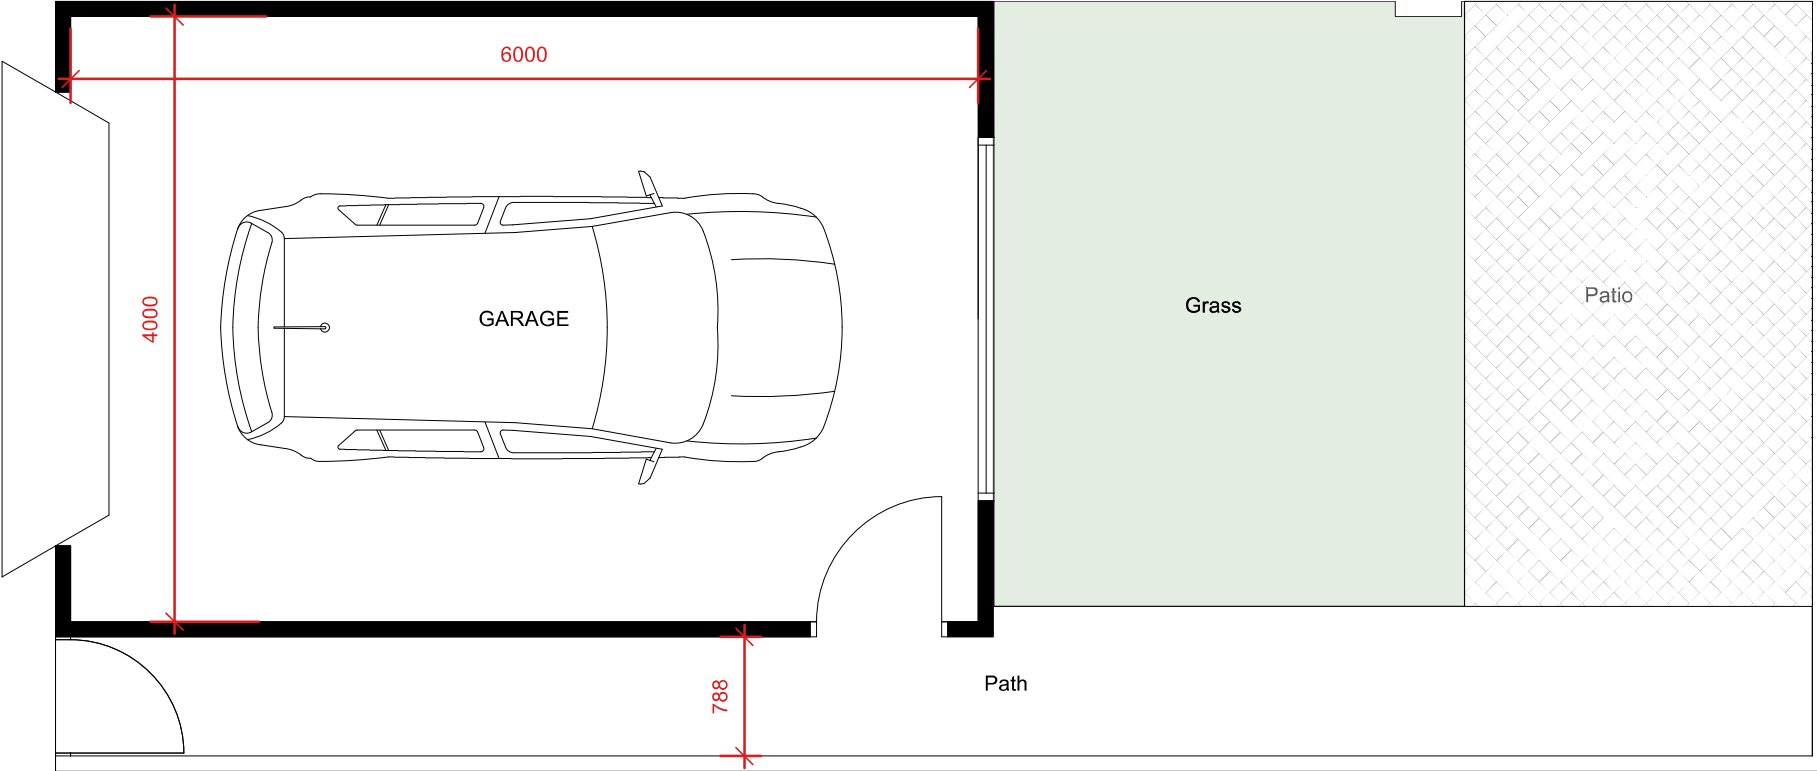

PROPOSED GARAGE GROUND FLOOR PLAN

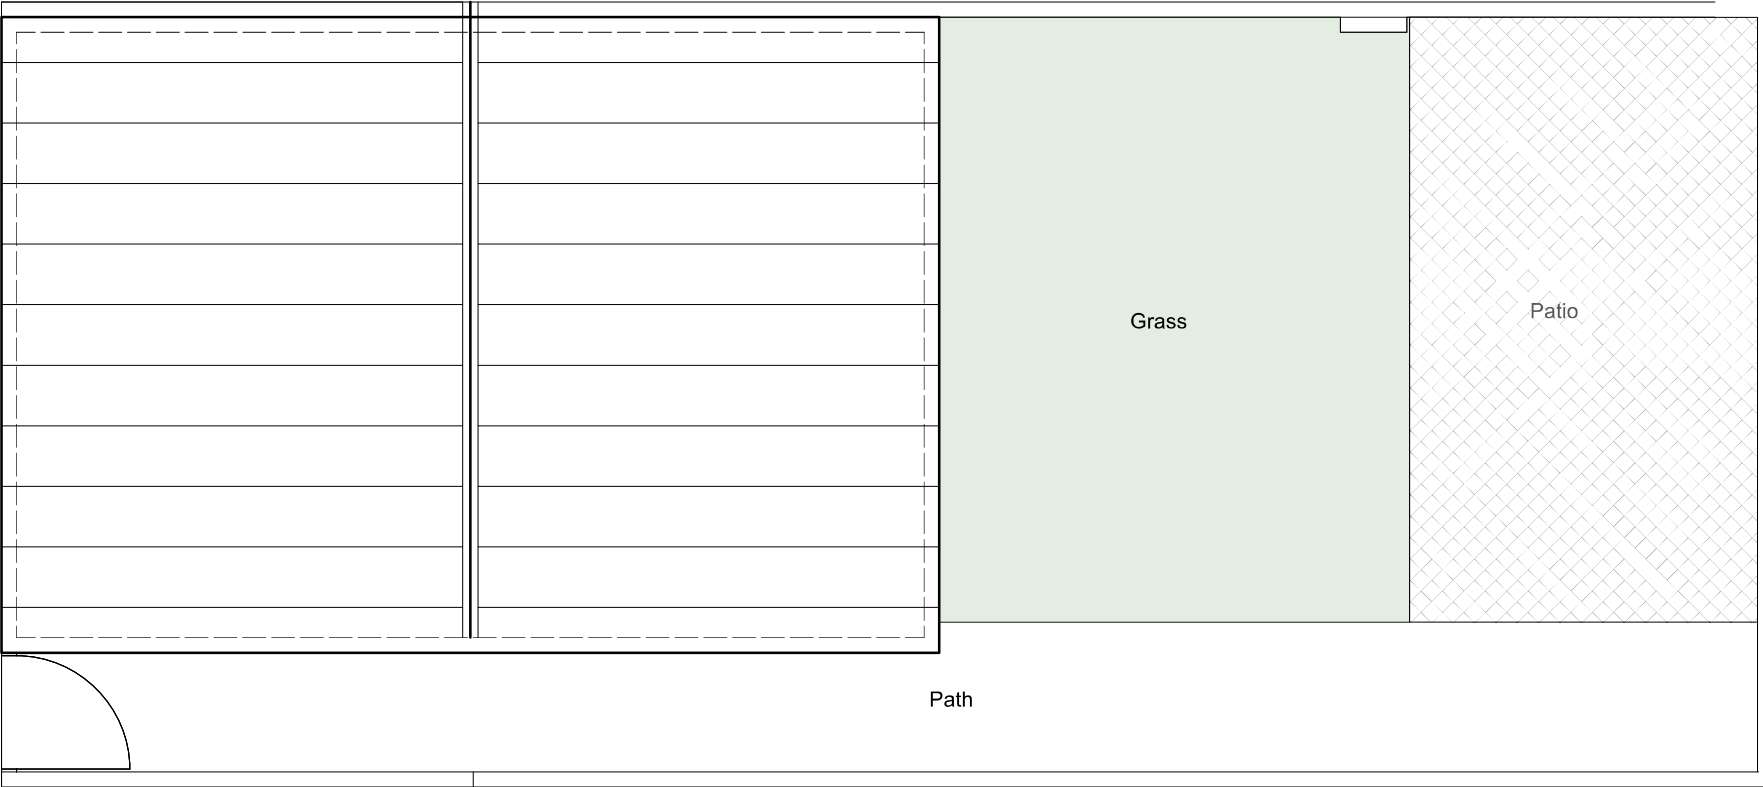

PROPOSED GARAGE ROOF PLAN

**George and Co.**


3 The Grove, Aberfan,
Merthyr Tydfil CF48 4QA

945. 12	proposed garage		
planning	1:50 @ A3	May '23	AJ
George + Co Crownford House, Swan Street, Merthyr Tydfil, Mid Glamorgan, Wales, CF47 8EU TEL 07830328652 hello@georgeandco.studio			
DO NOT SCALE THIS DRAWING			©George and Co.


 George and Co.

3 The Grove, Aberfan,
Merthyr Tydfil CF48 4QA


945. 13		proposed garage	
planning	1:50 @ A3	May '23	AJ
George + Co Crownford House, Swan Street, Merthyr Tydfil, Mid Glamorgan, Wales, CF47 8EU TEL: 07830328652 hello@georgeandco.studio			
DO NOT SCALE THIS DRAWING		©George and Co.	

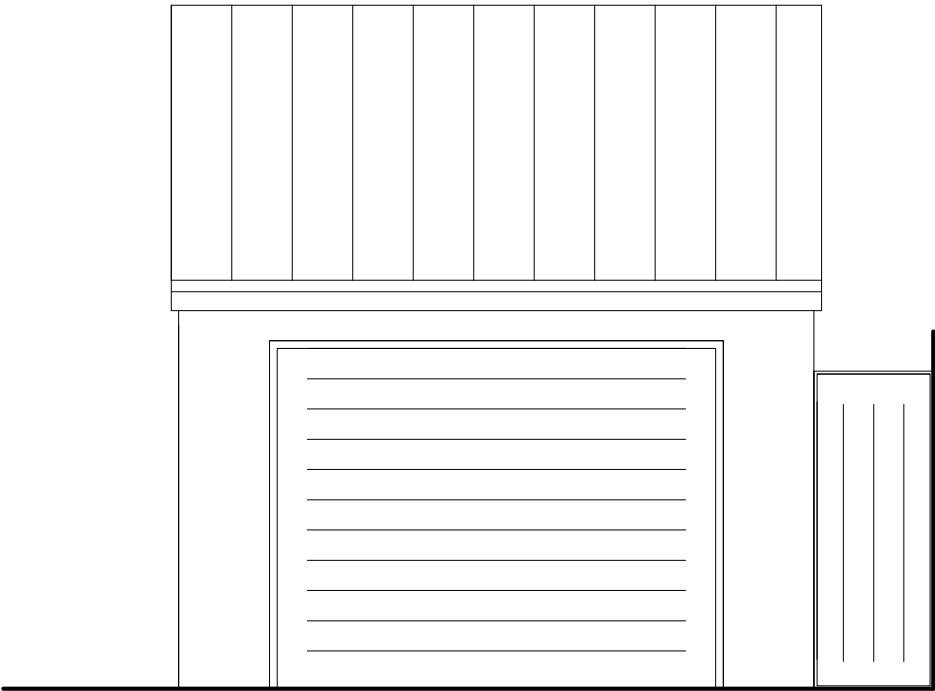


GARAGE FRONT ELEVATION

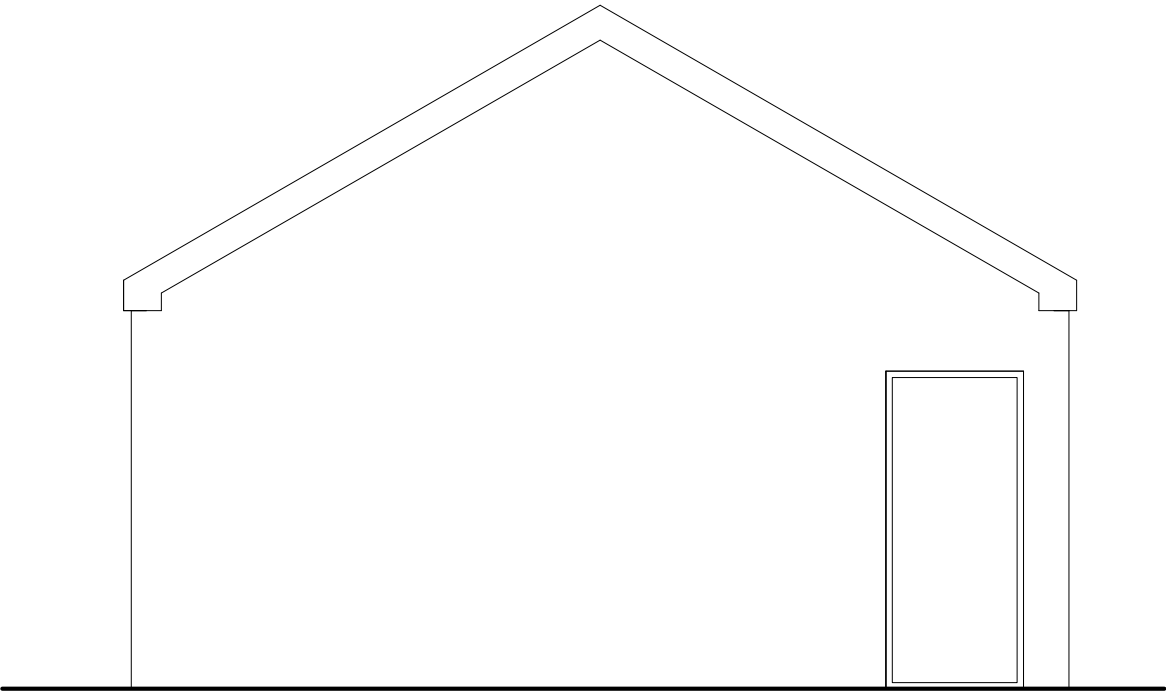

GARAGE SIDE ELEVATION

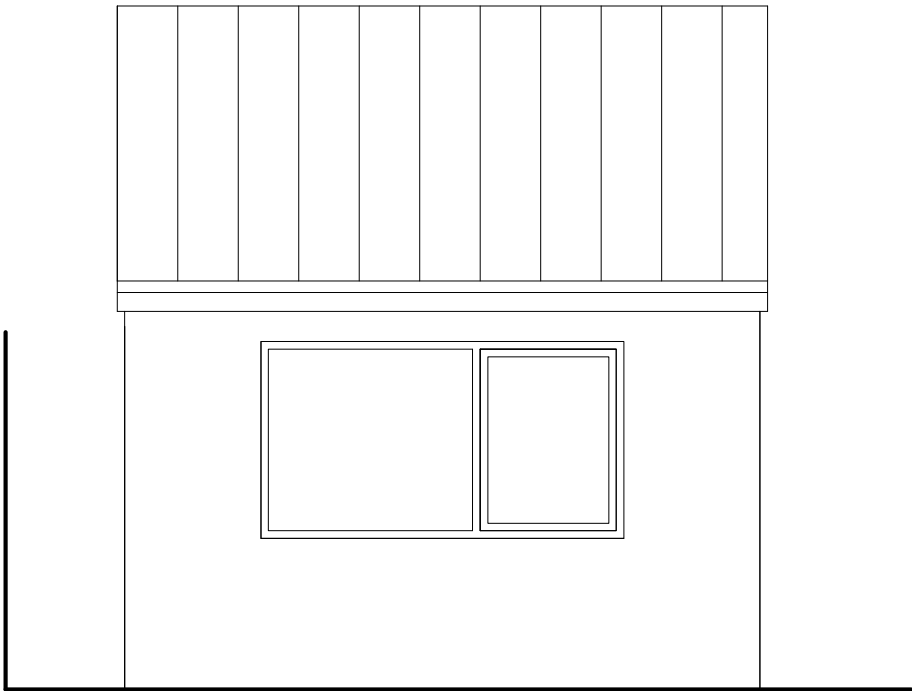

GARAGE REAR ELEVATION

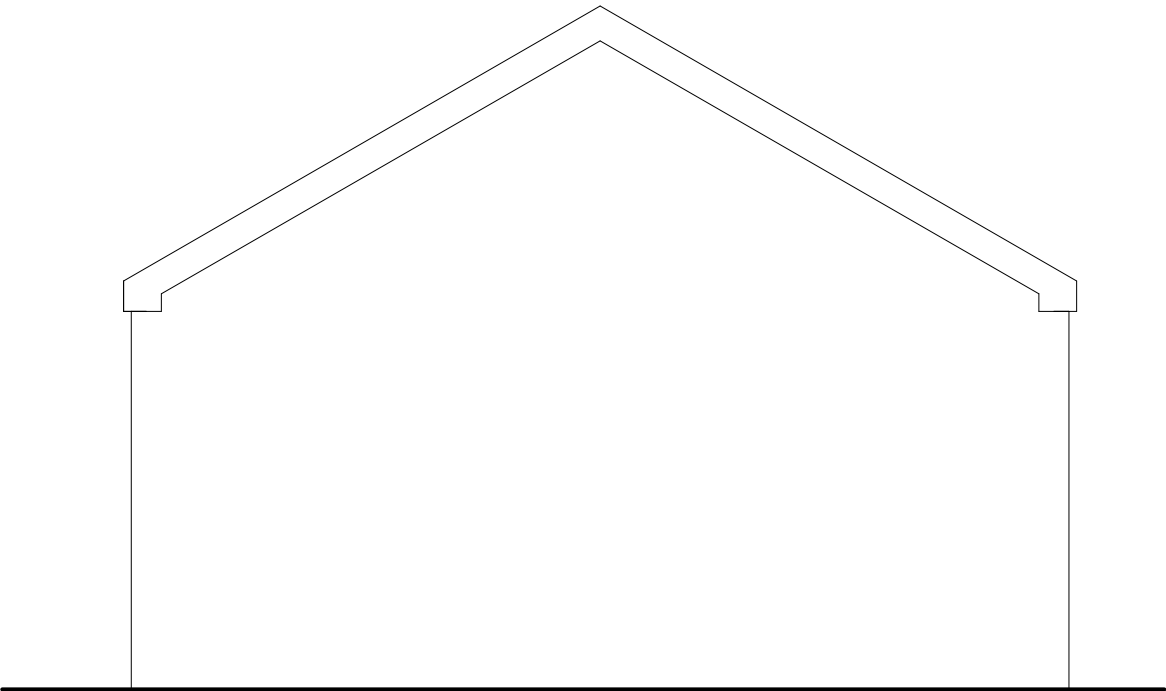


GARAGE SIDE ELEVATION

 George and Co.

3 The Grove, Aberfan,
Merthyr Tydfil CF48 4QA

945. 14		proposed elevation	
planning	1:50 @ A3	May '23	AJ
George + Co Crownford House, Swan Street, Merthyr Tydfil, Mid Glamorgan, Wales, CF47 8EU TEL 07830328652 hello@georgeandco.studio			
DO NOT SCALE THIS DRAWING		©George and Co.	

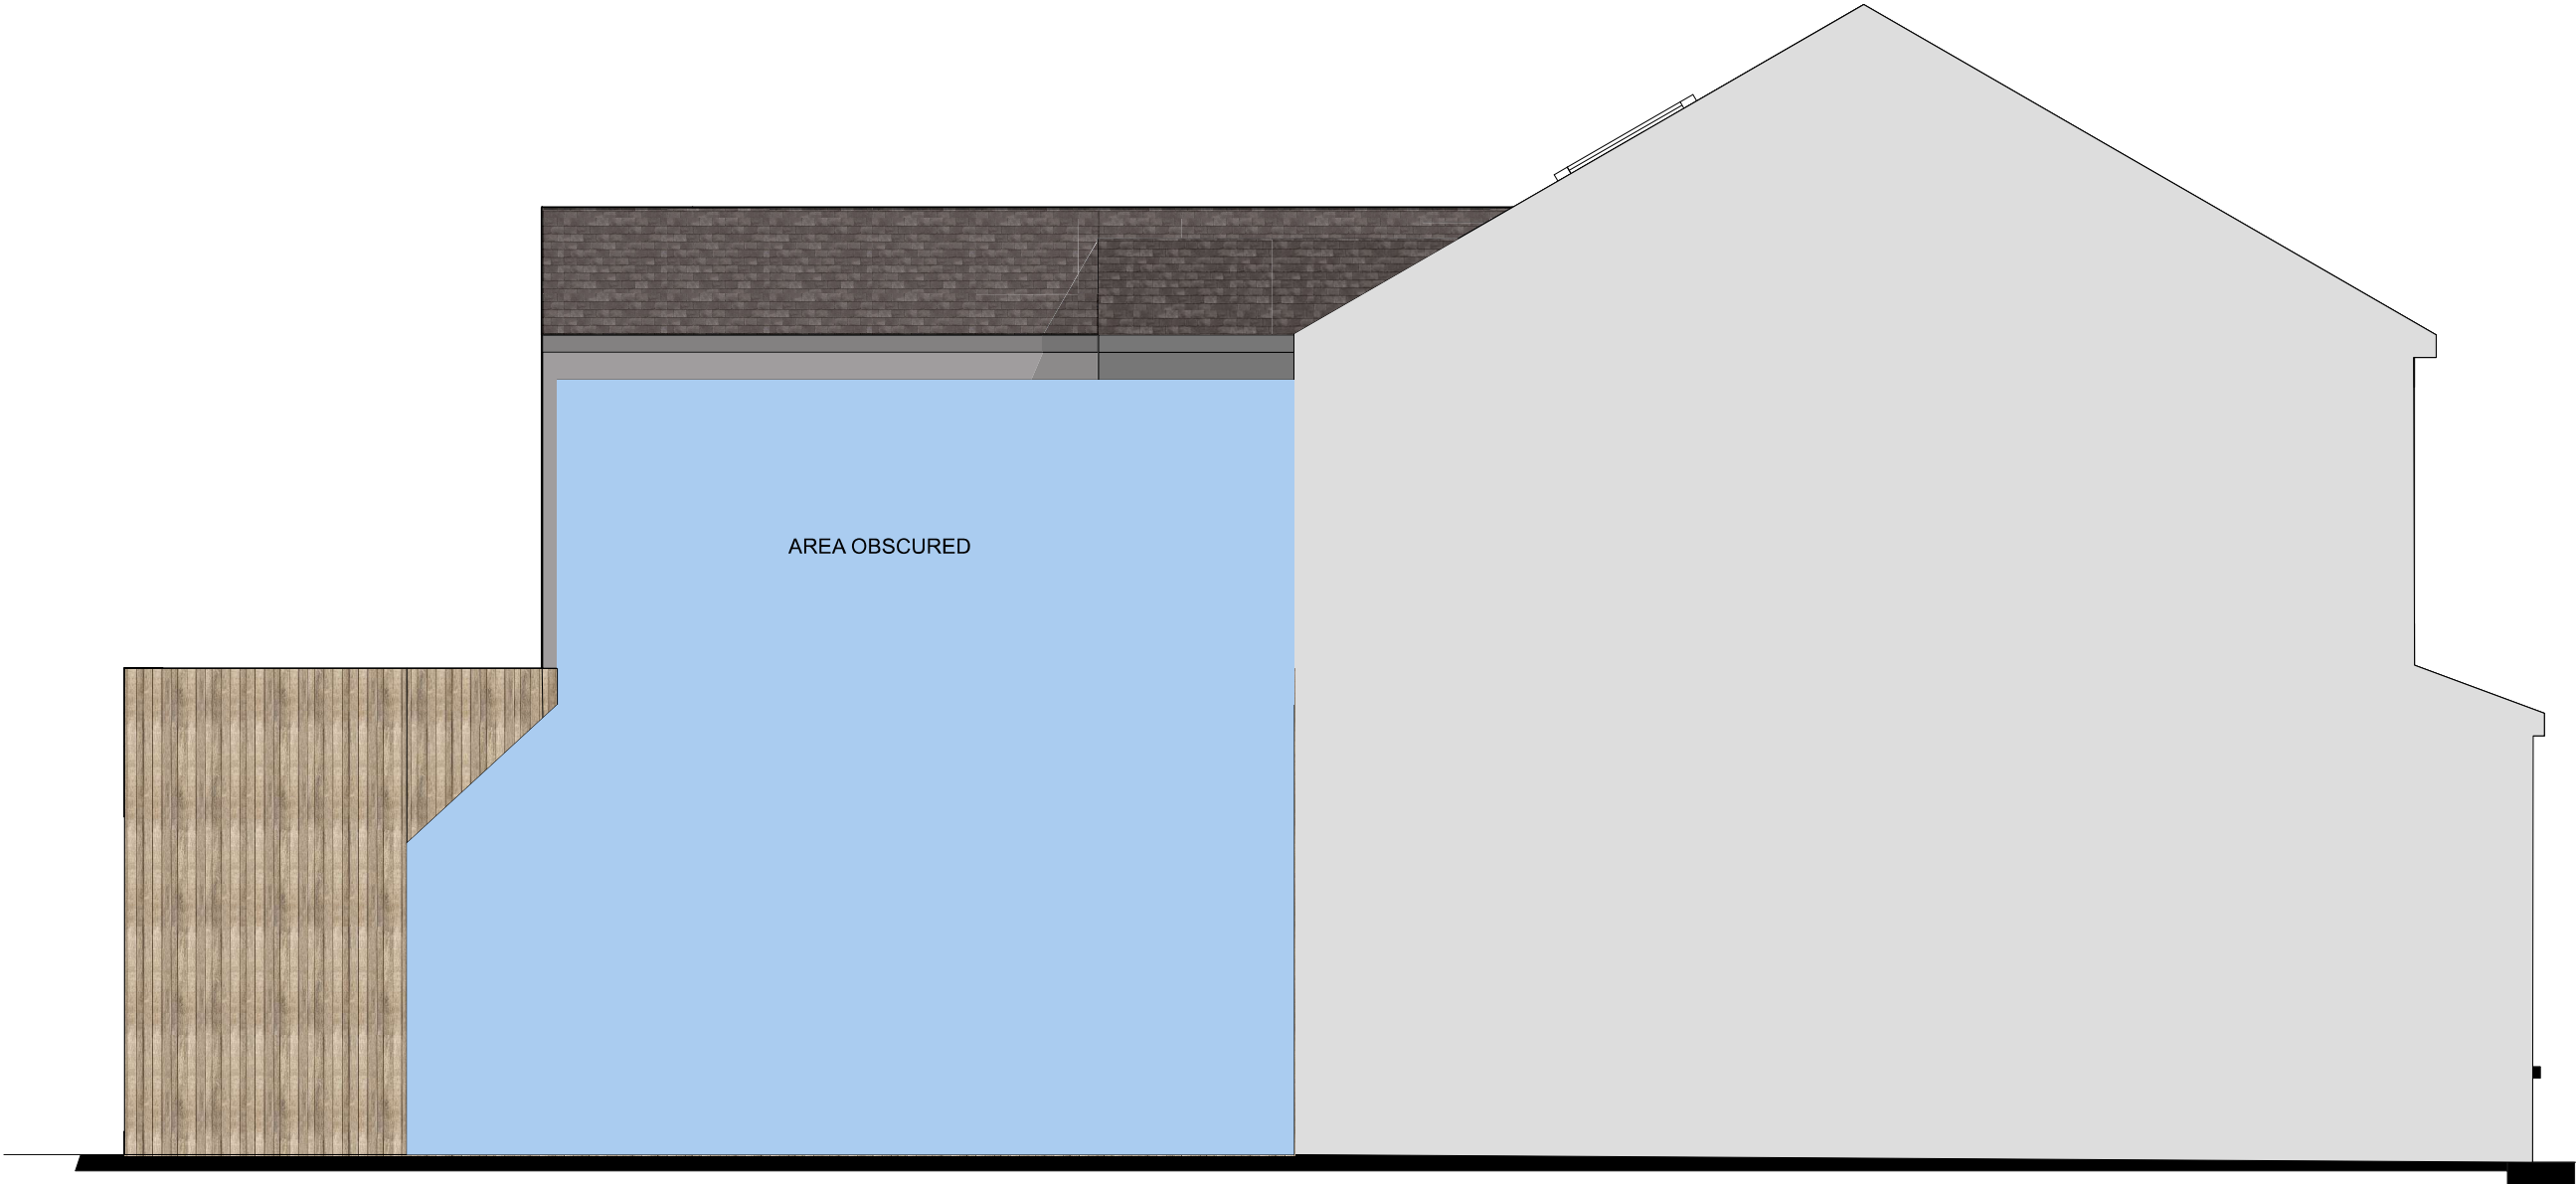

PROPOSED SIDE ELEVATION

George and Co.

3 The Grove, Aberfan,
Merthyr Tydfil CF48 4QA

945. 15

proposed
elevation

planning

1:50 @ A3

May '23

AJ

George + Co
Crownford House, Swan Street, Merthyr Tydfil,
Mid Glamorgan, Wales, CF47 8EU
TEL 07830328652
hello@georgeandco.studio

DO NOT SCALE THIS DRAWING

©George and Co.

PROPOSED SIDE ELEVATION