


 George and Co.

3 The Grove, Aberfan,
Merthyr Tydfil CF48 4QA

945. 11	proposed section		
planning	1:50 @ A3	May '23	AJ
George + Co Crownford House, Swan Street, Merthyr Tydfil, Mid Glamorgan, Wales, CF47 8EU TEL 07830328652 hello@georgeandco.studio			
DO NOT SCALE THIS DRAWING			©George and Co.

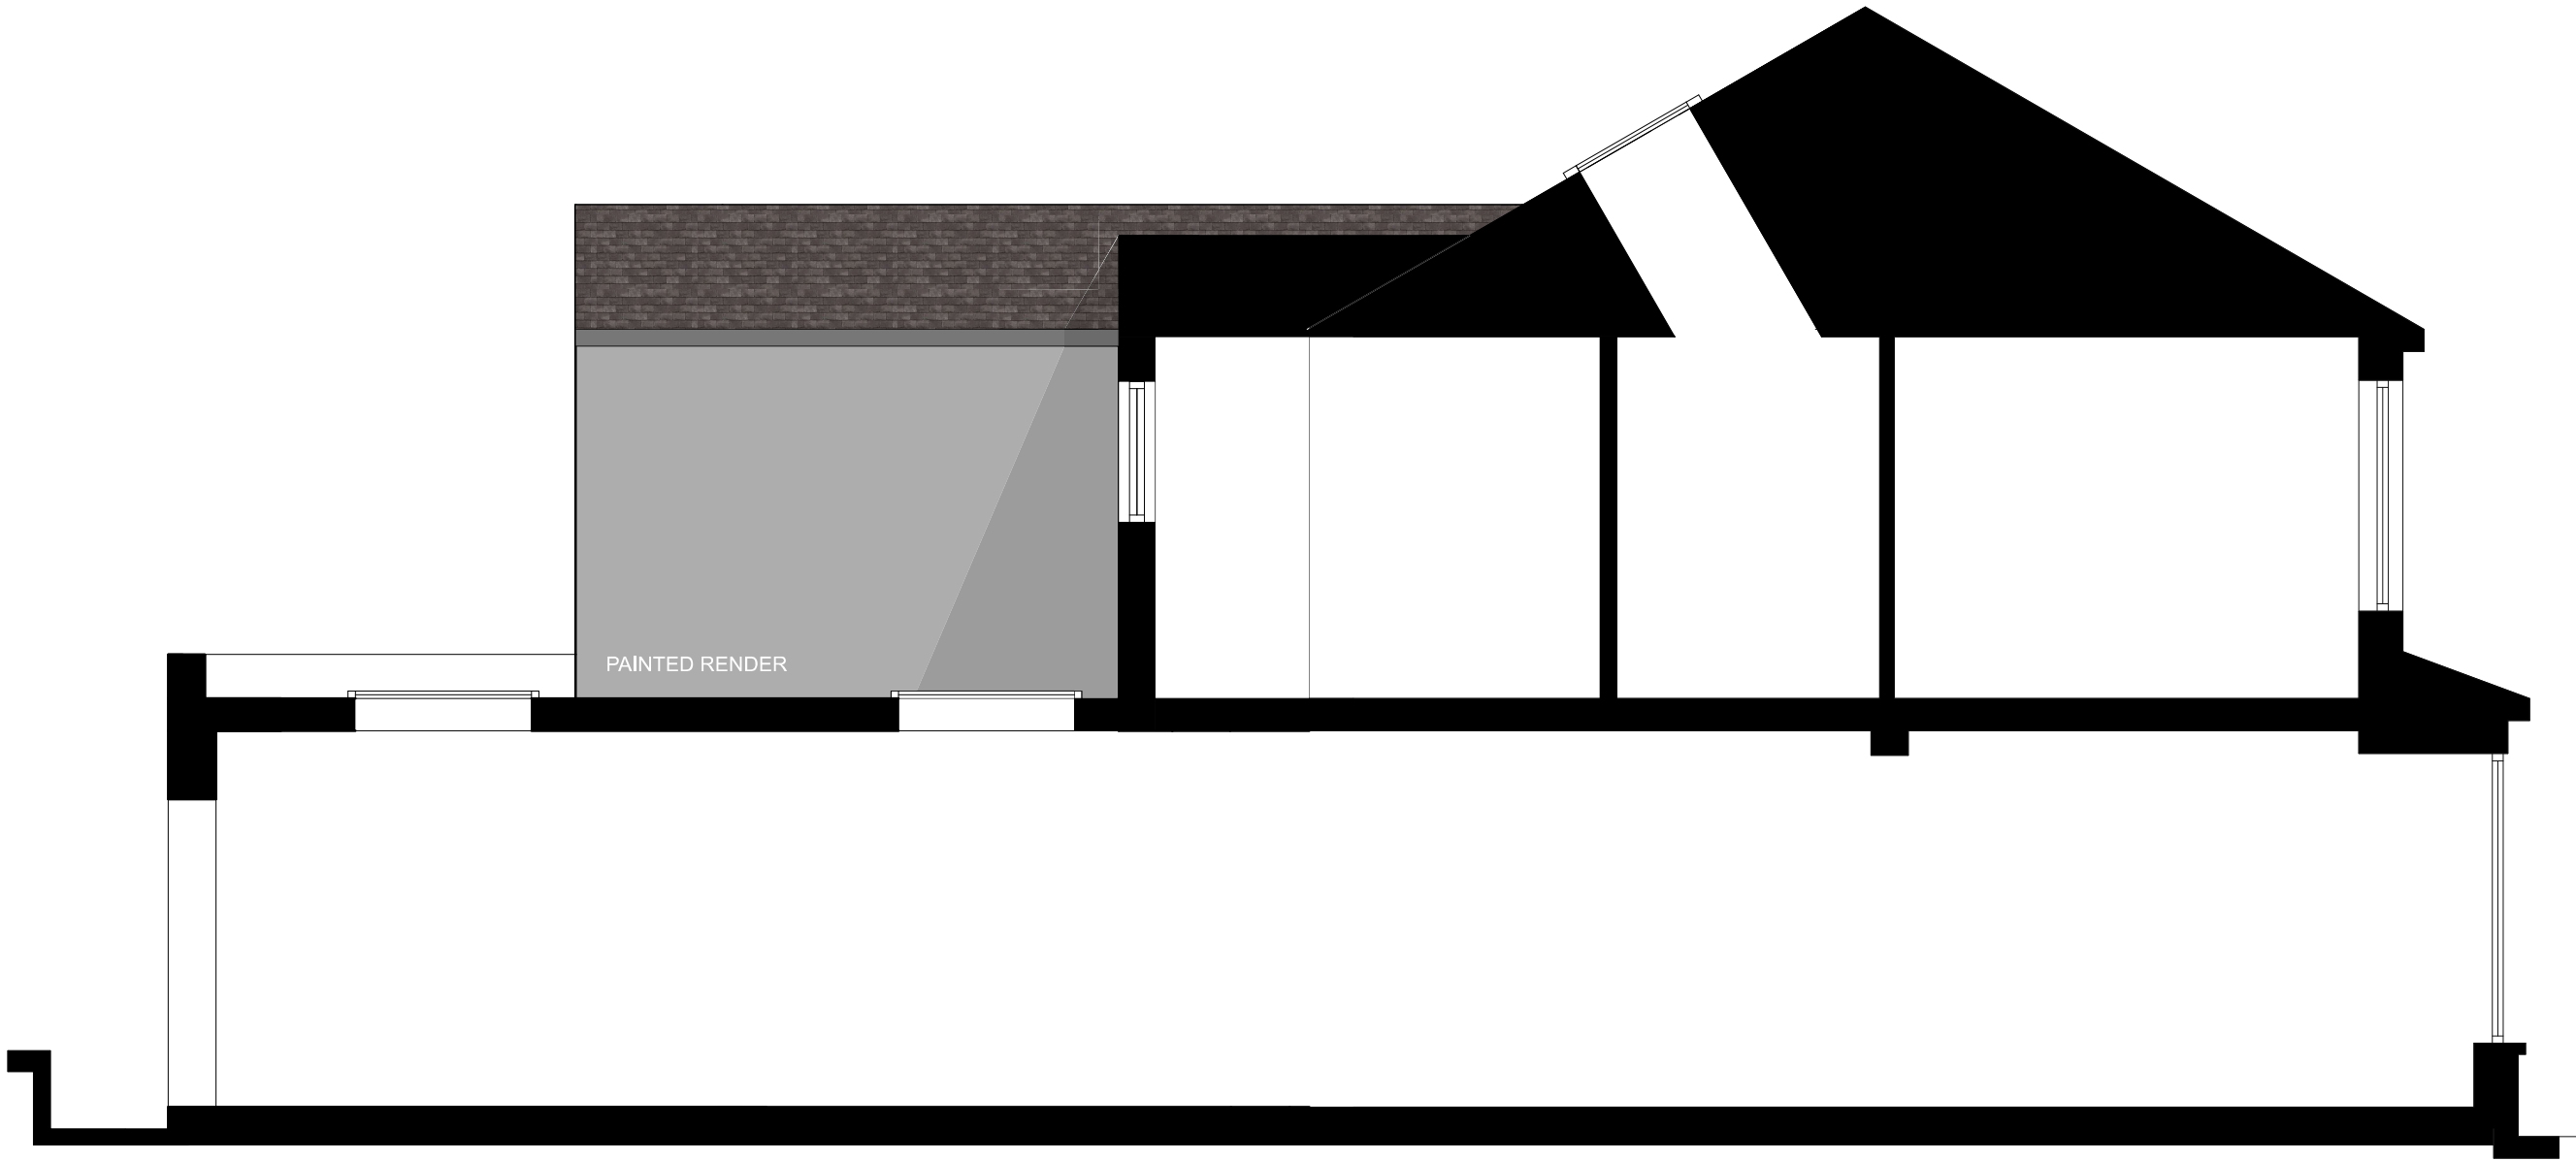

SECTION