
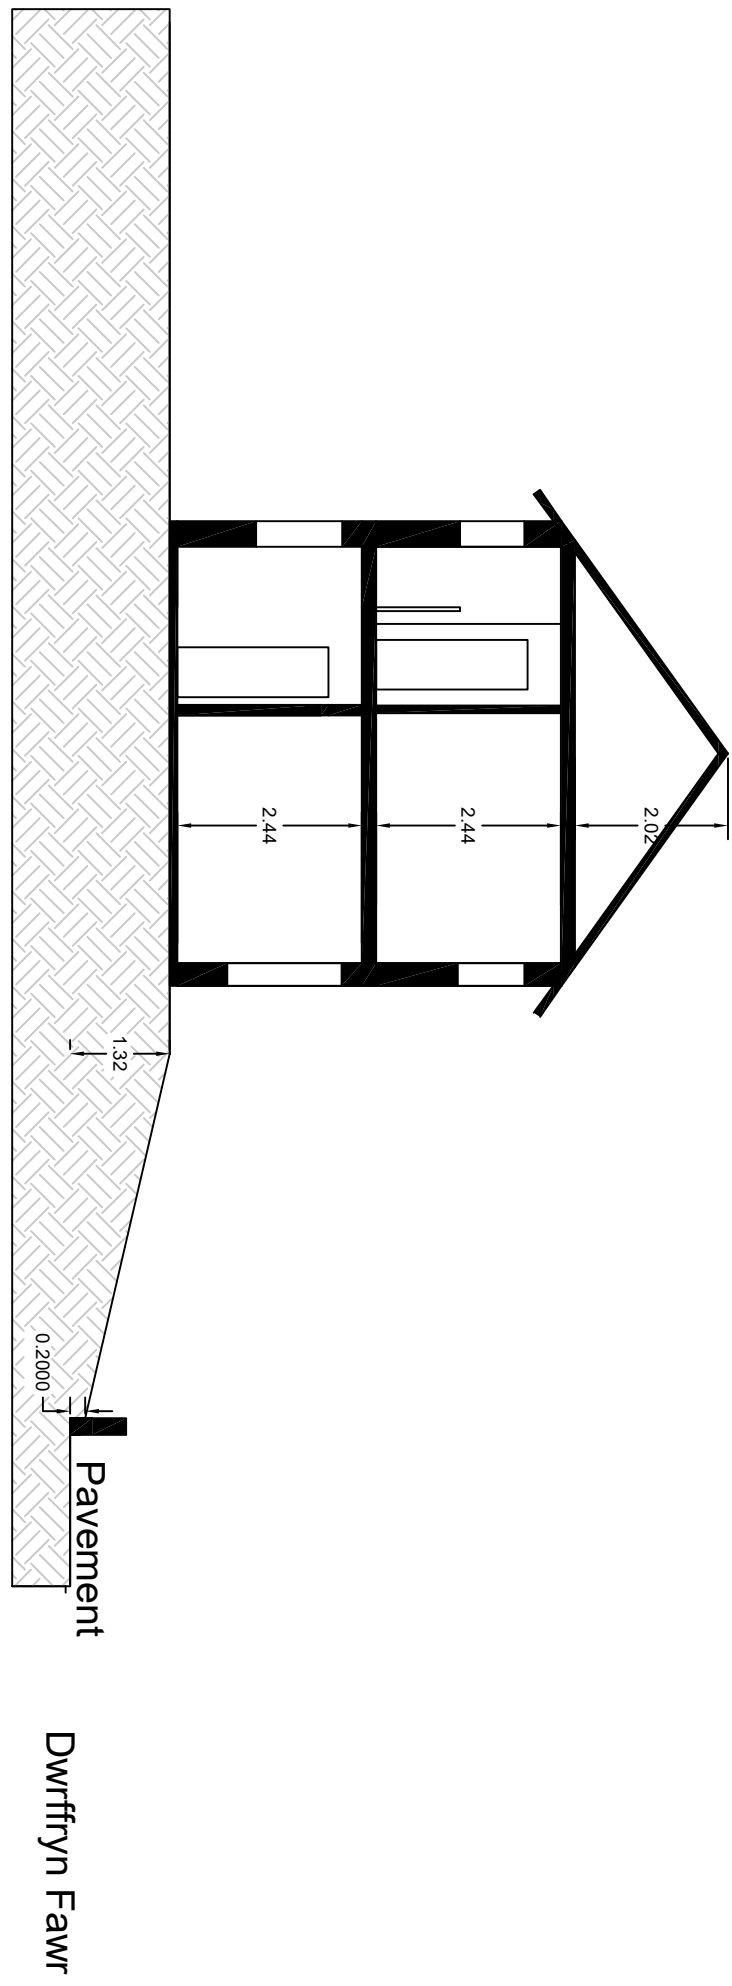


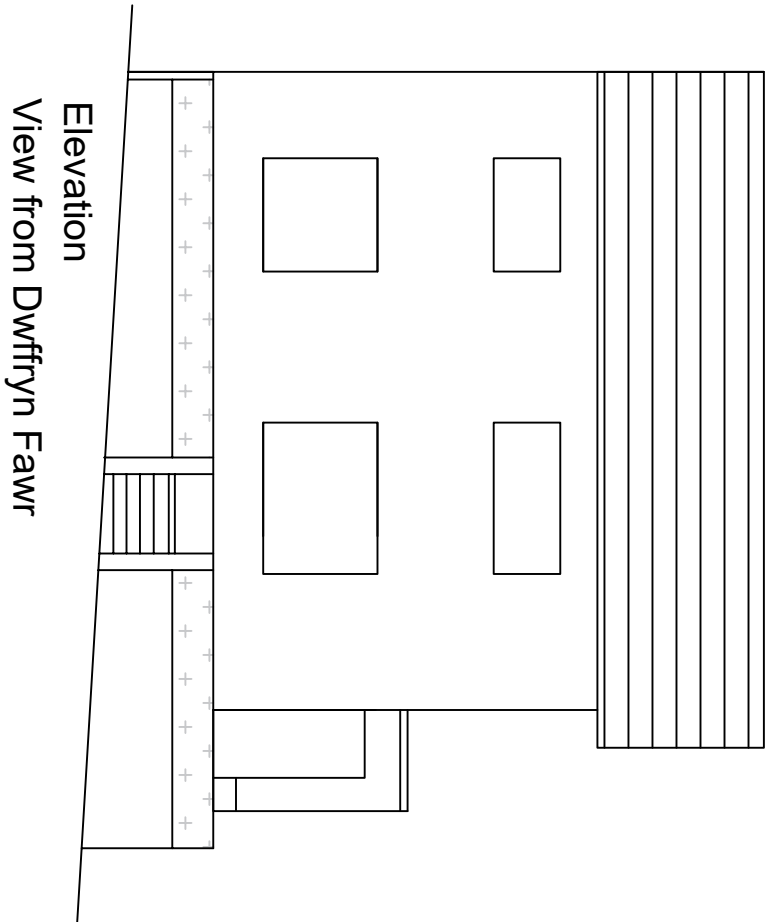

Existing

Section B-B'

Mr and Mrs Reddy house
17 Duffryn Fawr
CF48 4DN

Existing drawings
Scale 1:100
August 2020