


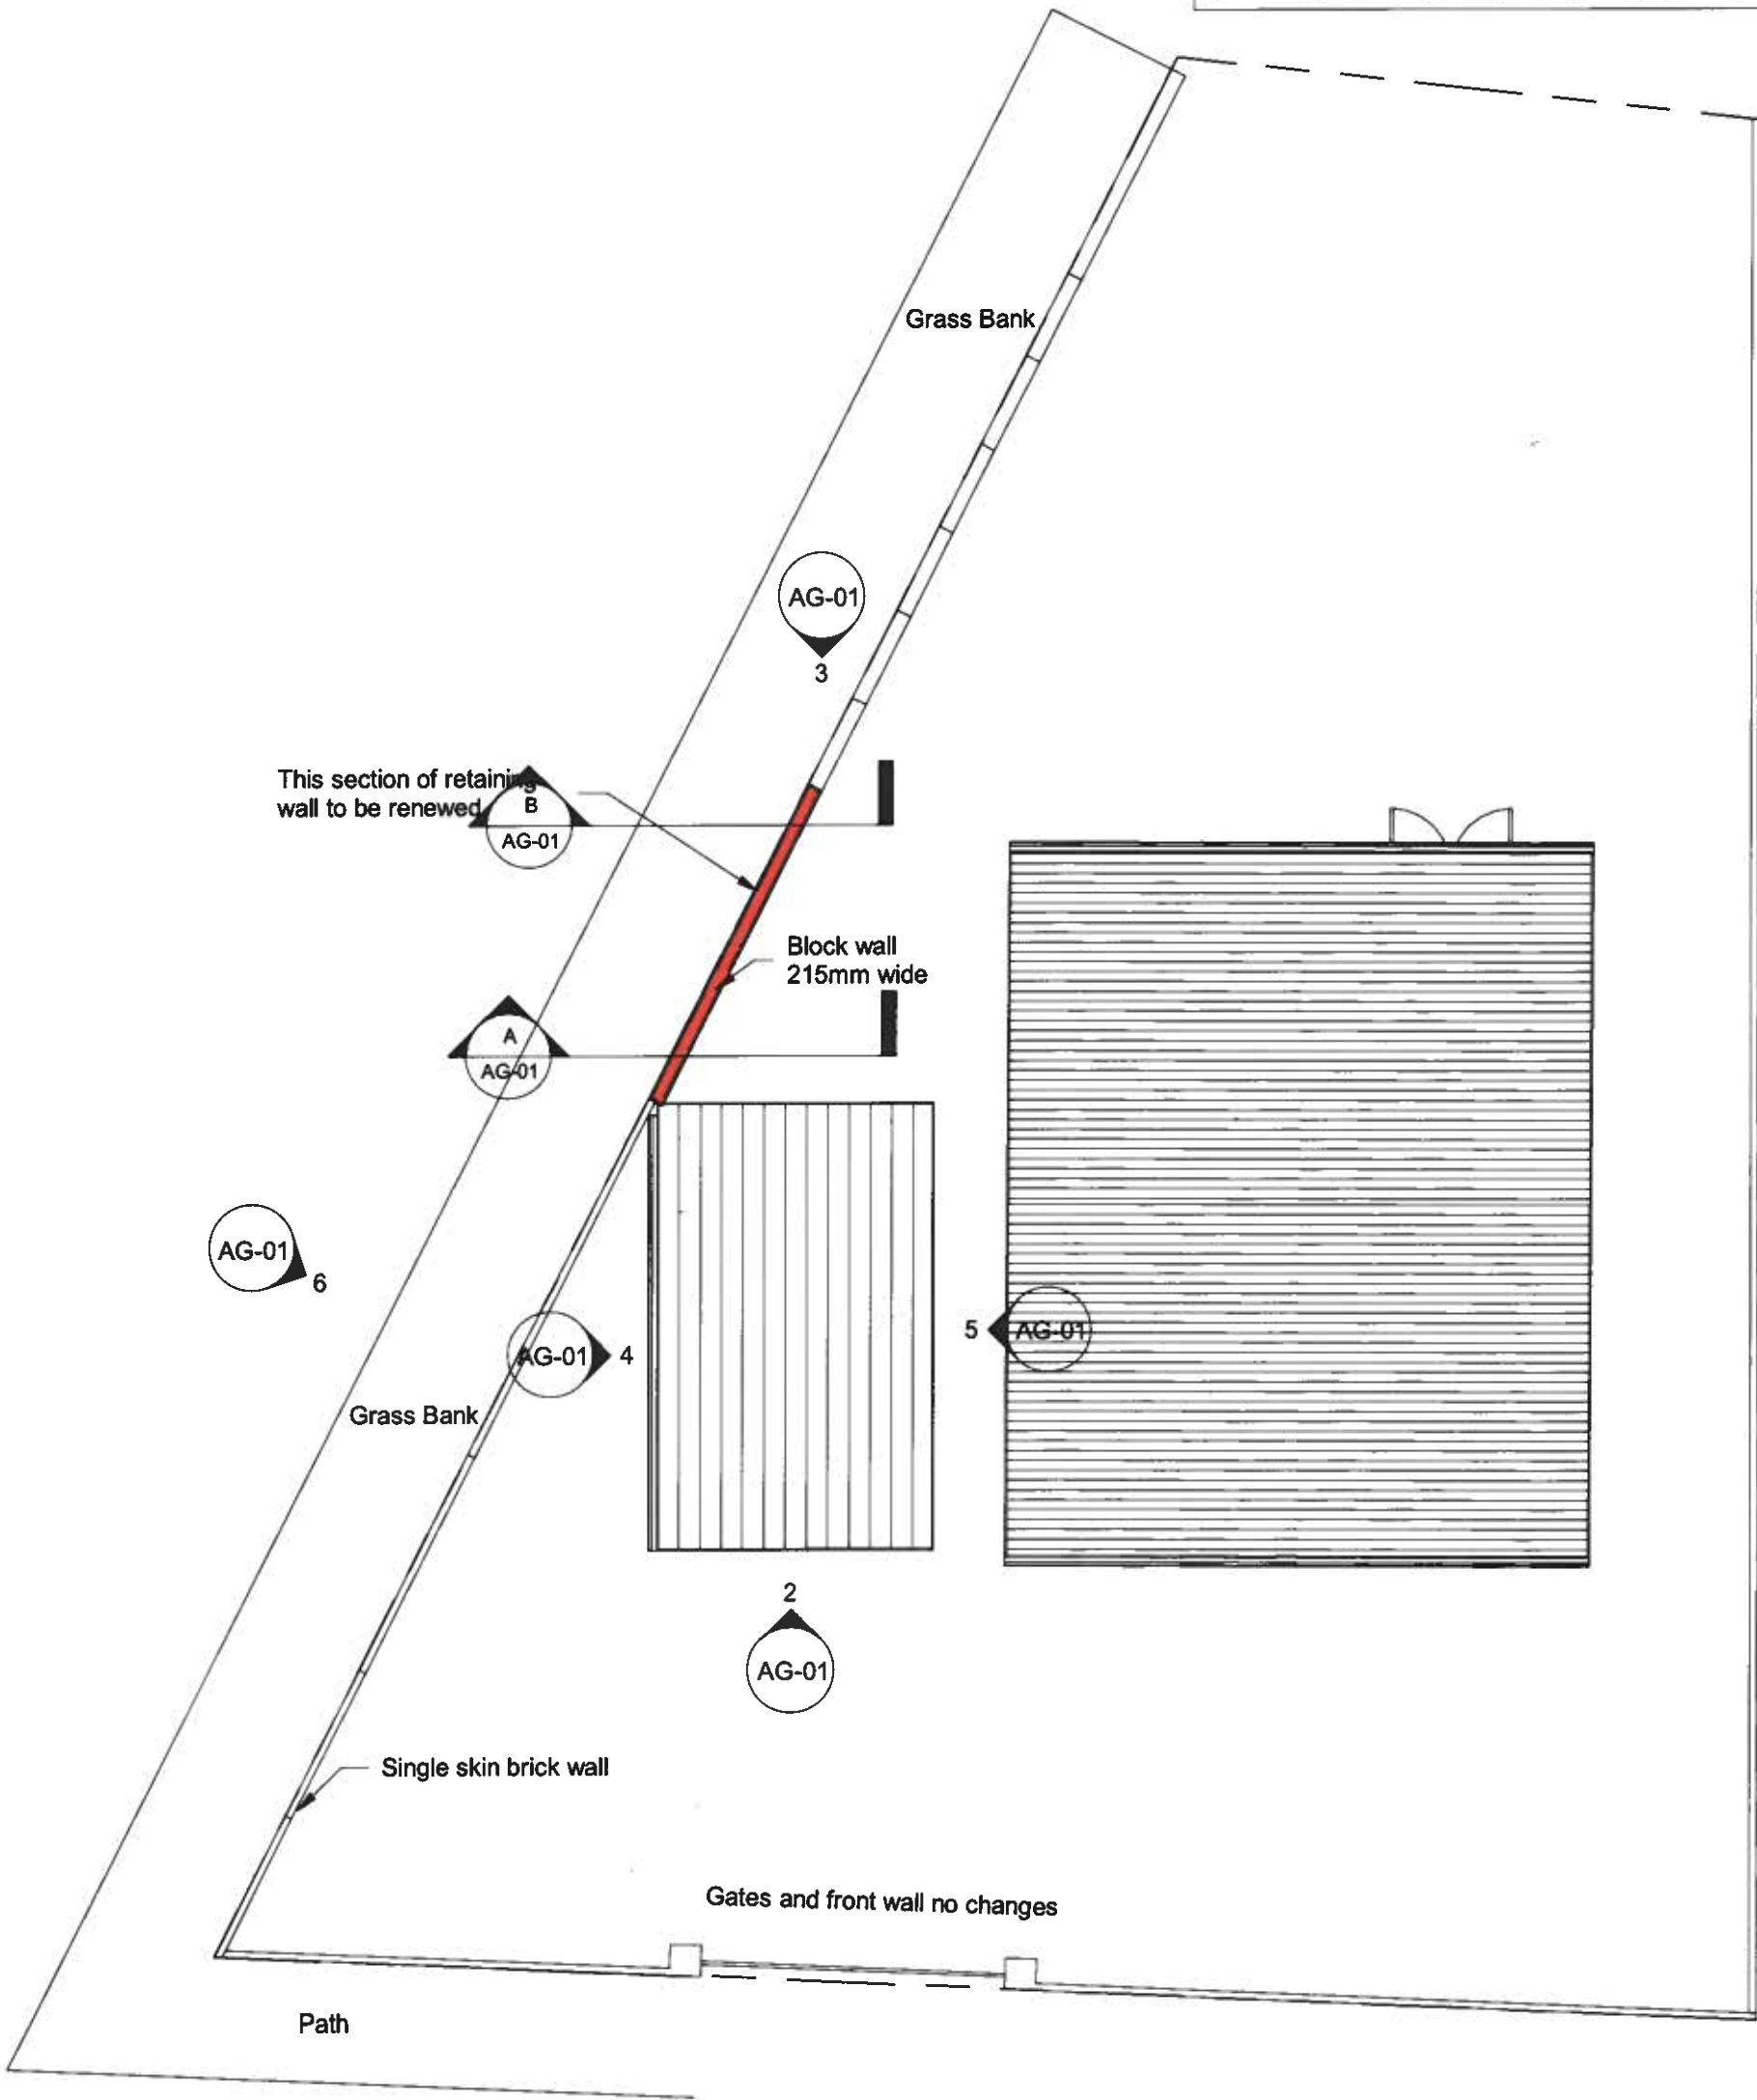

INDIGO DESIGN (Part of 3dcadwales Ltd) 5 Asheia Drive, Merthyr Tydfil, CF47 0NY Tel: 01685 385746 Mob - 07940913216 Email: philip@3dcadwales.co.uk				Indigo 3d Design	
This Drawing is Copyright, Dimensions to be checked on site and not scaled from this drawing		PURPOSE OF ISSUE	DRWAING NUMBER		
		Planning Approval	AG-03		
		PROJECT	New detached garage		
		SHEET	Existing Site		
Address		14 Anthony Grove, Abercarnaid, Merthyr Tydfil, CF48 1YX			
Checked by	Drawn by	Scale (@ A3)			
JH	PH	1 : 100			
Rev No	Issue	Description	Date		
A			30/05/2022		