


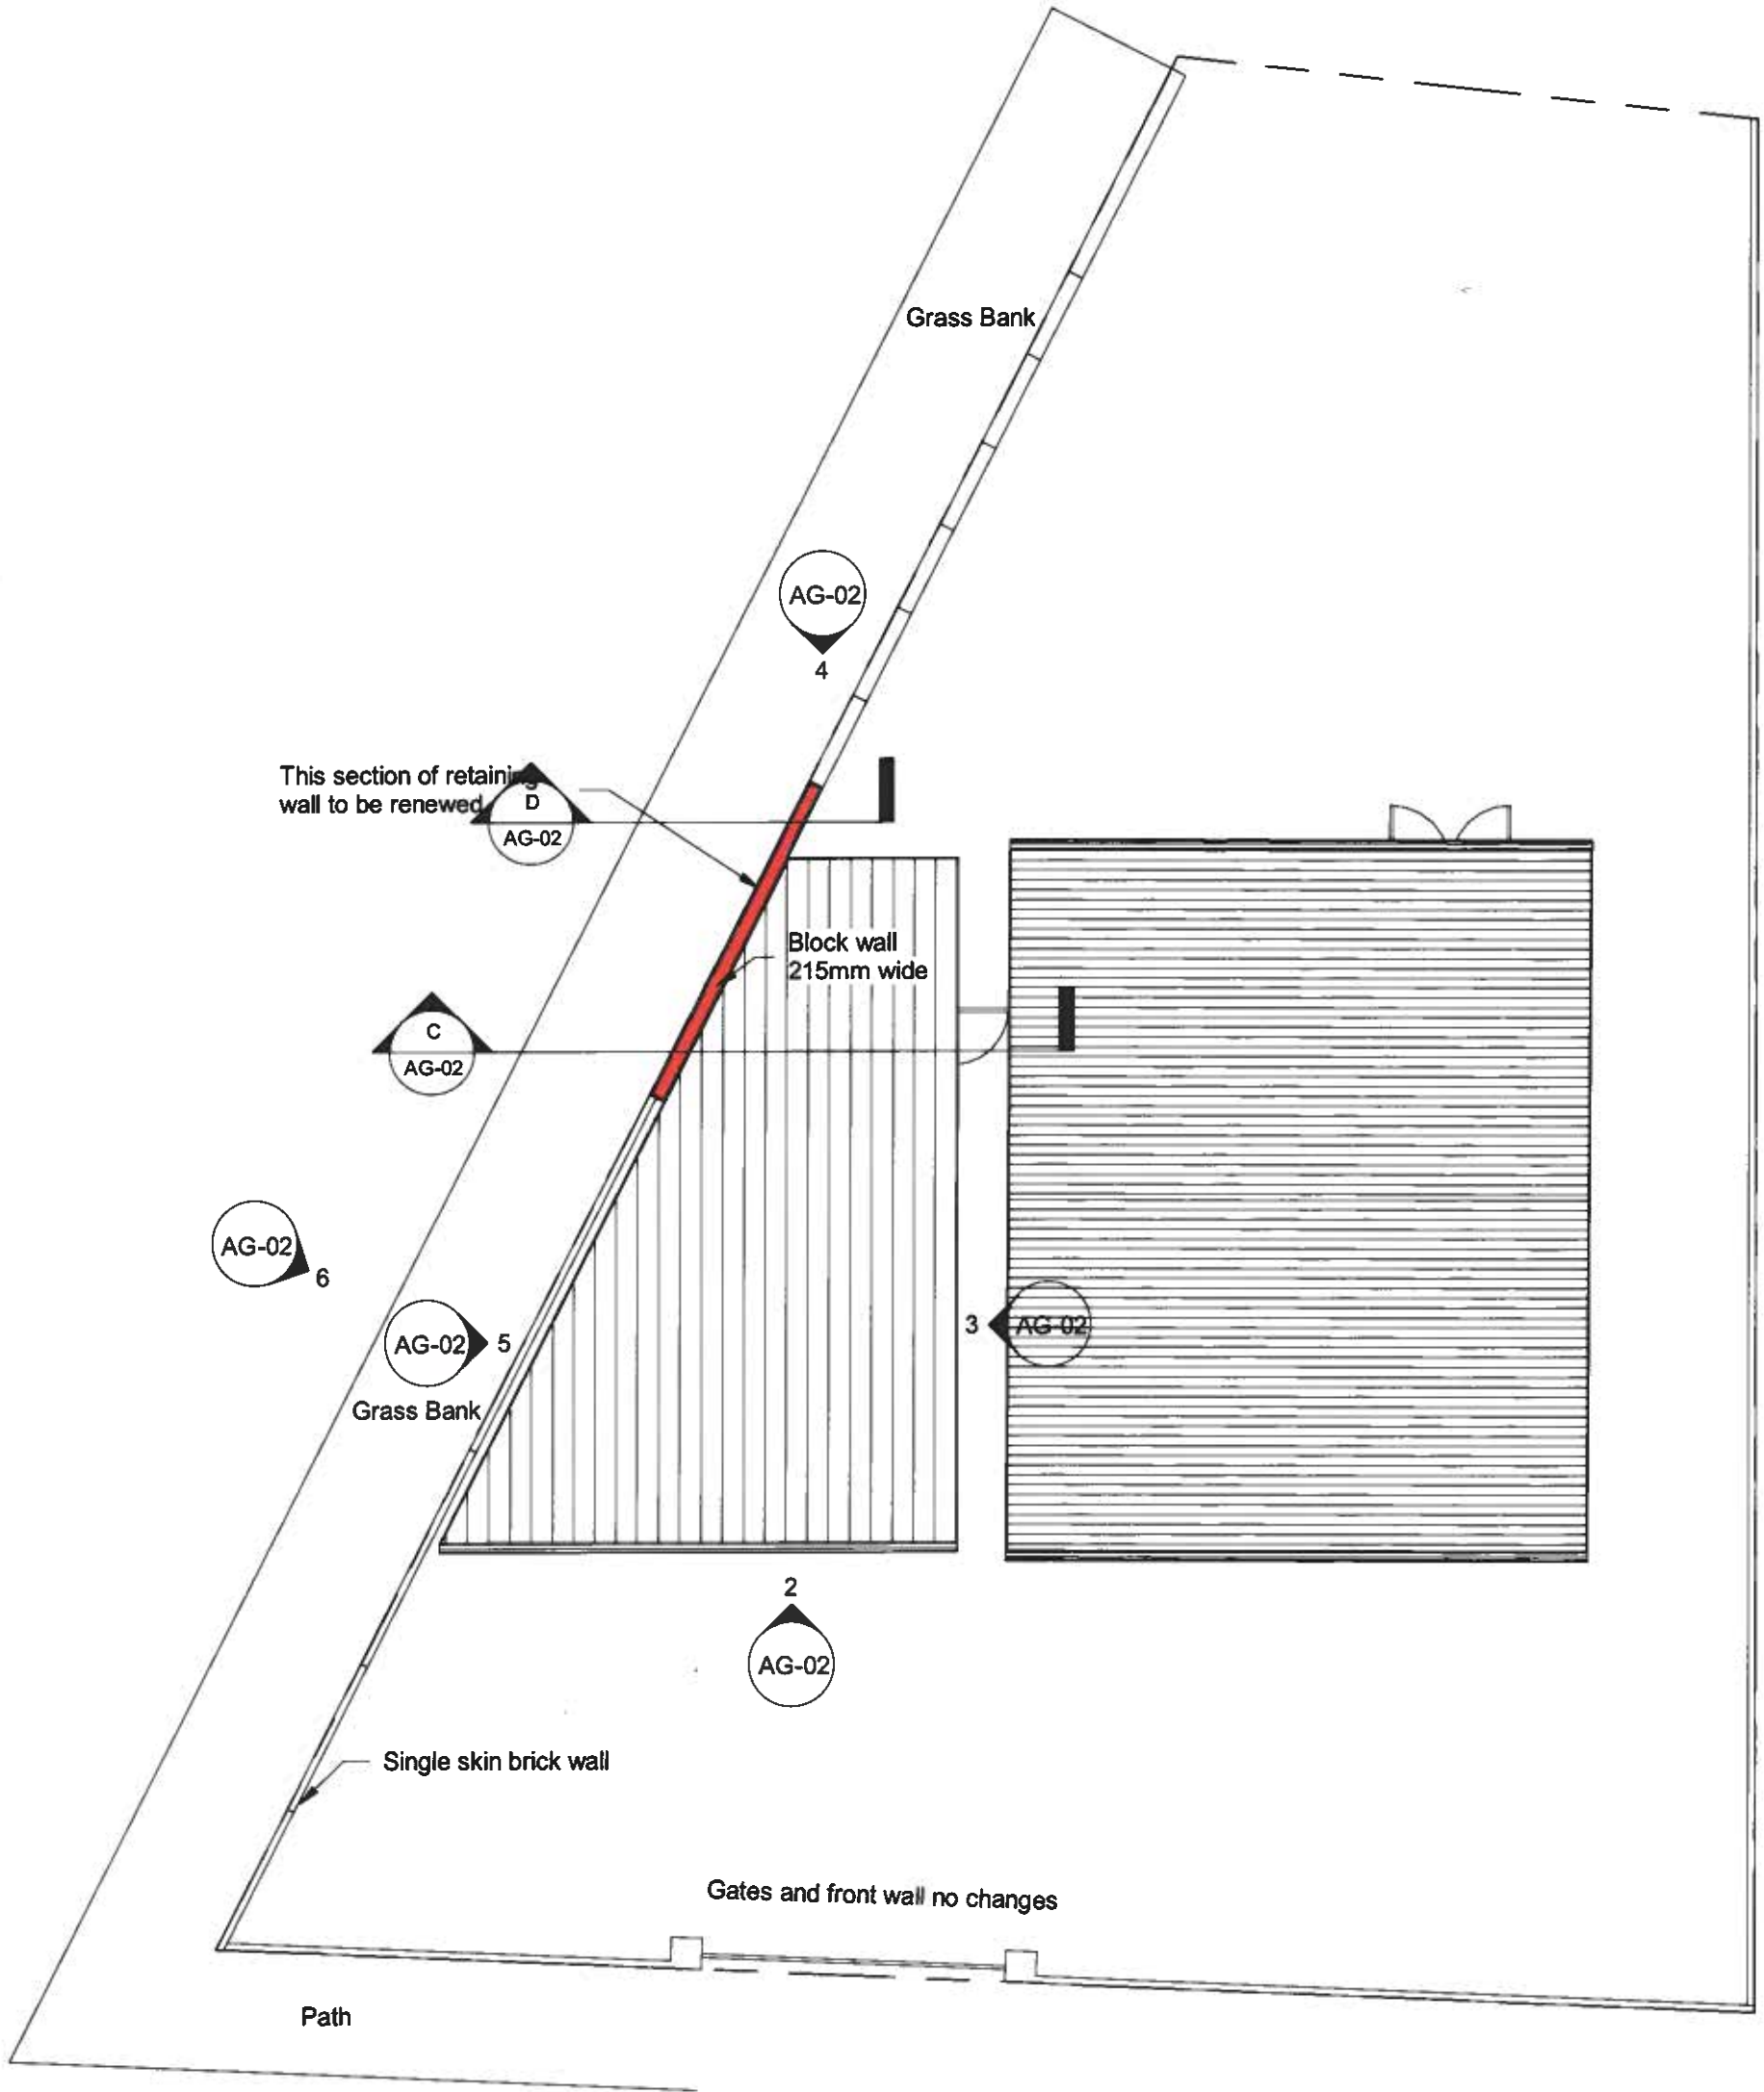

INDIGO DESIGN (Part of 3dcadwales Ltd) 5 Ashtea Drive,
Merthyr Tydfil, CF47 0NY Tel: 01685 385746 Mob -
07940913216 Email: philip@3dcadwales.co.uk

This Drawing is Copyright,
Dimensions to be checked
on site and not scaled from
this drawing

PURPOSE OF ISSUE
DRAWING NUMBER
AG-04

PROJECT
New detached garage

SHEET
Proposed Site

Address
14 Anthony Grove, Abercarnald,
Merthyr Tydfil, CF48 1YX

Checked by
JH

Drawn by
PH

Scale (@ A3)
1 : 100

Rev No
A

Issue

Description

Date
30/05/2022