




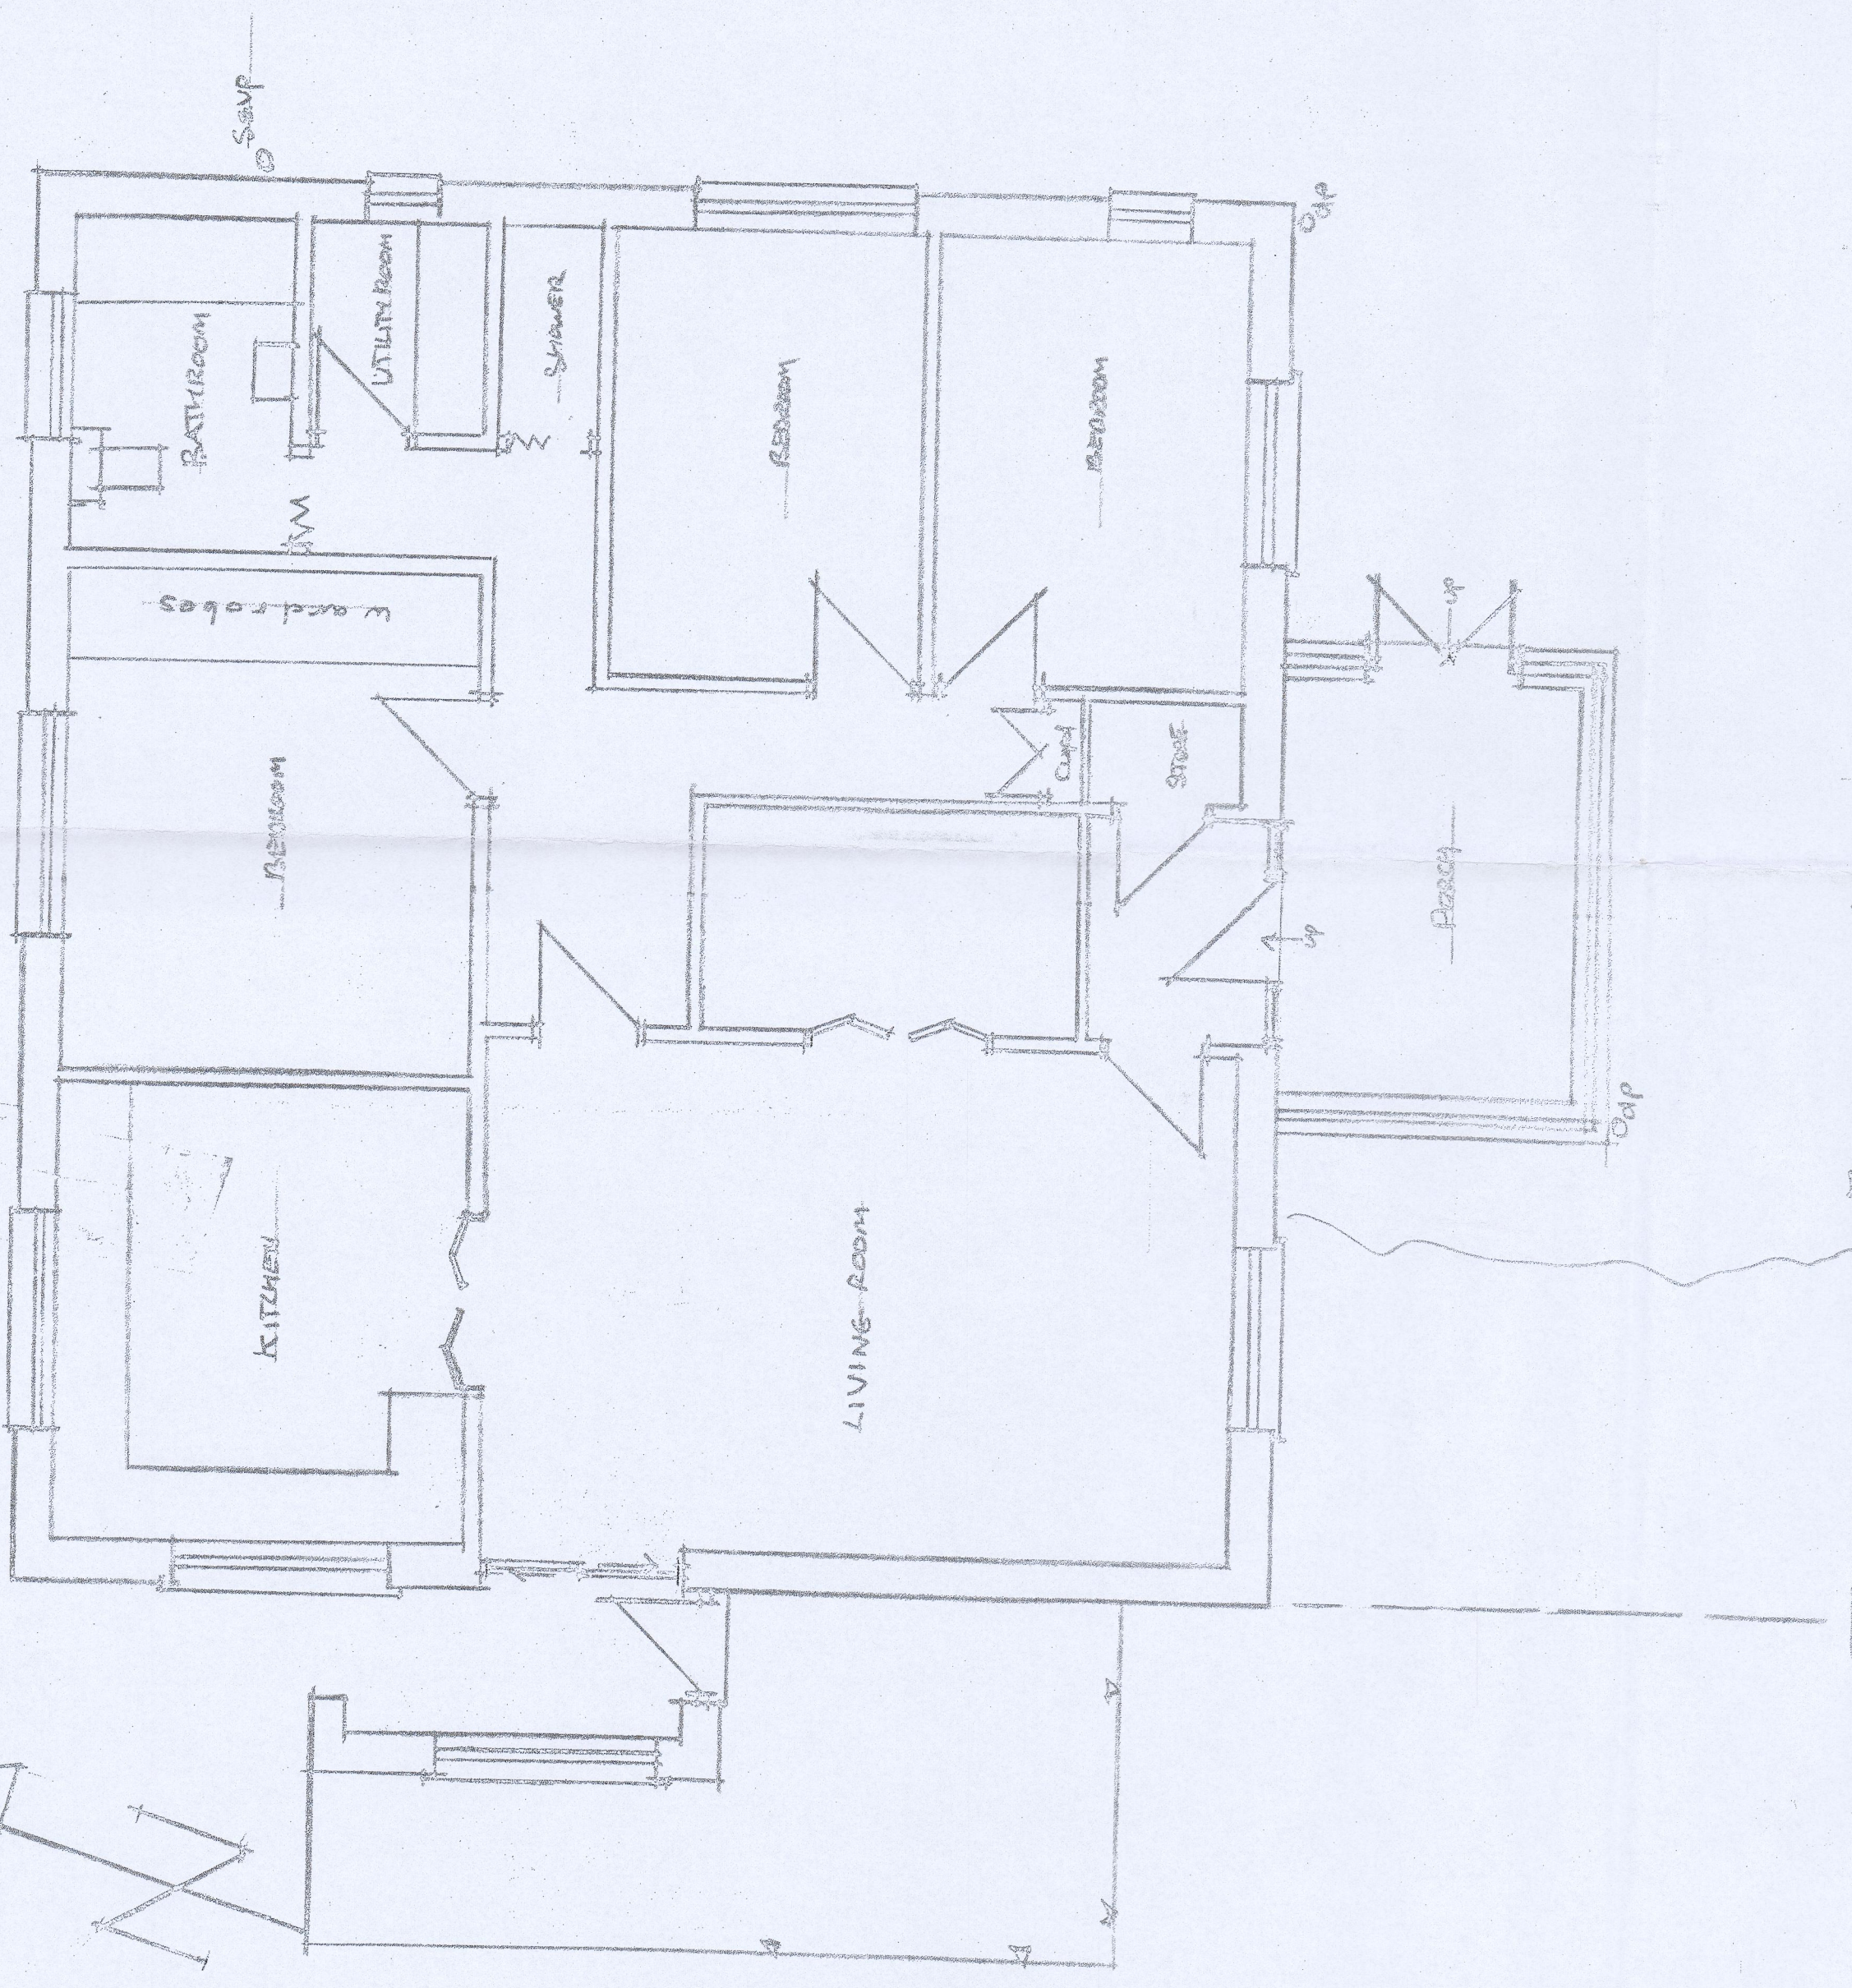


EXISTING GROUND FLOOR 1:50

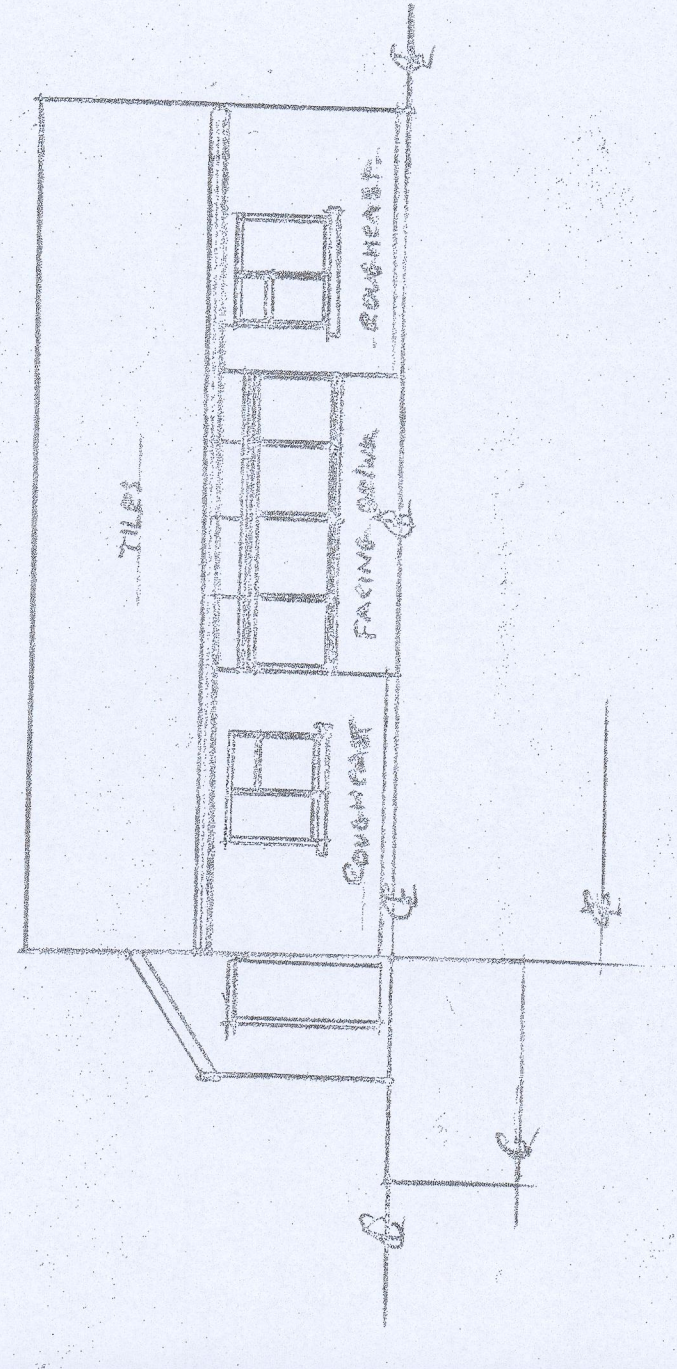


EXISTING SOUTH EAST ELEVATION

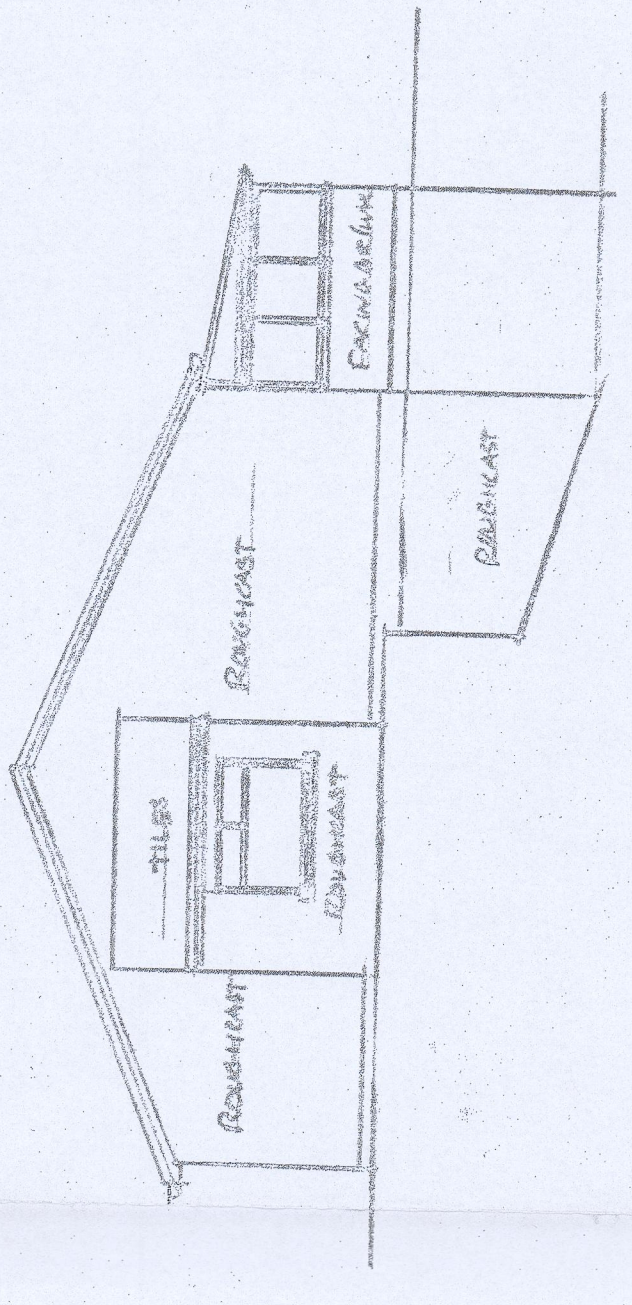


EXISTING WEST ELEVATION

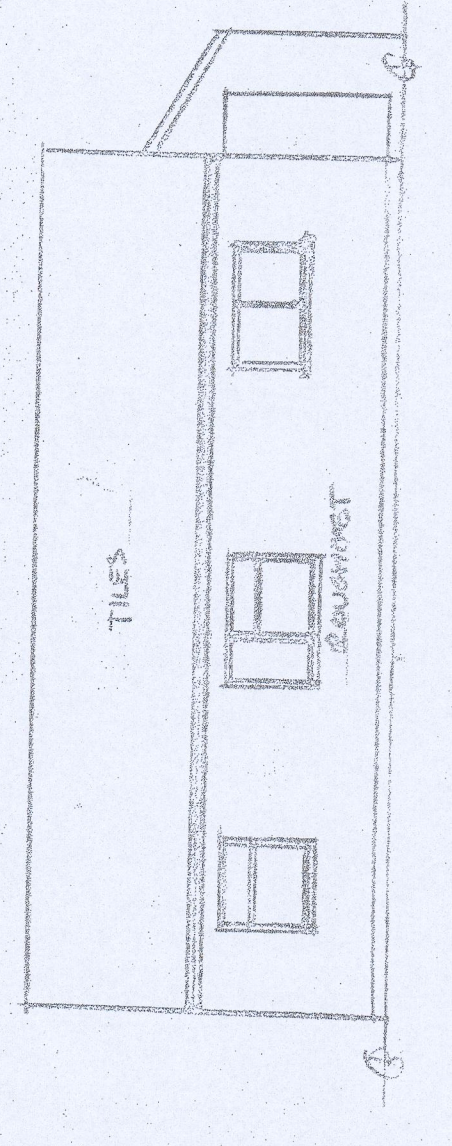


EXISTING NORTH WEST ELEVATION

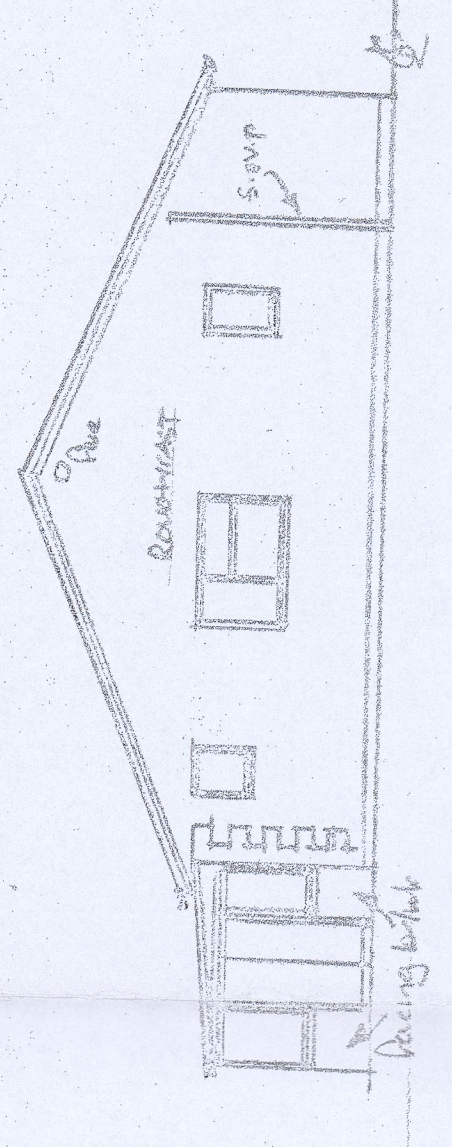


EXISTING EAST ELEVATION

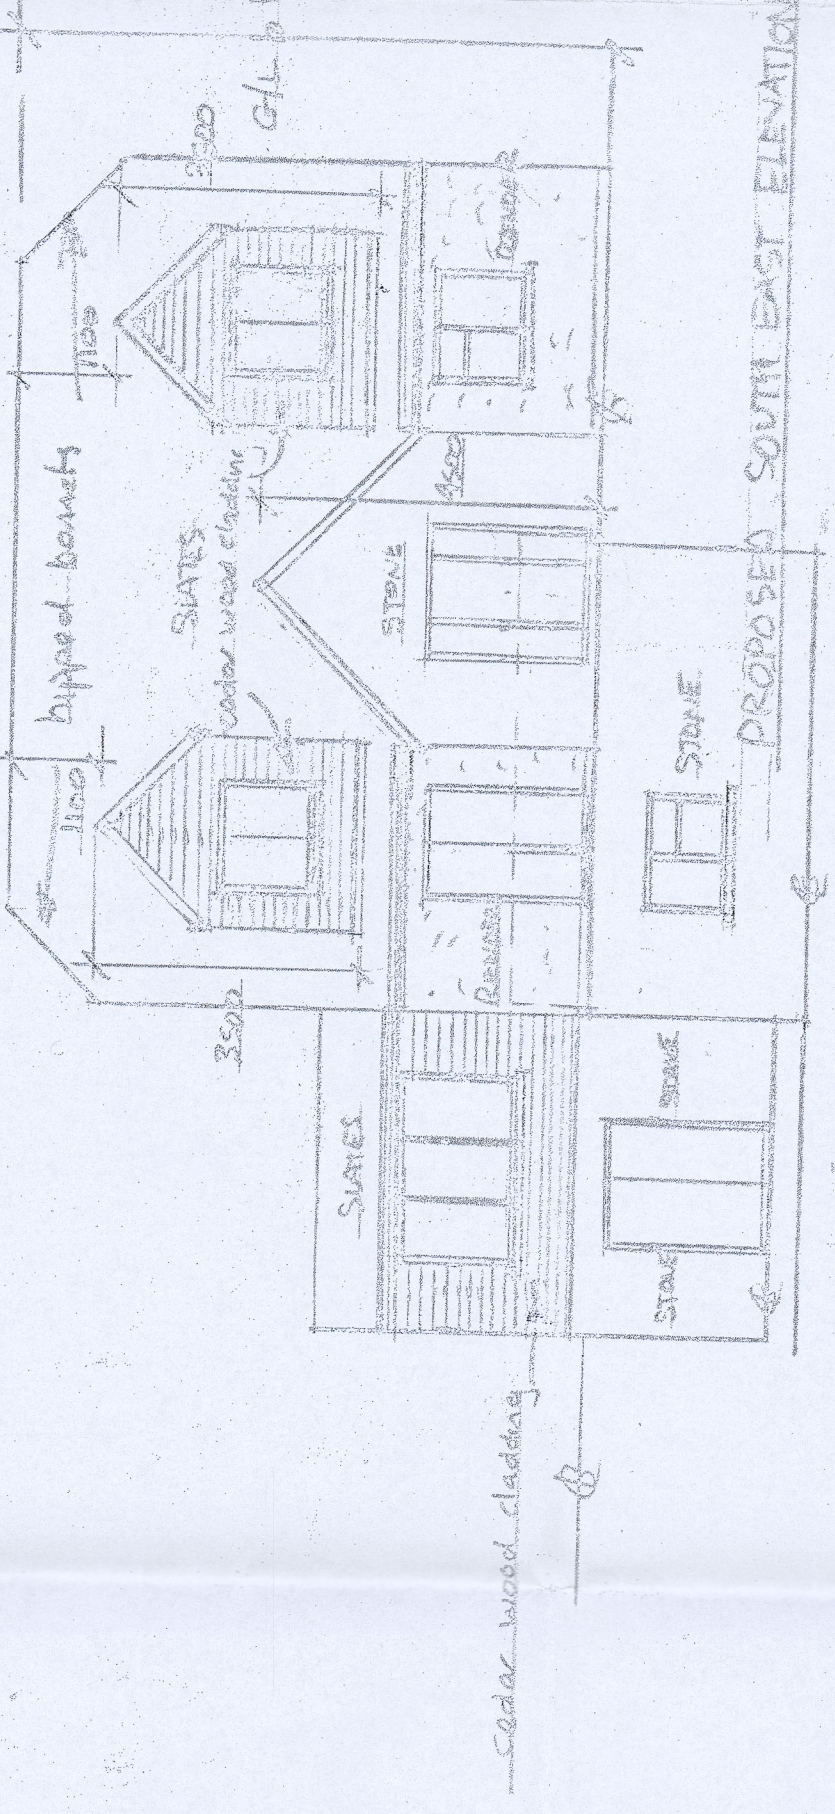

PROPOSED SOUTH EAST ELEVATION

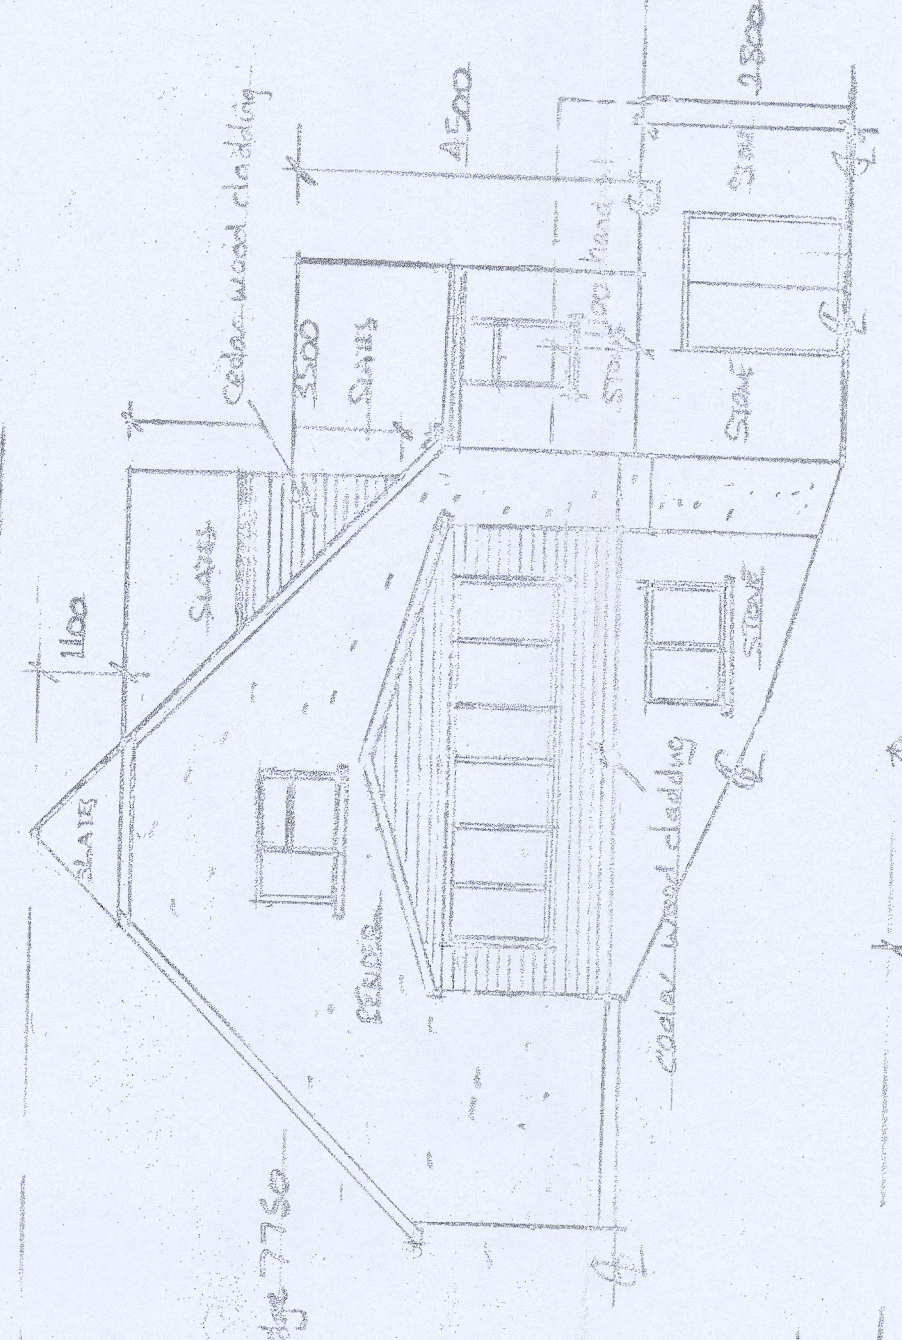

PROPOSED WEST ELEVATION

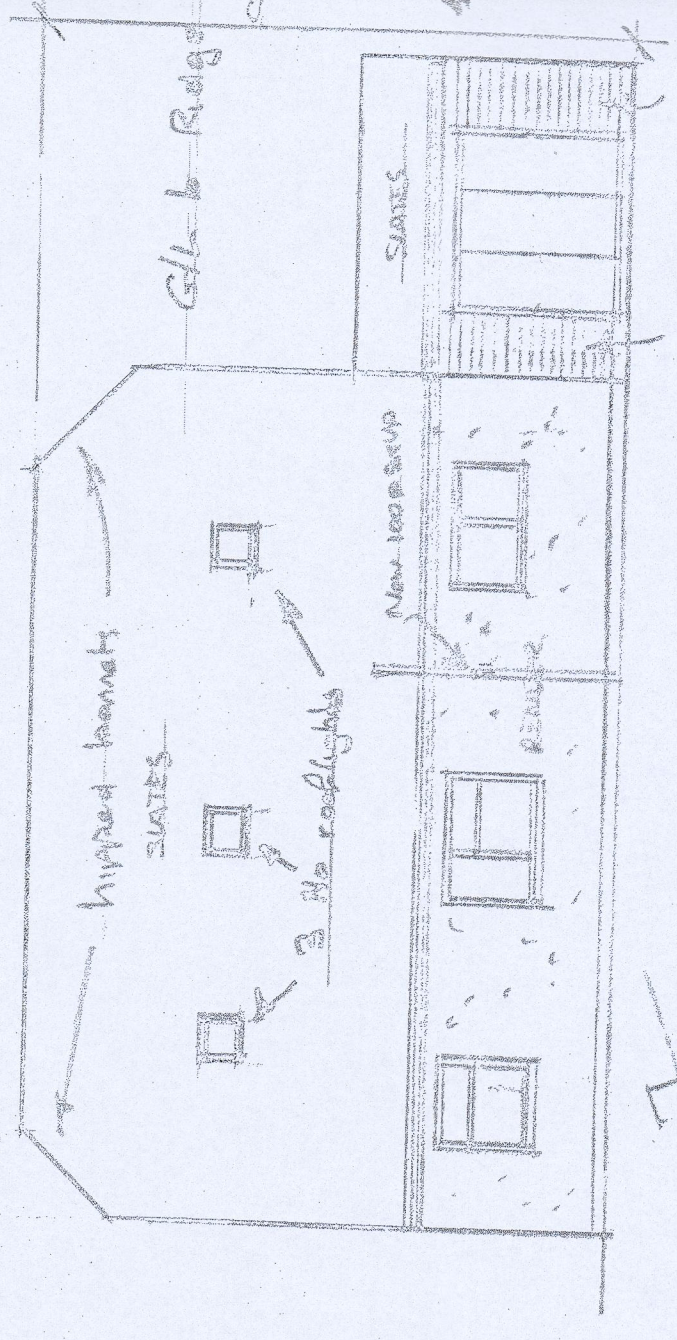

PROPOSED NORTH WEST ELEVATION



CANCELLED

MITCHELL
AMENDED PLANS
20 SEP 2021
RECEIVED

210205

AMENDMENTS
1. Ridge height of proposed main roof, dormers and porch altered to coincide with the 21.8' section of 310 rear right-hand corner of cell. Sept 2021

Job	PROPOSED ATTIC CONVERSION WITH NEW ROOF & 2 No. DORMERS, EXTENSION TO SIDE PORCH & DETACHED STORE (AMENDED)
ADDRESS	DELFIN, HEAL Y ALYN, 100,
CEFR CODE	MERIM TYNFL GAS 21R
DATE	1:50, 1:100
SCALE	1:50, 1:100
REVISION	MAY 2021 A COLLINS
DATE	SEPT 2021