



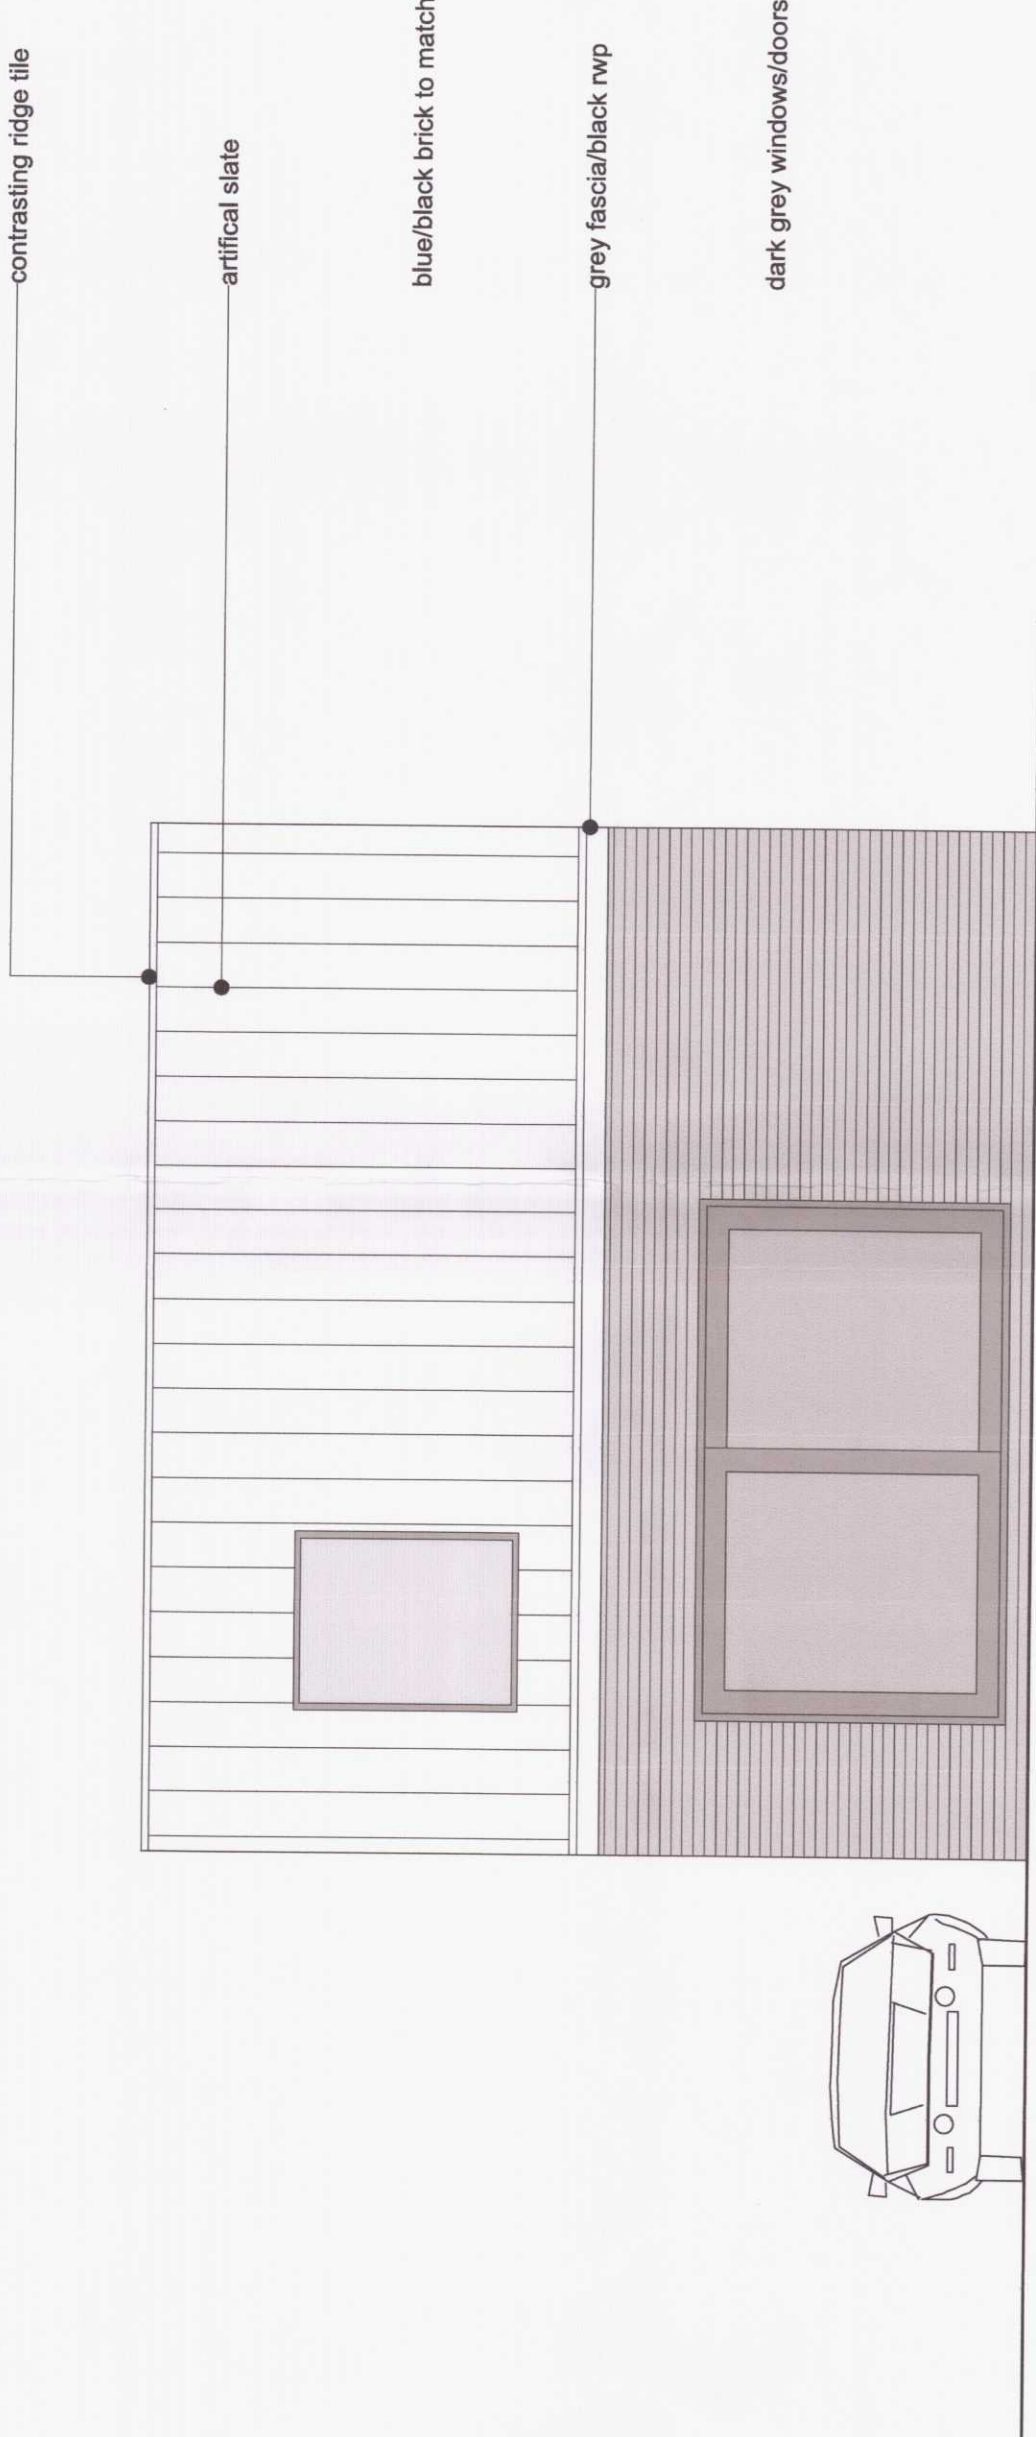


FRONT ELEVATION



REAR ELEVATION

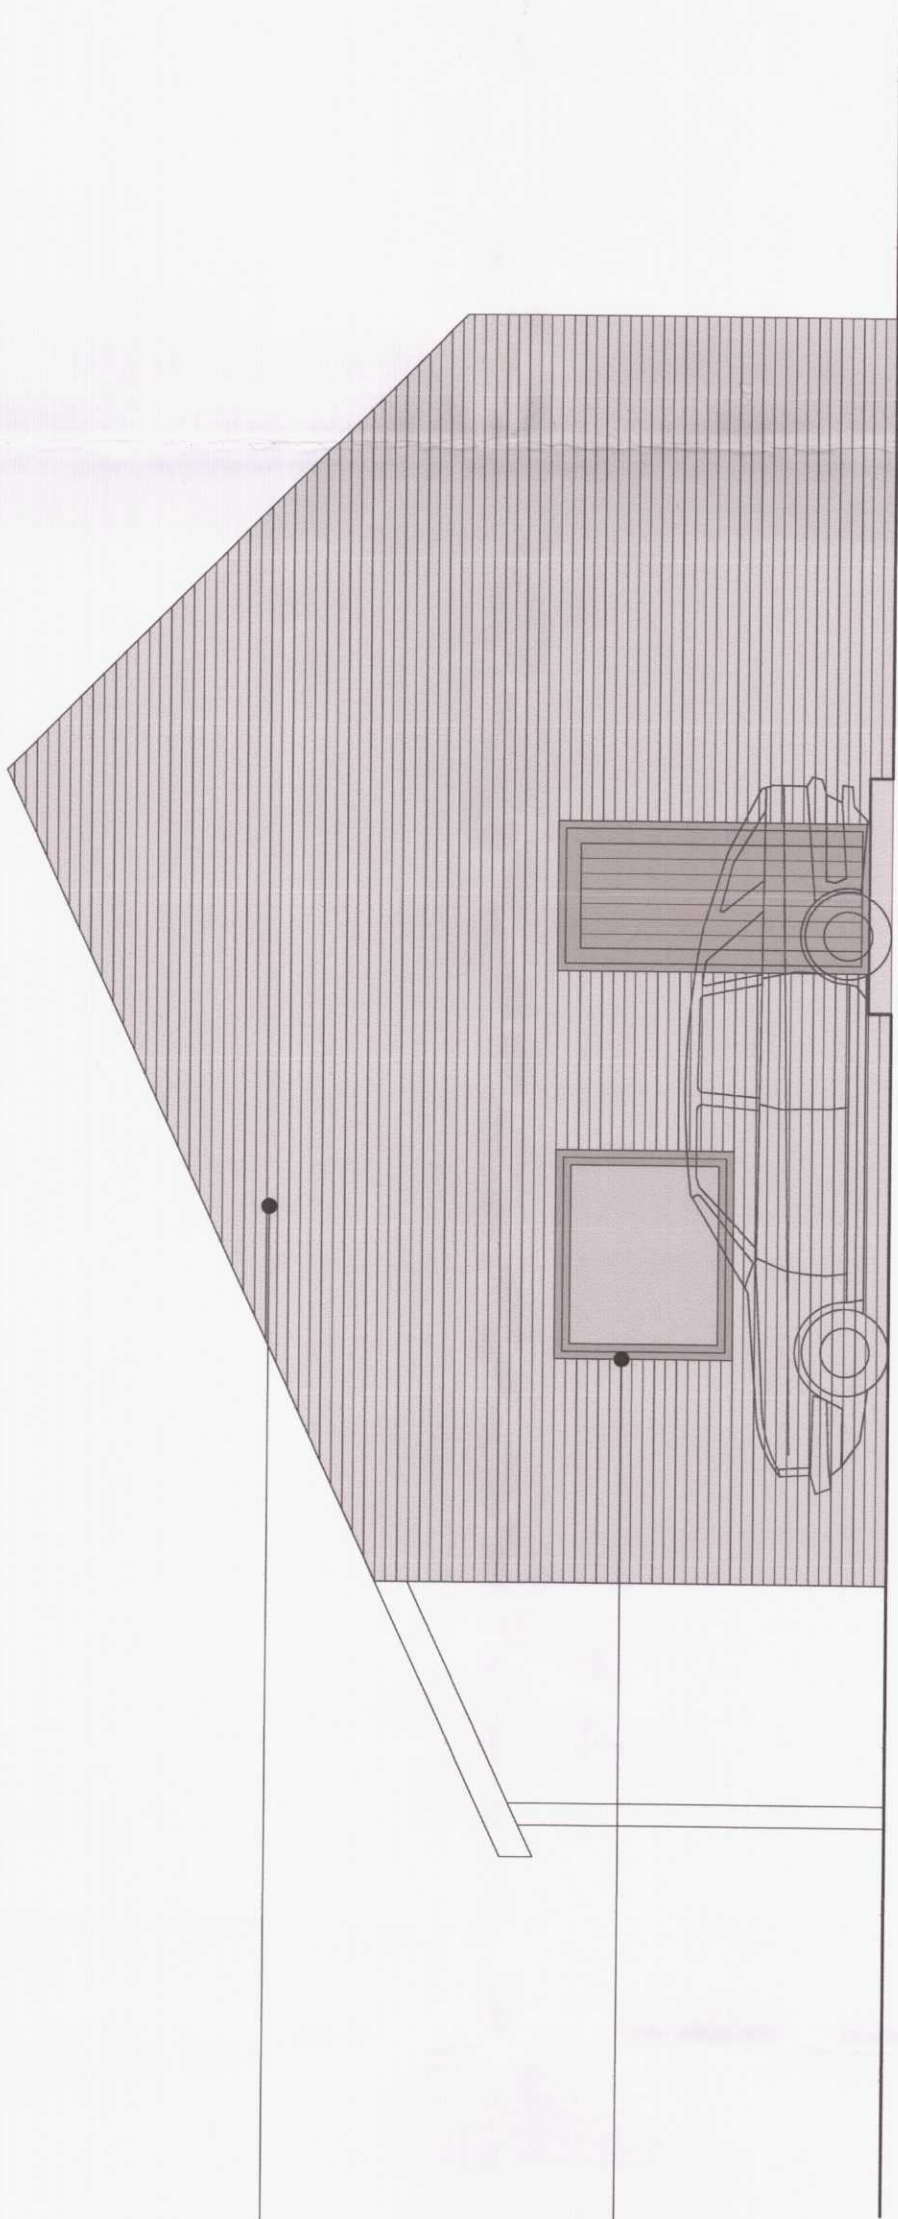

SIDE ELEVATION

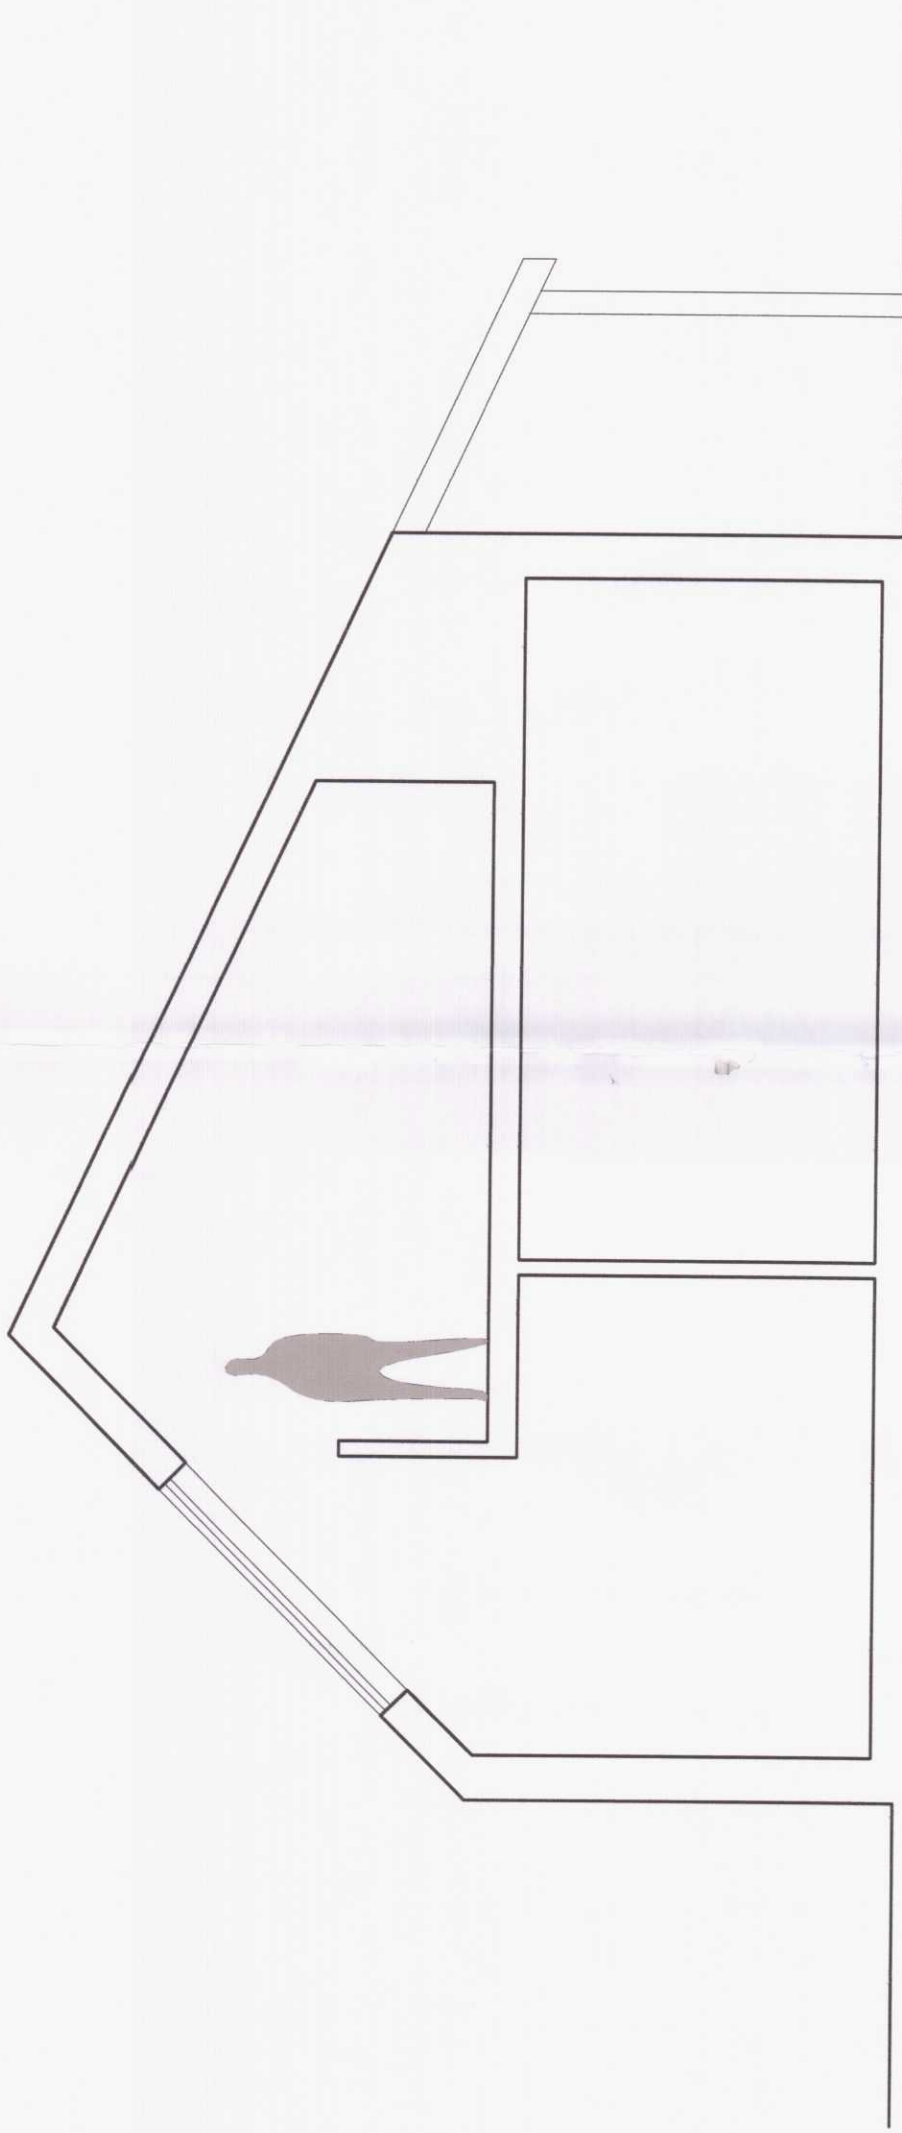

SECTION C-C

17 DEC 2020
17 DEC 2020
17 DEC 2020

22 JAN 2021
22 JAN 2021
22 JAN 2021

George and Co.

Proposed new dwellings
and Granny annex at
Park Place, Treedyrhiw
For Mr and Mrs Birch

604.00A	ELEVATIONS
sketch	1:50@A1
1st Floor	Dec 19
CG	CG
Woodfired Studios 82 High St Cardiff CF10 1AF 07830328652 hello@georgandco.studio www.georgandco.studio	
DO NOT SCALE THIS DRAWING	©George and Co.