

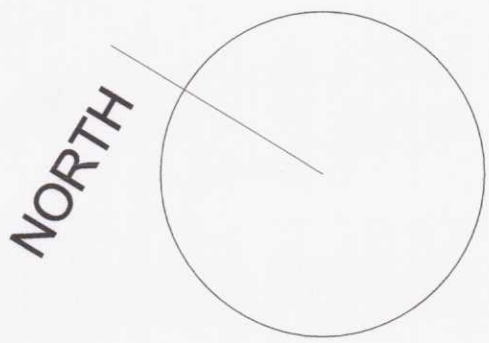
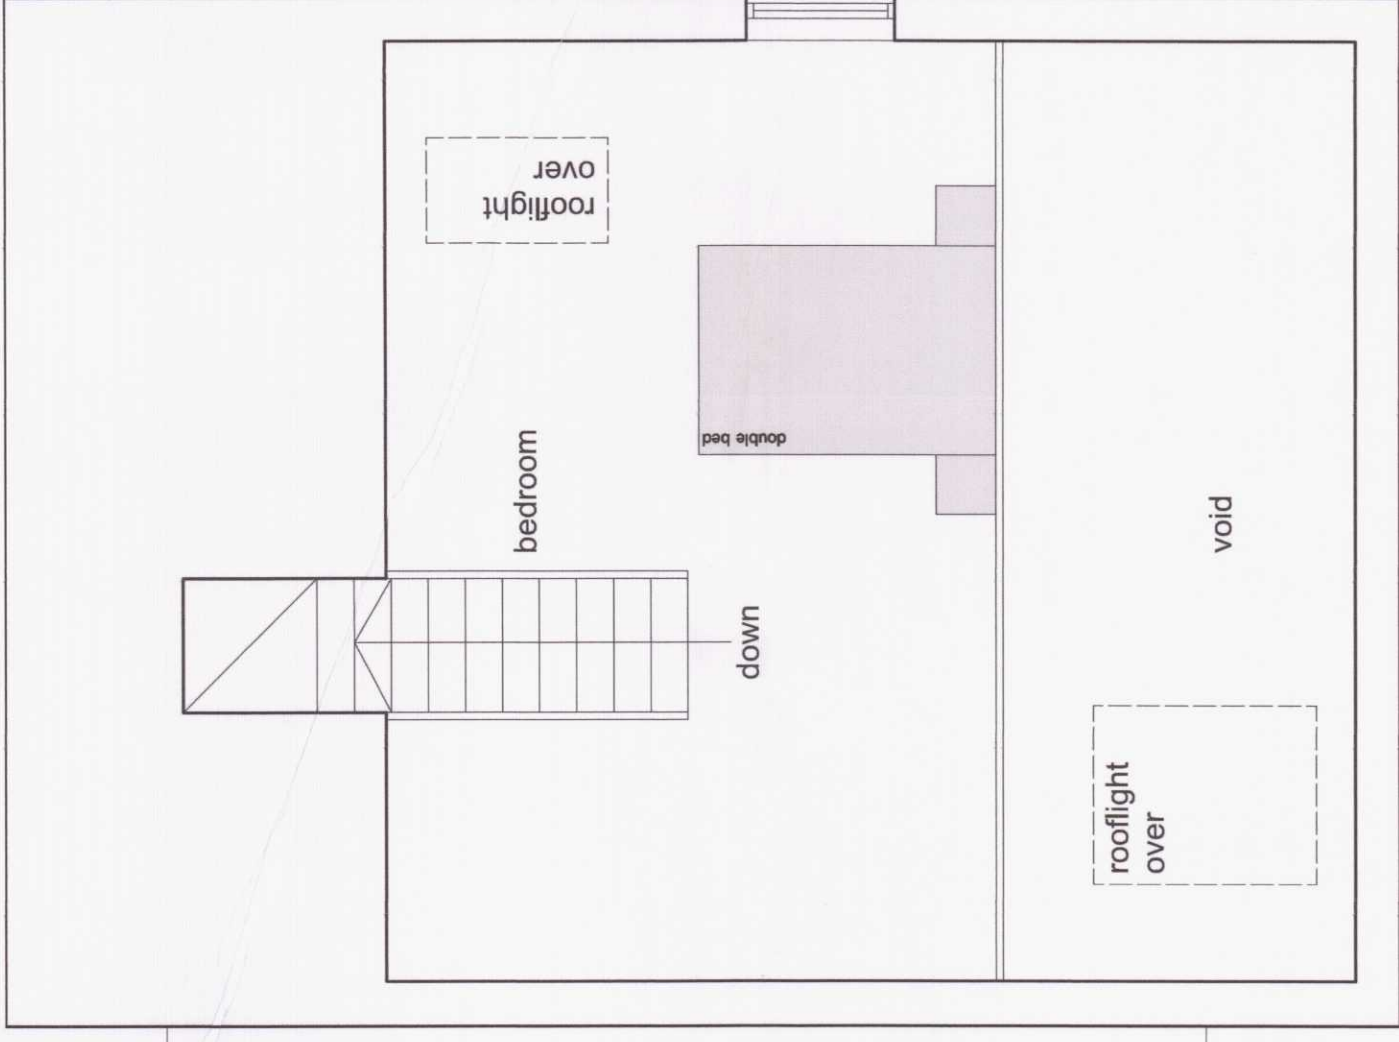


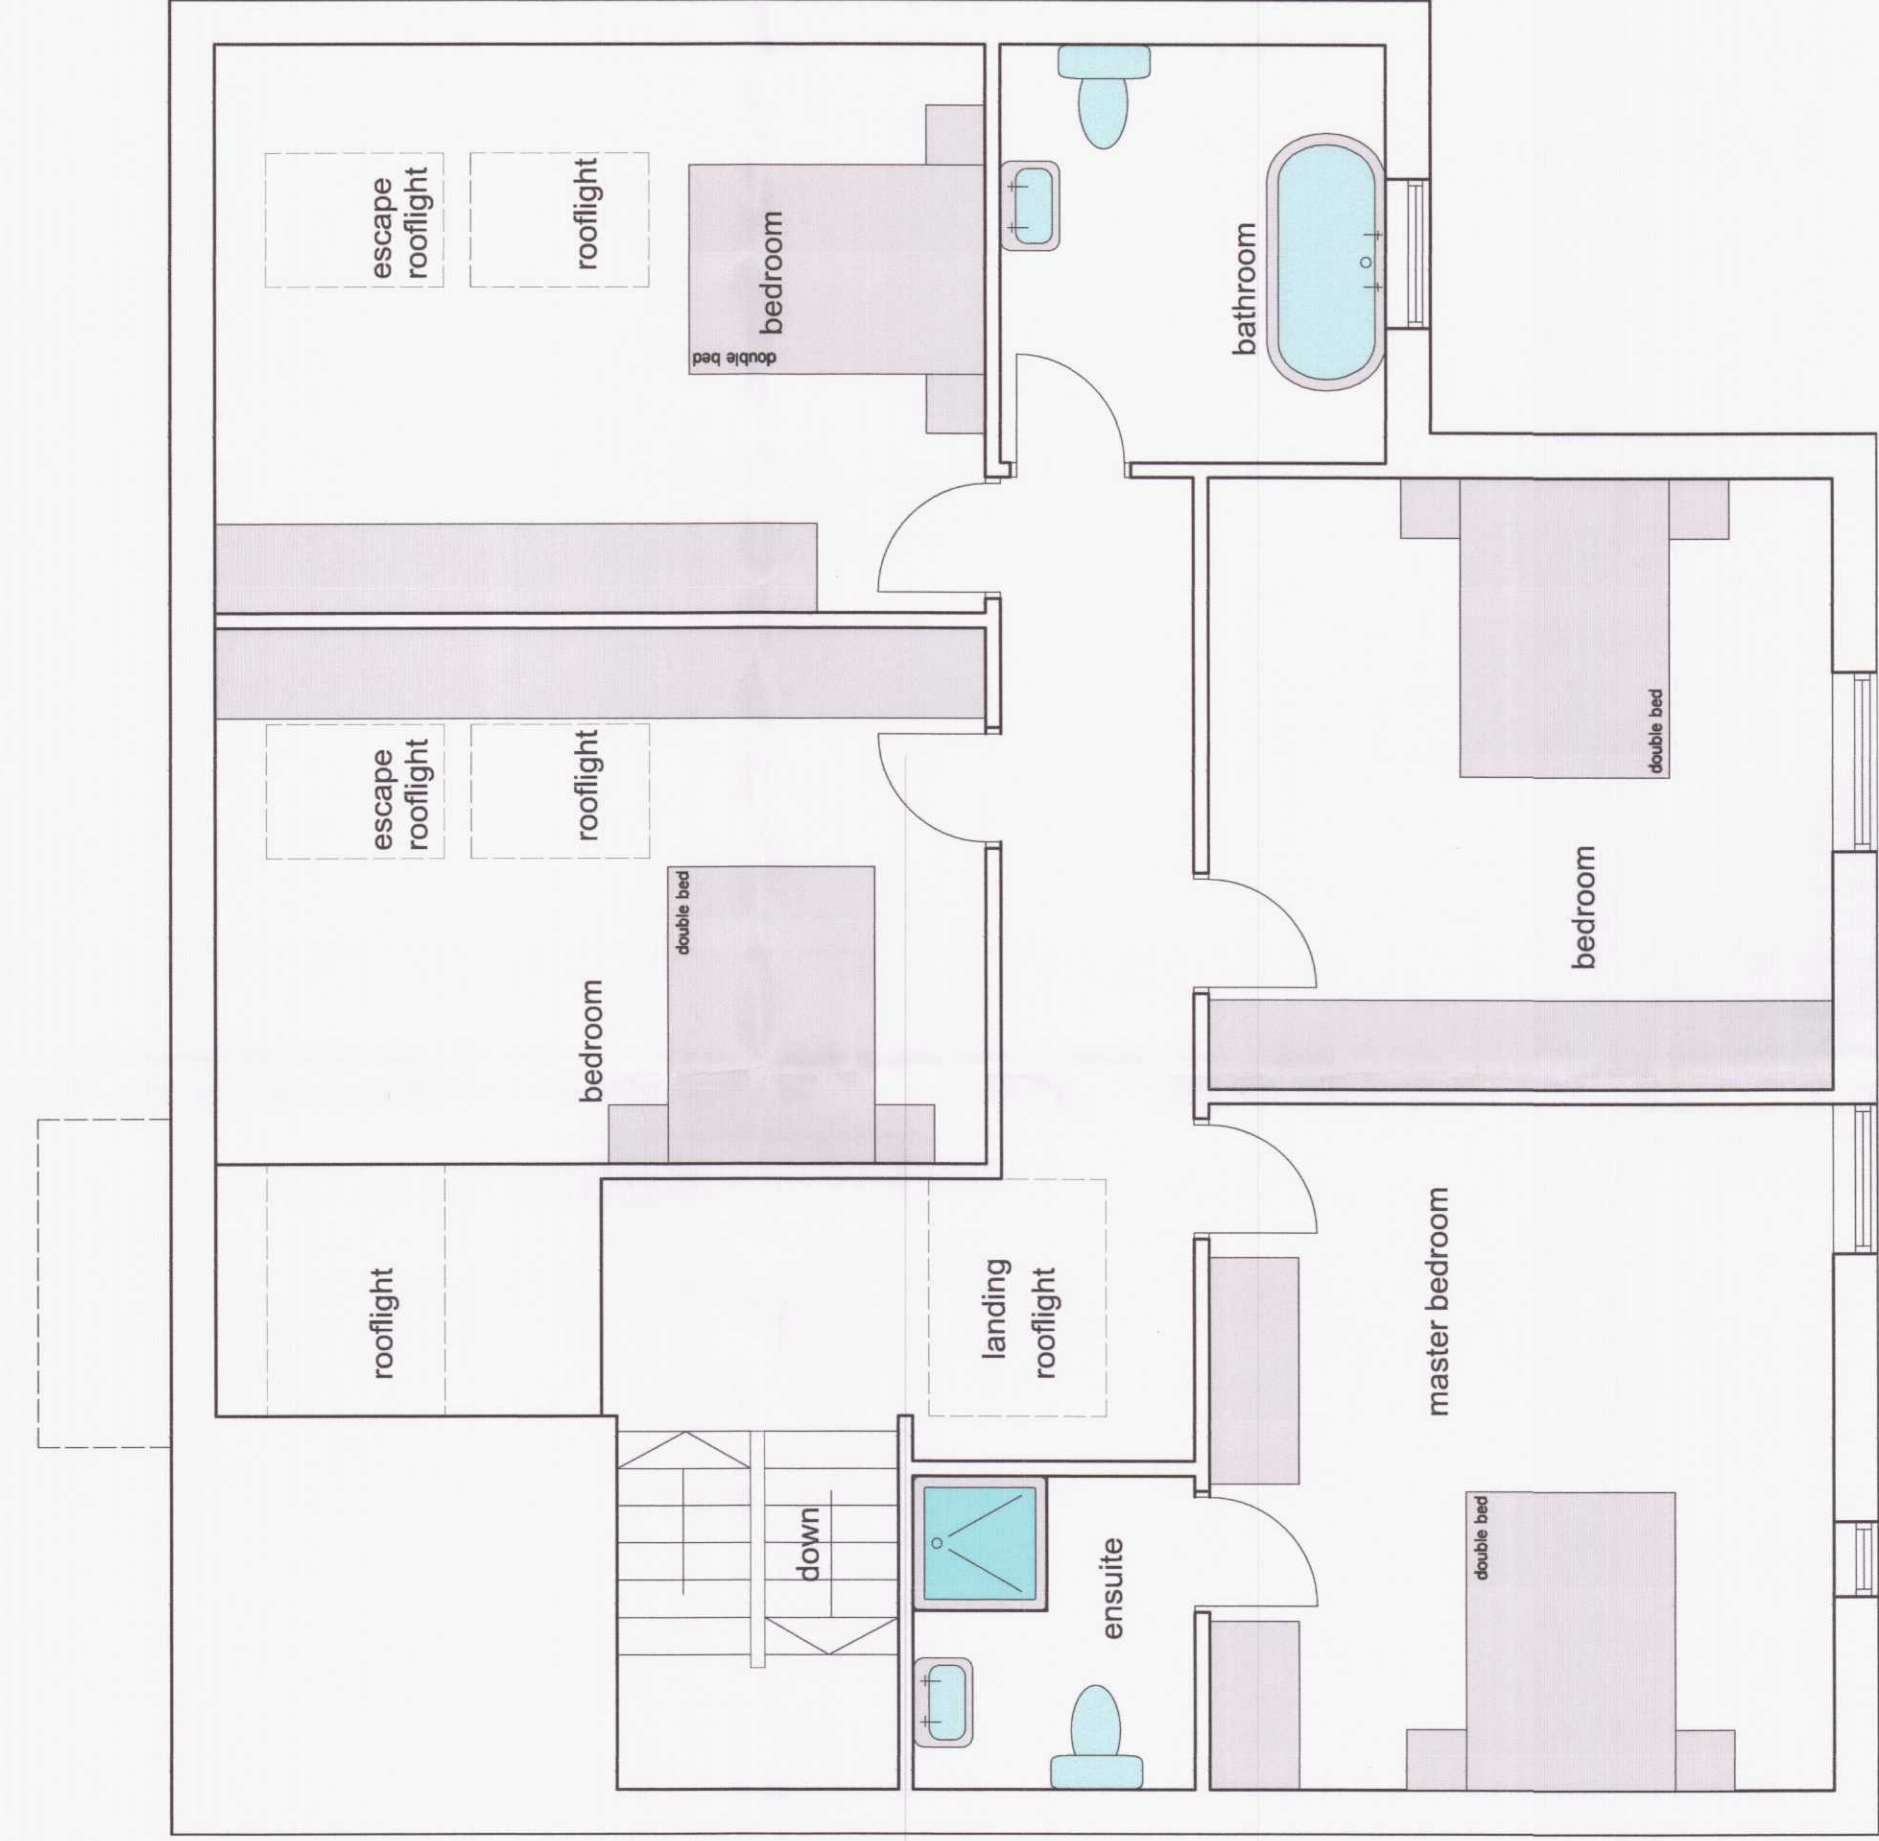


B

A

C

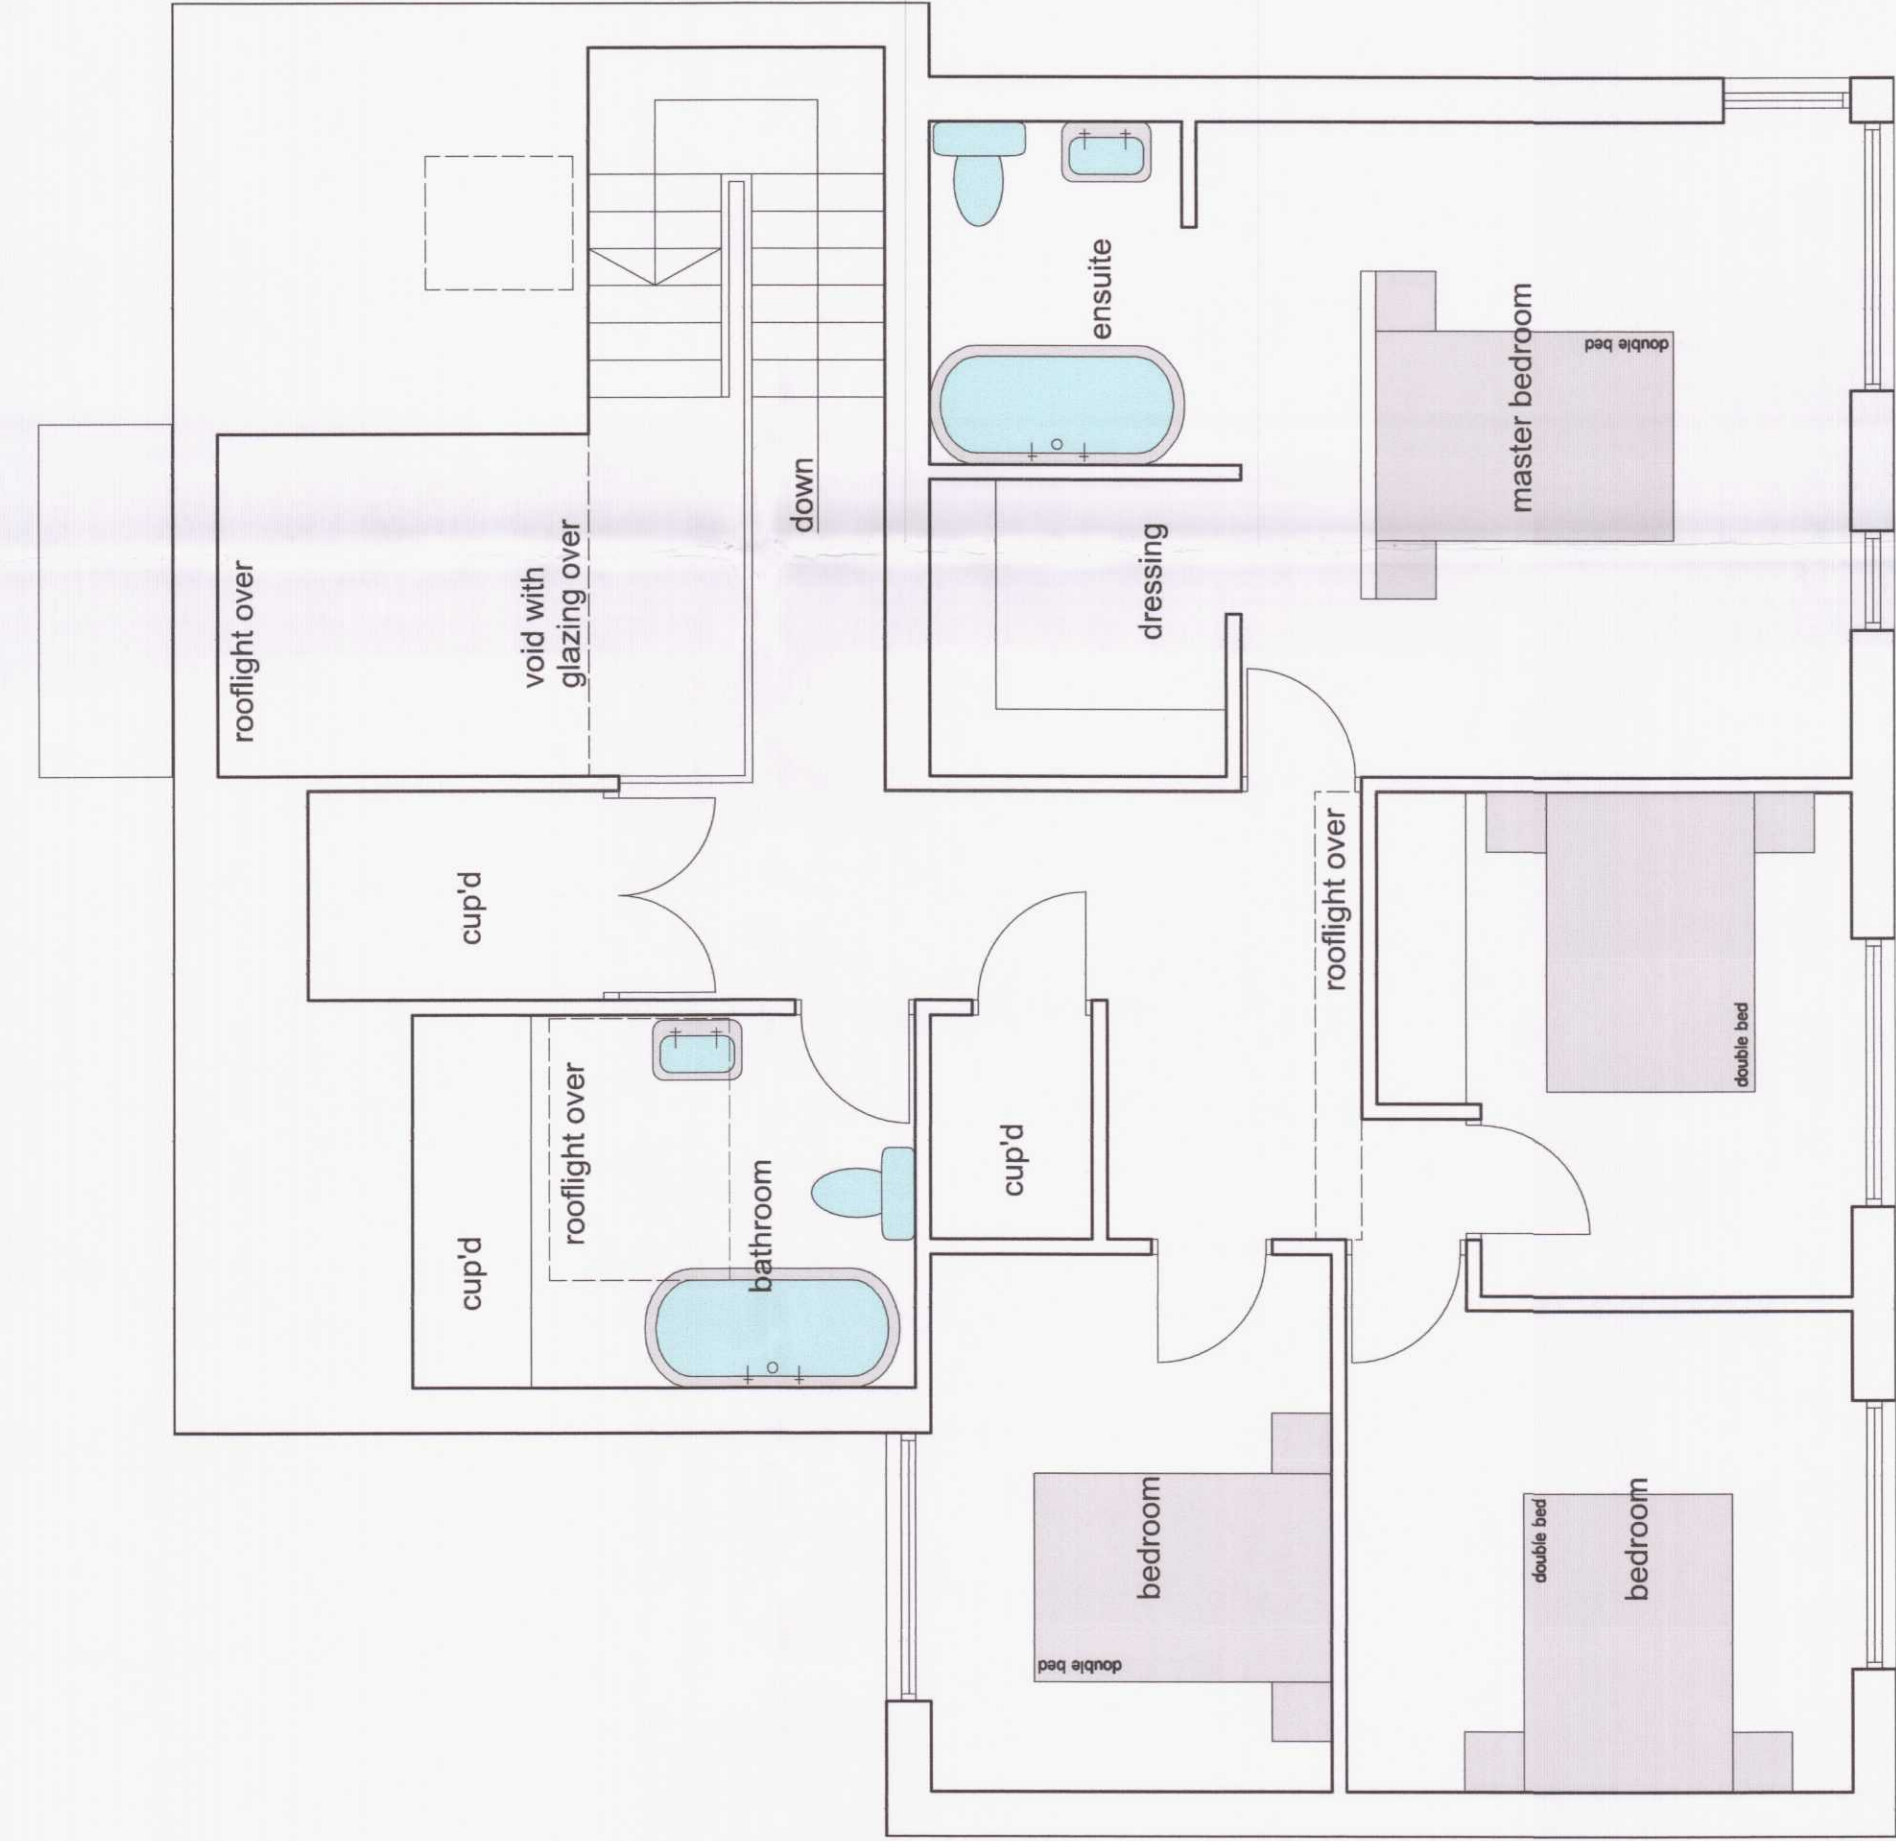

200076

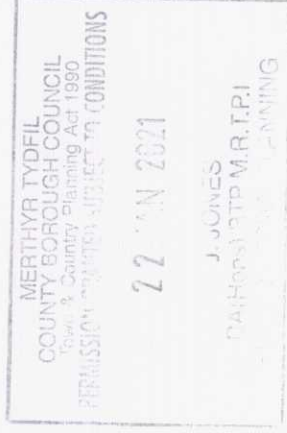

FIRST FLOOR

B. Rooflight revisions Nov '20
A. Revised middle plot Oct '20

George and Co.
Proposed new dwellings
and Granny annex at
Park Place, Troedymhlw
For Mr and Mrs Birch

604.002B	PLANS
Sketch	1:50@A1
1st Floor	Dec 19
Woodford Studios 62 High St Cardiff CF10 1AB 01495 714123 halls@georgeandco.studio www.georgeandco.studio	CG