A. Revised middle bay Oct '20
B. Roomlight revisions Nov '20

For Mr and Mrs Birch

Park Place, Tonedyffrin
and Glannu Annex at
Proposed new dwellings

George and Co.

| | | | |
|---|---|---|---|
| 604.002B | ELEVATIONS | | |
| Sketch | 1:20@A1 | Dec 19 | CG |

1st floor.
Woodland studios 23 Heliar St
Aberystwyth, Ceredigion SY23 1DE
07803033623
hello@georgeandco.studio
www.georgeandco.studio

DO NOT SCALE THIS DRAWING | ©George and Co.

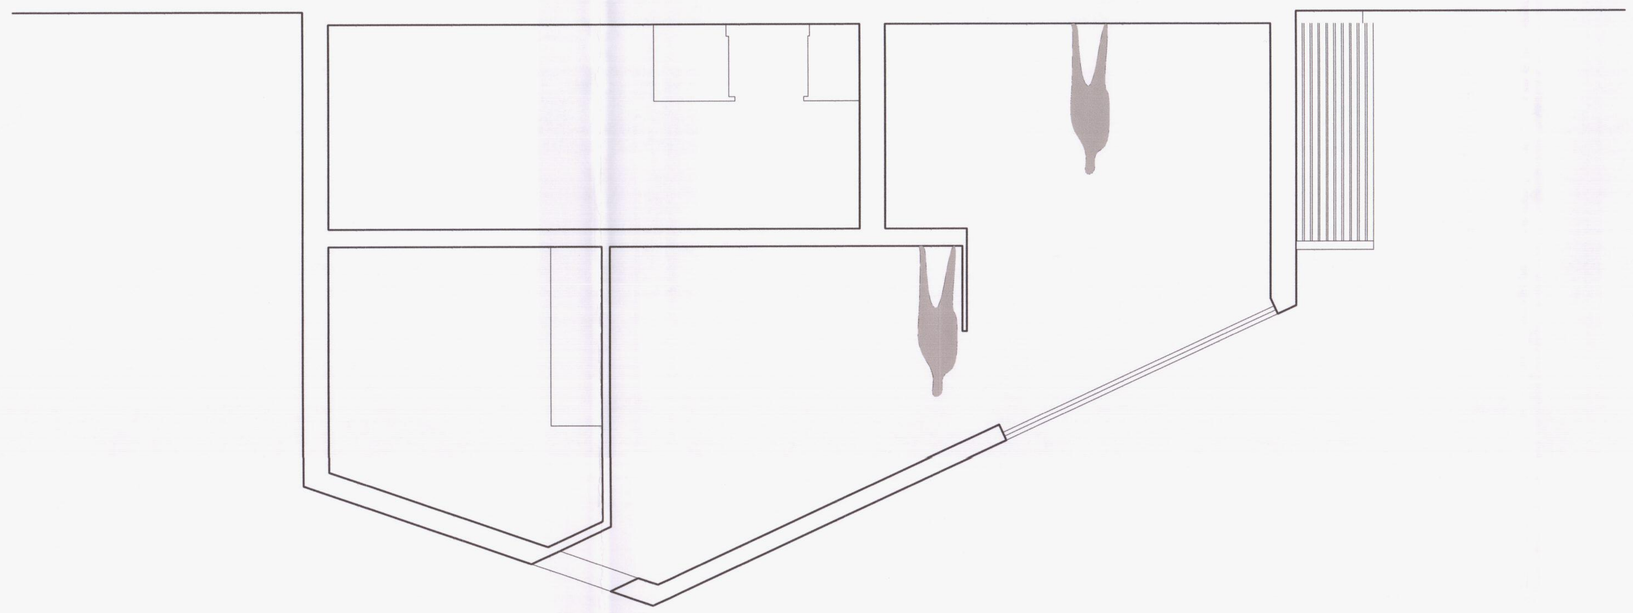

SECTION A-A

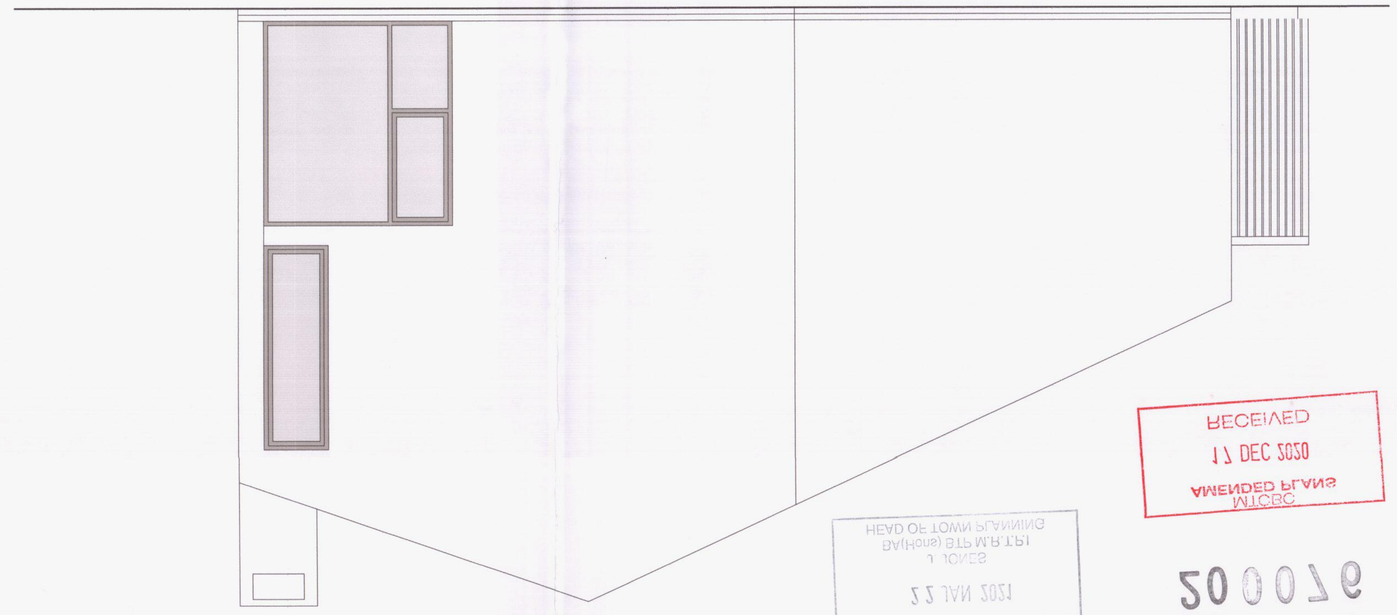

SIDE ELEVATION

REAR ELEVATION

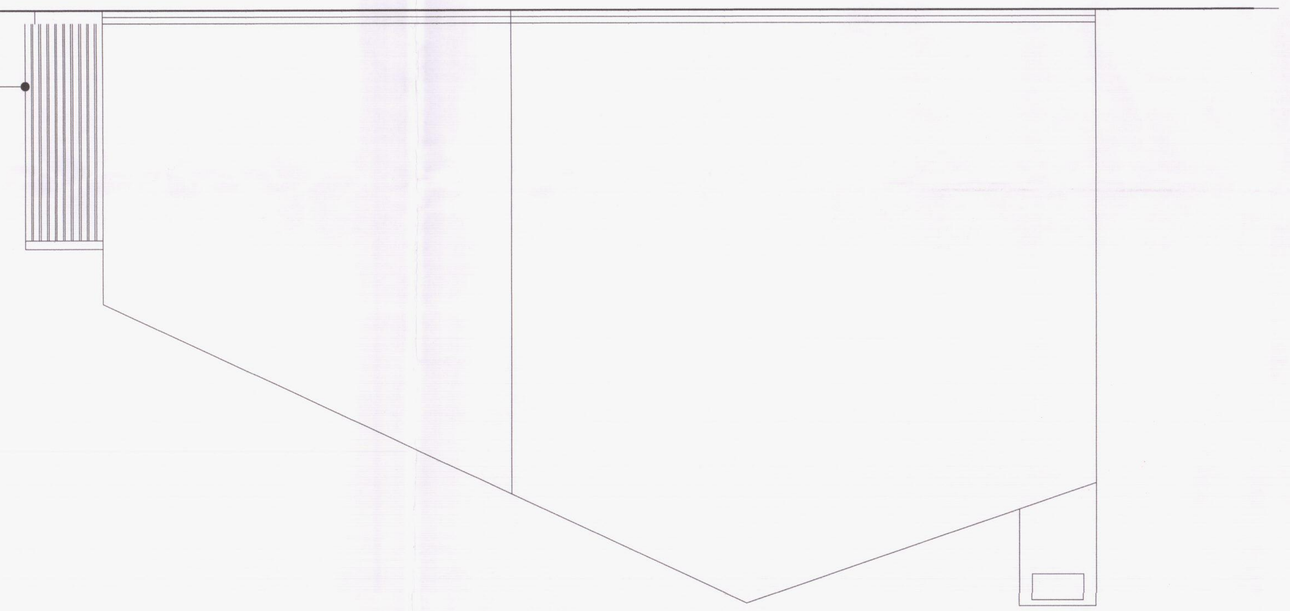

SIDE ELEVATION

FRONT ELEVATION

20/0016
RECEIVED
17 DEC 2020
AMENDED PLANS
WTCBC
PERMISSION GRANTED SUBJECT TO CONDITIONS
CONTRY ROBOTH COUNTY
NEATH PORT TALBOT
22 JAN 2021
HEAD OF TOWN PLANNING
PLANNING & BUILDING CONTROL