



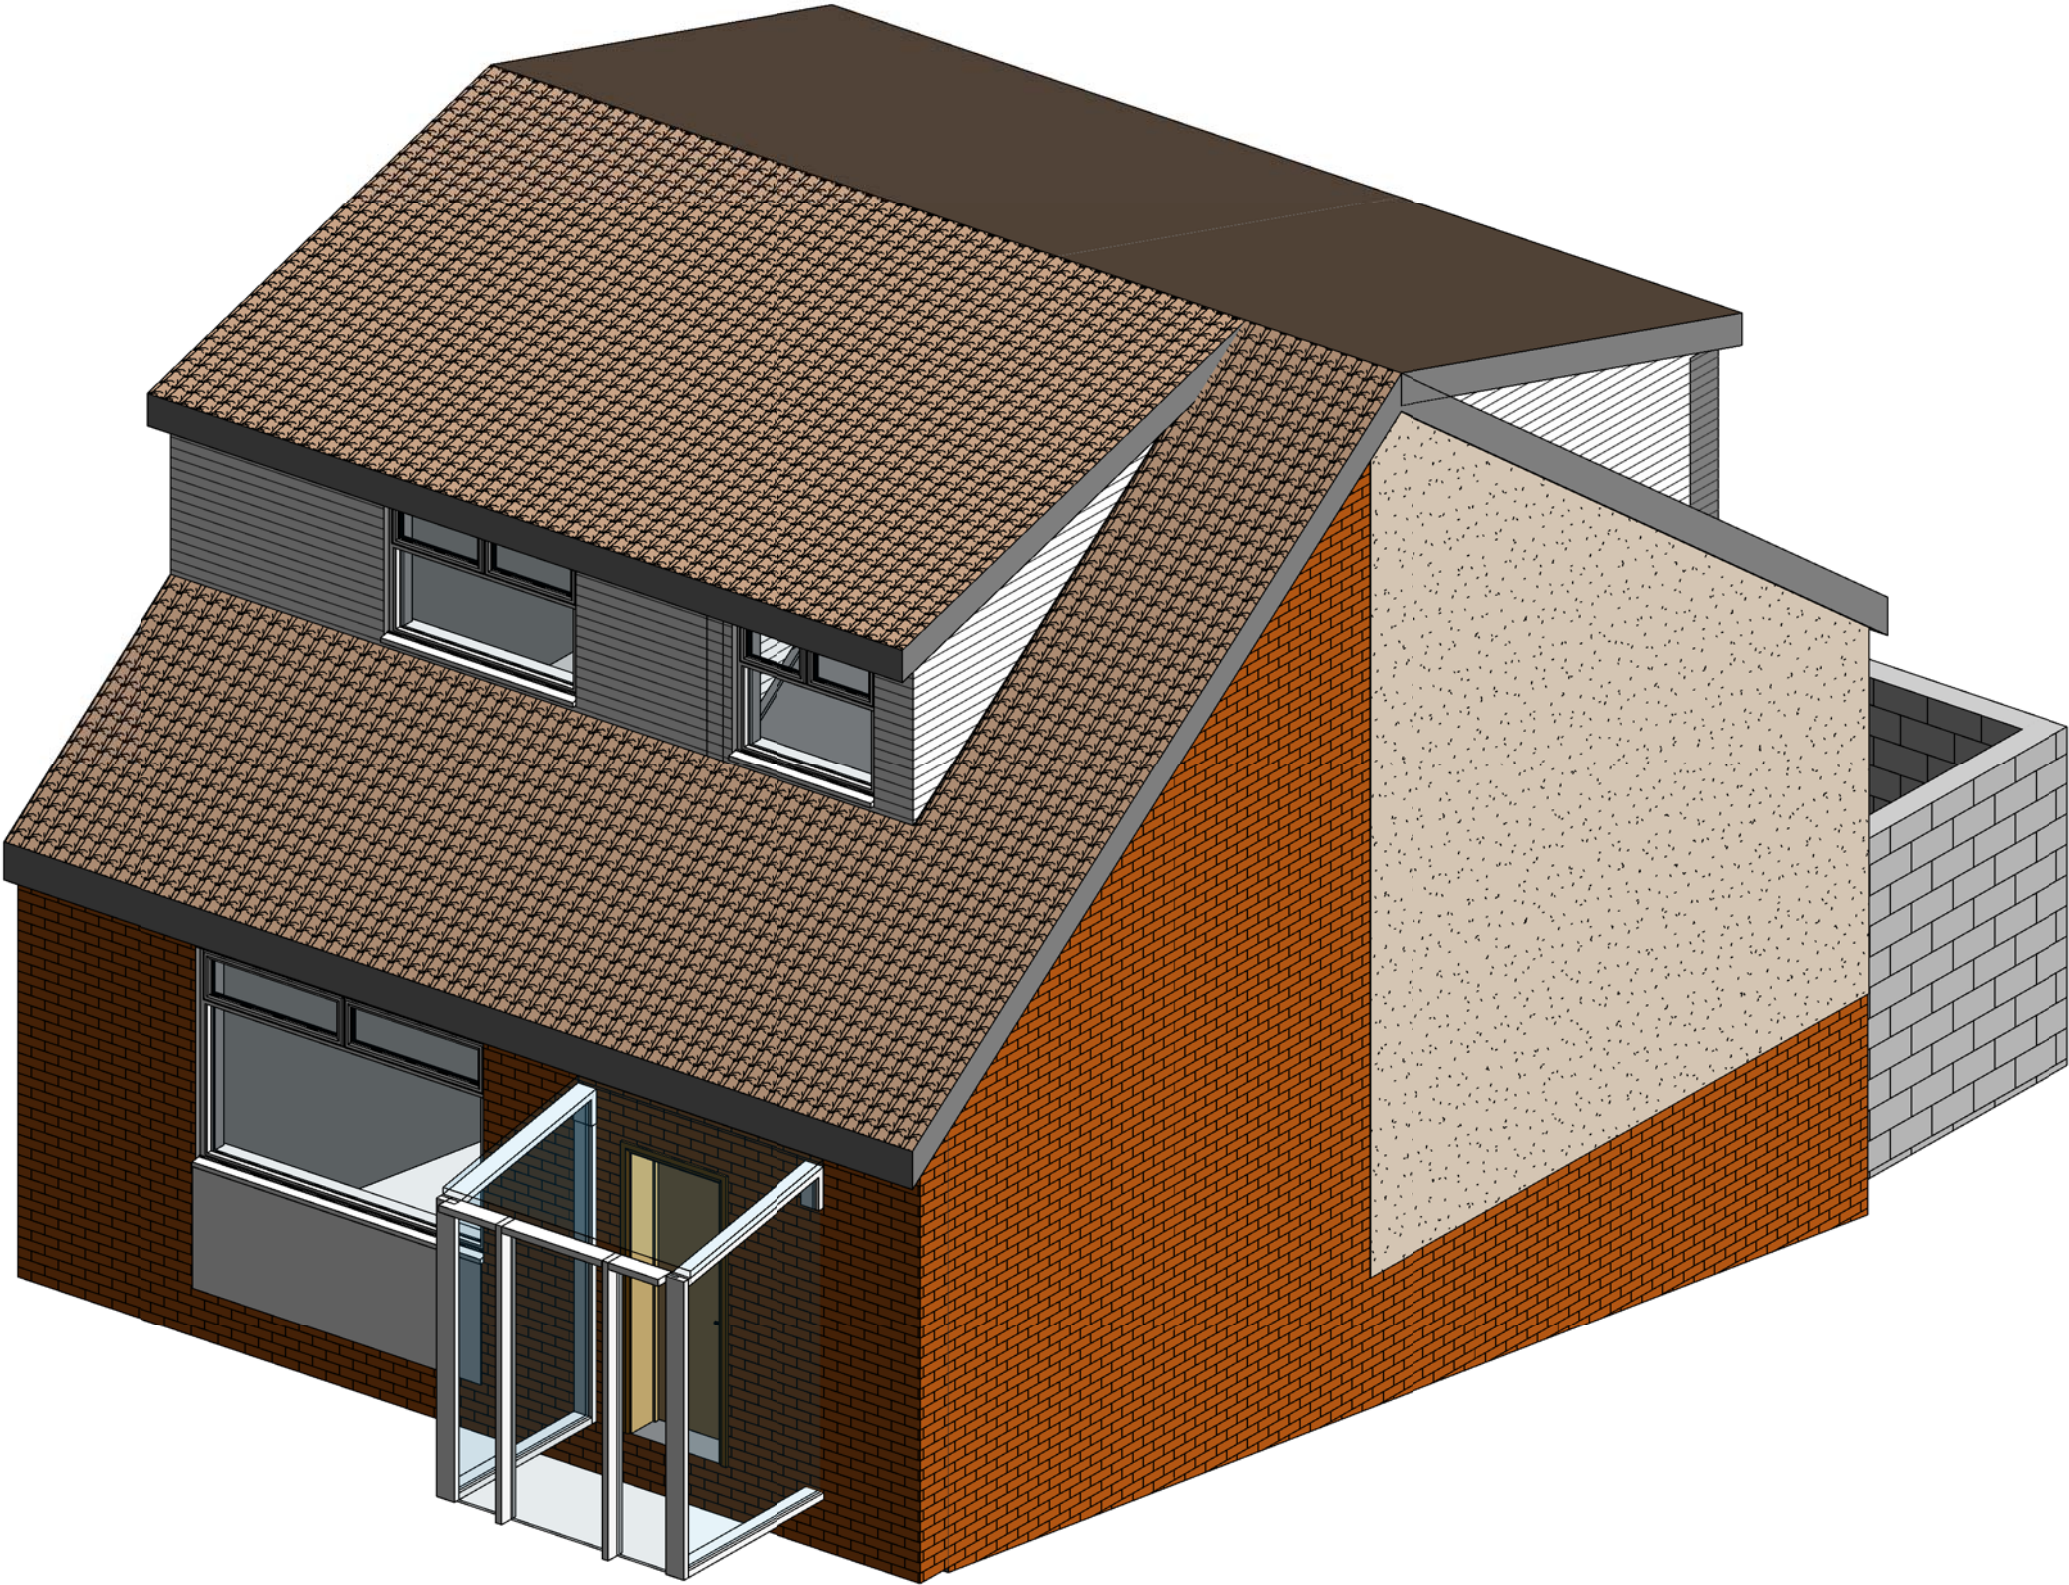

1 3D View Proposed 1

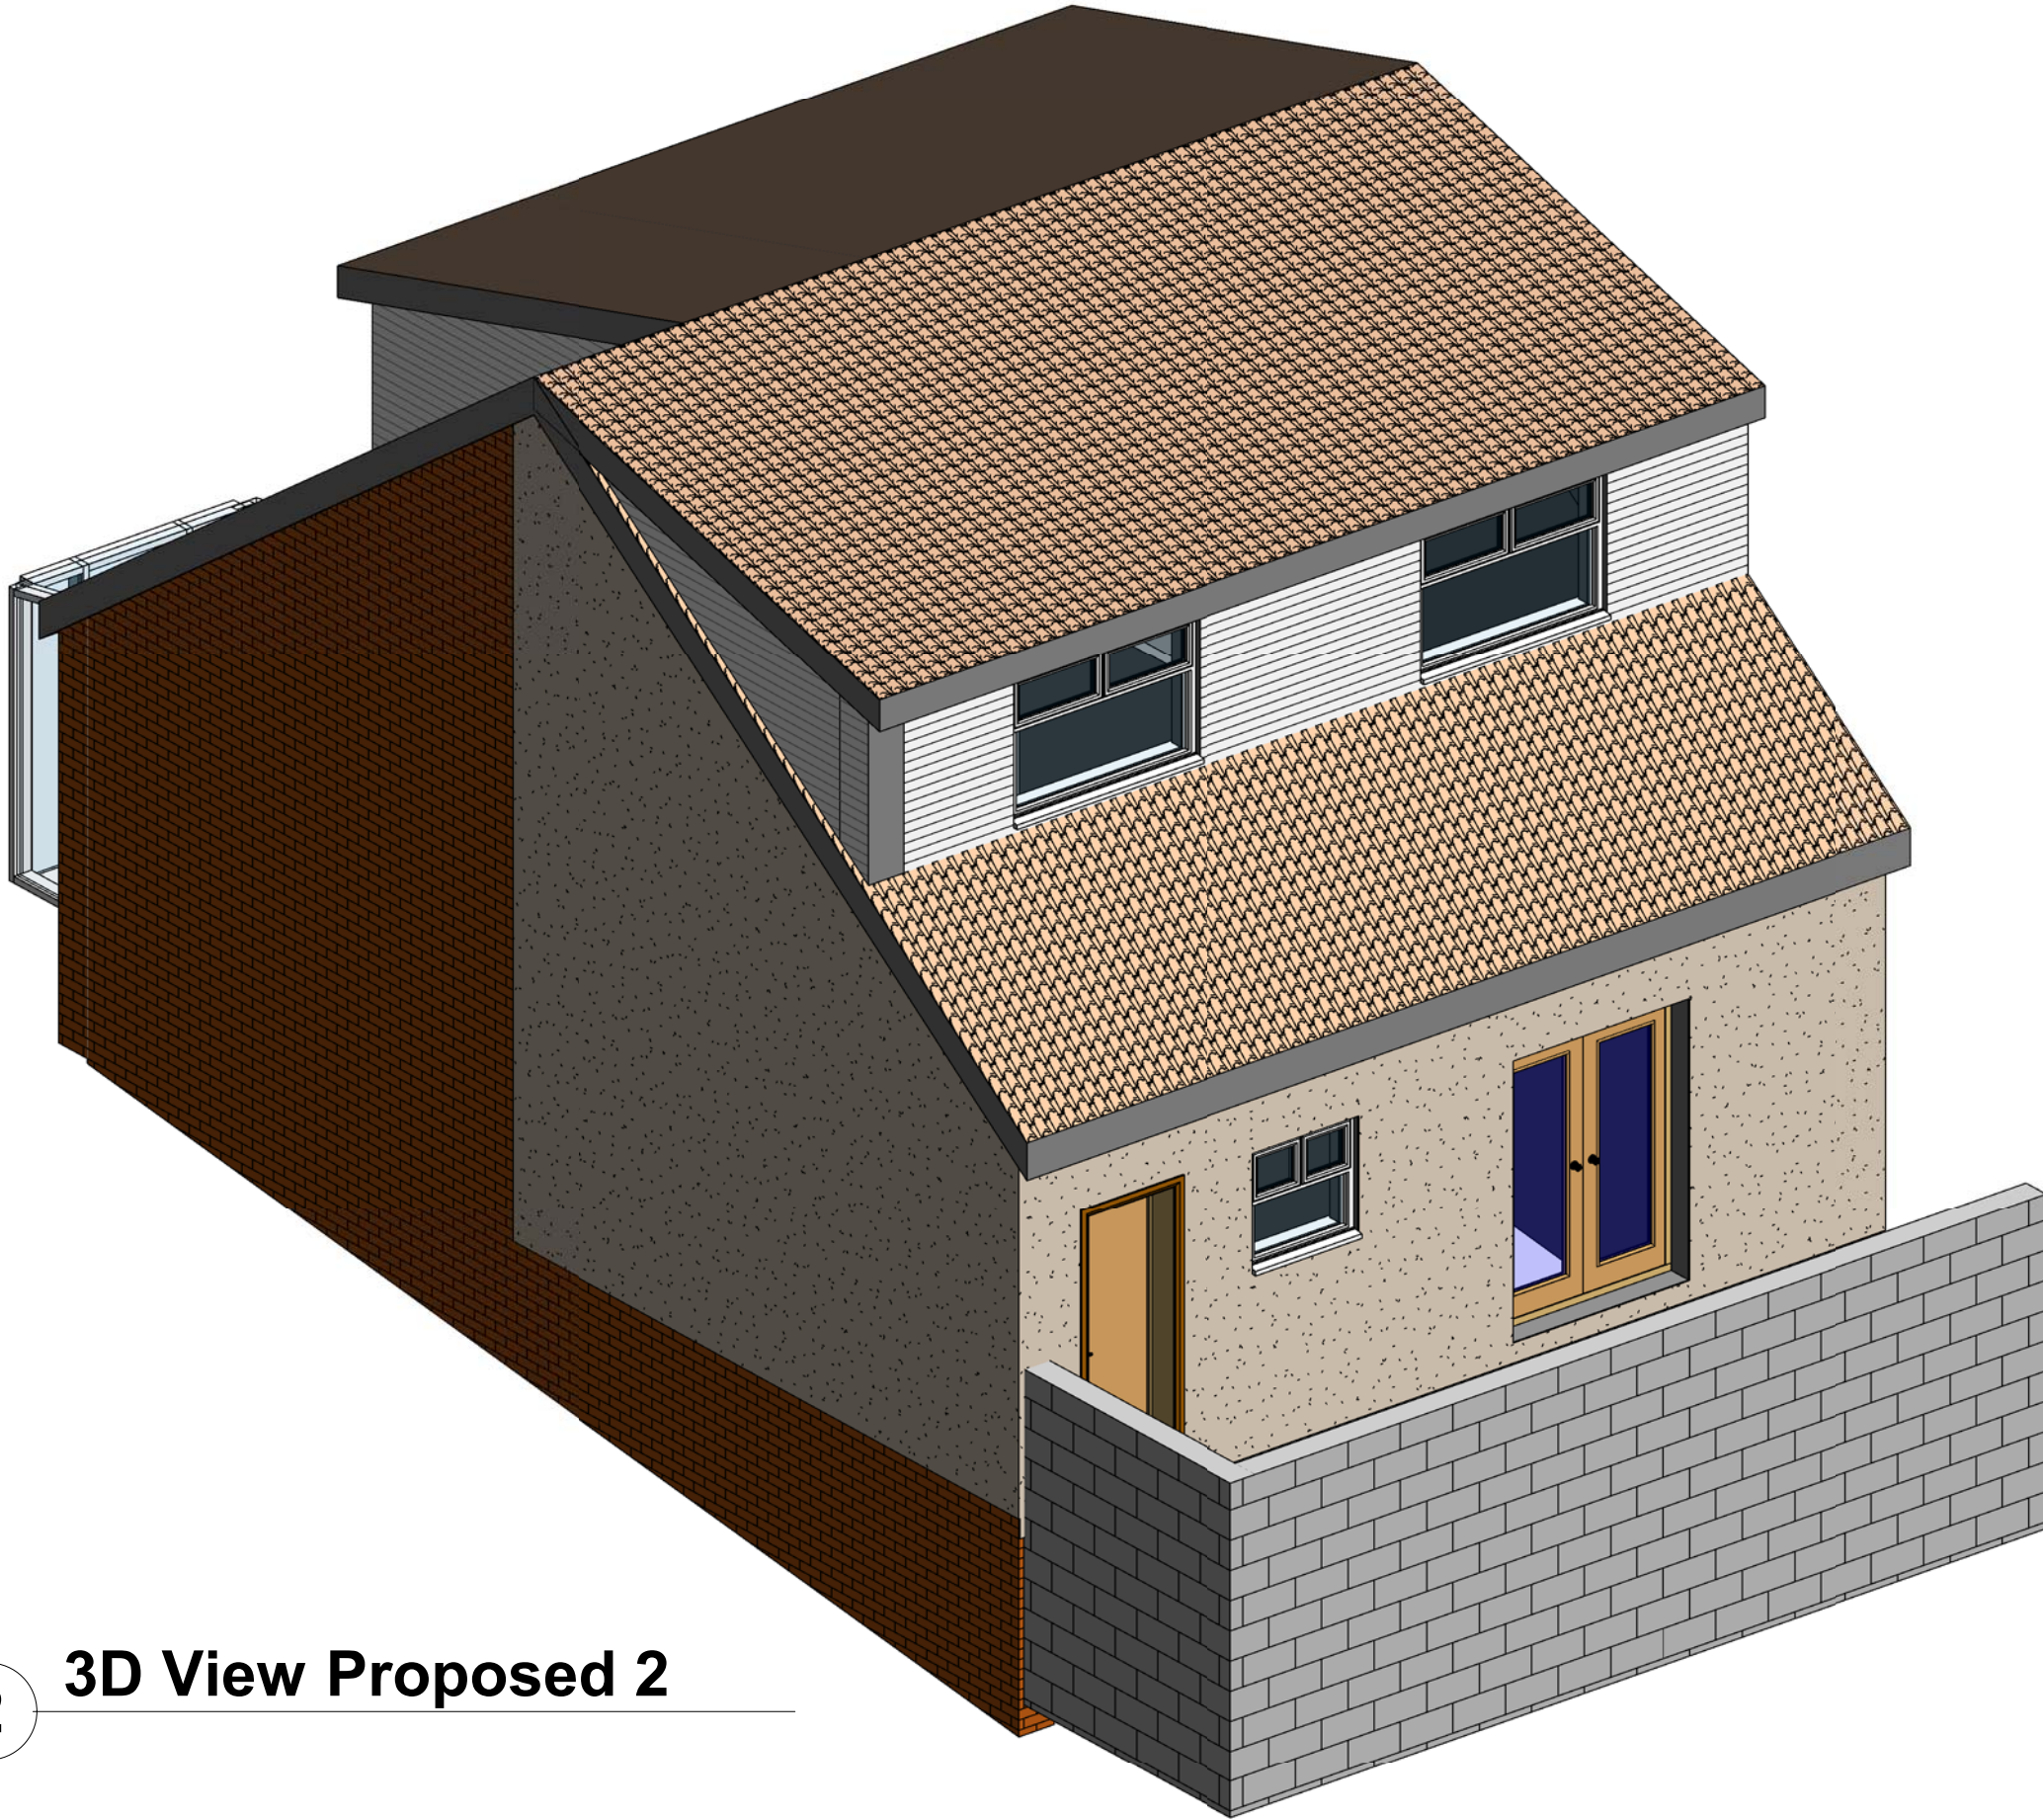

2 3D View Proposed 2

Rev	Description	Date
P01	FIRST ISSUE FOR PLANNING / COMMENT	27/09/20
P02	UPADETD NOTES AND LAYOUT	11/10/20

CODE	SUITABILITY DESCRIPTION
STATUS	PURPOSE OF ISSUE

PROJECT

11 SHIRLEY DRIVE,
HEOLGERRIG,
MERTHYR TYDFIL

TITLE

3D VIEWS 2

CLIENT

Ms. HUGHES

DRAWN BY ME	CHECKED BY AH	DATE 27/09/20
SCALE (@ A1)	PROJECT NUMBER 163-20	REV P02
DRAWING NUMBER 006		