



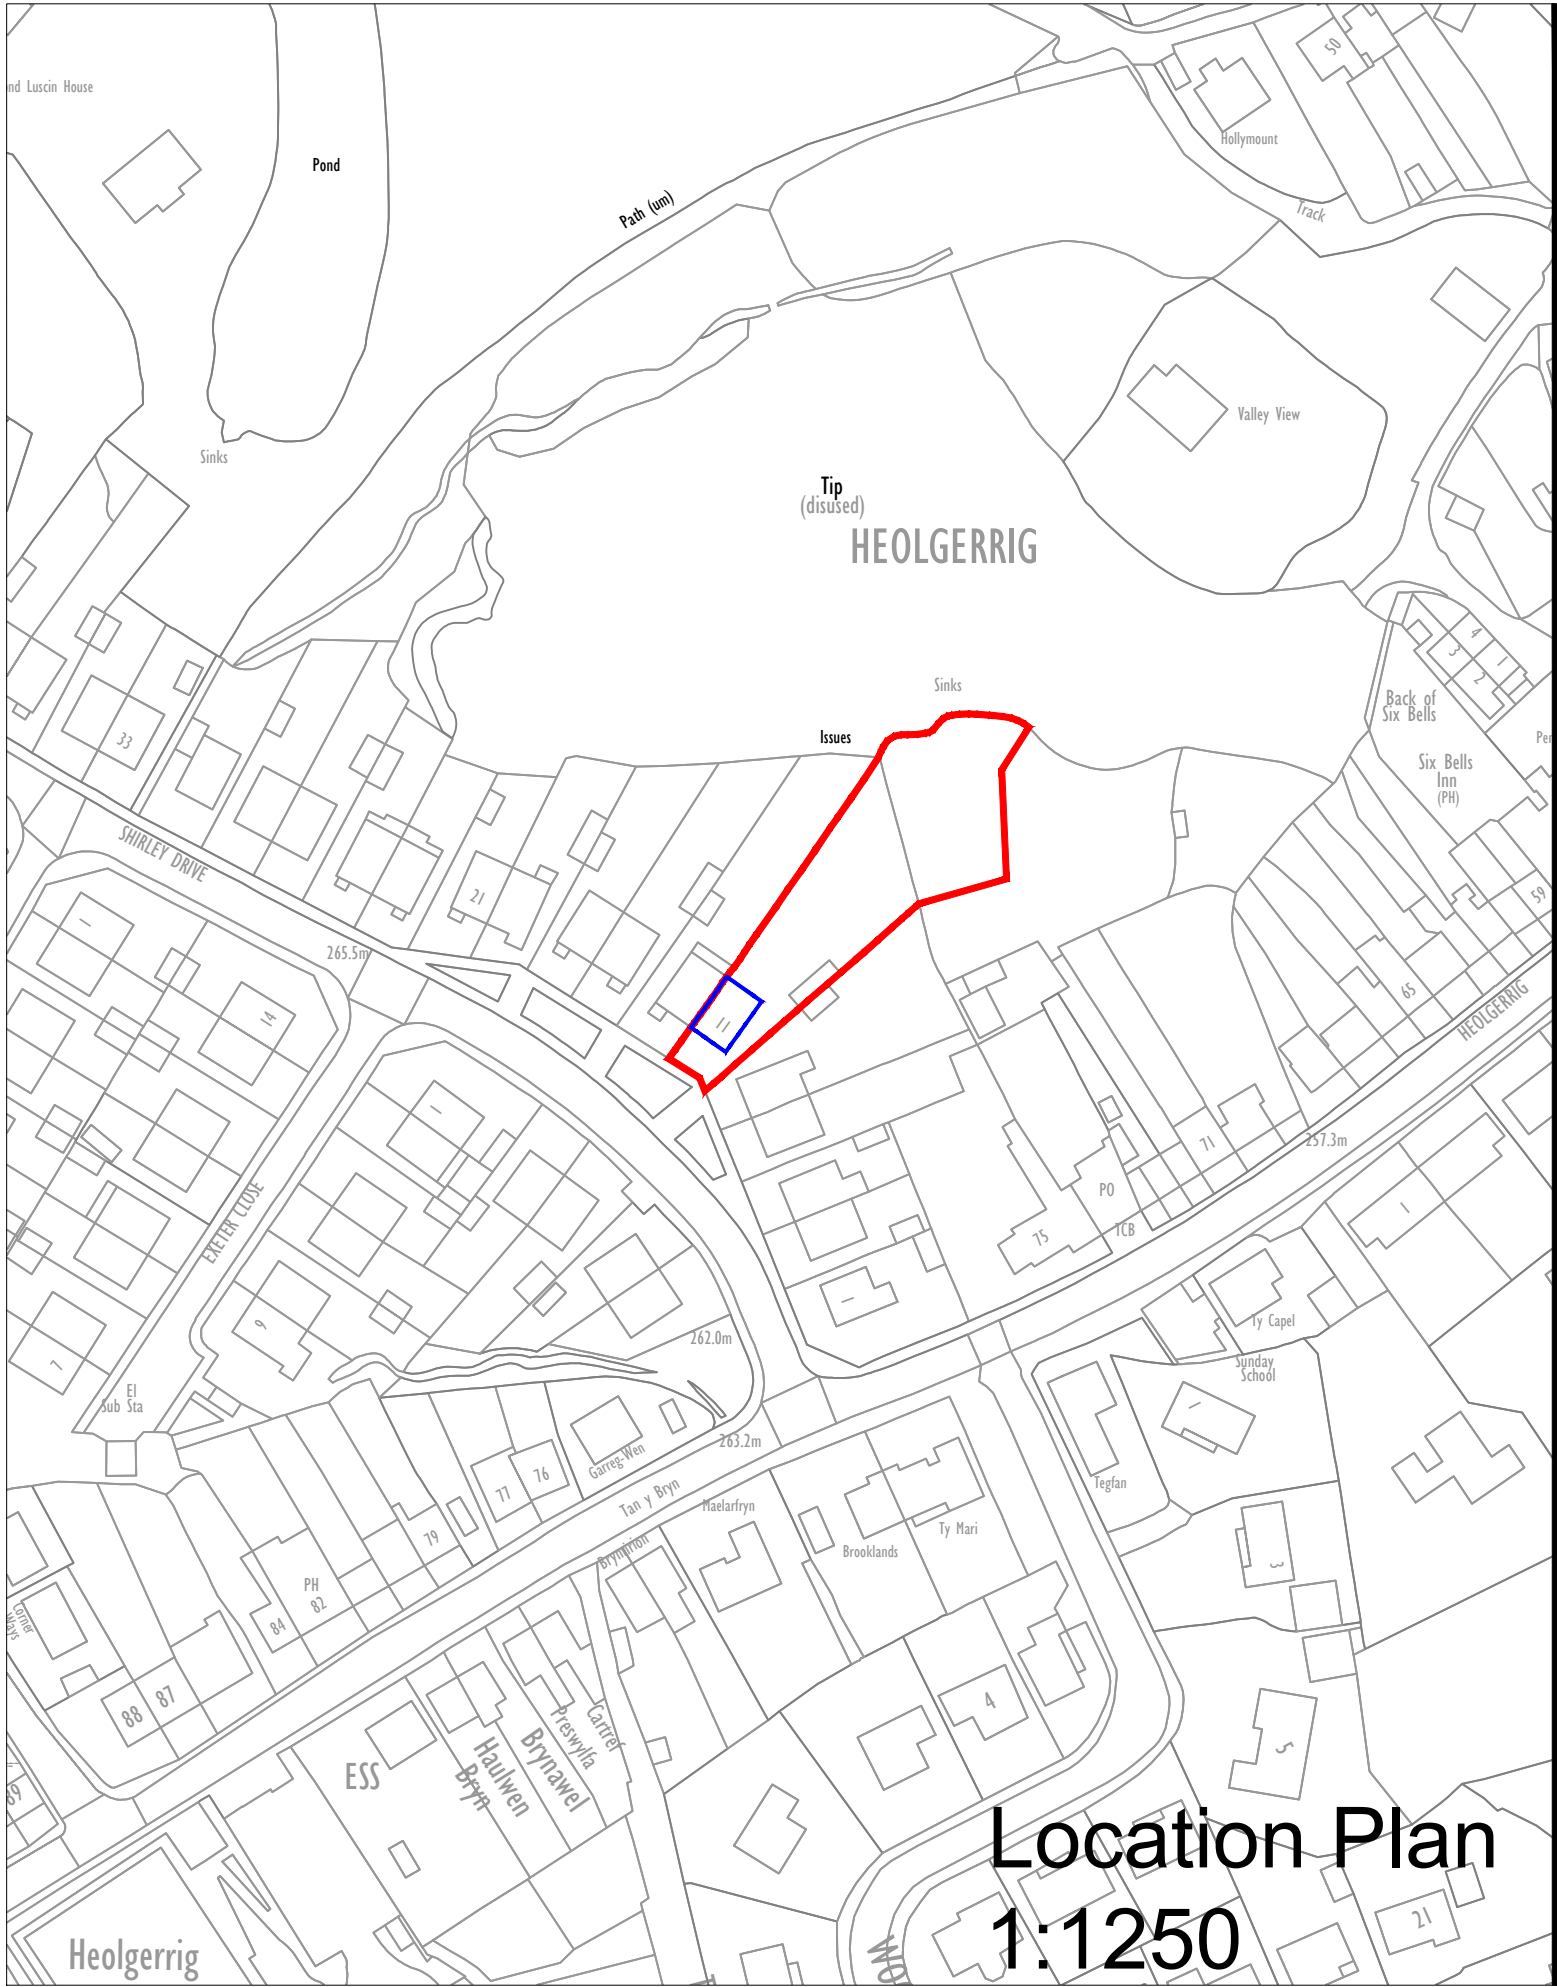

Location Plan
1:1250

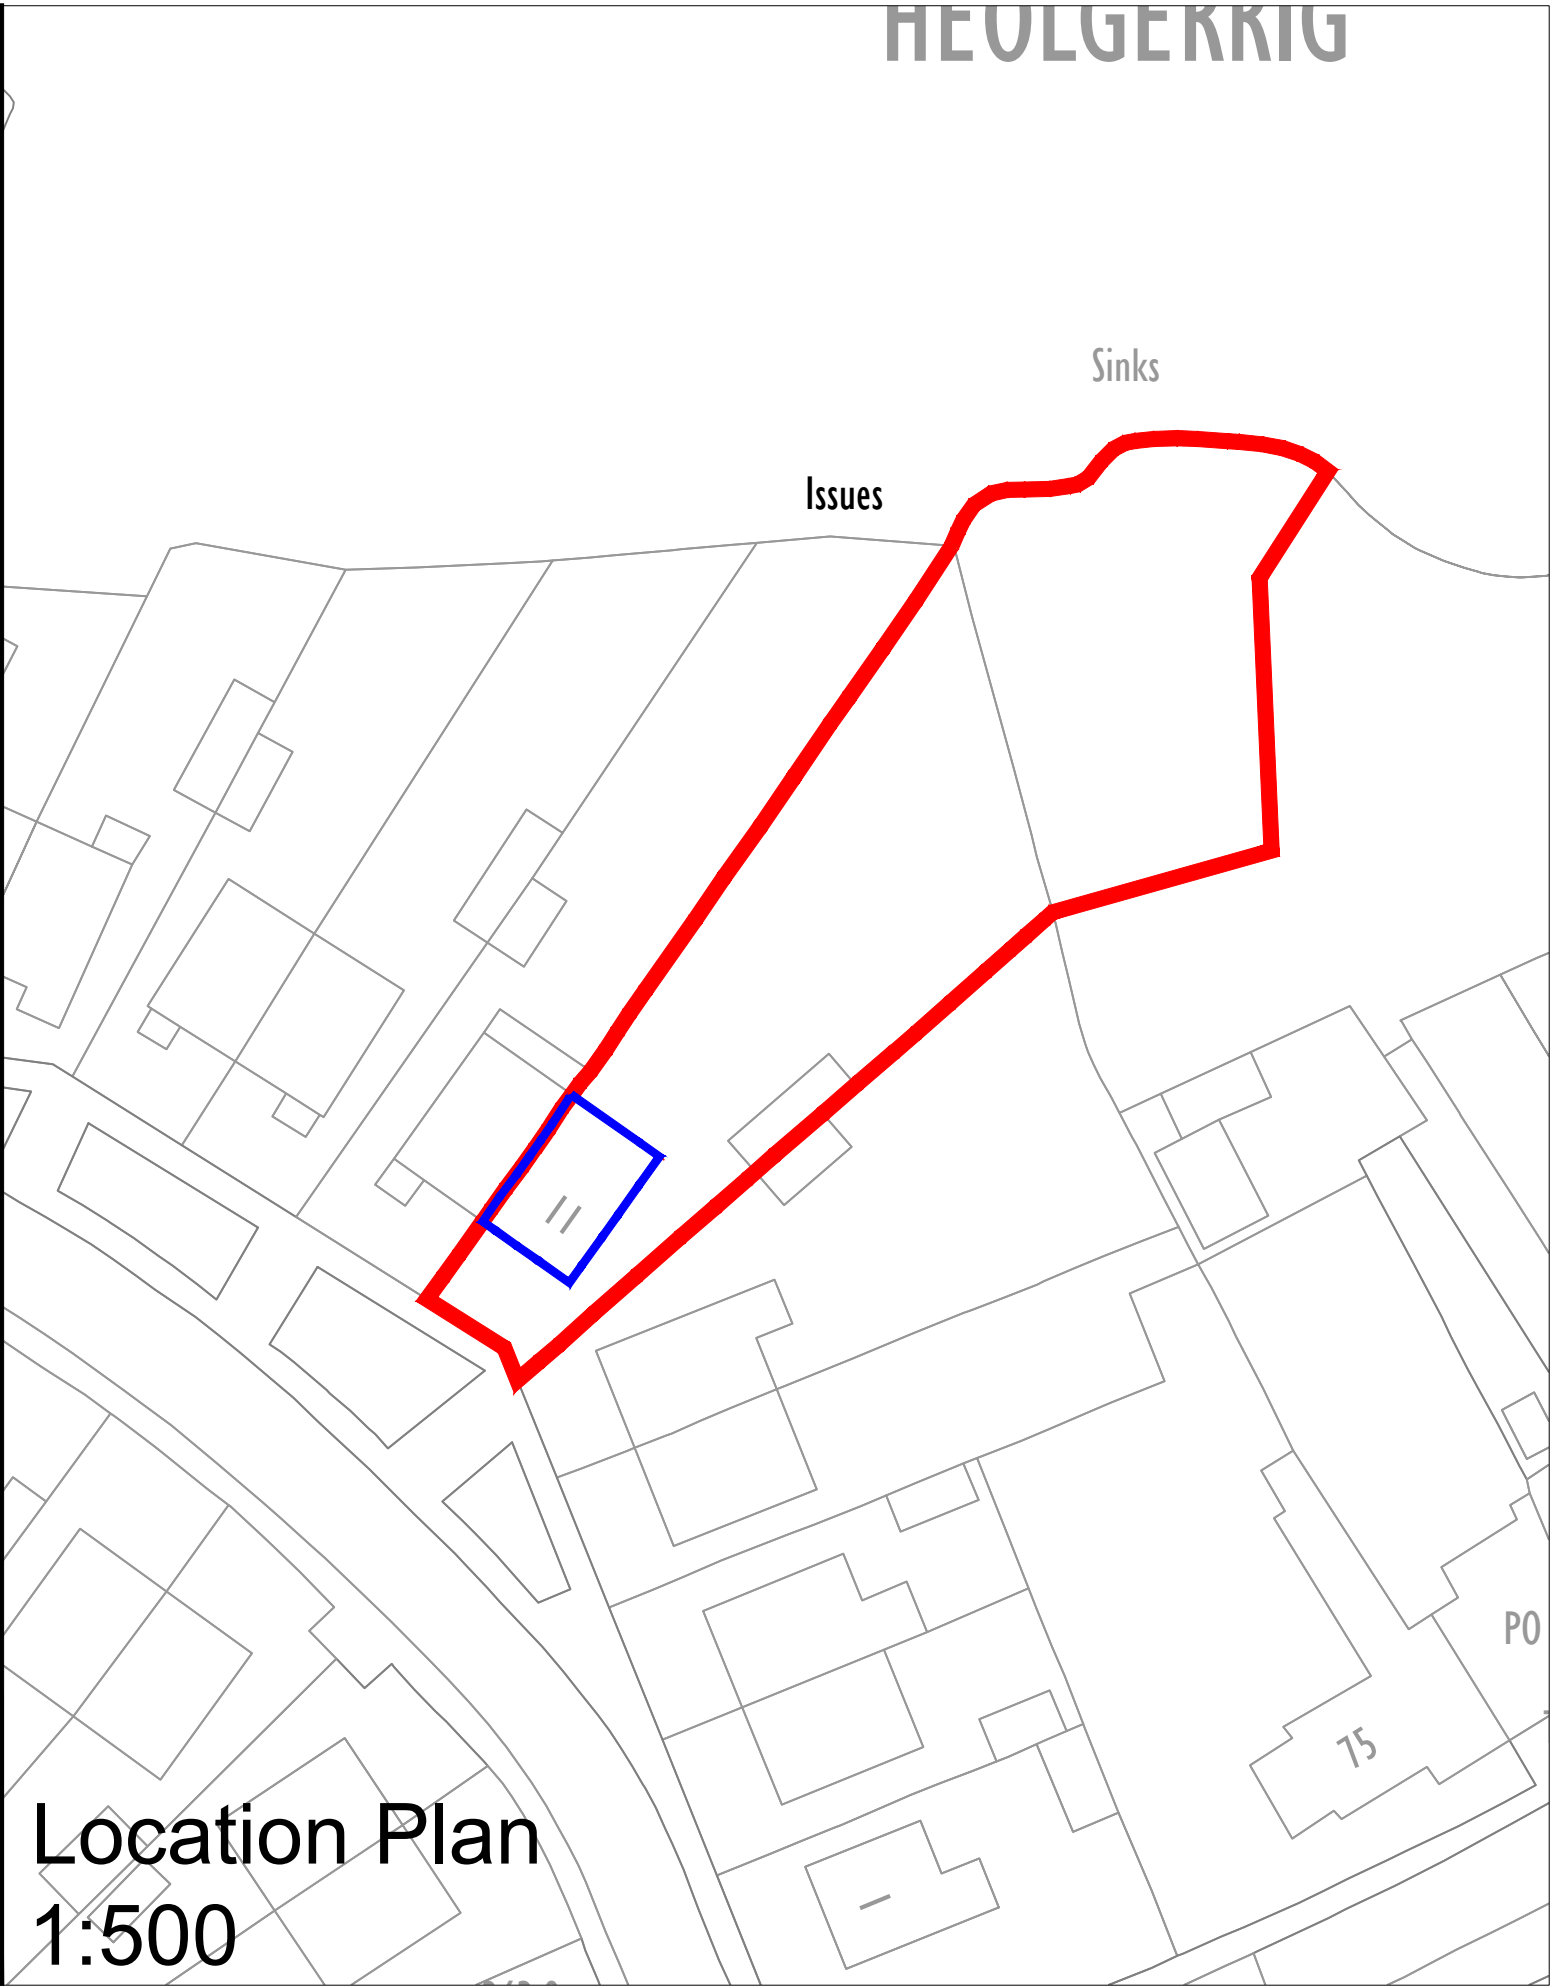

Location Plan
1:500