




1 Front Illustration

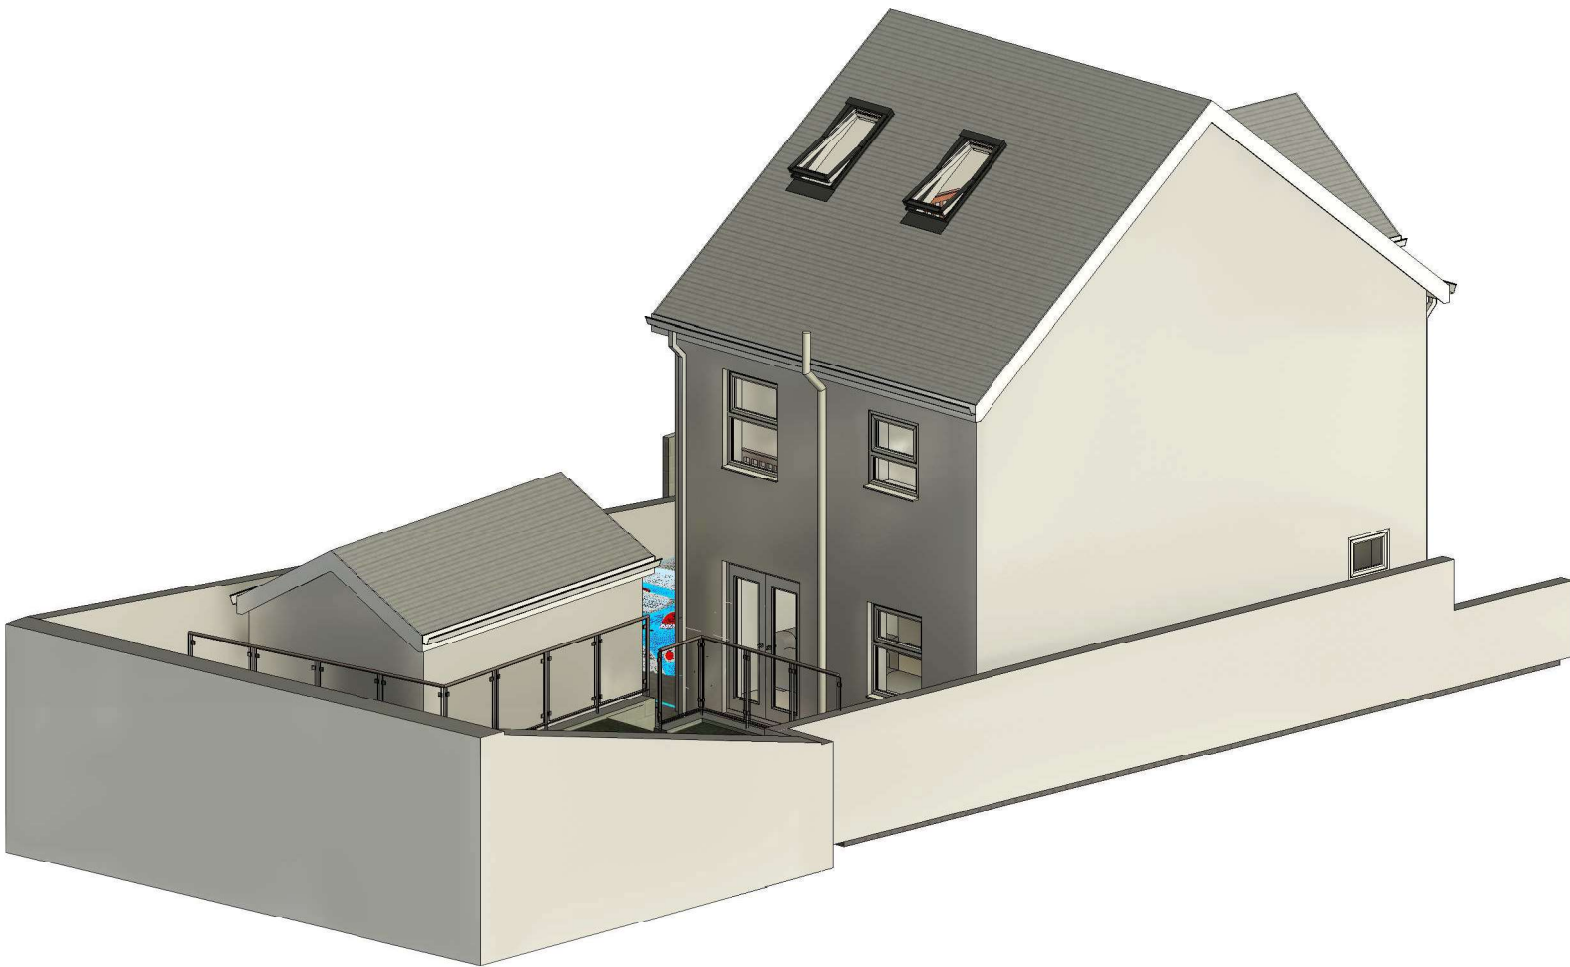

2 Rear Illustration



3 Rear Illustration 2

INDIGO DESIGN (Part of 3dcadwales Ltd) 5 Ashlea Drive,
Merthyr Tydfil, CF47 0NY Tele 01685 385746 Mob -
07940913216 Email: philip@3dcadwales.co.uk

This Drawing is Copyright,
Dimensions to be checked
on site and not scaled from
this drawing



PURPOSE OF ISSUE	DRWAING NUMBER
Planning Approval	ES-03

PROJECT
Detached Dwelling

SHEET
Illustrations

Address	1no dwelling on land adjacent to 1 Edwards Terrace, Bedlinog.
---------	--

Checked by	Drawn by	Scale (@ A3)
JH	PH	

Rev No	Description	Date
A	Issue	19/03/2023