


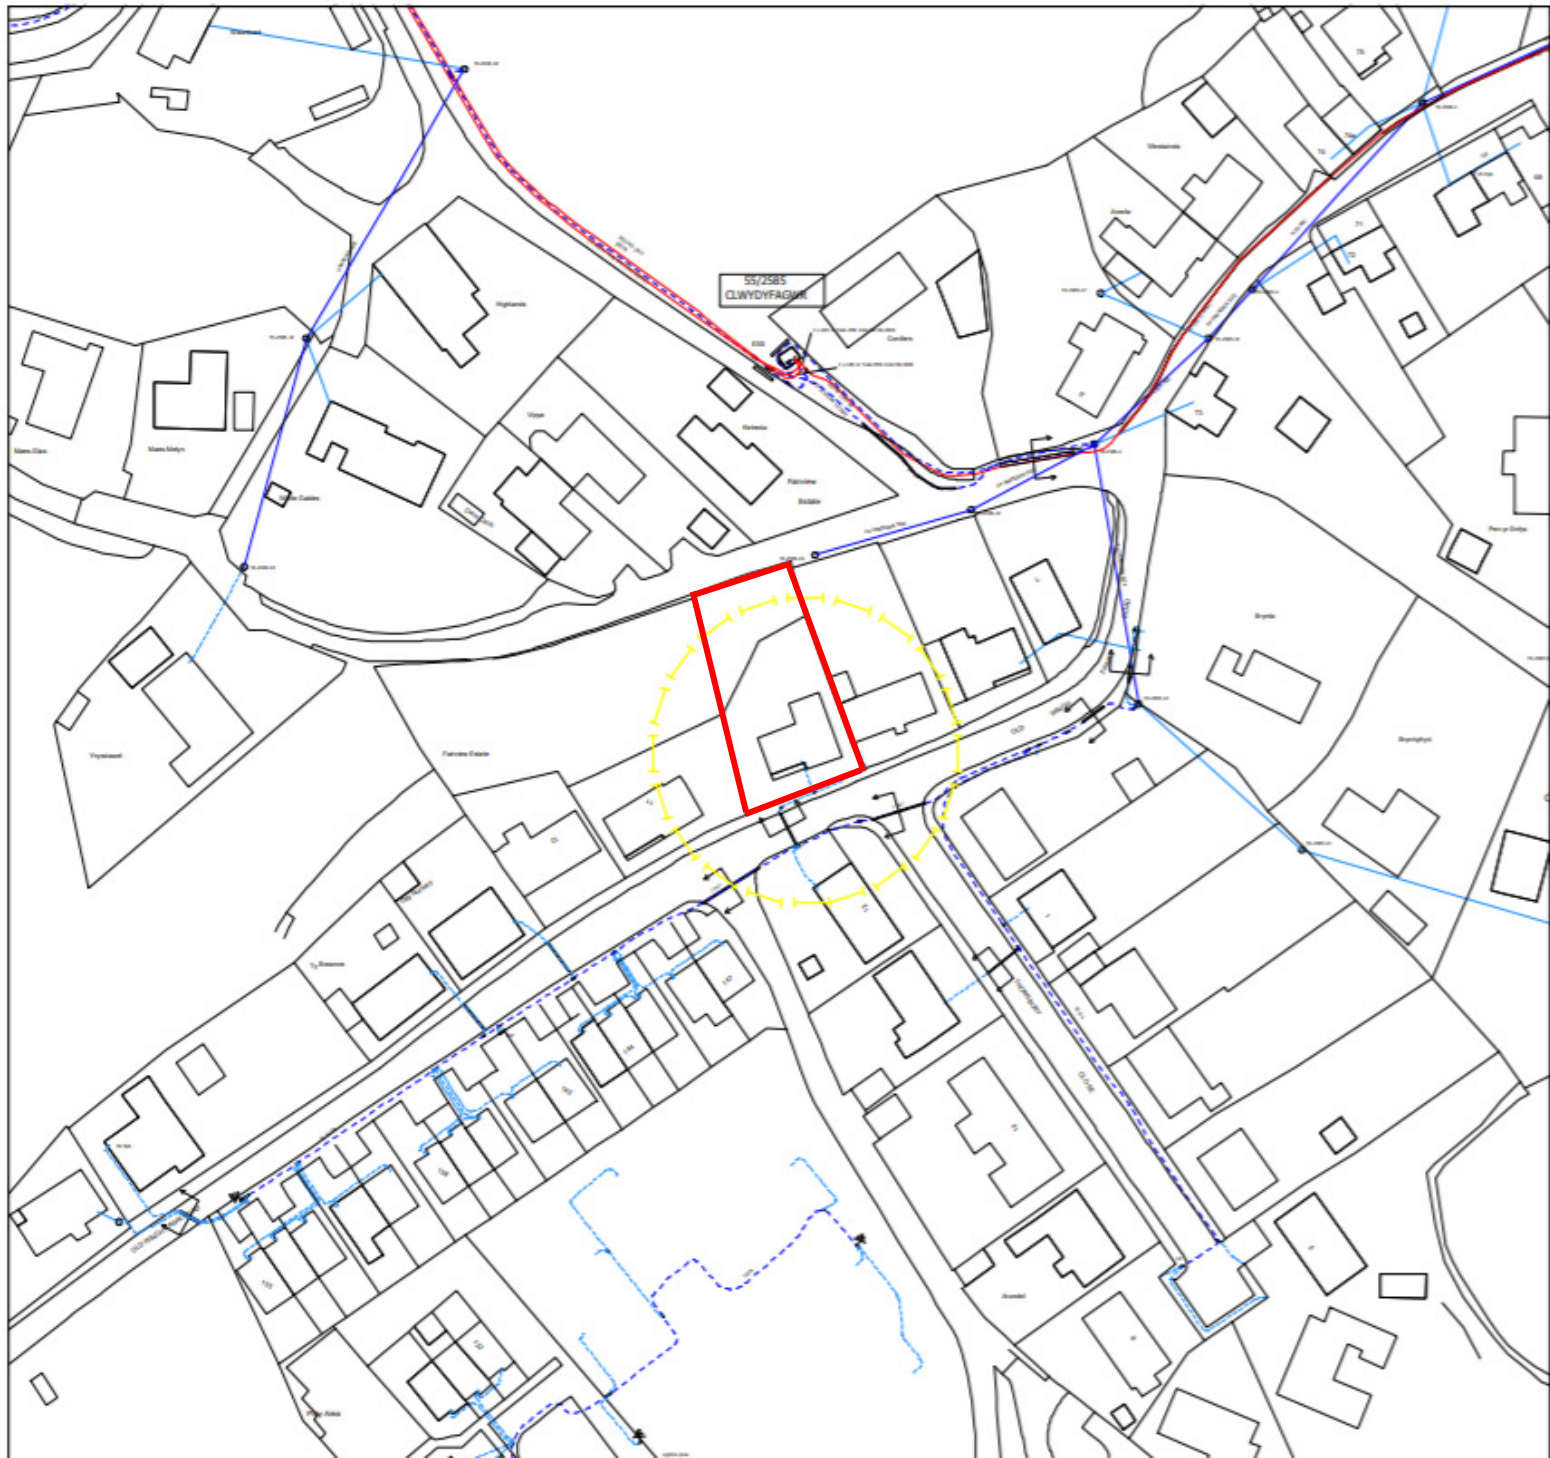

Location Plan for.....

Bryn Tyddyn, 10, Old Winch Fawr Road, Fairview Estate, Clwydyfagwr, Merthyr Tydfil. CF48 1PY

Scale: -1:1250

Paper:- A4