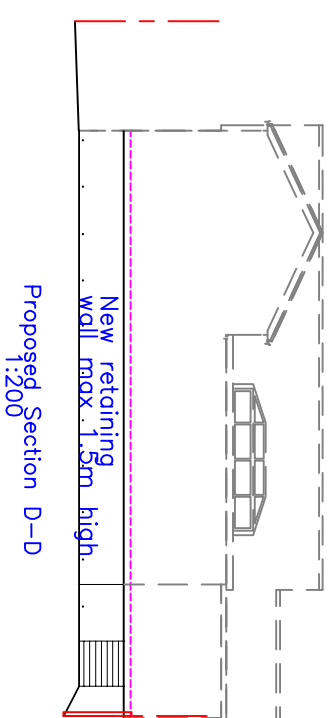
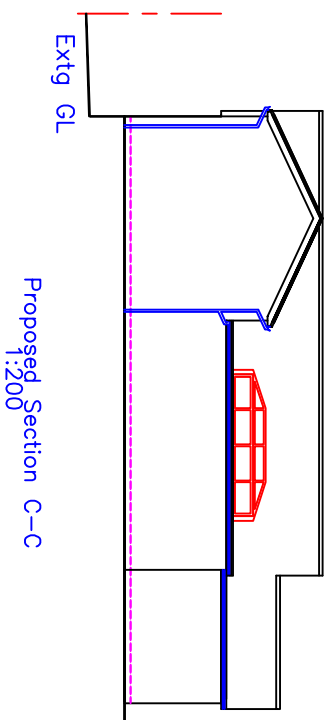
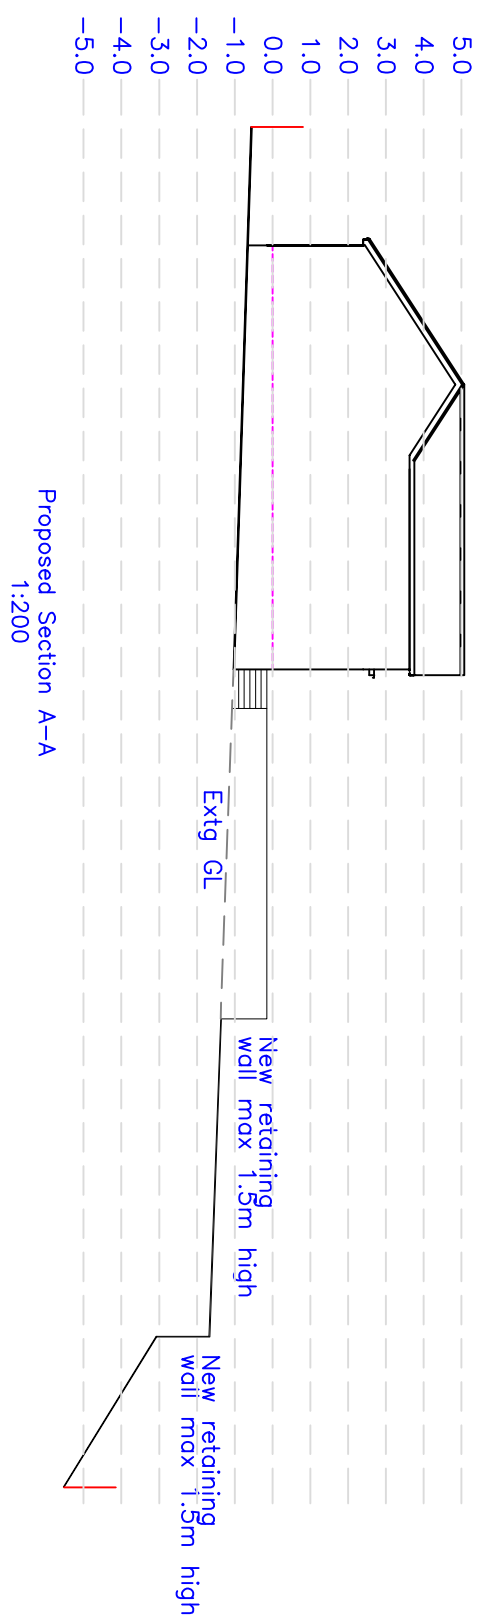
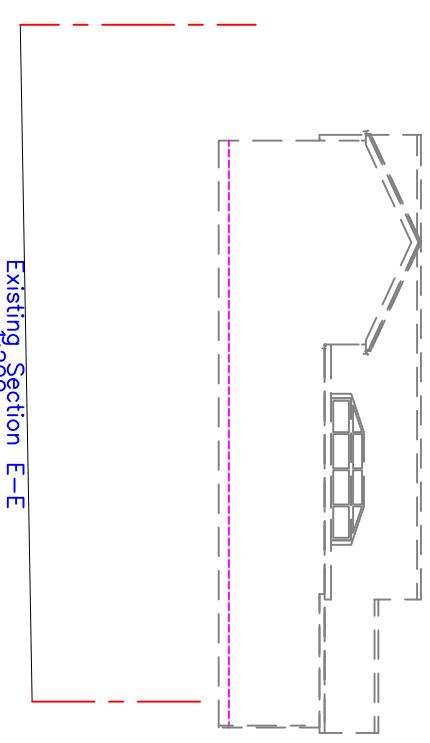
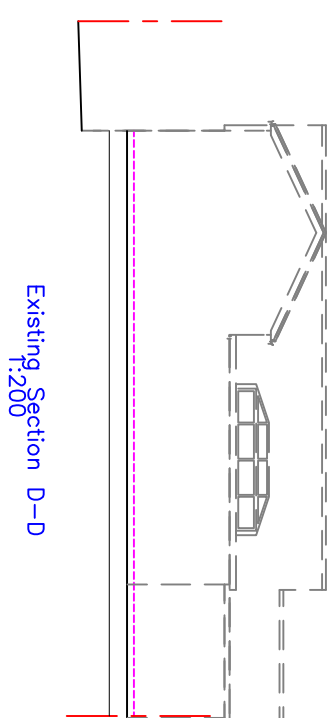
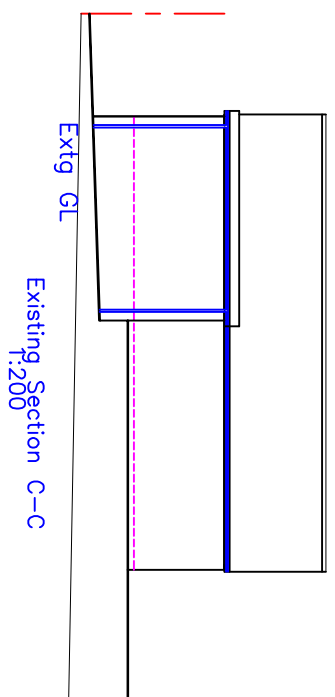
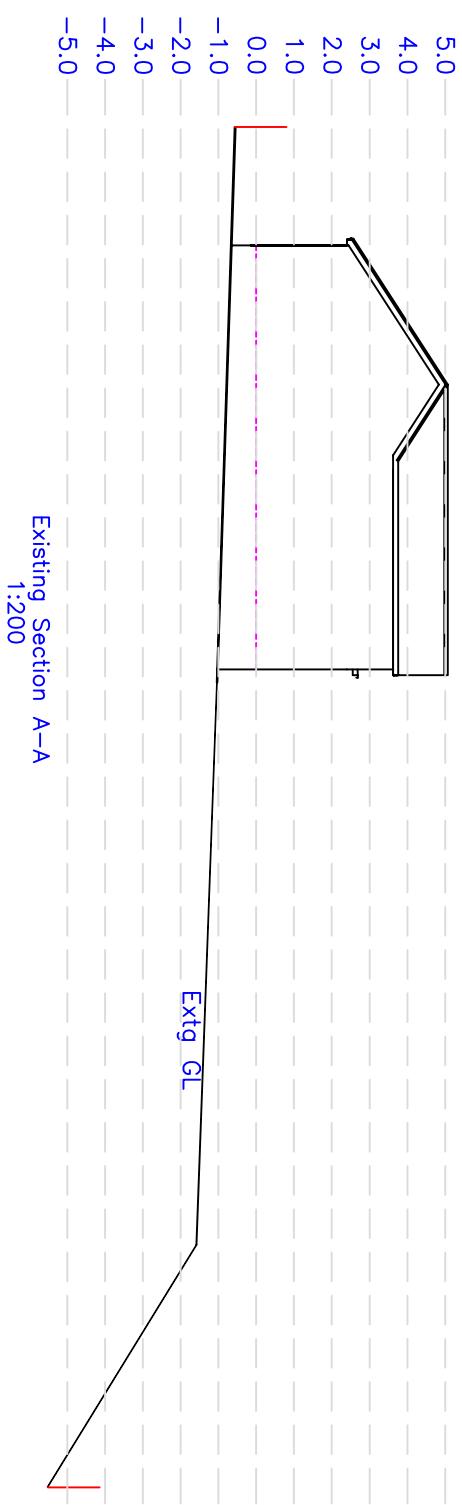
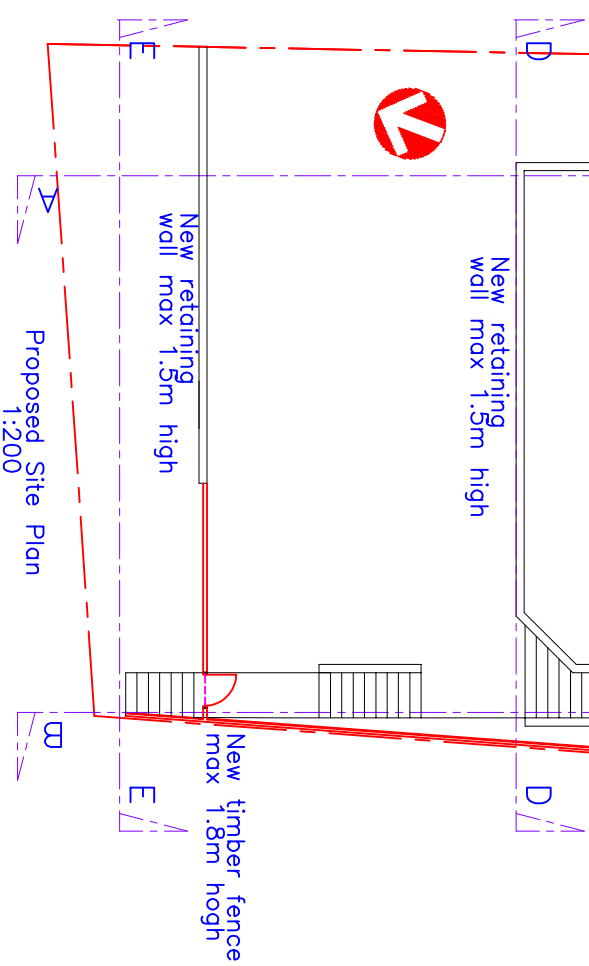
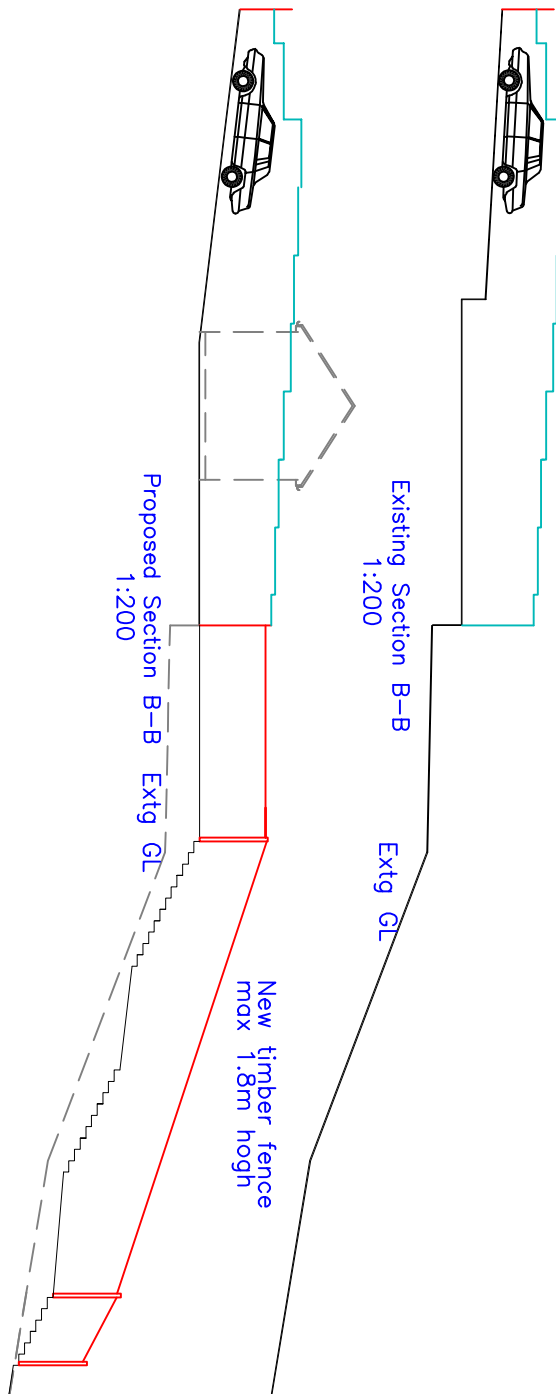
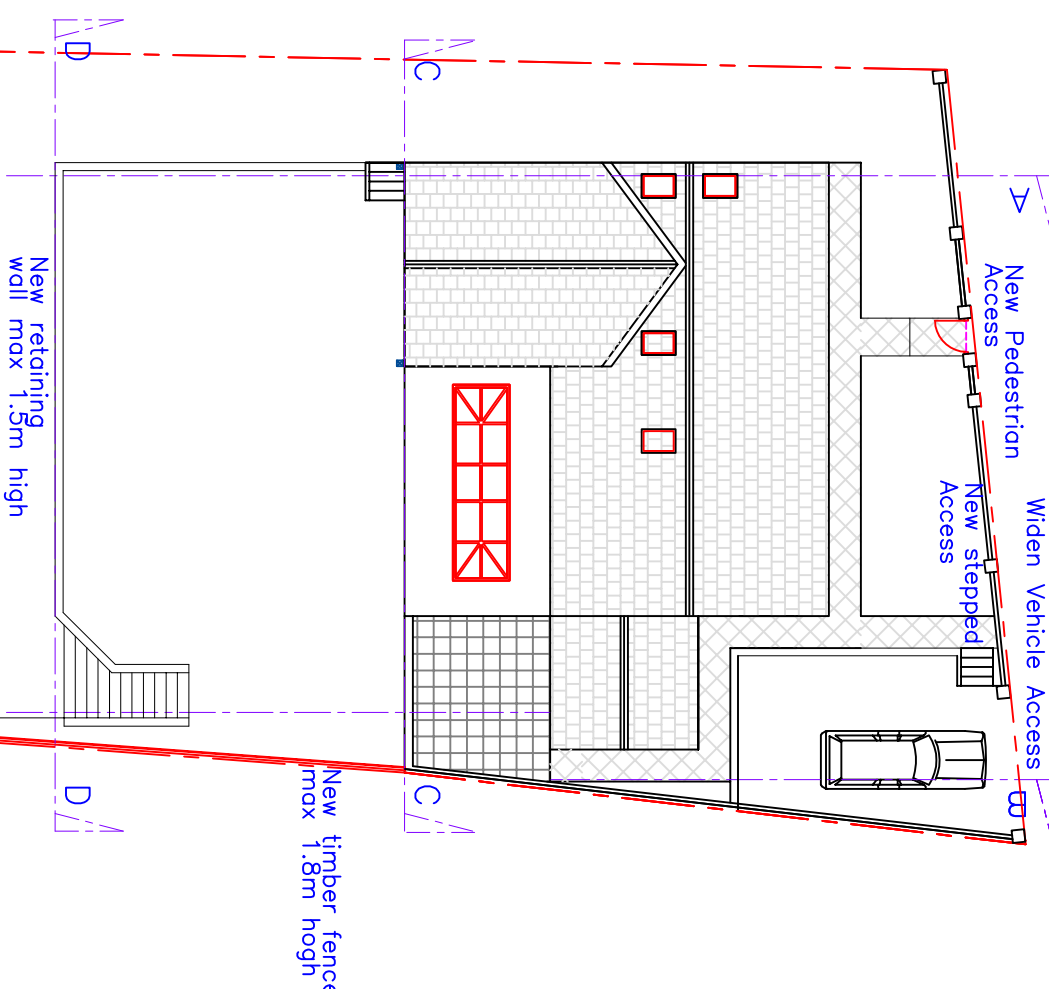
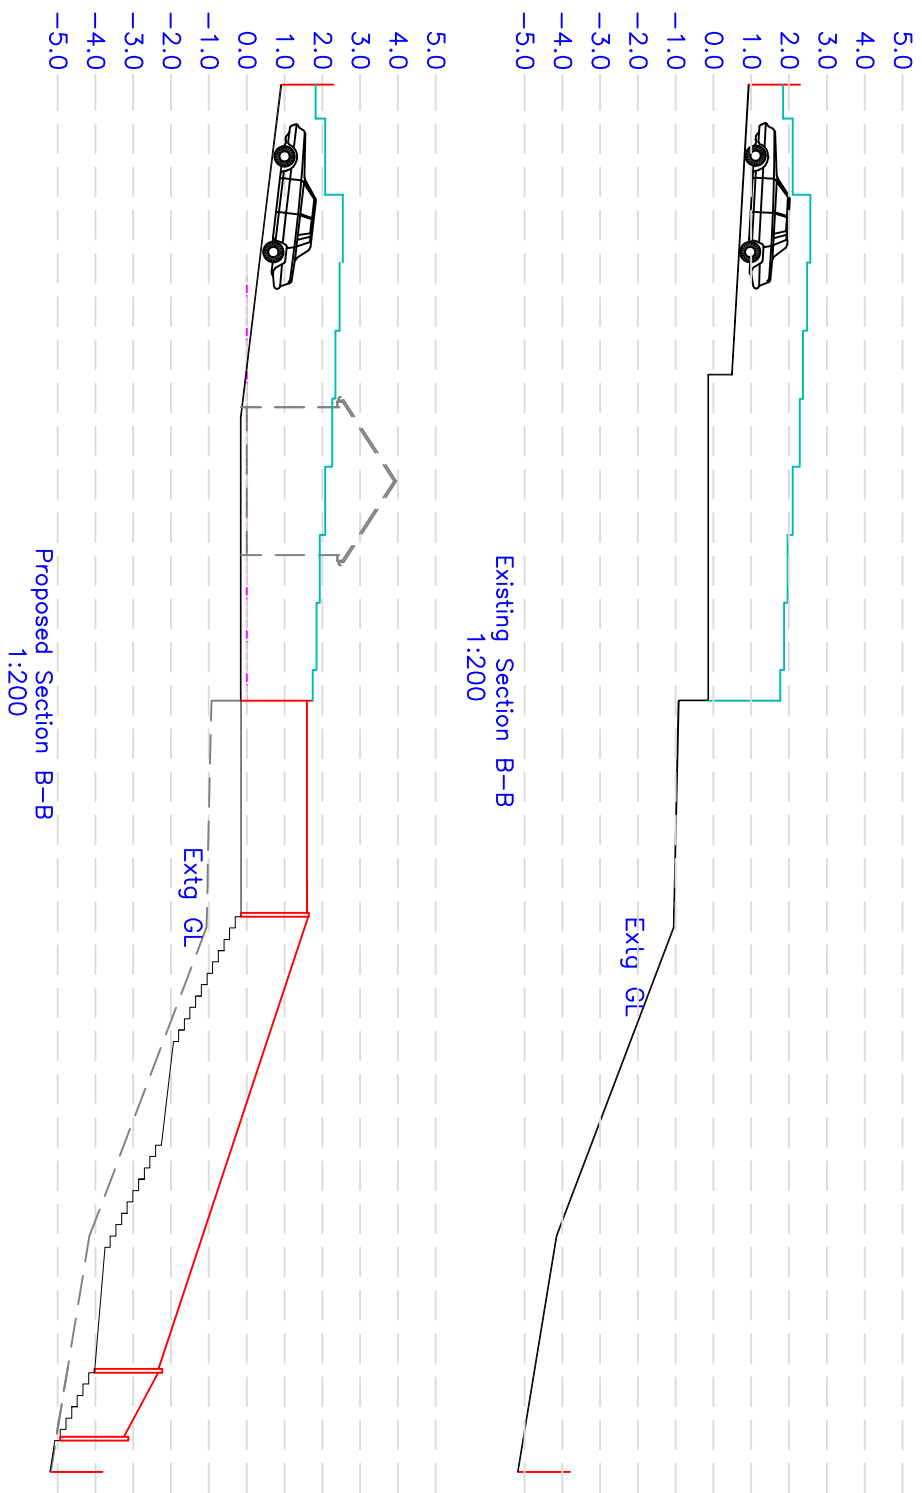
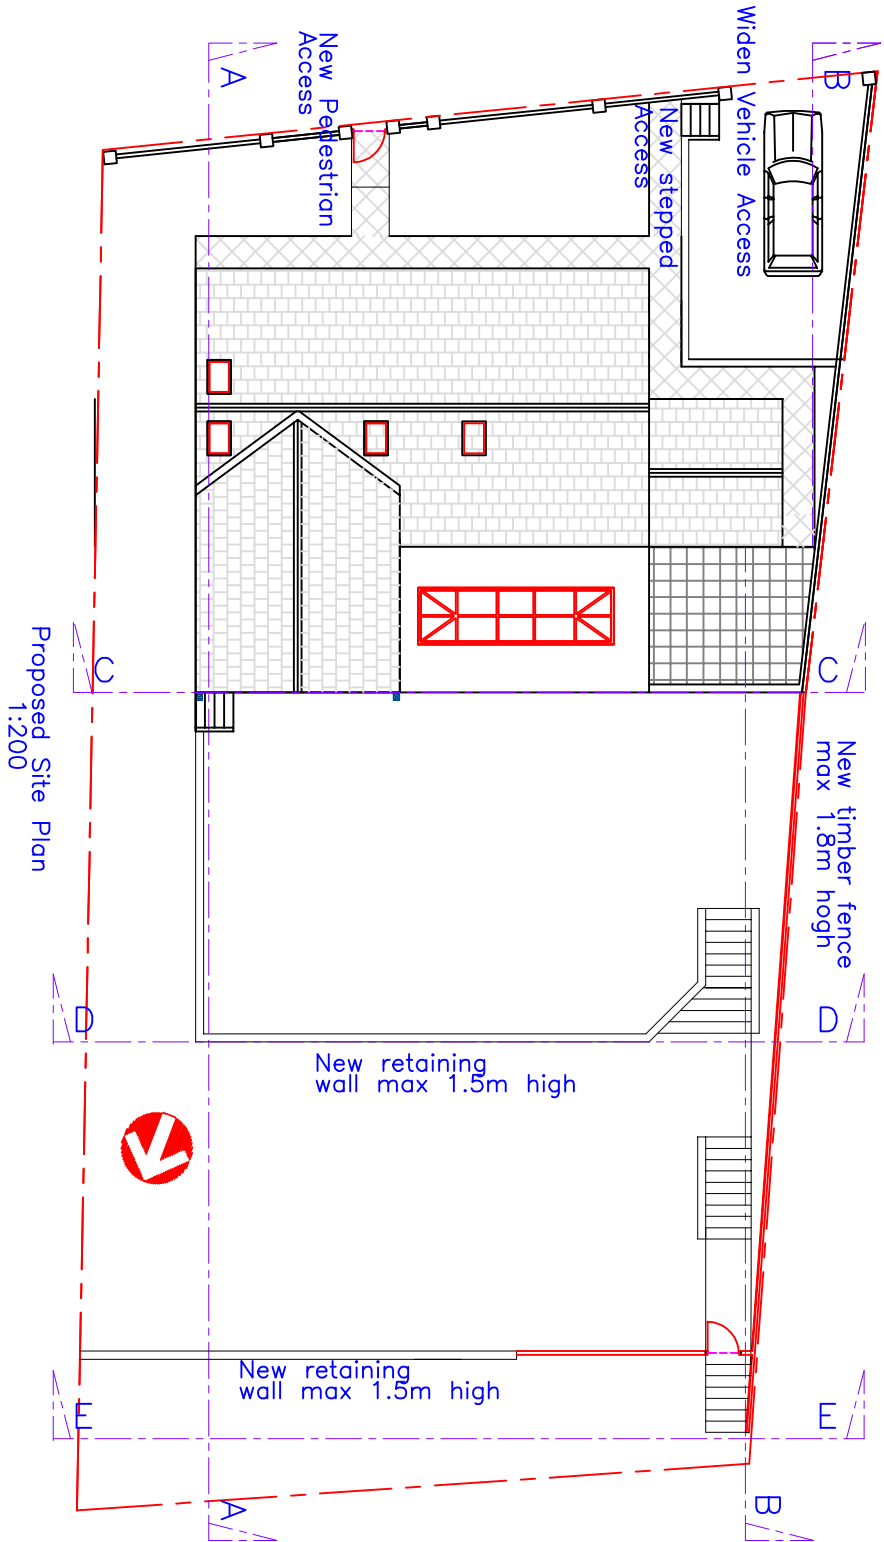


Utopia Design Architectural Services		Project Proposed Single Storey Side Extension, Rear Conservatory, Widen Vehicle Access, New Pedestrian Access, Loft Conversion and Reprofiling of Garden	
Paul Thomas: BSc (Hons) Tel: 01685 559230. Mob: 07908 725065 Email: utopias@btinternet.com Issued Only for Purpose Indicated		Byrn Tyddyn 10, Fairview Estate Old Winch Power Road Mynydd-y-draig CE48 1PX	
Drawn by	Date	Scale	Proposed Plans & Sections
PT	25.06.2020	1:100, 1:200	CLWYD 04
Drawing Status: FOR PLANNING/BUILDING REG PURPOSES ONLY			