
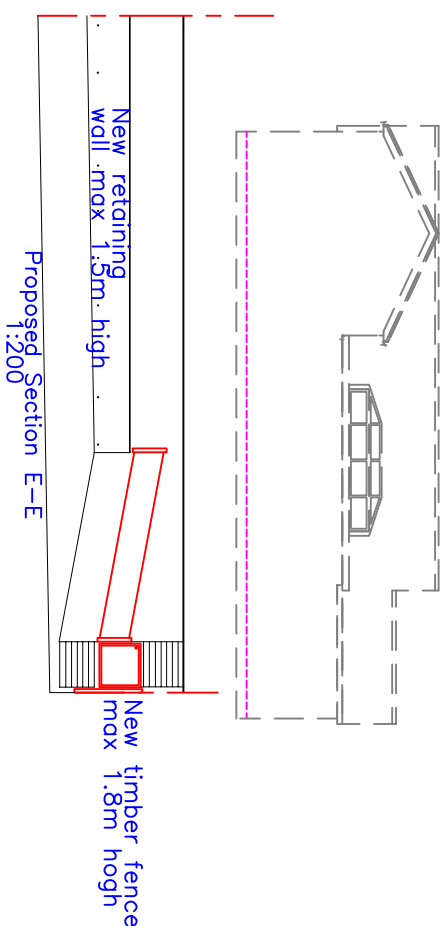
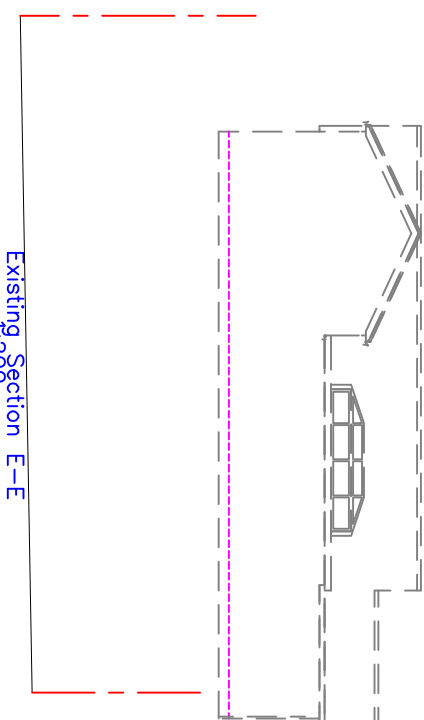
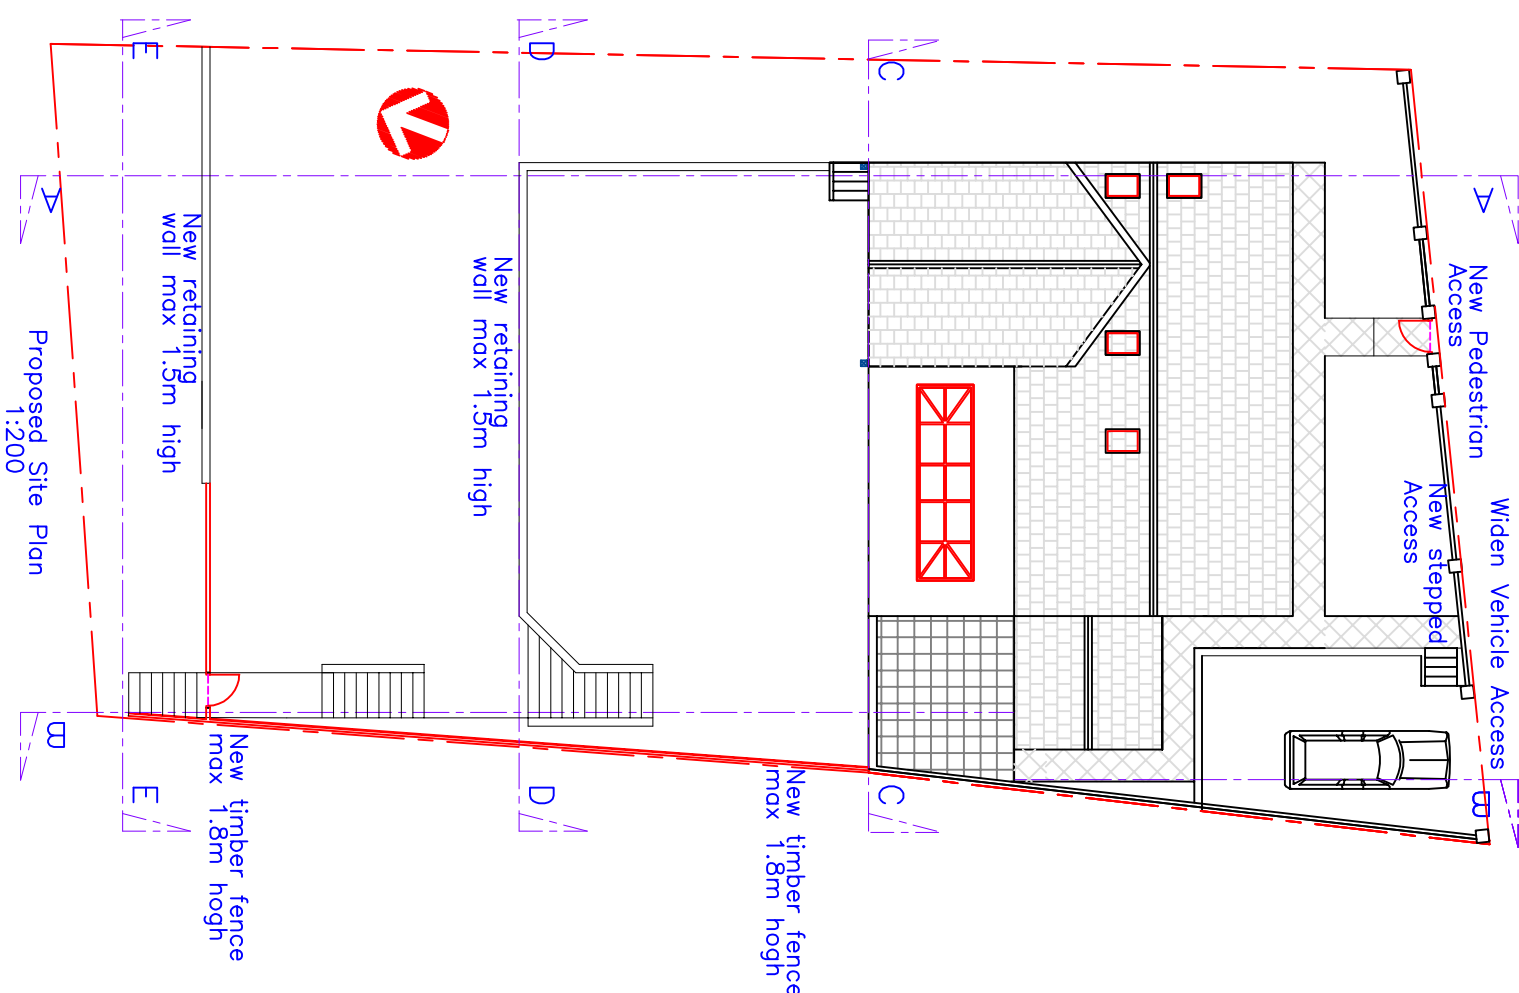
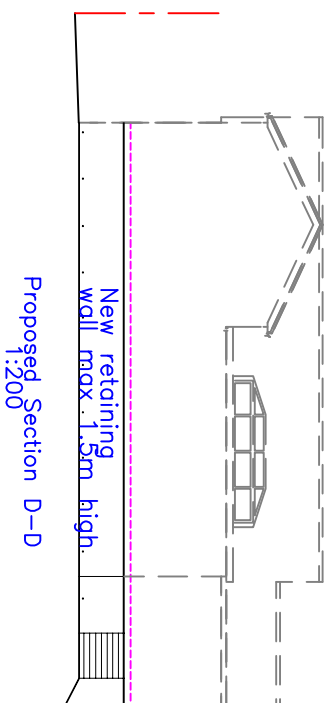
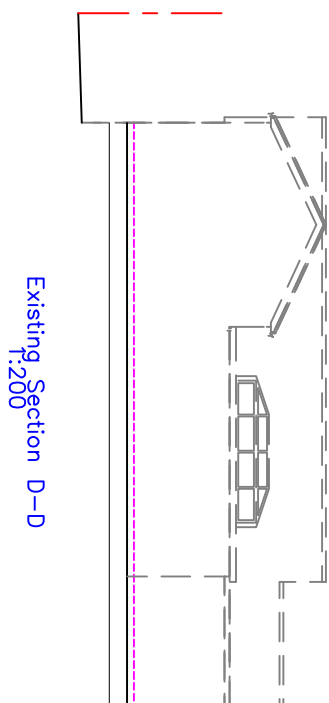
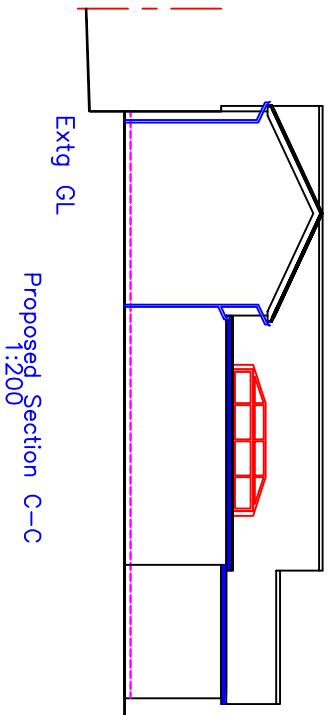
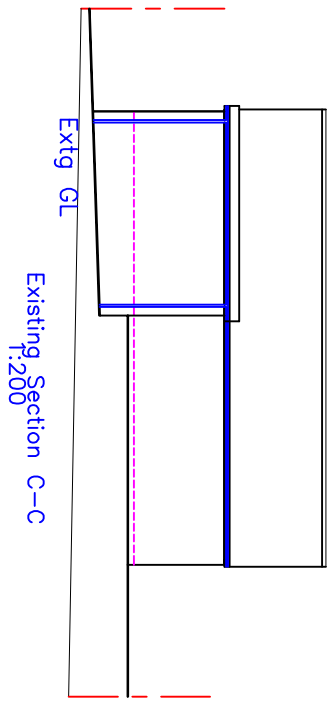
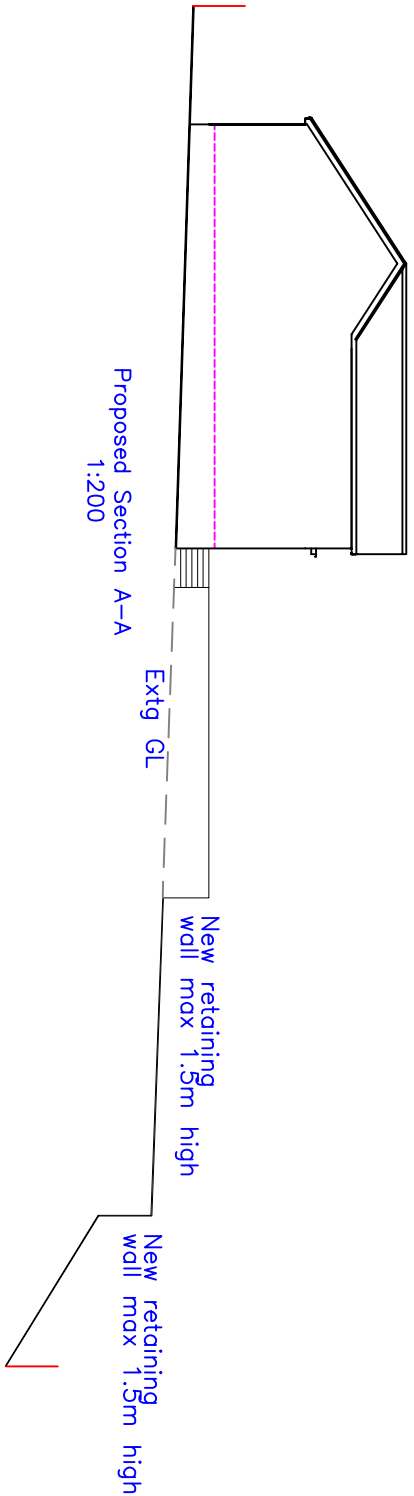
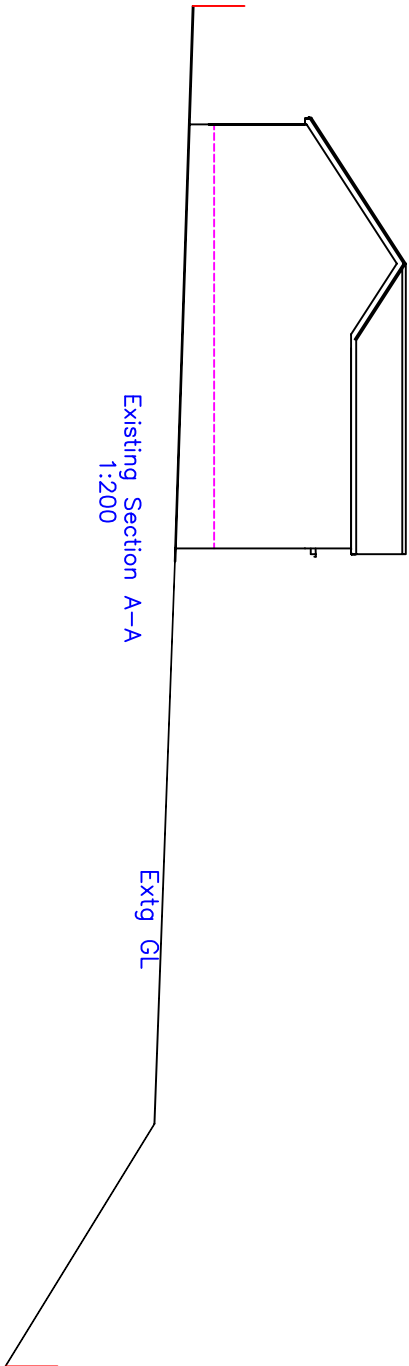
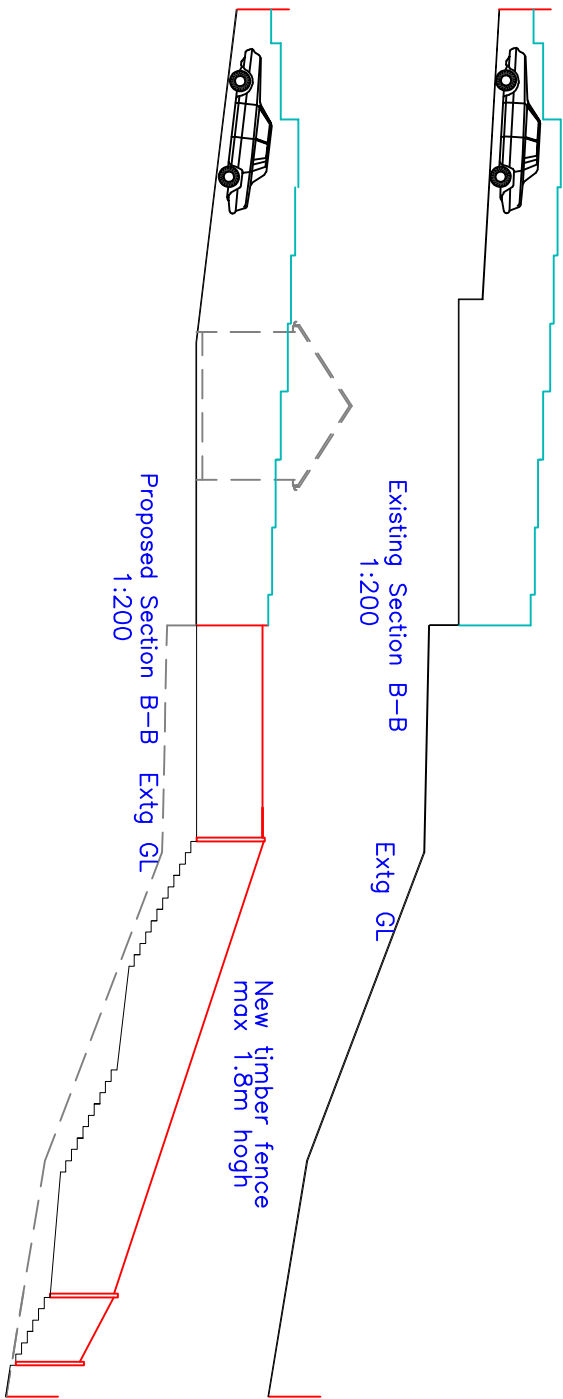


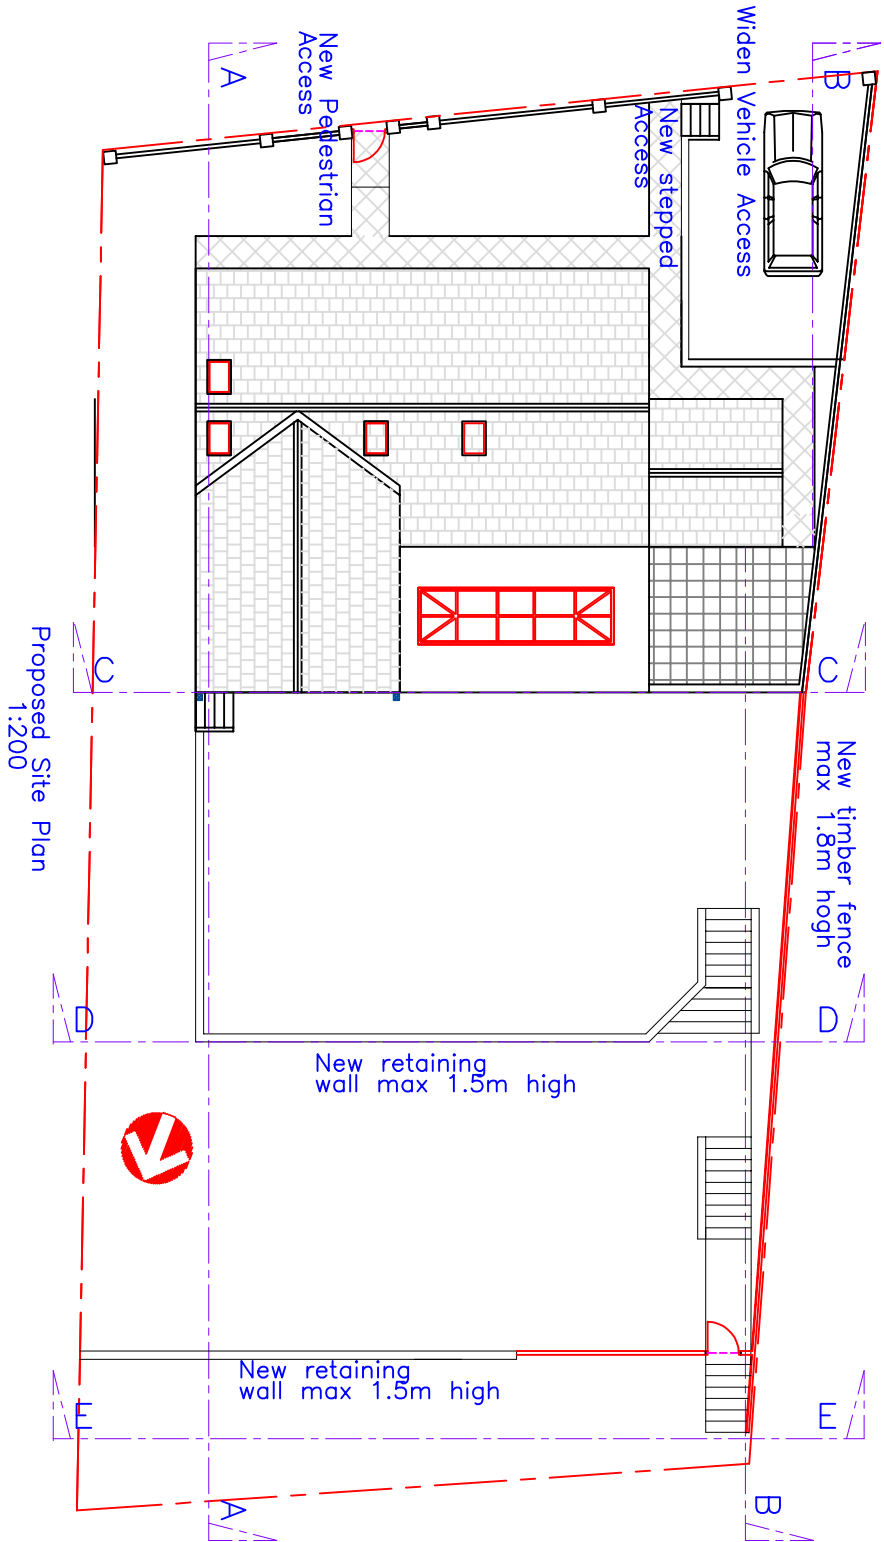

ADDRESS Bryn Tyddyn 10, Old Winch Road Fairview Estate Cayabyrdwyn Newport, Yrddrili CF48 1PY	
Project: Proposed Single Storey Side Extension, Rear Conservatory, Widen Vehicle Access, New Pedestrian Access, Loft Conversion and Reprofiling of Garden	
Drawn by PT	Date 25.06.2020
Title PT	Scale 1:100, 1:200
Proposed Plans & Sections	Dwg No CLWPD.04
Notes: Issued Only for Purpose Indicated Drawing Status: FOR PLANNING/BUILDING REG PURPOSES ONLY	

Utopia Design
Architectural Services
Paul Thomas: BSc (Hons)
Tel: 01685 559230, Mob: 07908 725065
Email: utopiadesign@hotmail.com