
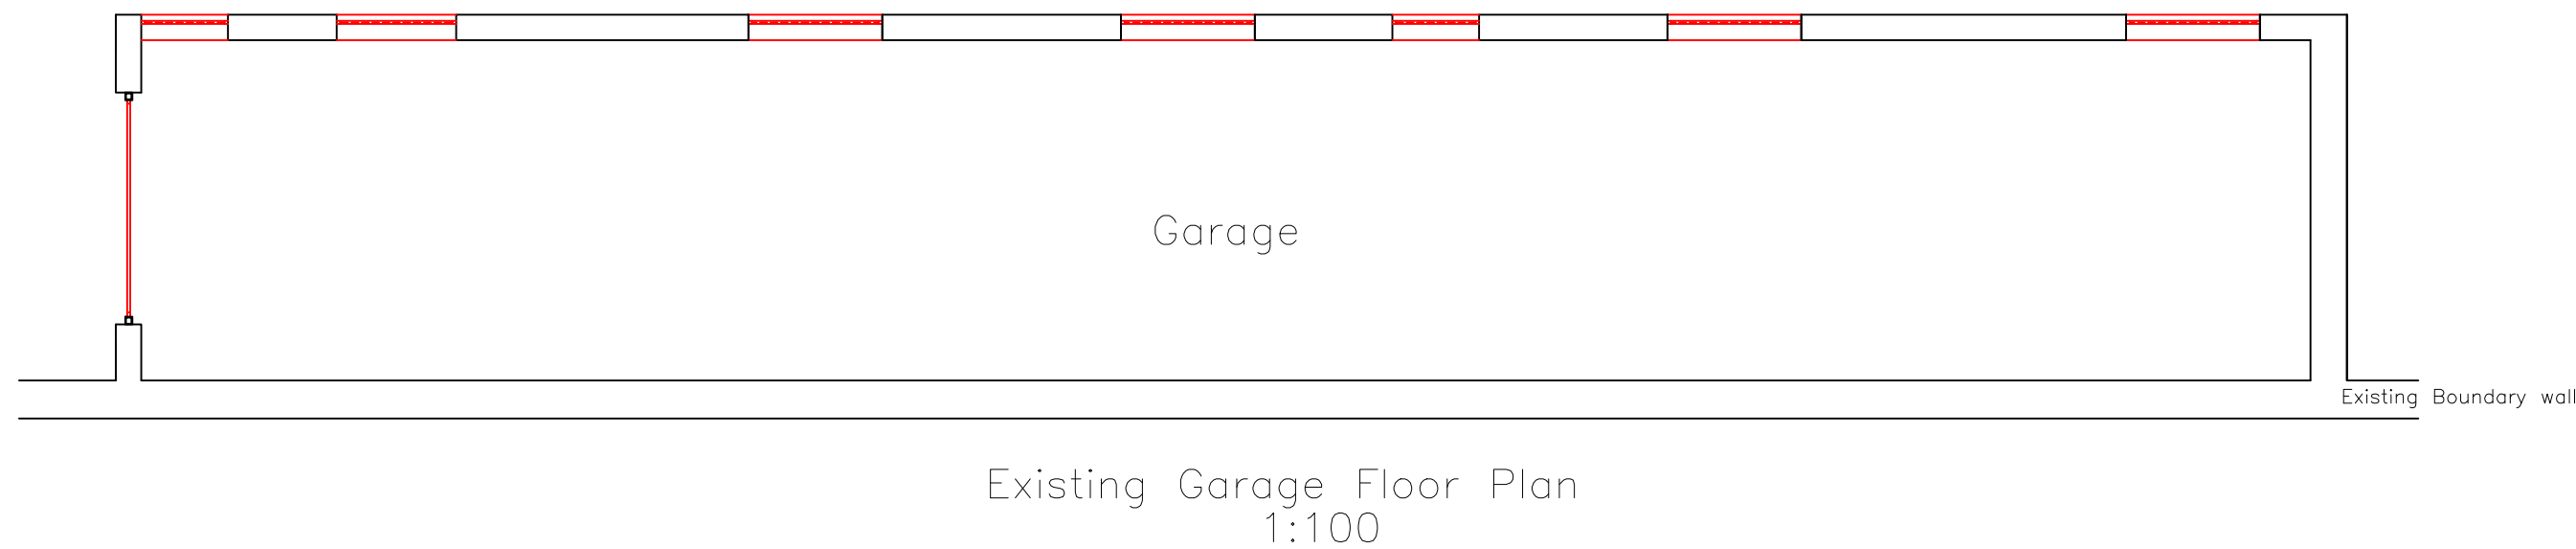
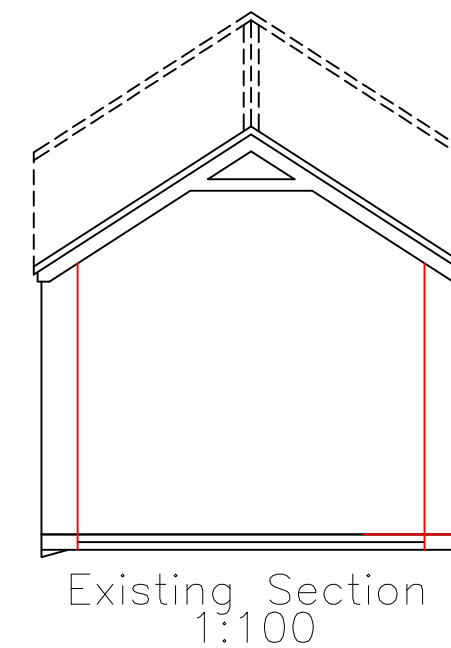
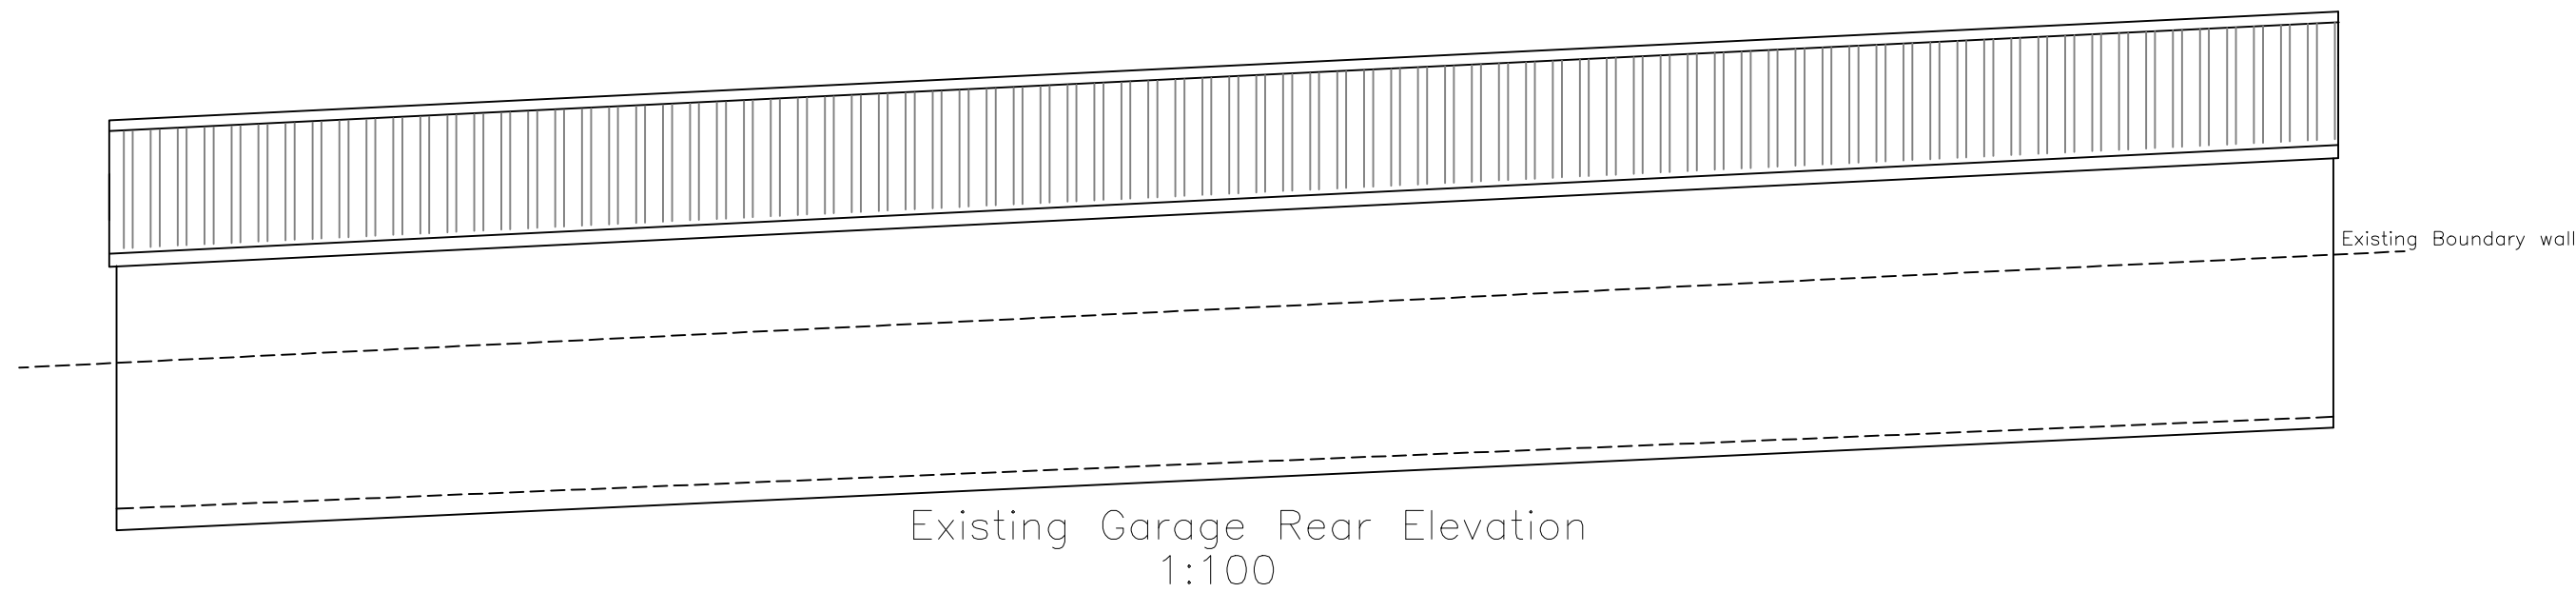
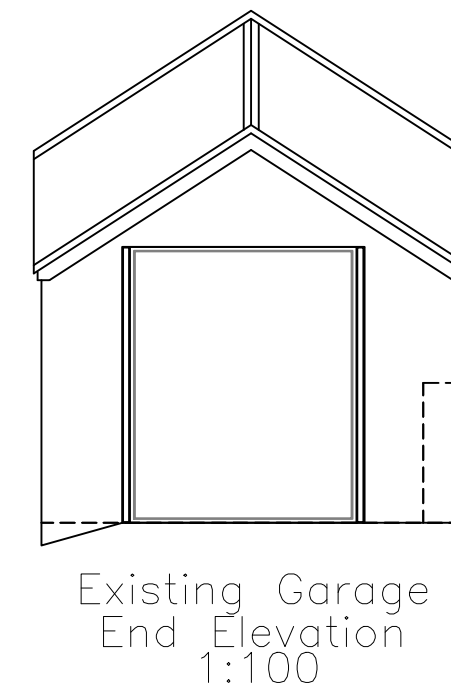
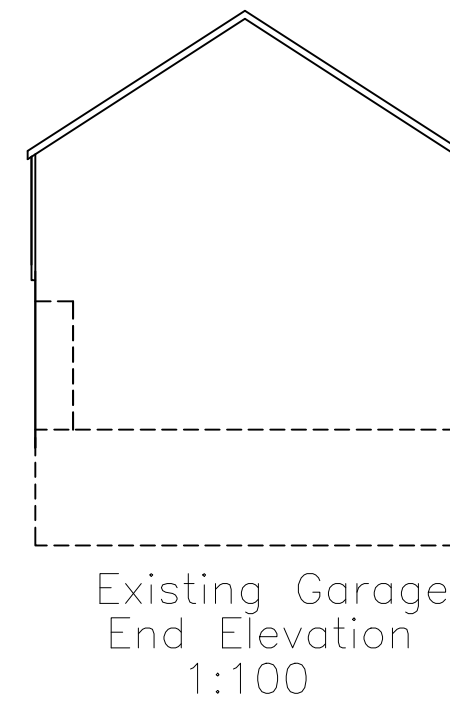


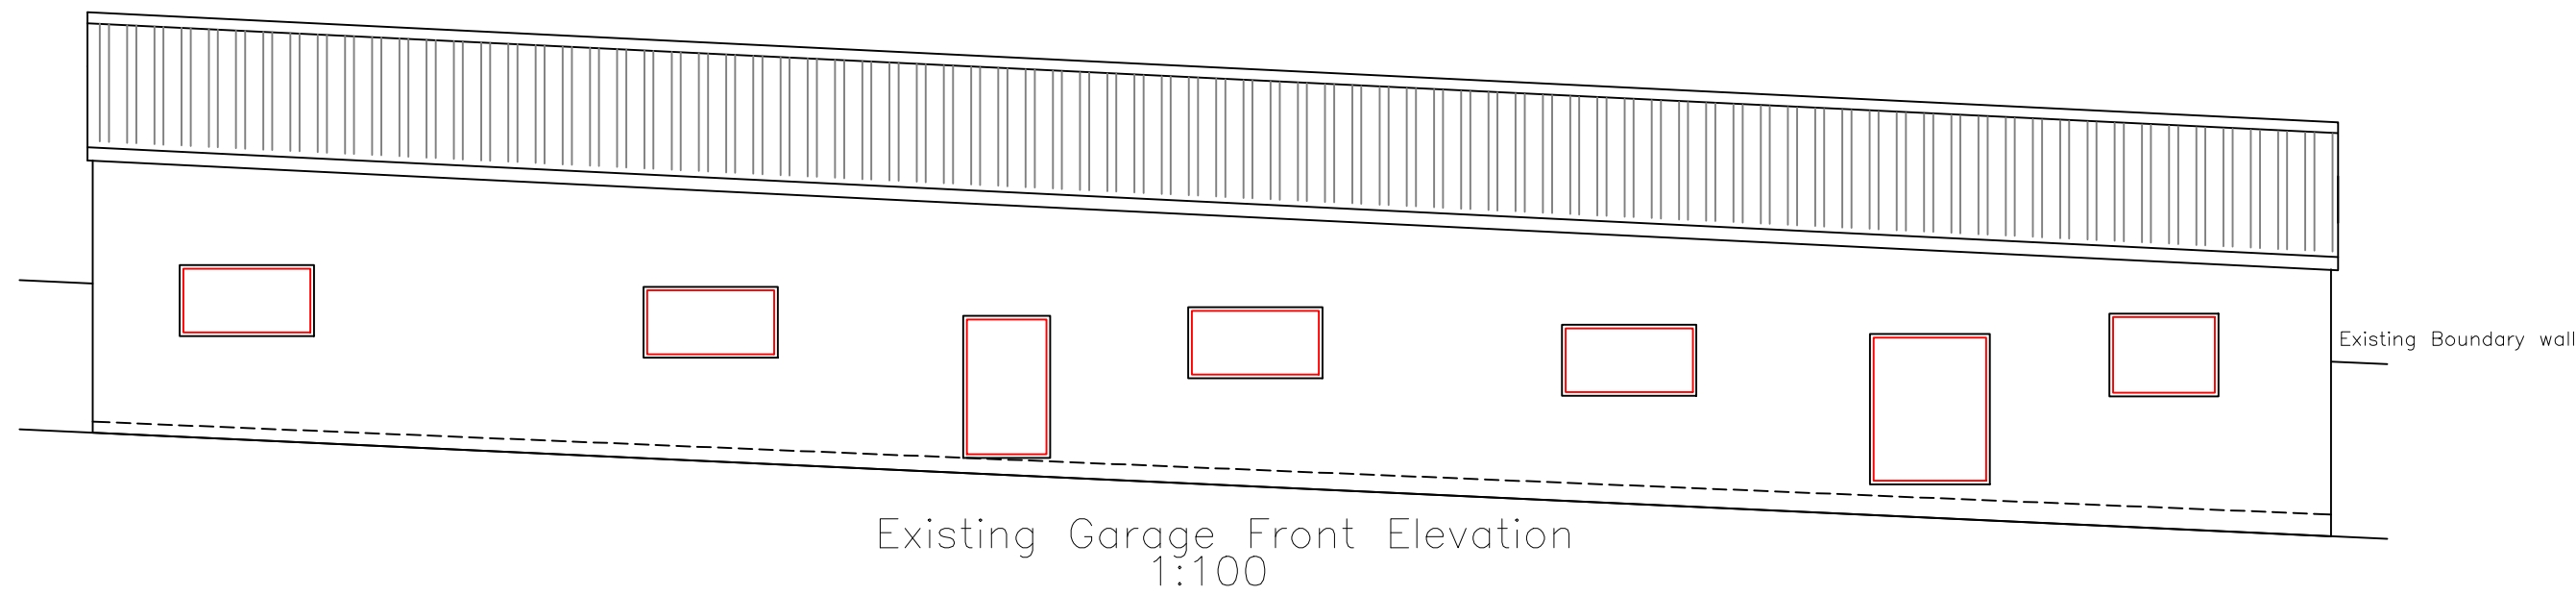

|   |   |                          |
|---|---|--------------------------|
|                                                    |   |                          |
| <b><u>Utopia Design</u></b><br>Building Planning Application Support<br>Paul Thomas: BSc (Hons)<br>Tel: 01685 559230, Mob: 07908 725065 |   |                          |
| Issued Only for Purpose Indicated   |   |                          |
| Drawing Status: FOR PLANNING PURPOSES ONLY                                                                                              |   |                          |
| Client   | First Call Coaches<br>Dowlais Transport Depot<br>New Road, Dowlais<br>Merthyr Tydfil CF48 3DA                                                                            |                          |
| Project   | Proposed Six New<br>Holiday Lets and Parking<br>within the Curtilage of<br>First Call Coaches<br>Dowlais Transport Depot<br>New Road, Dowlais<br>Merthyr Tydfil CF48 3DA |                          |
| Drawn by   | Date   | Scale                    |
| PT   | FEB 24   | 1:100                    |
| Title   | Paper   |                          |
| Existing Plans,<br>Elevations, Section                                                                                                  |   | Drwg No<br>FIRST CALL 01 |