


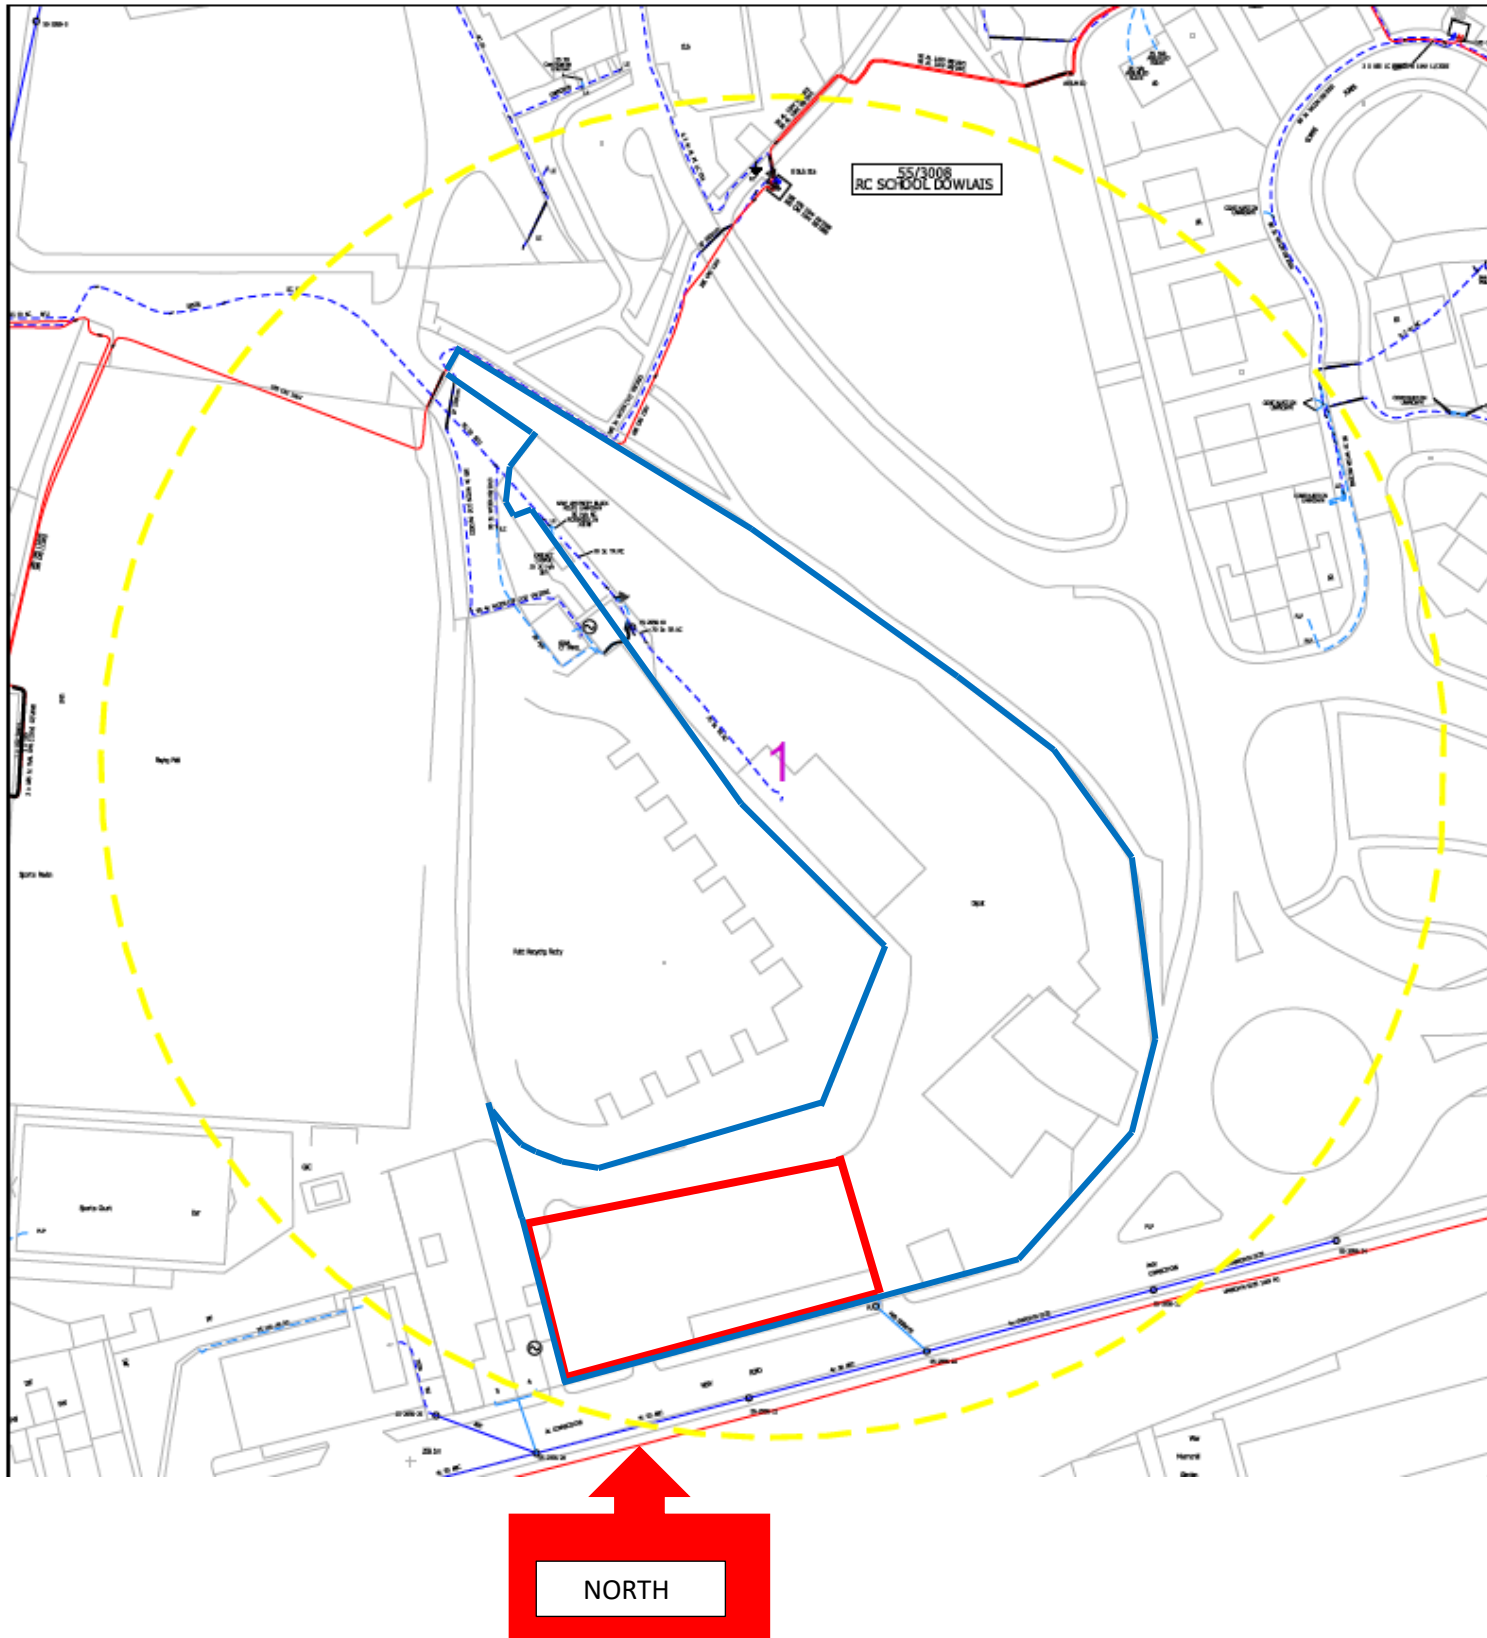

Location plan for.....

FIRST CALL TRANSPORT, DOWLAIS TRANSPORT DEPOT, NEW ROAD, DOWLAIS,
MERTHYR TYDFIL, CF48 3DA

Scale – 1:1250