


GENERAL

- 1. ALL DIMENSIONS ARE IN MILLIMETRES UNLESS NOTED OTHERWISE.
- 2. ALL LEVELS ARE IN METRES UNLESS NOTED OTHERWISE.
- 3. ALL LEVELS RELATE TO ORDNANCE DATUM UNLESS NOTED OTHERWISE.
- 4. DO NOT SCALE FROM THIS DRAWING. USE FIGURED DIMENSIONS ONLY.
- 5. ANY DISCREPANCIES TO BE REPORTED IMMEDIATELY TO THE ENGINEER.
- 6. THIS DRAWING TO BE READ IN CONJUNCTION WITH ALL RELEVANT ARCHITECTS, SUBCONTRACTORS AND SPECIALISTS DRAWINGS AND SPECIFICATIONS.
- 7. THIS DRAWING IS COPYRIGHT © intrado consulting engineers.

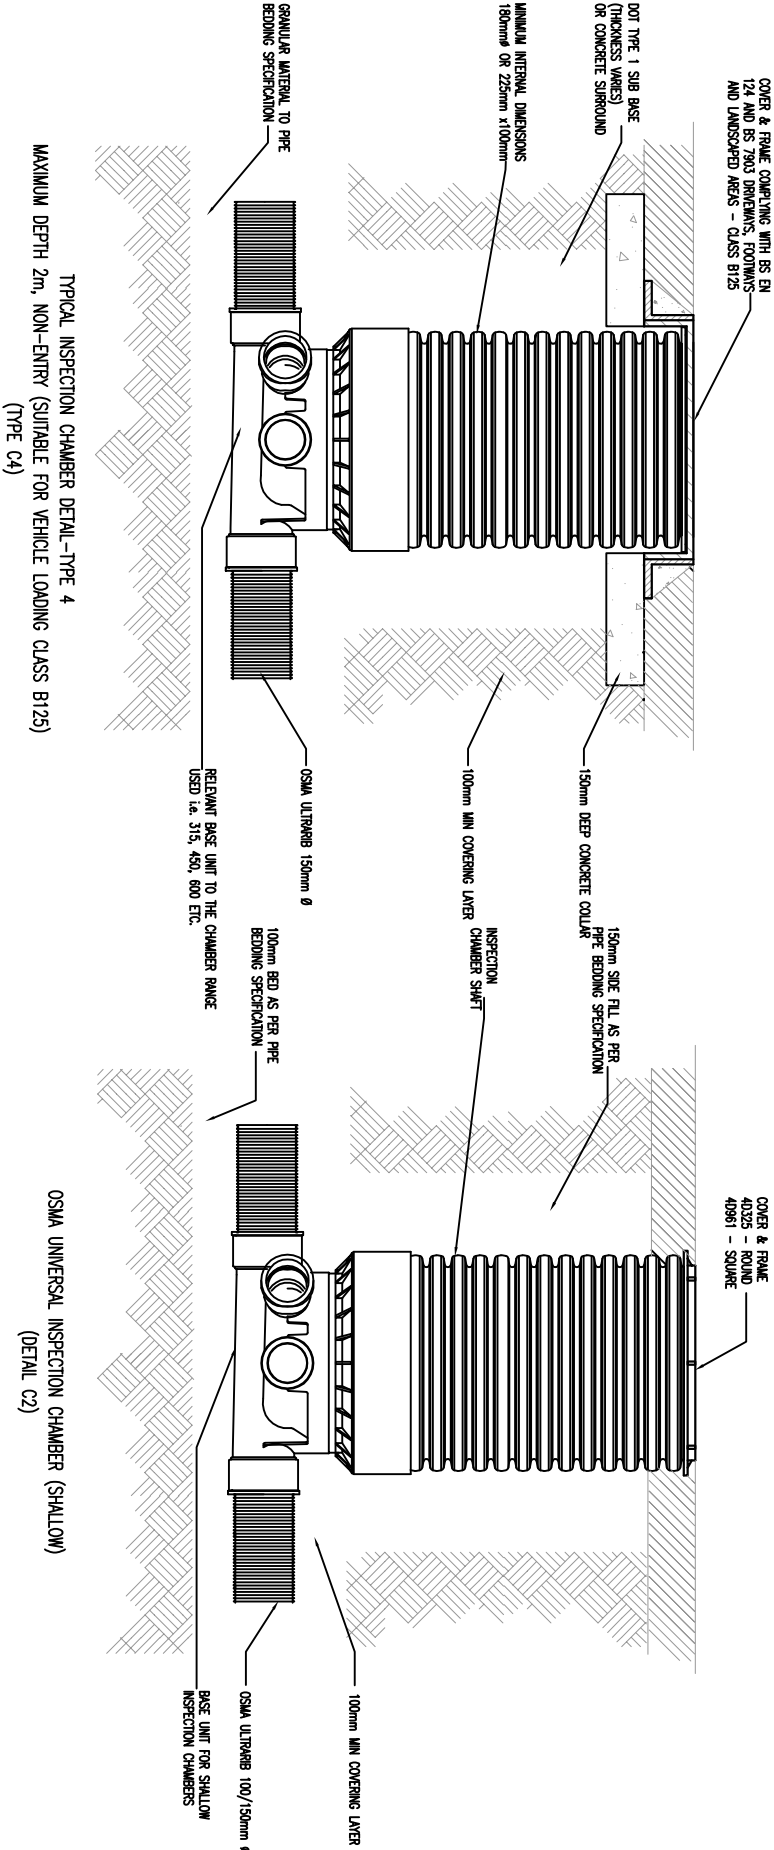

PRELIMINARY

REV.	DESCRIPTION	BY	DATE
------	-------------	----	------

intrado
Consulting Engineers

CARDIFF OFFICE
Castle House , 63/69 Cardiff Road
Trafalgar Well, Cardiff, CF15 7HD
tel: 02920 811097
web: www.intrado.co.uk
e-mail: admin@intrado.co.uk

client

MR D REES

project

LAND ADJACENT TO
2 PLYMOUTH HOUSE

drawing title

S104 DRAINAGE DETAILS

drawn	chkd	scale	date
MR	CLC	1:20@A3	JUN 2020
Preliminary Tender Construction	☒ ☐ ☐	Job No. IR20062	Drawing No. 102 Rev. P1