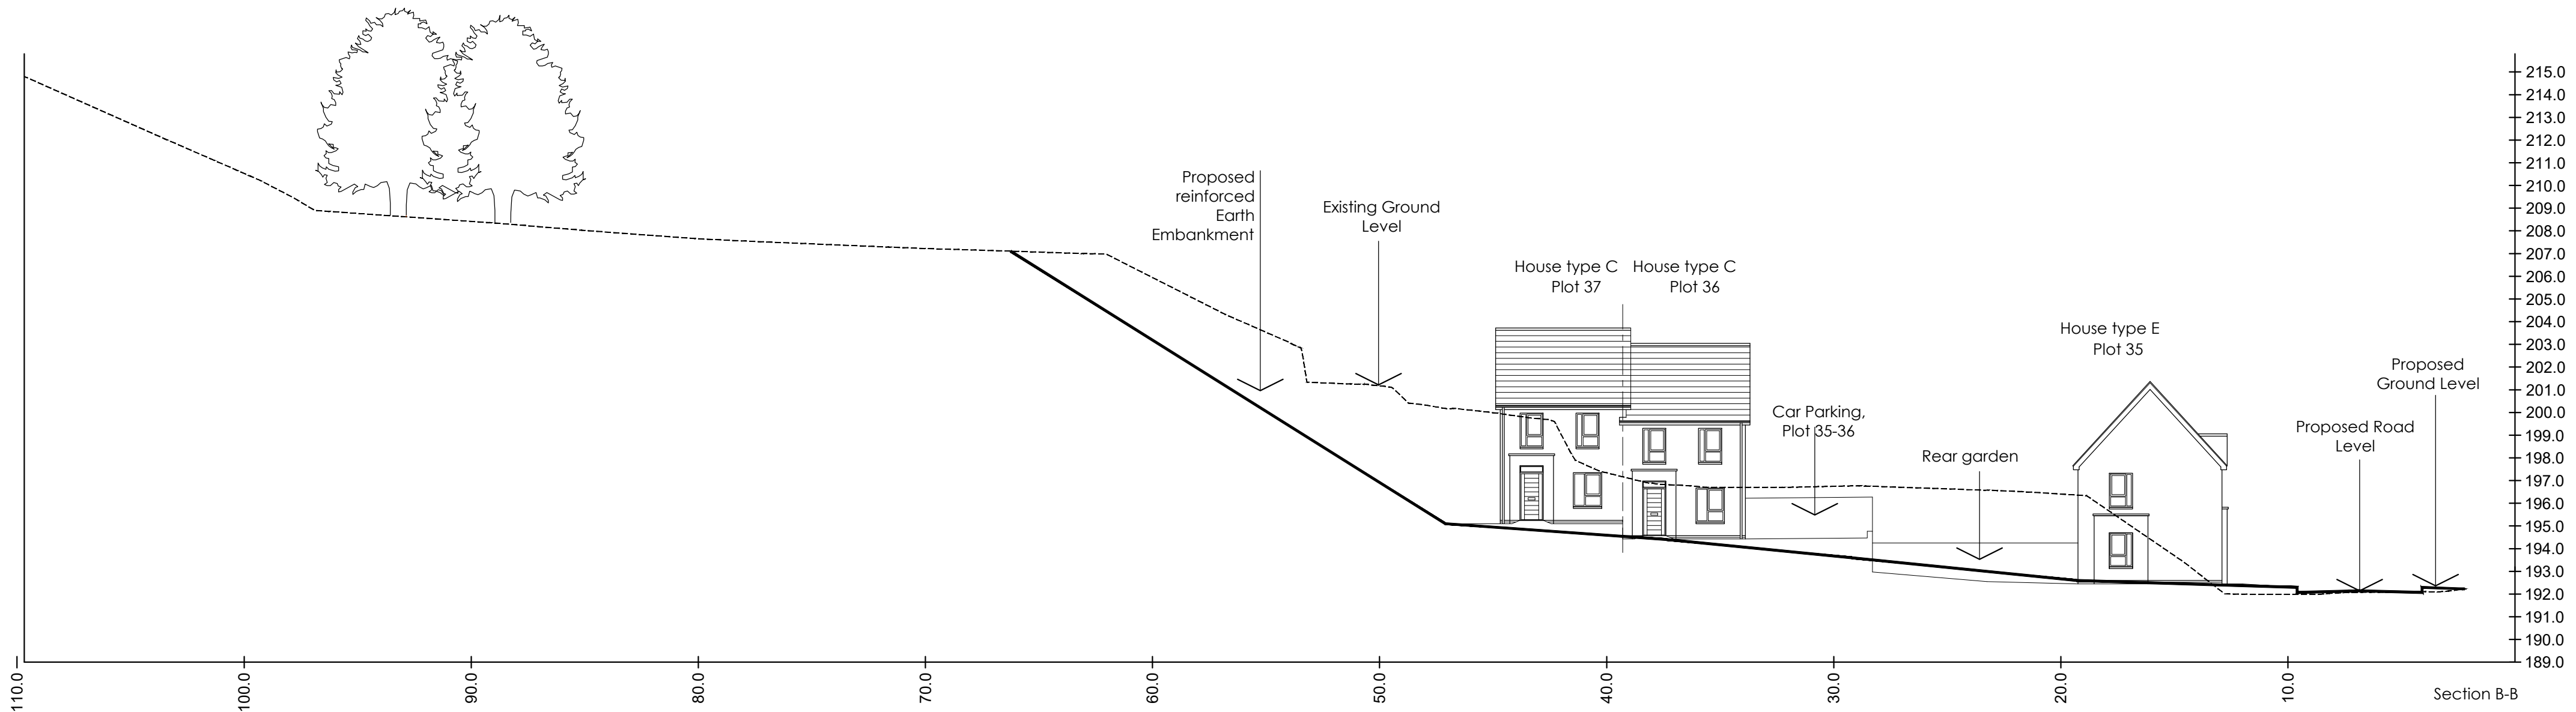
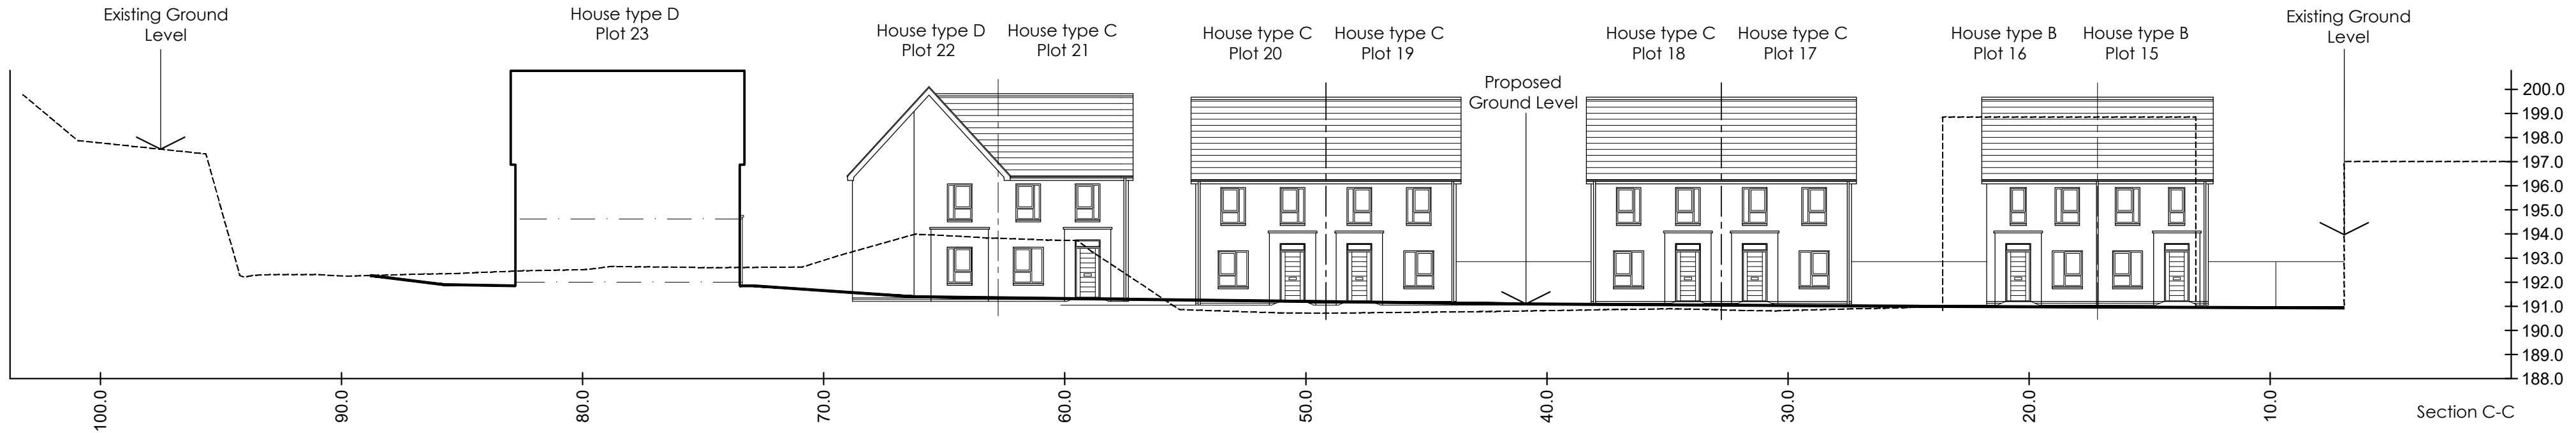
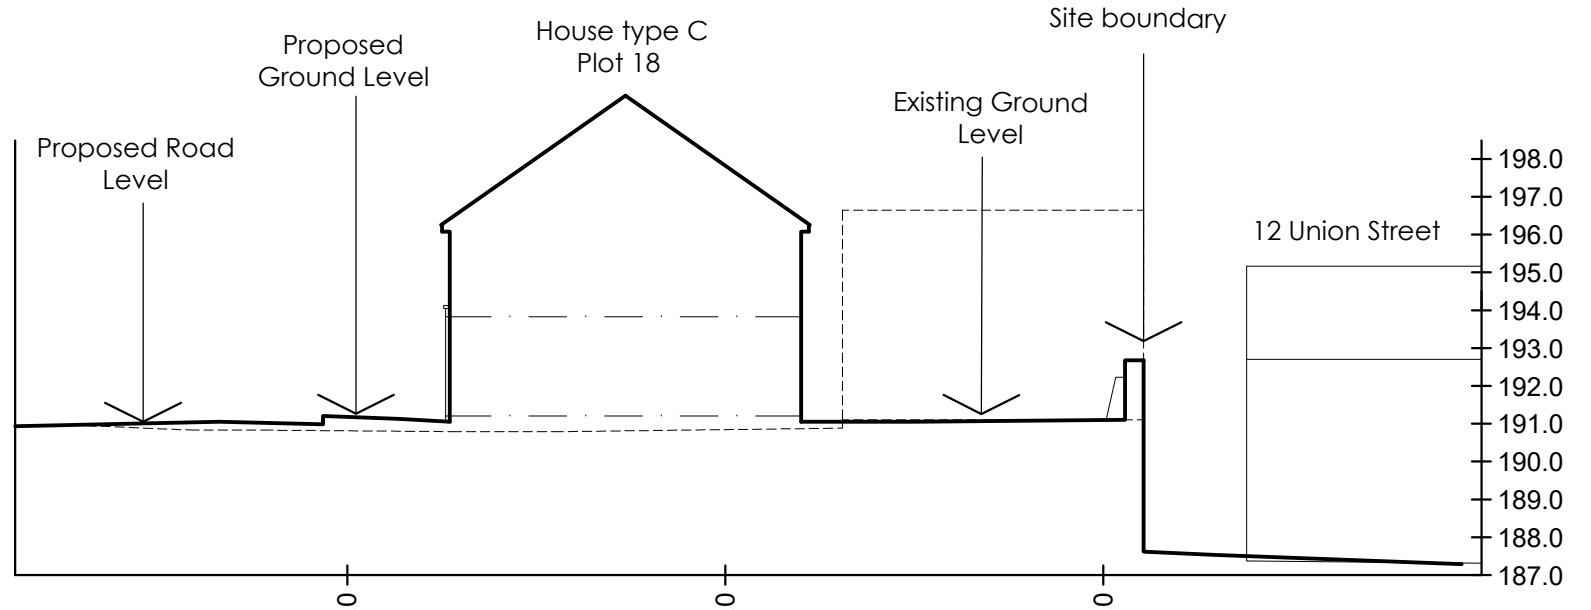
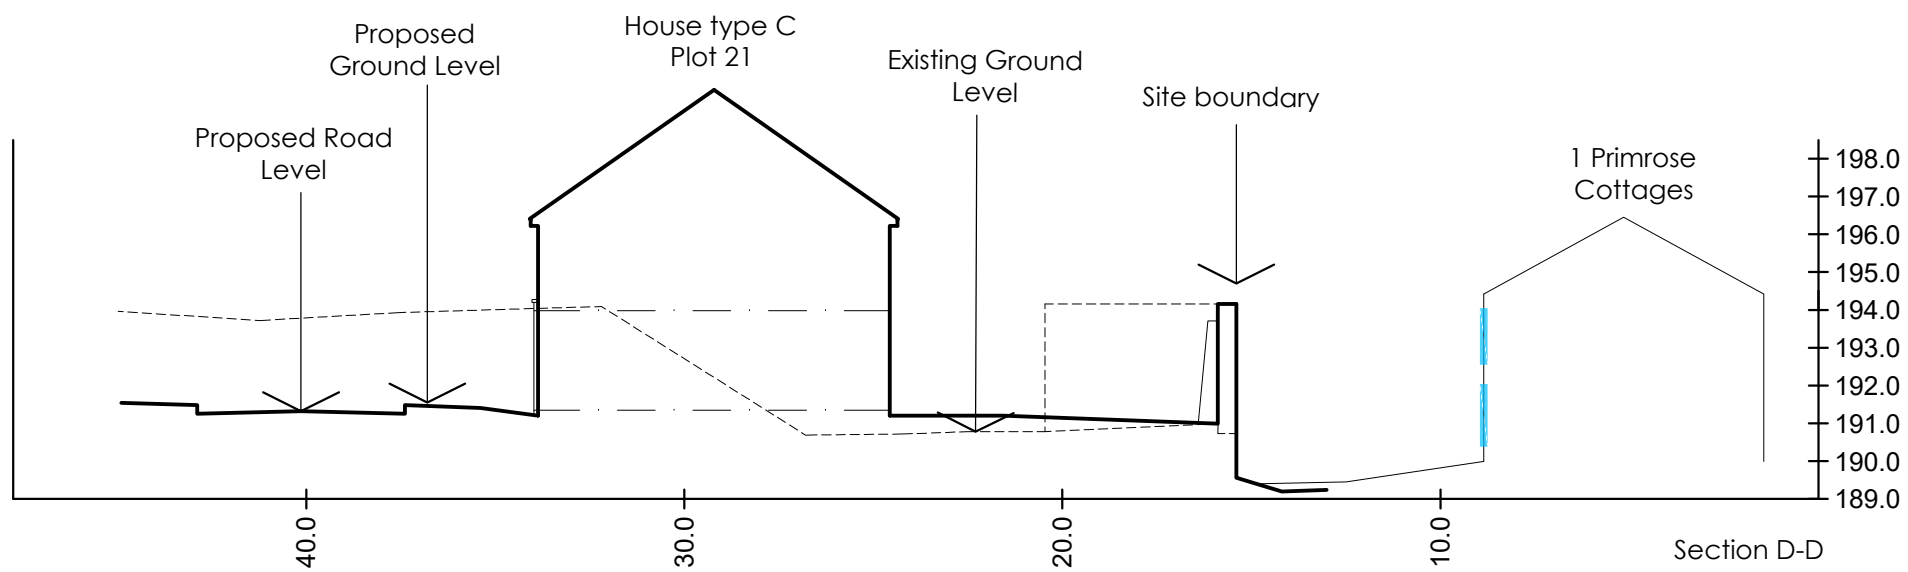


Status: **PLANNING**

This drawing is copyright and its use or reproduction without the permission of Spring Design Consultancy Limited is prohibited. All rights are reserved until invoices are paid in full. No responsibility will be taken for any design used for construction prior to receipt of relevant approvals.

rev
A

date
20.08.2020

description
Section D-D & E-E added.

by
WWM

Drawn: WWM
Checked: JM
Date: July 2020
Scale: 1:200 @ A1

Client: Coronado
Project: St Tydfil's Hospital Site, Merthyr Tydfil
Title: Site Sections & Street Scenes
Ref: 2447-00(03)401

Rev: A

spring
design

Unit 2 Chapel Barns | Merthyr Mawr
Bridgend | CF32 0LS | 01656 656267
mail@spring-consultancy.co.uk