
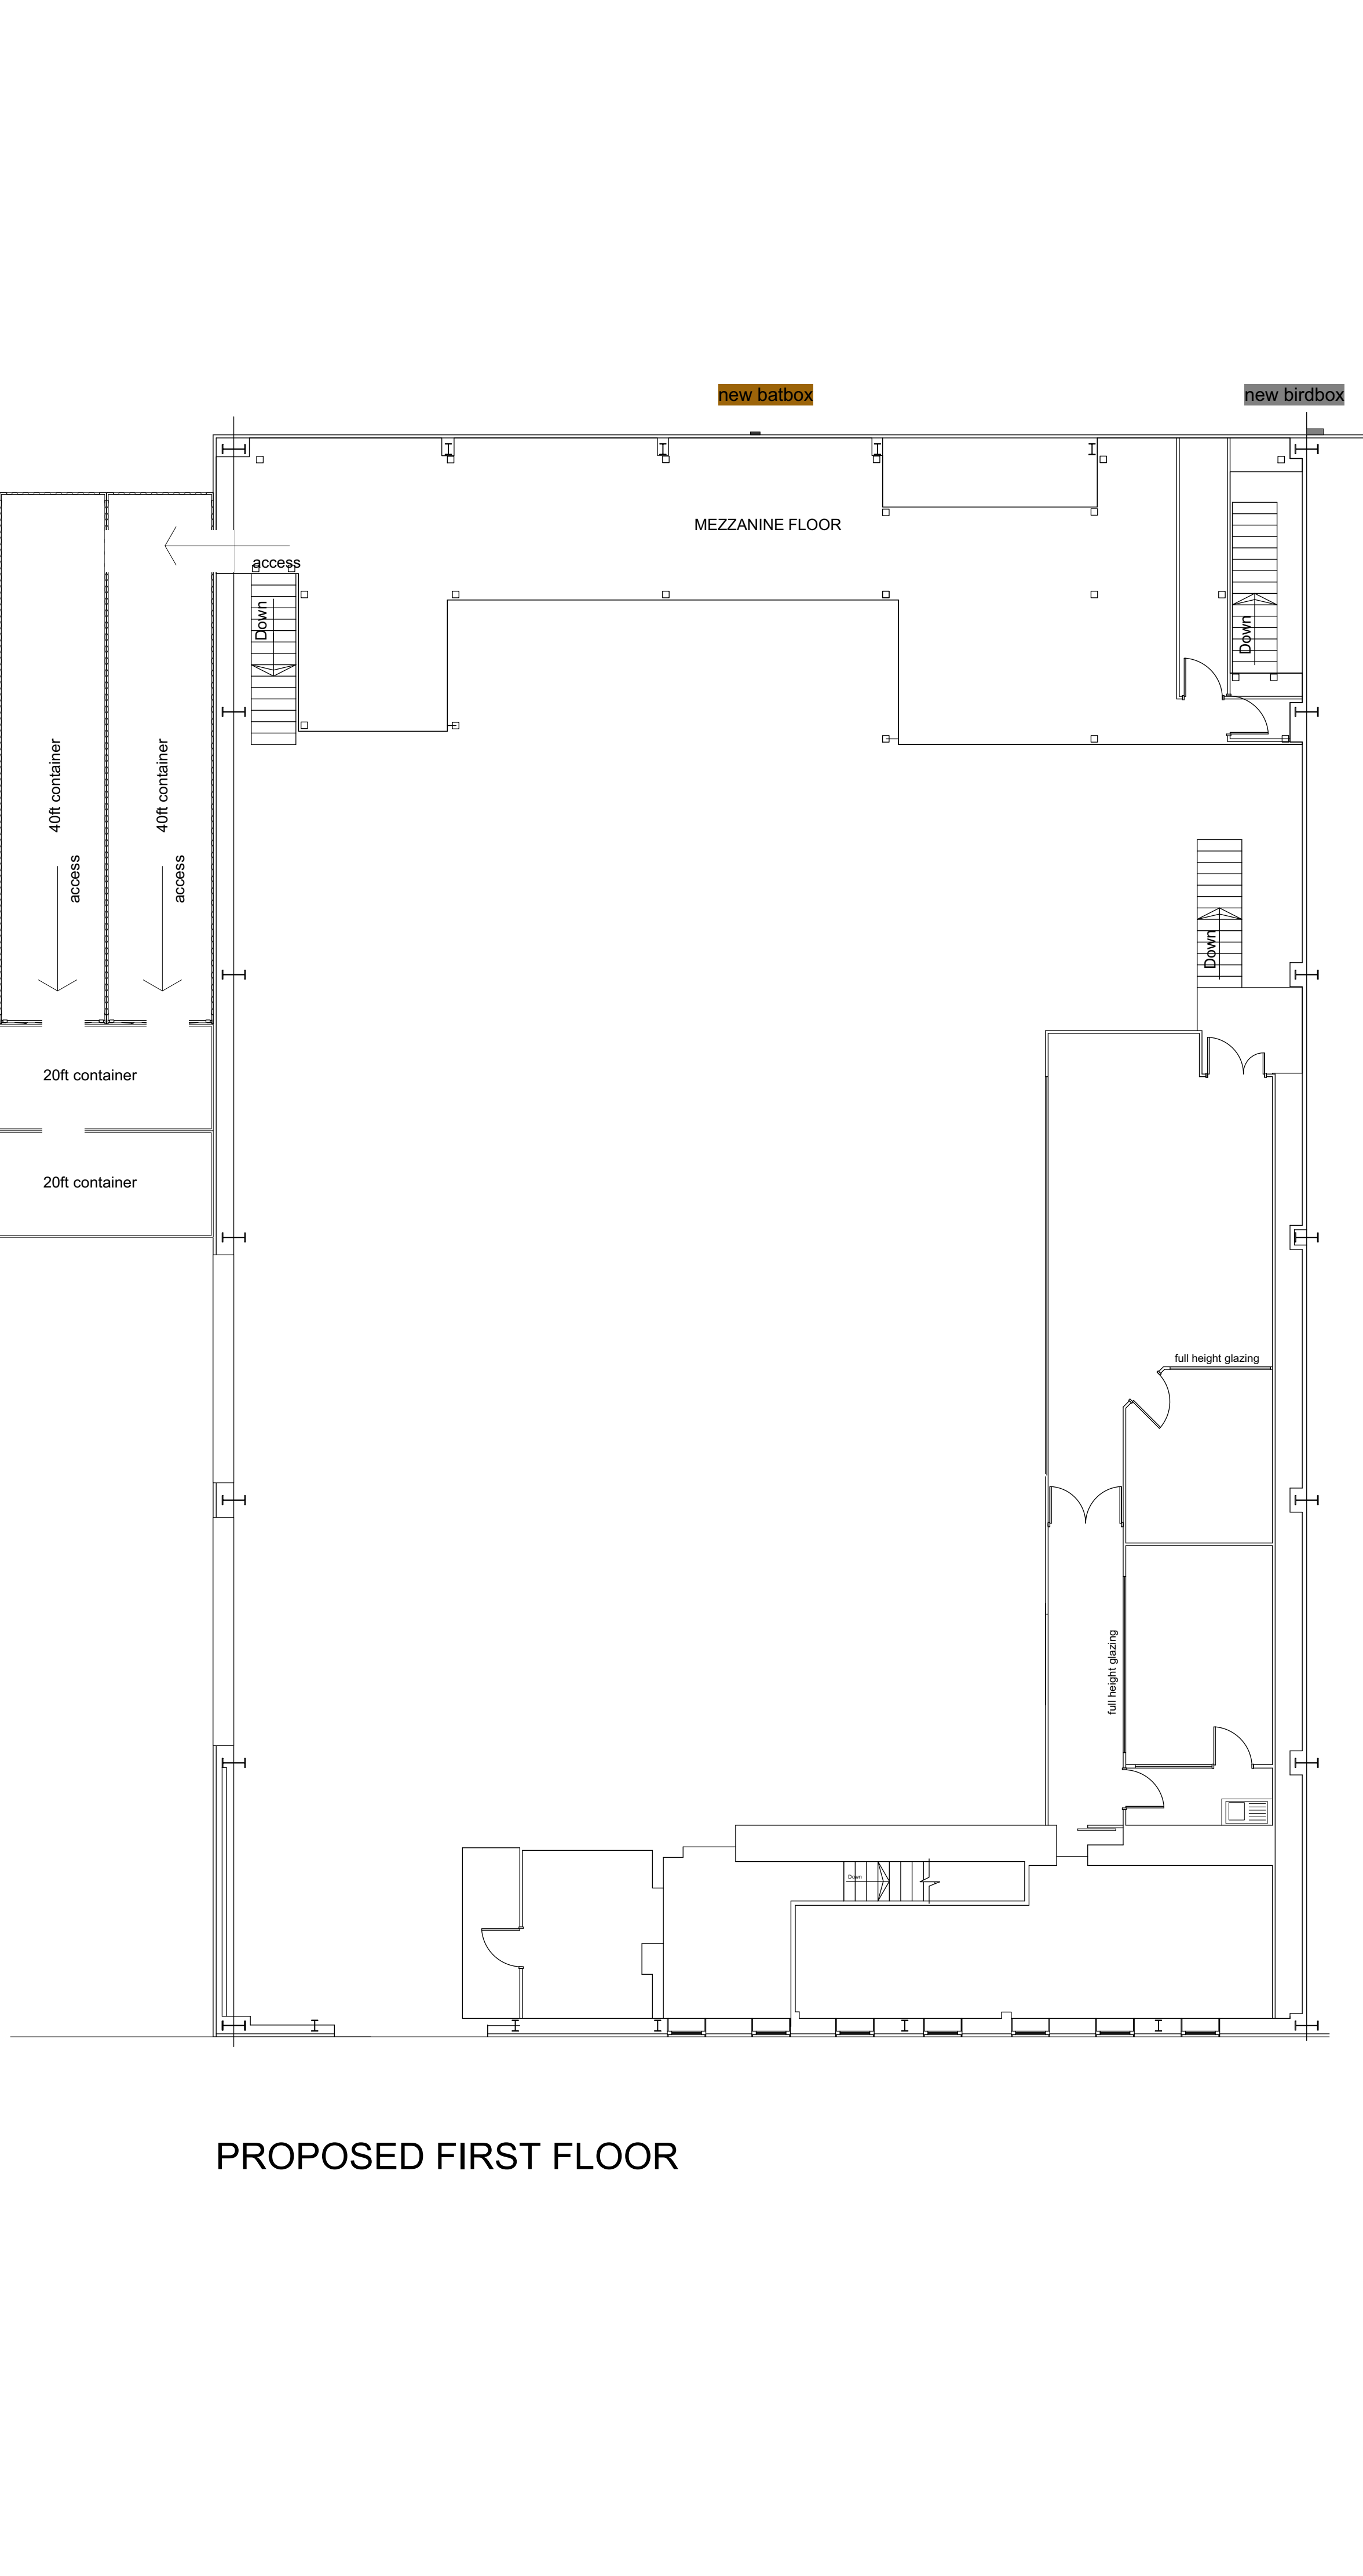


[illegible]


PROPOSED FIRST FLOOR

570.01		Plans	
planning	1:100@A1	Feb '21	CG
1st Floor Woodfired Studios 62 High St Merthyr Tydfil CF37 8DE 07830328652 hello@georgeandco.studio www.georgeandco.studio			
DO NOT SCALE THIS DRAWING			©George and Co.

REVISION A - 29/04/2021

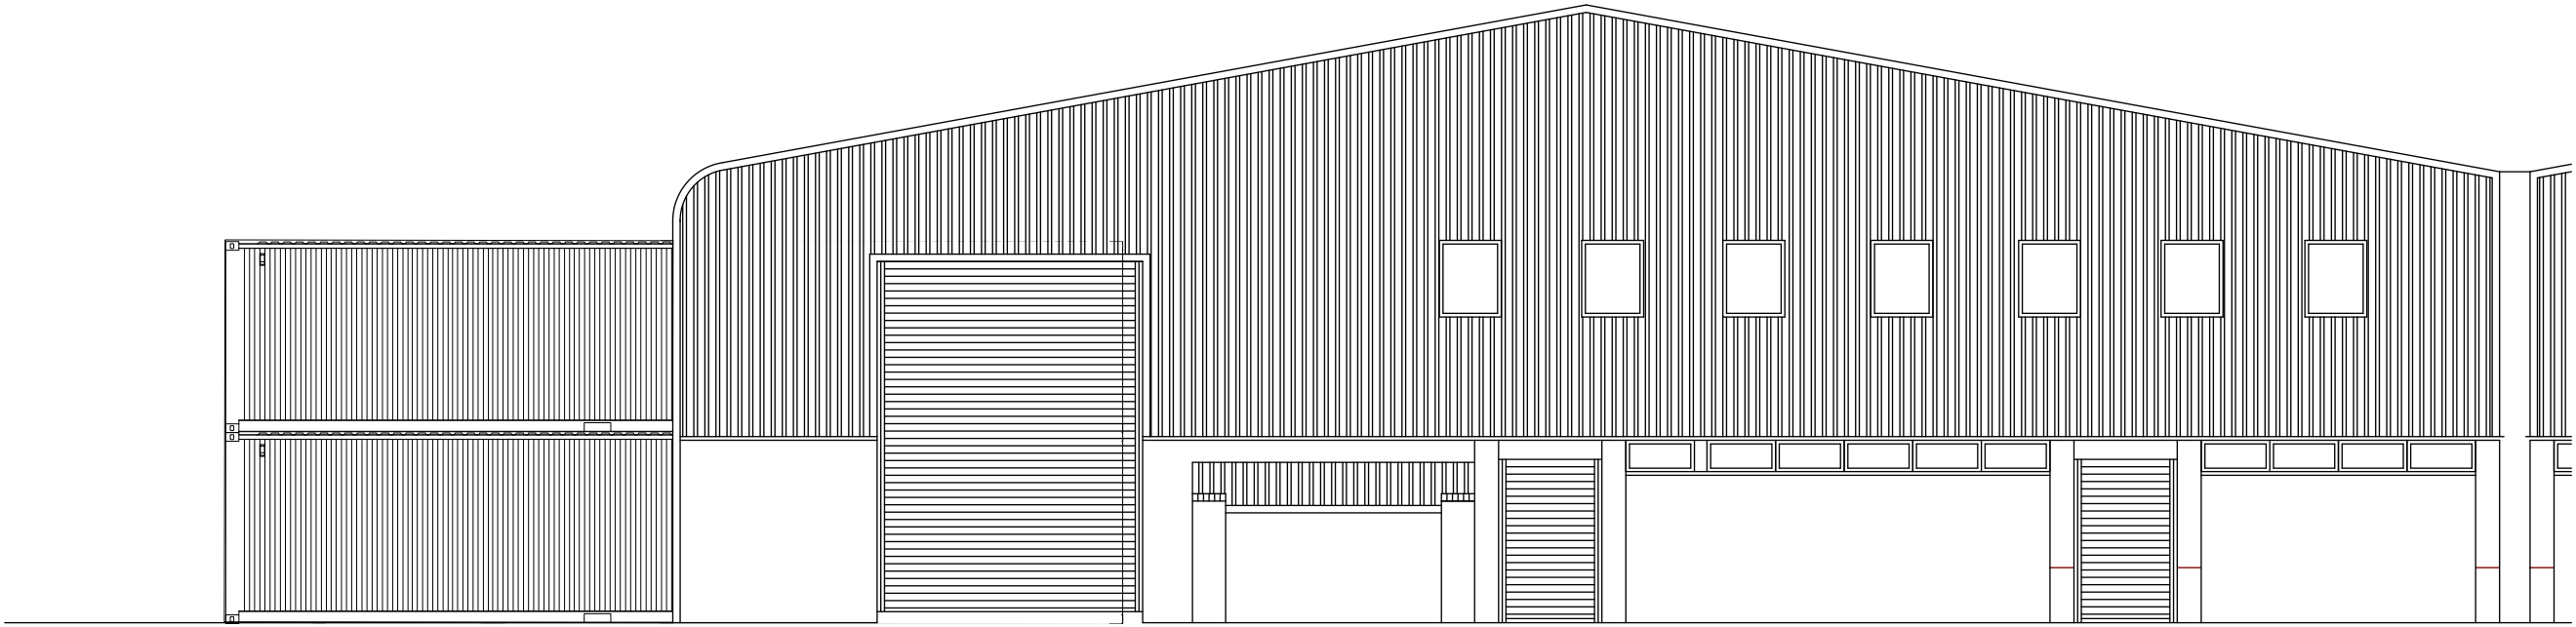

PROPOSED FRONT ELEVATION

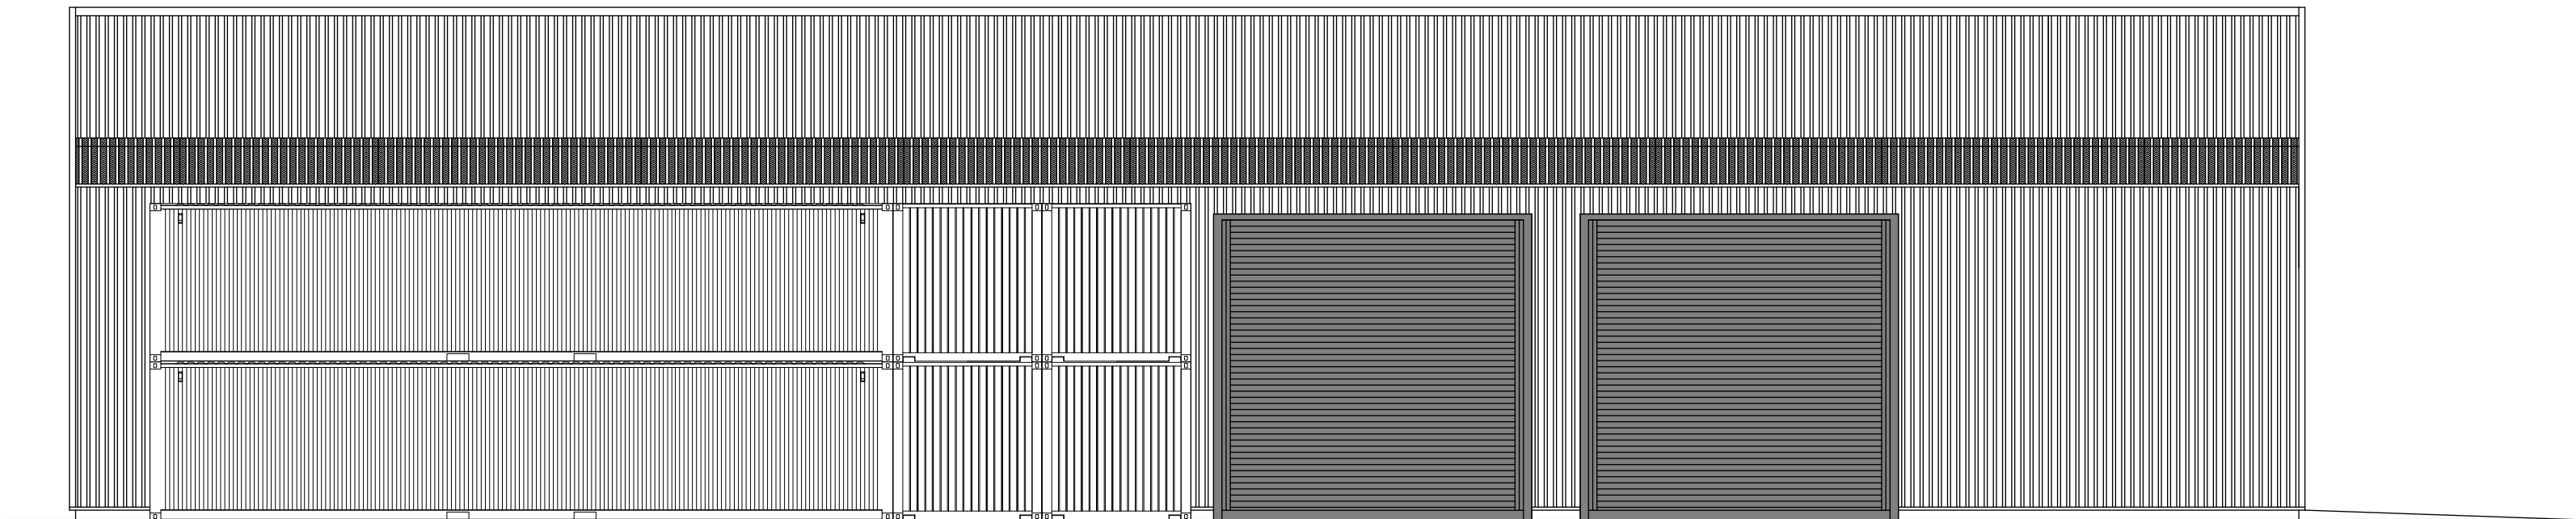

PROPOSED SIDE ELEVATION

WoodStone External House
Sparrow Nest Box


W - 38cm
H - 22cm
D - 26cm
FSC certified WoodStone

Sparrow nest box
<https://www.nhbs.com/woodstone-external-house-sparrow-nest-box>

Small hollow bat box

H -43 cm
W - 21.5 cm
D 6.8cm

*Bat box (<https://www.greenwoodsecohabitats.co.uk/shop> -
small hollow bat box, flat back, charcoal colour to match building – or equivalent)*

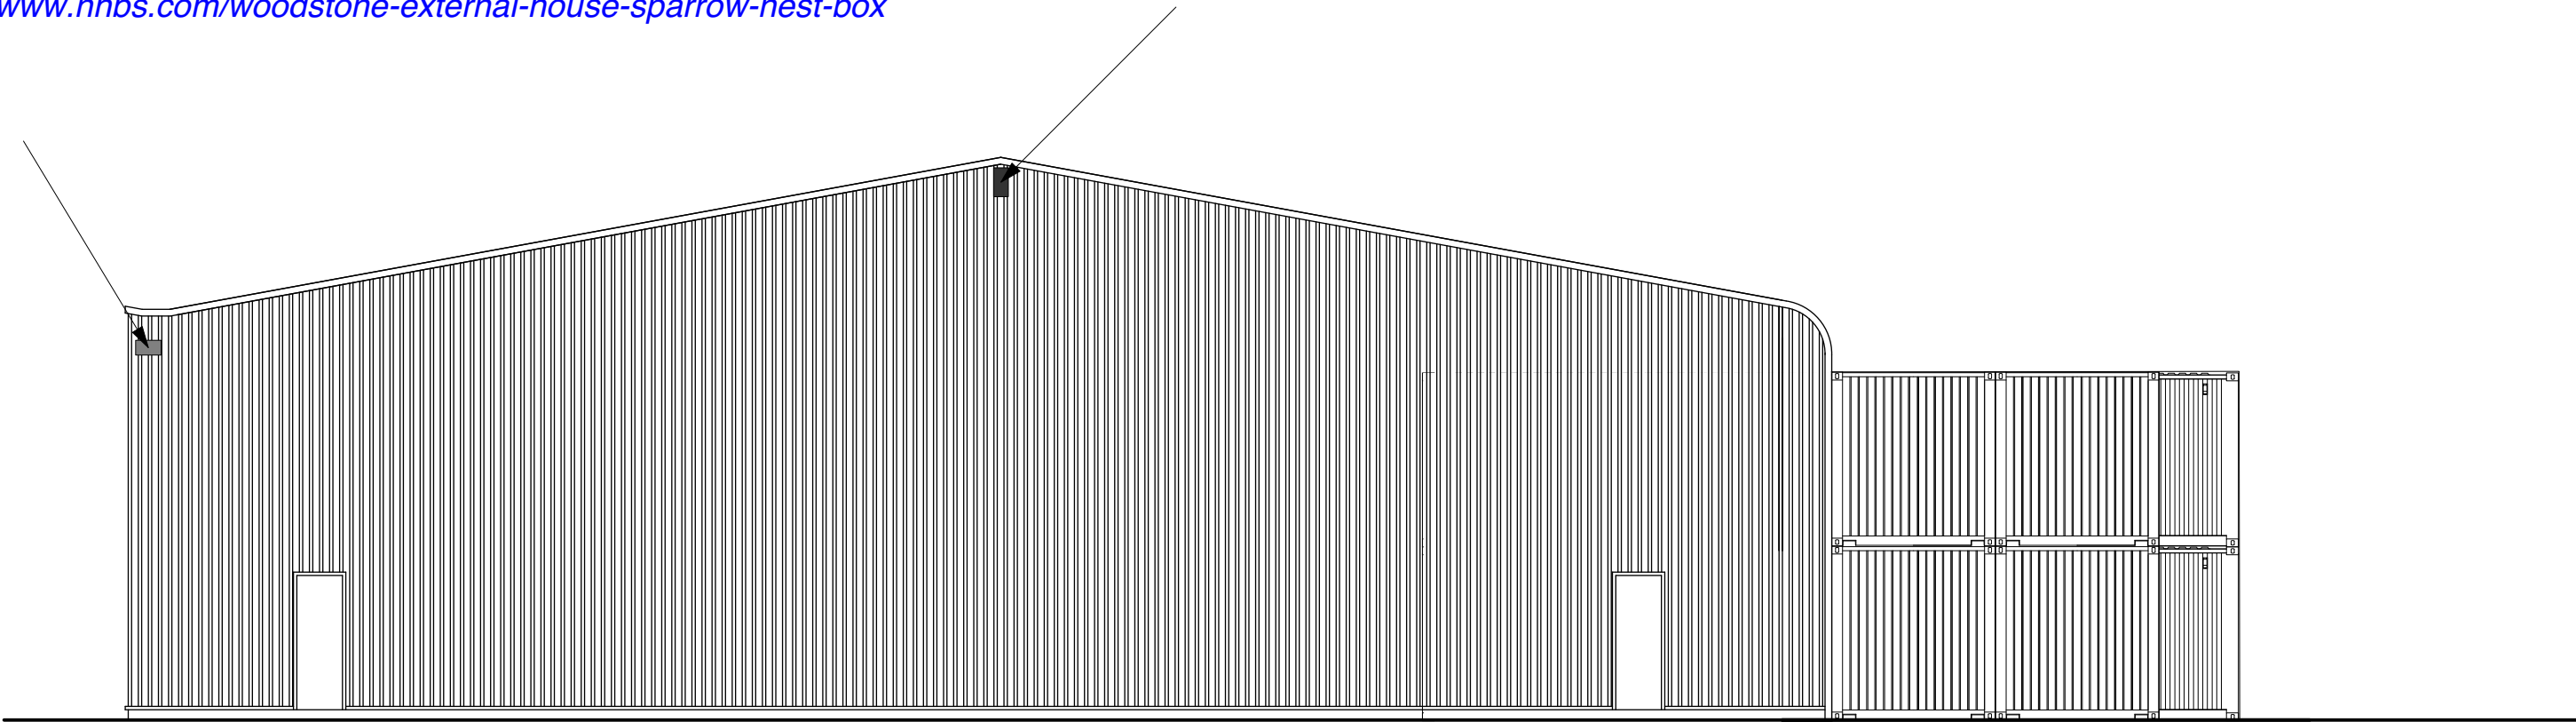

PROPOSED REAR ELEVATION



George and Co.

Storage Extension

Taf Fechan Tyres

Unit 9, Cyfarthfa Industrial

Estate, Merthyr Tydfil

CF47 8PE

570.02	Plans		
planning	1:100@A1	Feb '21	CG
1st Floor Woodfired Studios 82 High St Merthyr Tydfil CF37 8DE 07830328652 hello@georgeandco.studio www.georgeandco.studio			
DO NOT SCALE THIS DRAWING		©George and Co.	

REVISION A - 29/04/2021