



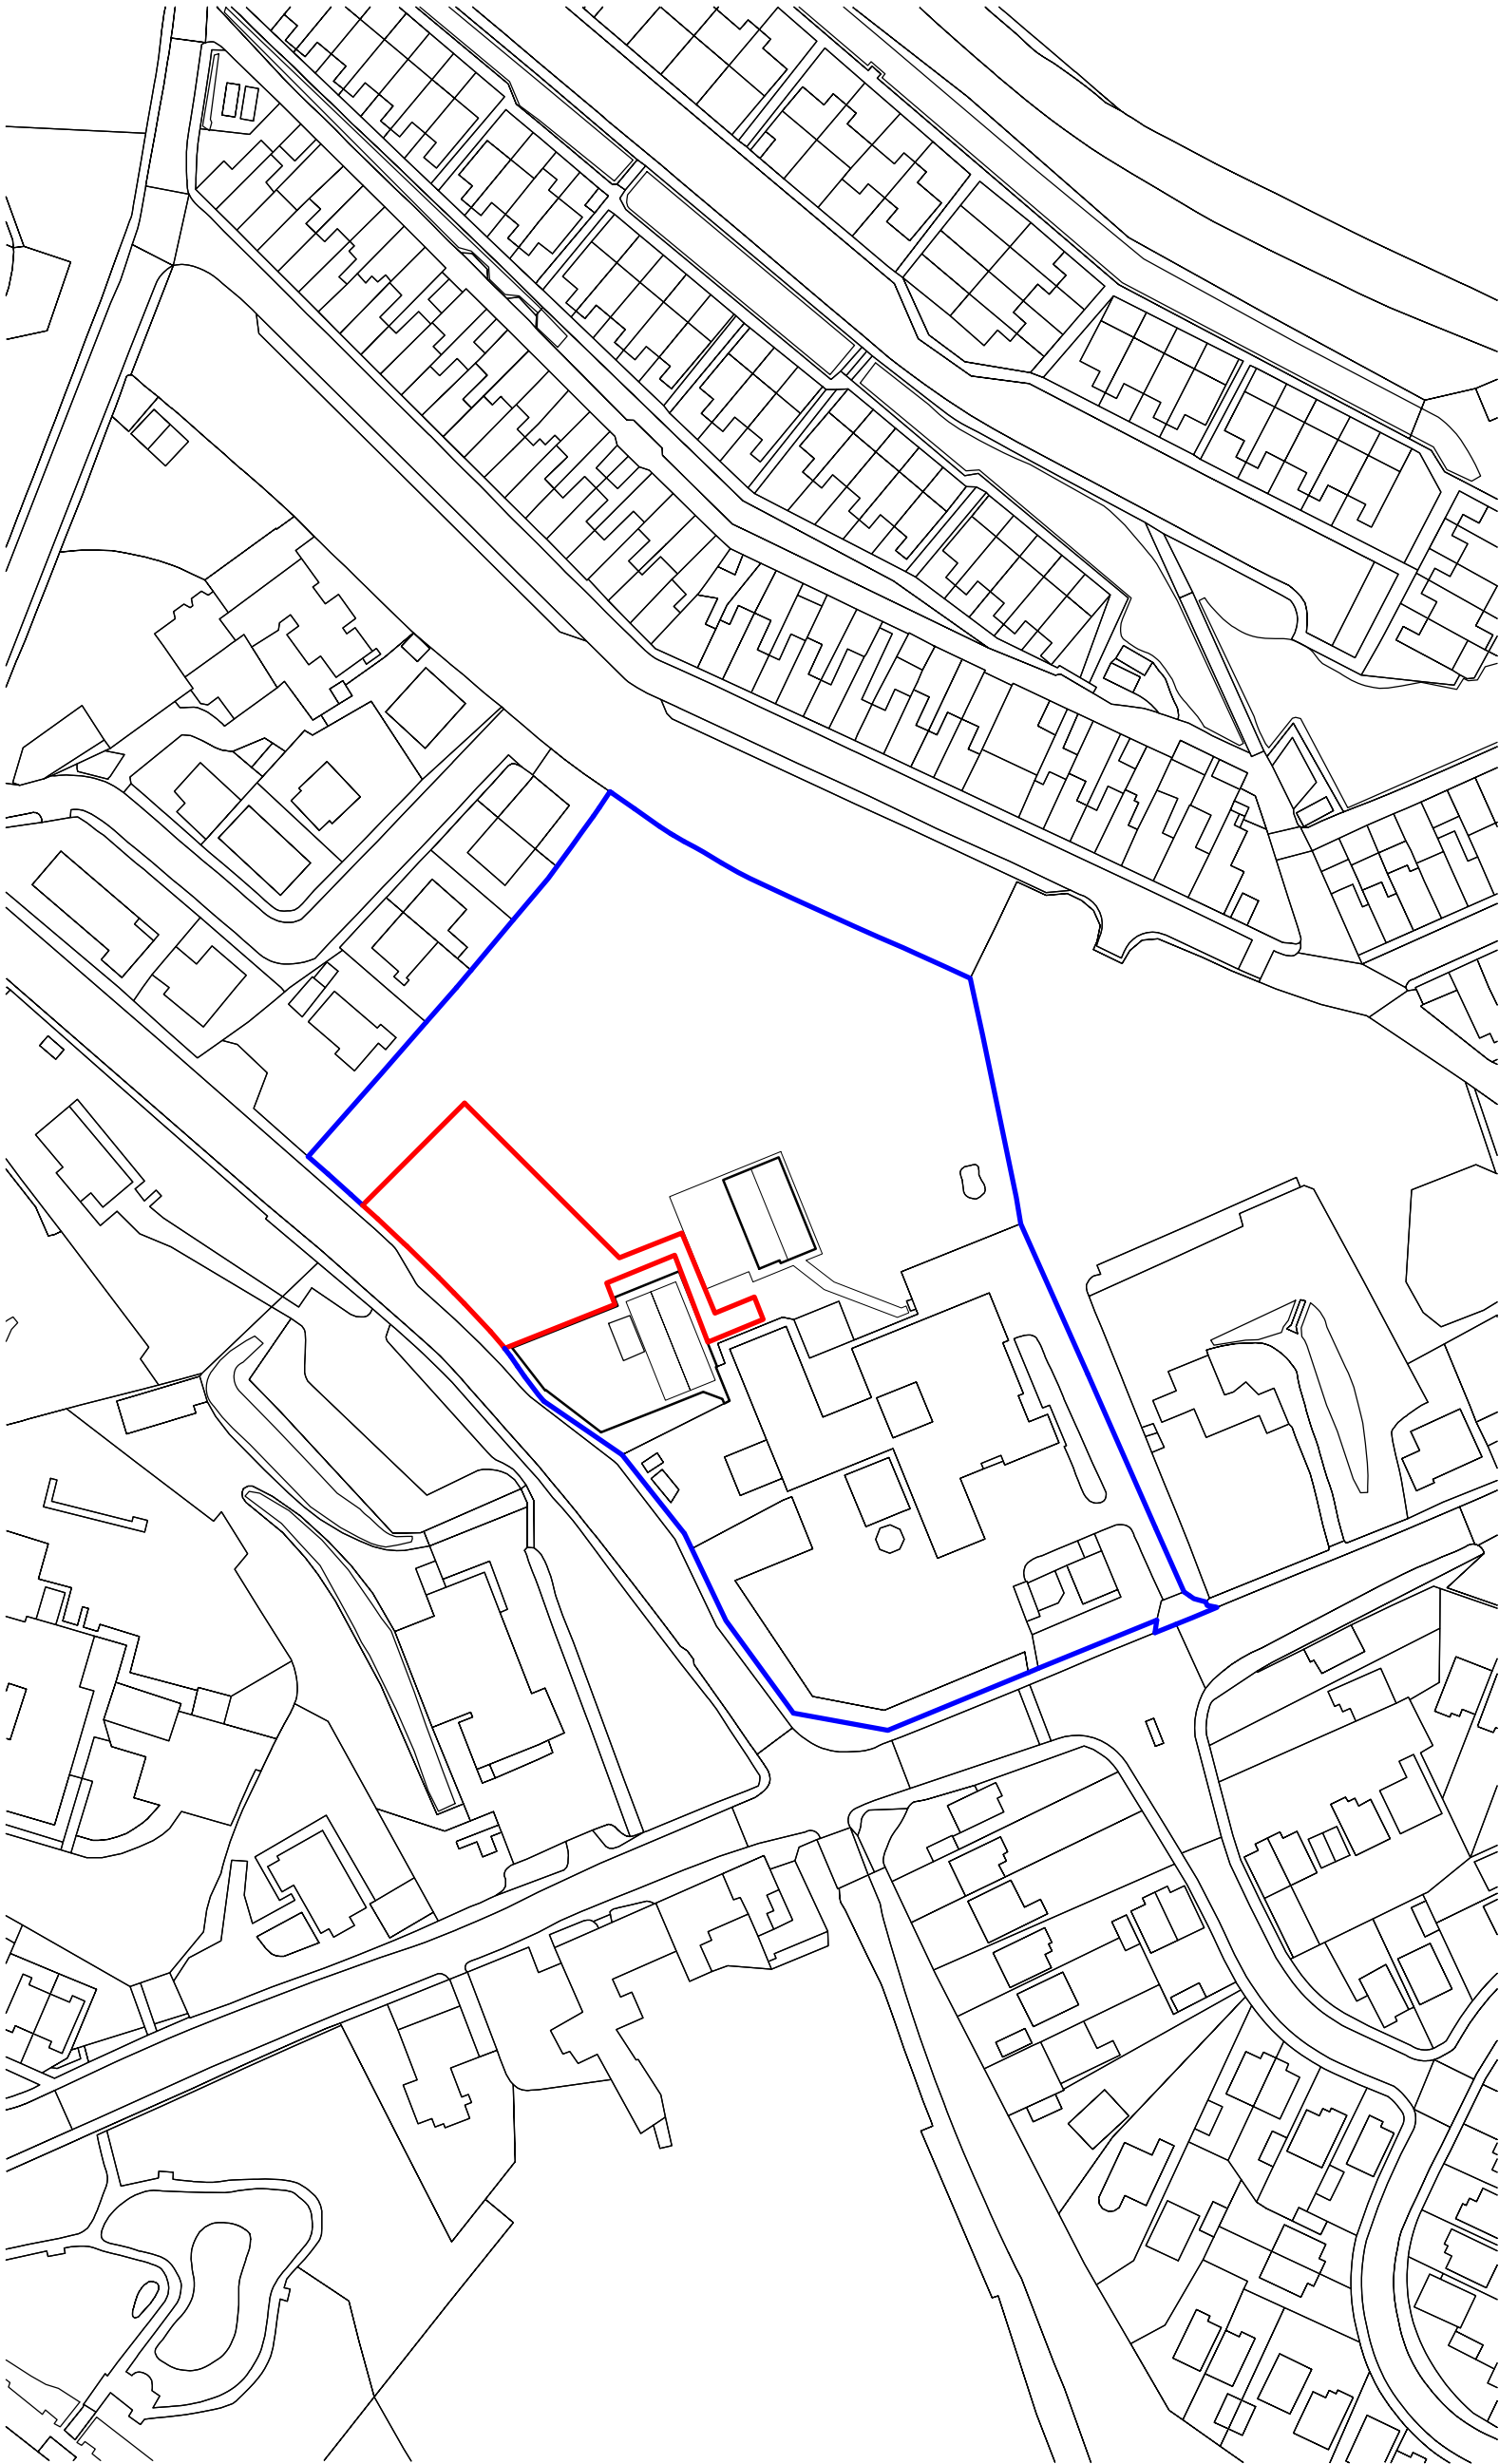

Construction (Design and Management) Regulations

Design risk assessments are carried out throughout the design stage of this project in accordance with company procedures and manuals. Where reasonably possible all areas of risk applicable to design and end use of the construction have been identified and then eliminated, mitigated or recorded as a residual risk. Note that general risks of which a competent designer or contractor should be aware are not included. This drawing is to be read in conjunction with the Pre-construction Information and all related documents prepared in accordance with the current Construction (Design and Management) Regulations 2015 and all applicable Health and Safety legislation as currently amended.

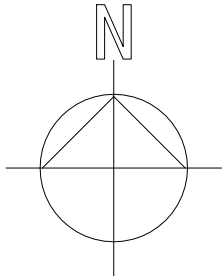

P01	RIBA Stage 4 Issue RE KJ KJ	02/07/2024
P00	RIBA Stage 3 Issue RE KJ KJ.	24/05/2024
REV	DESCRIPTION DRAWN BY CHECKED BY APPROVED BY	DATE
RIBA PLAN OF WORK WORKSTAGE	LEVEL OF MODEL DEFINITION (LoD)	
Stage 4 - Technical Design	LoD 2 - Conceptual Model	
PURPOSE OF ISSUE - SUITABLE FOR ...	STATUS or SUITABILITY	
Tender	Status S2 - Delivery Team Information	



CARDIFF 029 2052 8140
LONDON 0207 138 3560
WREXHAM 01978 357 887
www.lawray.co.uk

CLIENT
Merthyr Tydfil County Borough Council

PROJECT TITLE
Dowlais Infant School External Works

DRAWING TITLE
Location Plan

PROJECT No	19949	SCALE @ A3	1 : 1250
DRAWING No	1192 - Project - Originator - Volume - Level - Type - Role - Number	REVISION	
BS1192:2007	19550 - Project - Originator - Functional - Spatial - Form - Discipline - Number		
A2:2016) &	Breakdown Breakdown		
BS EN ISO19650		DIS-LAW-X-X-DR-A-039002	P01
DO NOT SCALE	Any discrepancy or query concerning this drawing should be referred to the Architect		
	Copyright © LAWRAY LIMITED		
	Registered Office: Greenmeadow Springs, 1 Cae Cerydd, Tongwynlais, CARDIFF CF15 7AB		
	Reg. Co. No. 2724178, VAT Reg. No. 134 2146 06		

Location Plan
1 : 1250