




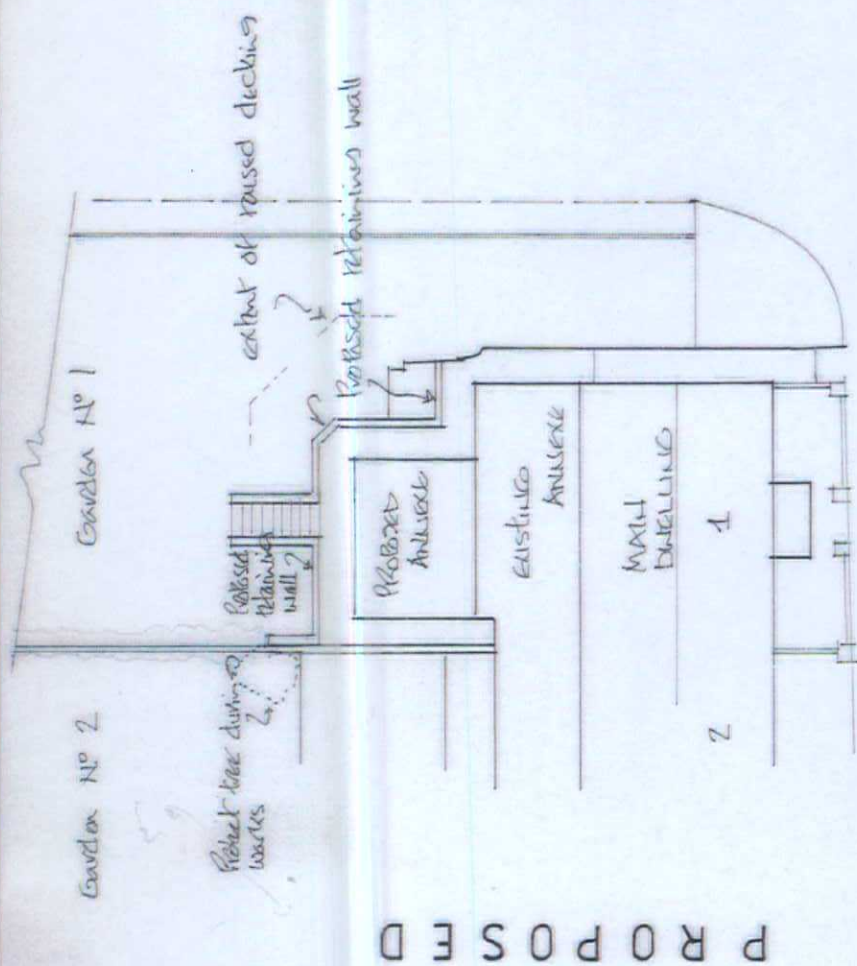

Proposed Part Block Plan Scale 1:200m

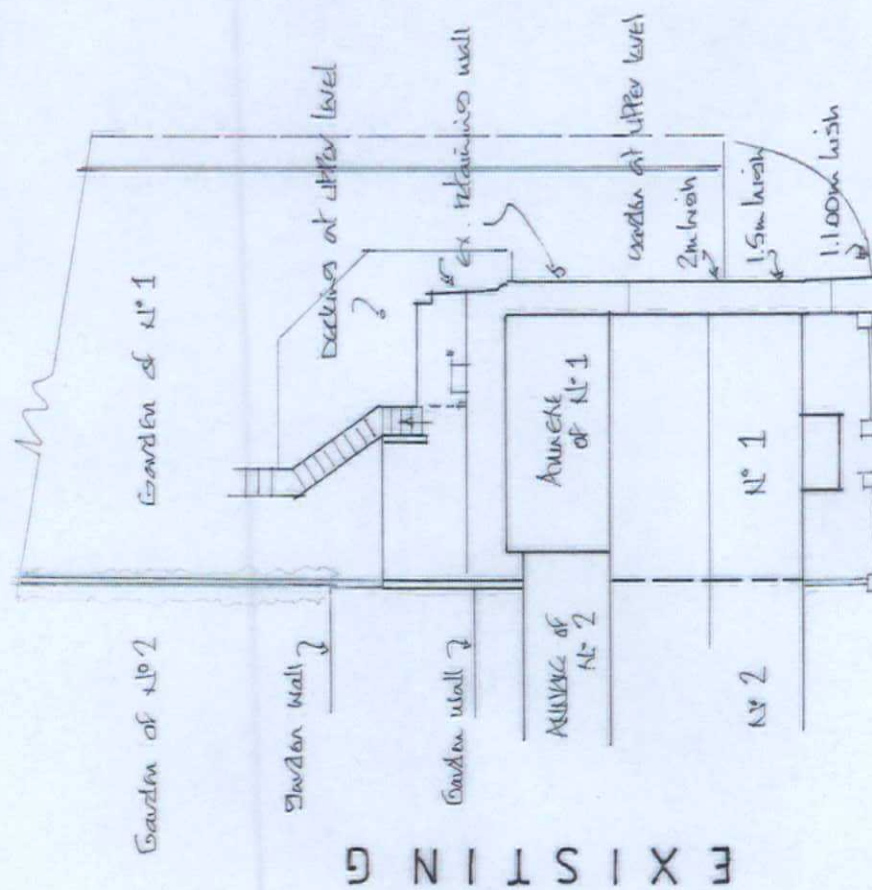

EXISTING PART BLOCK PLAN Scale 1:200m

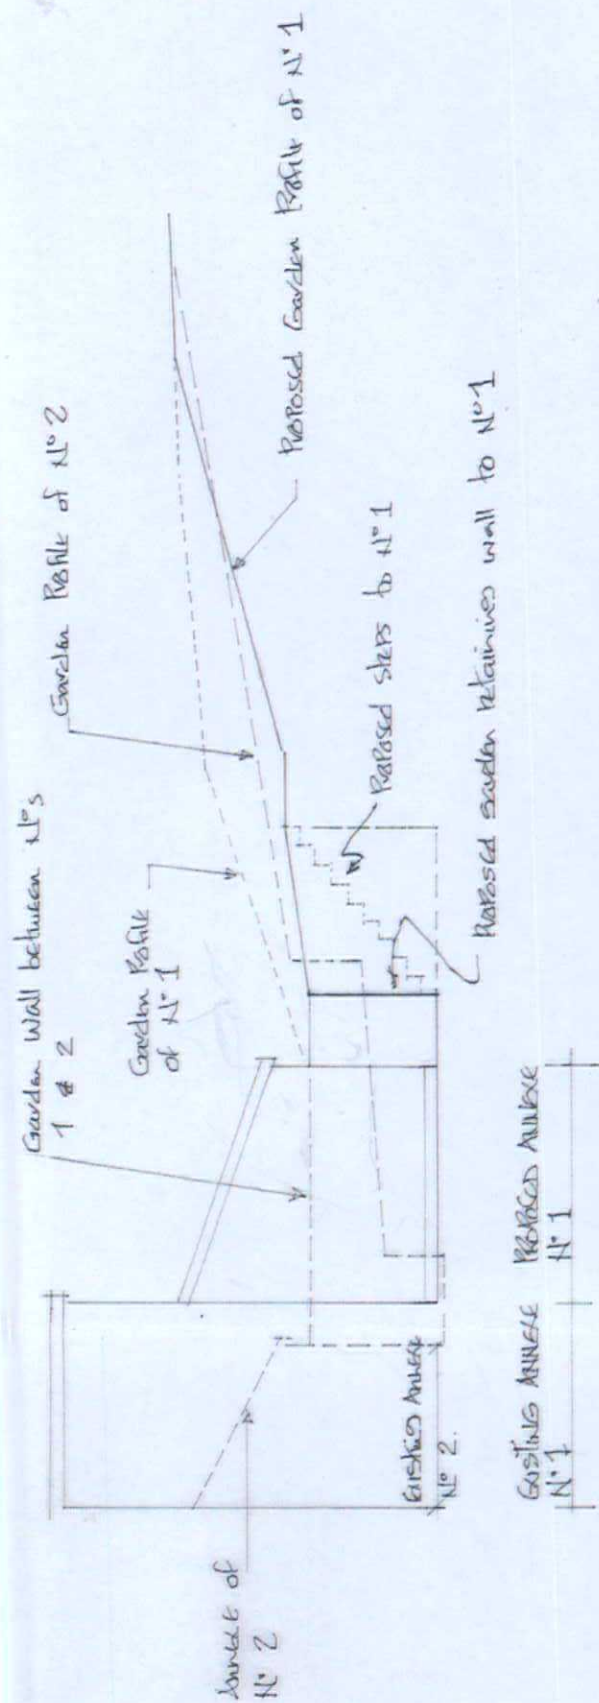

GASTING ANNEAL PROPOSED ANNEAL

Note Raised backing to n° 1 to be removed.

PROPOSED SECTION THROUGH SCALE 1"=100'


Scale 1% 100m

MERTHYR TYDFIL
COUNTY BOROUGH COUNCIL
Town & Country Planning Act 1990
PERMISSION GRANTED SUBJECT TO CONDITIONS

30 APR 2020

J. JONES
BA(Hons) BTP M.R.T.P.I
HEAD OF TOWN PLANNING

EXISTS IN

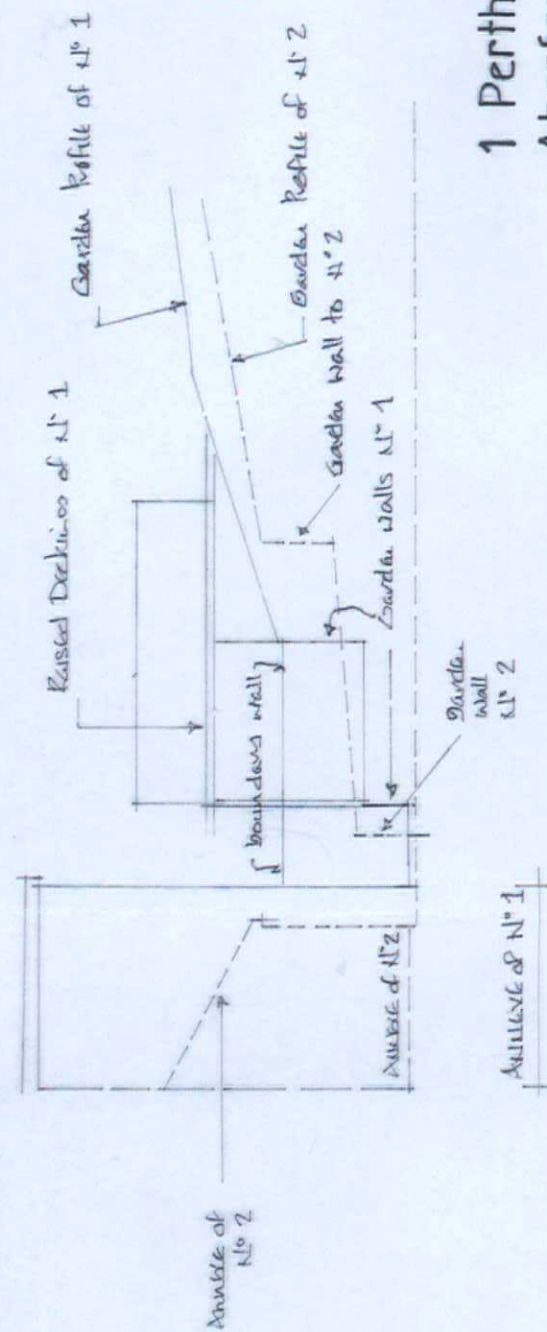

Existing section through

1 Perthglen Bridge
Aberfan MERTHYR TYDFIL
CF48 4PP

2716 R

**MTCBC
AMENDED PLANS**

24 APR 2020

RECEIVED